
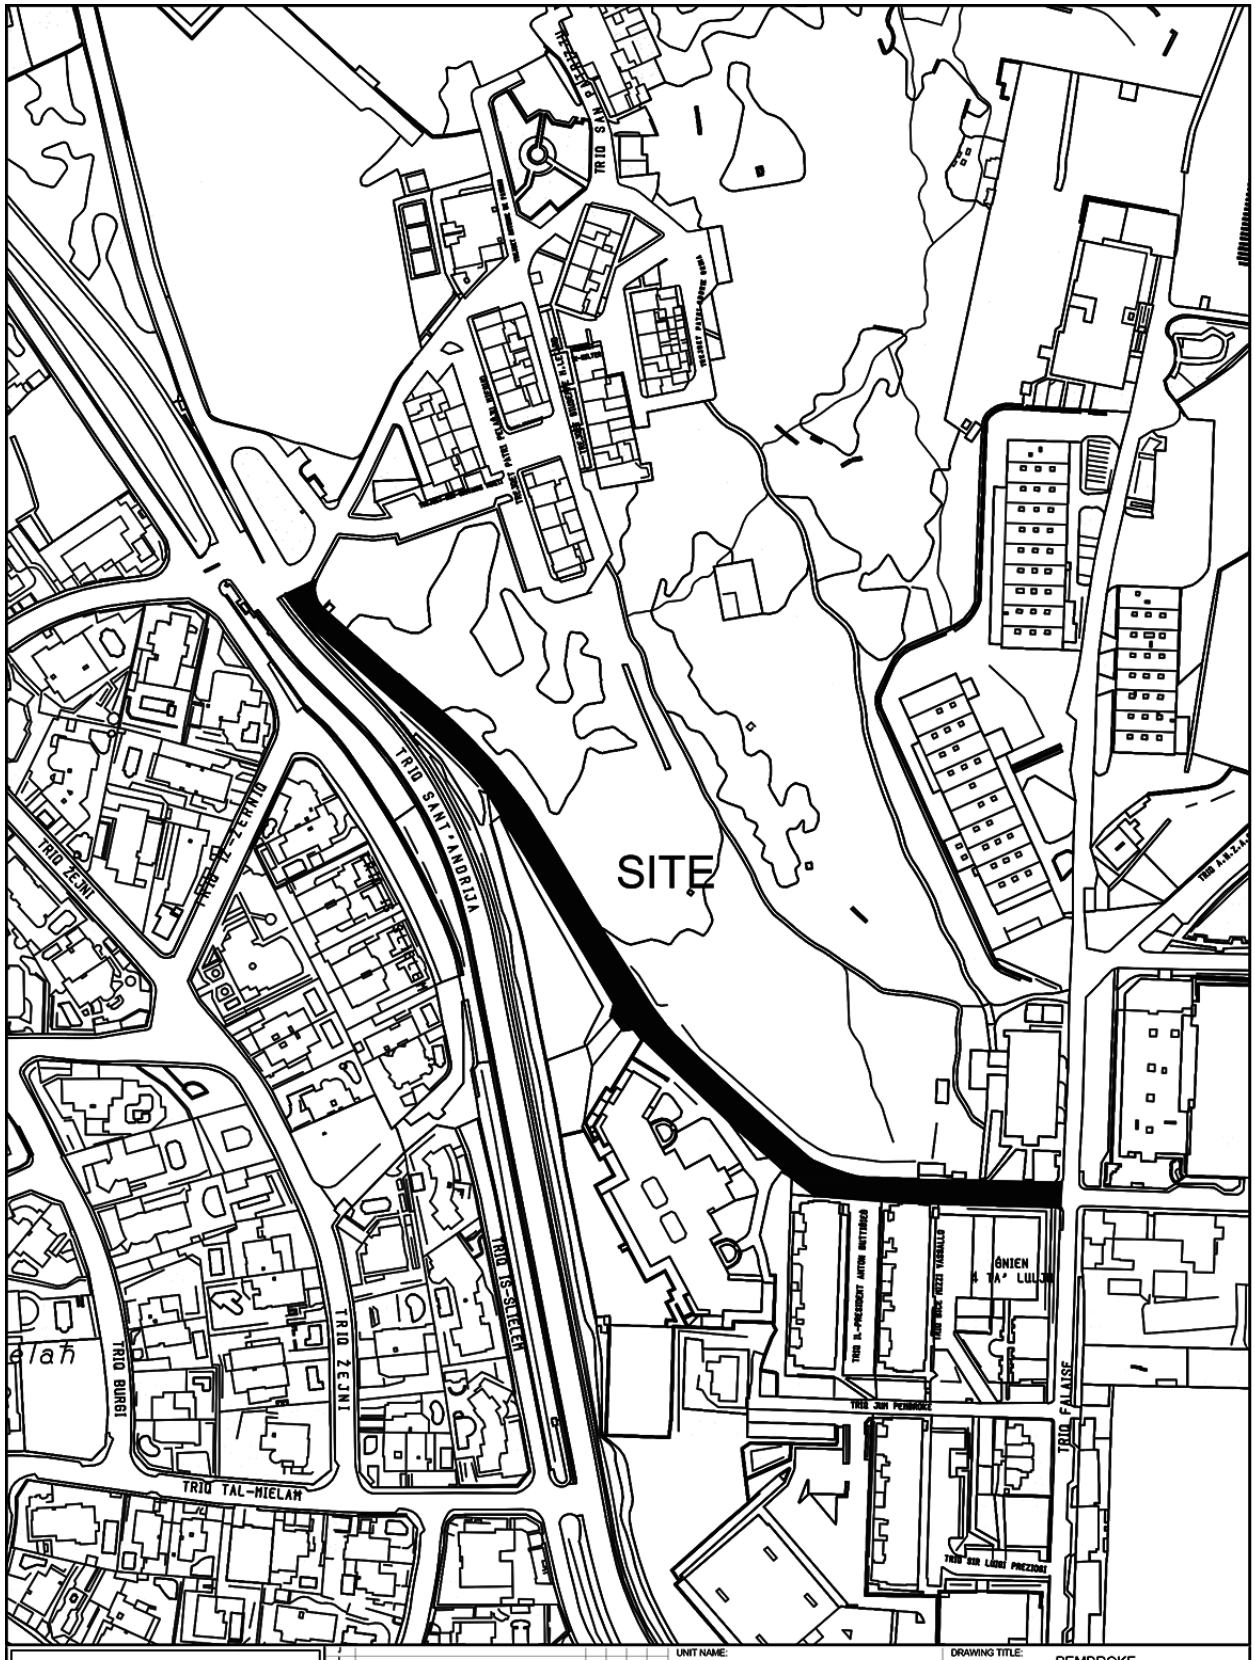


INFRASTRUCTURE MALTA


UNIT NAME:	IMPLEMENTATION
HEAD OF UNIT:	N.V.
PROJECT LEADER:	-
DRAWN BY:	-
CHIEF EXECUTIVE OFFICER:	Ivan Falzon
S:\Traffic Management\2023\Pembroke\2023 Pembroke.dwg	

DRAWING TITLE:	PEMBROKE		
	Triq Suffolk - SITE PLAN (Extents of works aren't binding but Indicative)		
DATE:	FILE NO:		DRAWING NO:
July 2023	-		IMD257/23
SHEET SIZE:	SCALE:	REVISION:	PAGE NO:
A4	1:2500	A	4

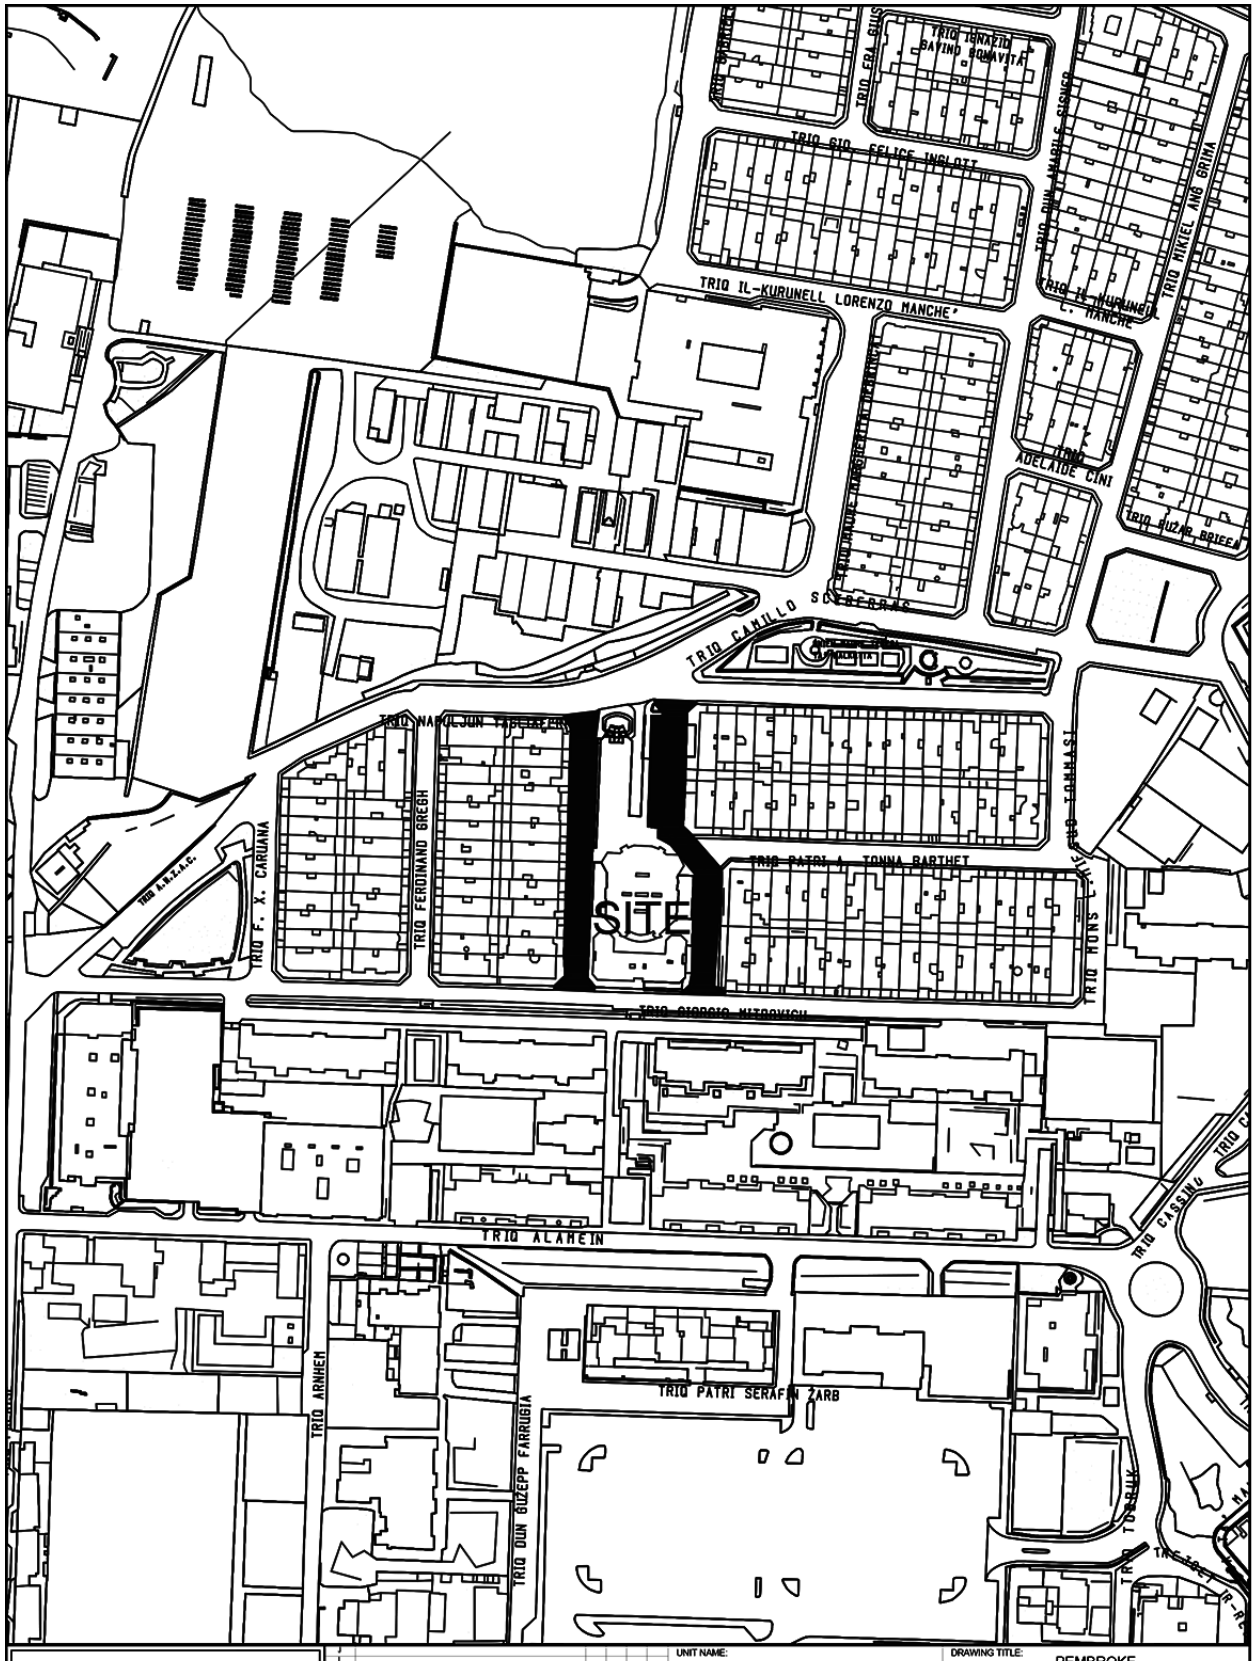

INFRASTRUCTURE MALTA

CHIEF EXECUTIVE OFFICER: Ivan Falzon	UNIT NAME: IMPLEMENTATION	DRAWING TITLE: PEMBROKE Misrah il-Paci - SITE PLAN (Extents of works aren't binding but Indicative)		
S:\Traffic Management\2023\Pembroke\2023 Pembroke.dwg	HEAD OF UNIT: N.V.			
	PROJECT LEADER: -	DATE: July 2023	FILE NO: -	DRAWING NO: IMD262/23
	DRAWN BY: -	SHEET SIZE: A4	SCALE: 1:2500	REVISION: A / PAGE NO: 8

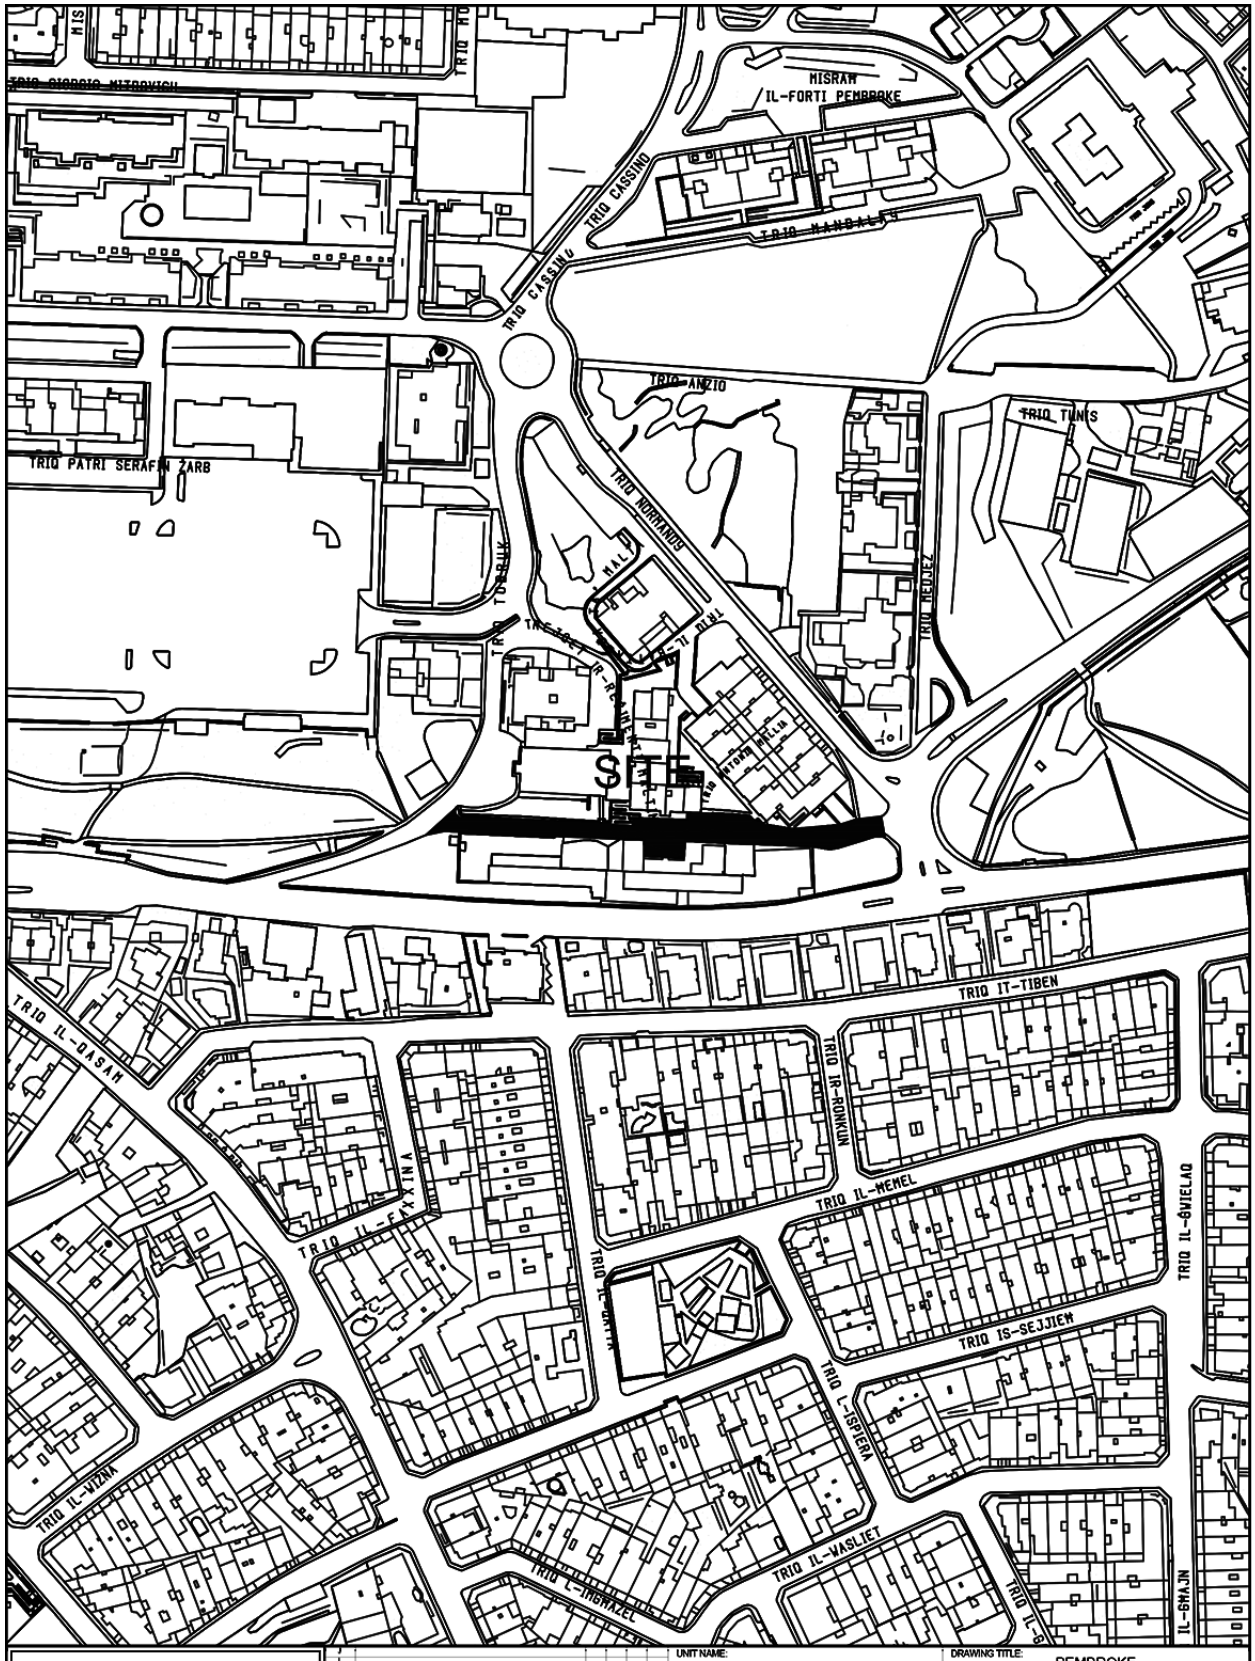


INFRASTRUCTURE MALTA

CHIEF EXECUTIVE OFFICER: Ivan Falzon


S:\Traffic Management\2023\Pembroke\2023 Pembroke.dwg

UNIT NAME: IMPLEMENTATION	DRAWING TITLE: PEMBROKE Triq Giacchino Le Brun - SITE PLAN (Extents of works aren't binding but Indicative)		
HEAD OF UNIT: N.V.			
PROJECT LEADER: -	DATE: July 2023	FILE NO: -	DRAWING NO: IMD261/23
DRAWN BY: -	SHEET SIZE: A4	SCALE: 1:2500	REVISION: A / PAGE NO: 7

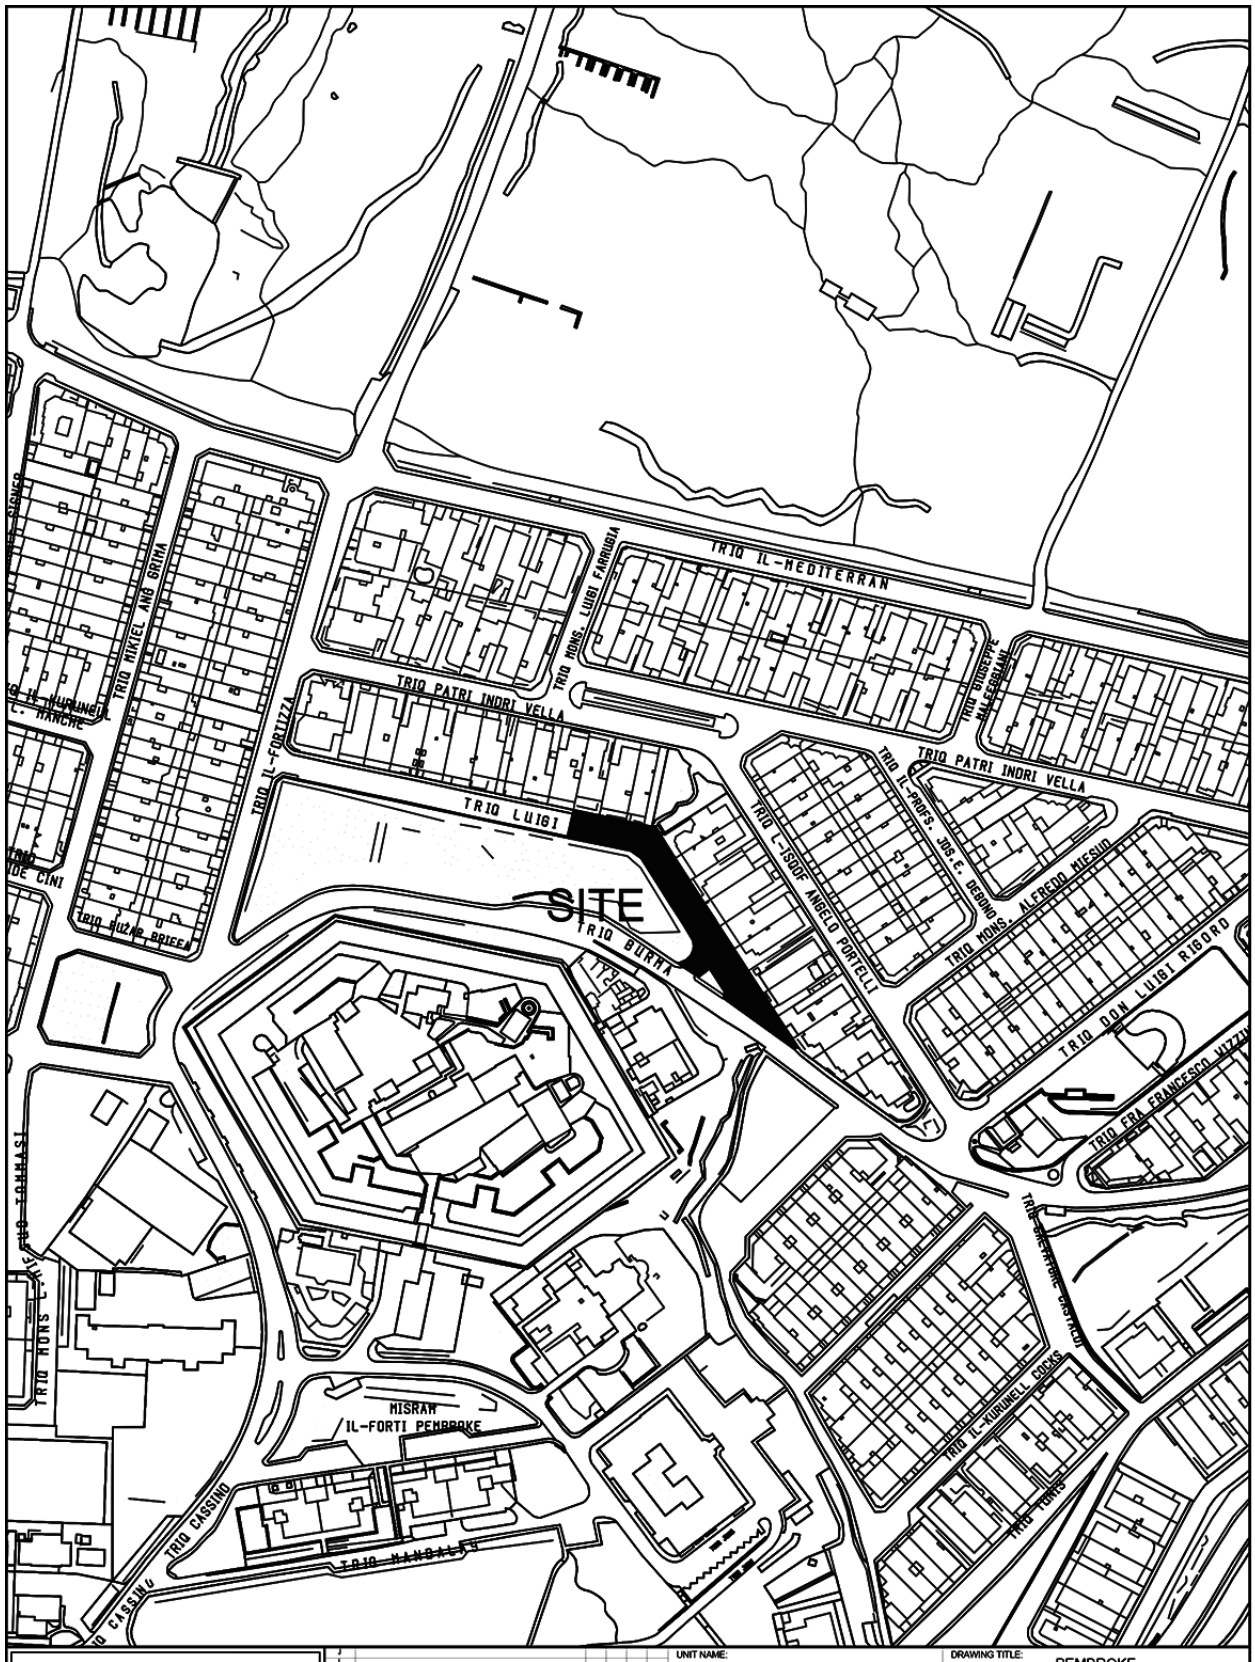


INFRASTRUCTURE MALTA

CHIEF EXECUTIVE OFFICER: Ivan Falzon	UNIT NAME: IMPLEMENTATION	DRAWING TITLE: PEMBROKE		
S:\Traffic Management\2023\Pembroke\2023 Pembroke.dwg	HEAD OF UNIT: N.V.	po Triq Luigi Billion - SITE PLAN (Extents of works aren't binding but Indicative)		
	PROJECT LEADER: -	DATE: July 2023	FILE NO: -	DRAWING NO: IMD258/23
	DRAWN BY: -	SHEET SIZE: A4	SCALE: 1:2500	REVISION: A / PAGE NO: 4

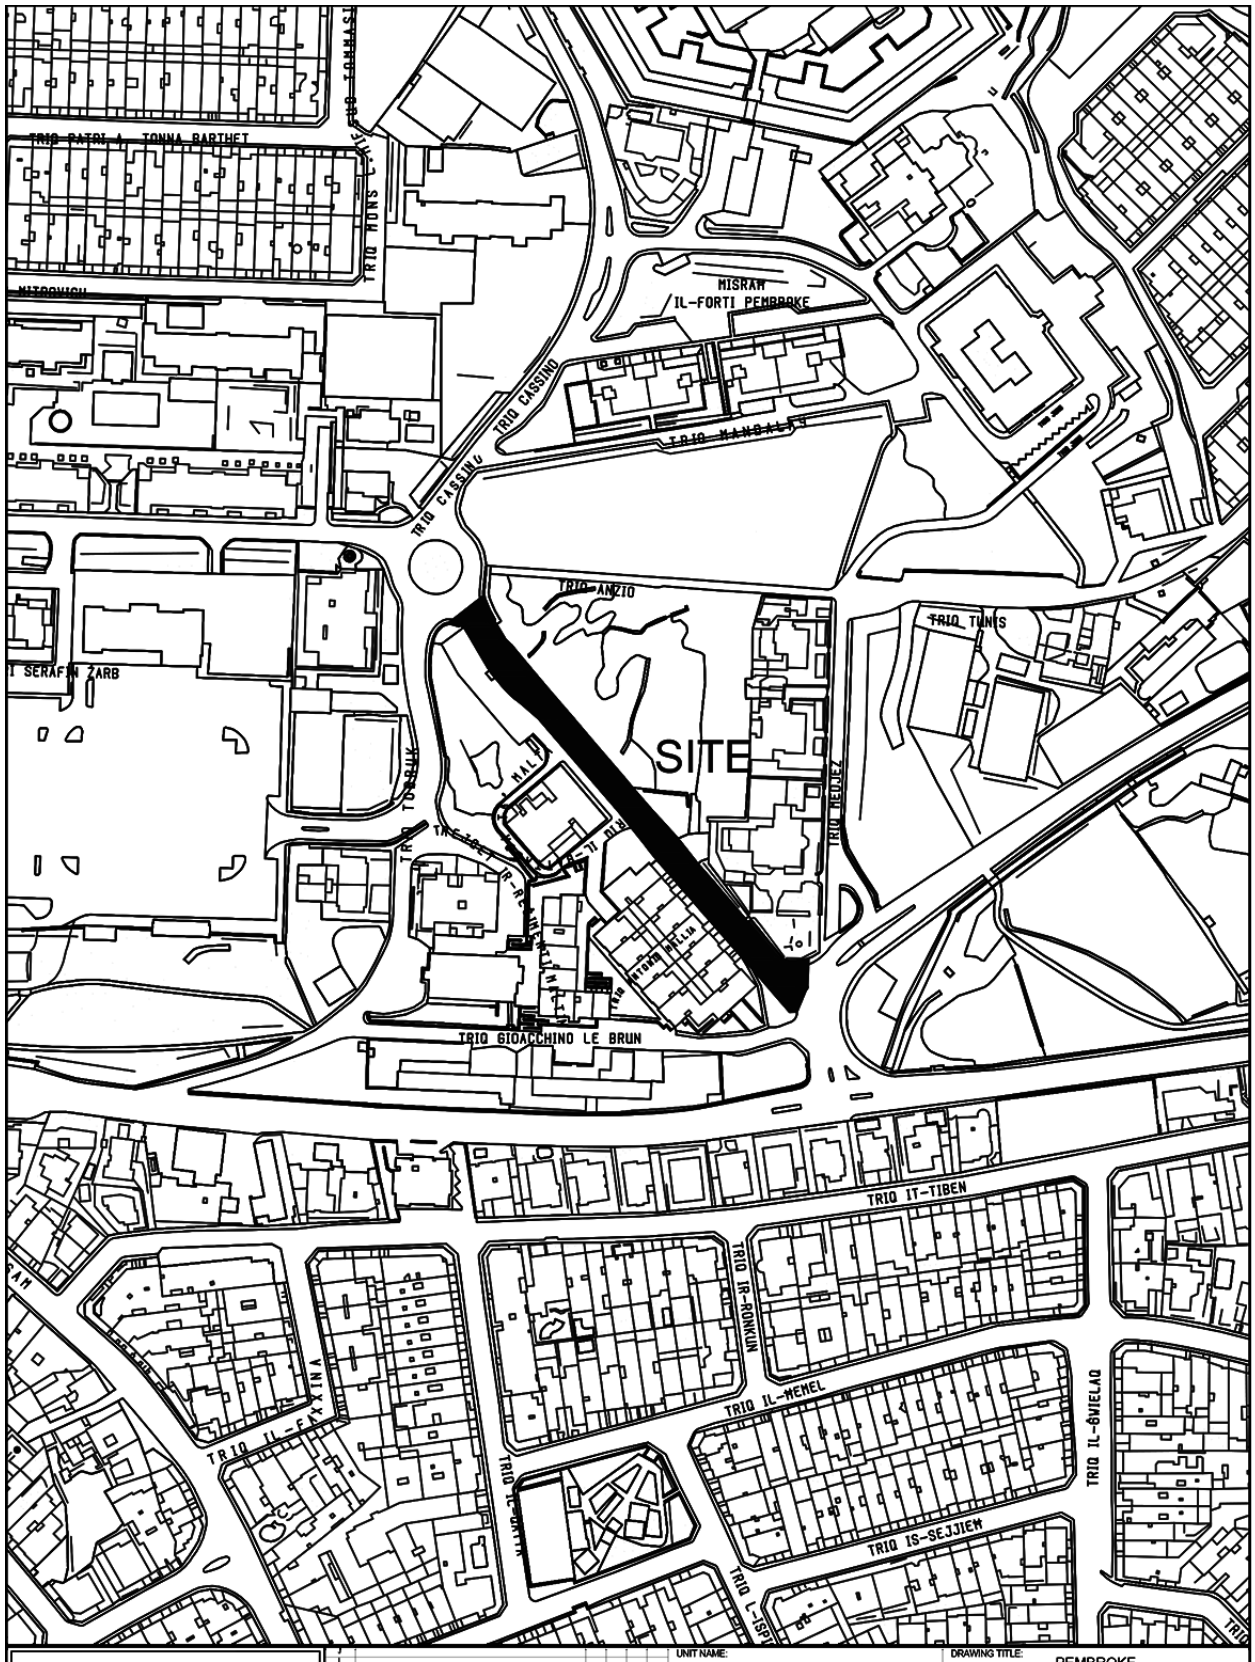


INFRASTRUCTURE MALTA

CHIEF EXECUTIVE OFFICER: Ivan Falzon	UNIT NAME: IMPLEMENTATION	DRAWING TITLE: PEMBROKE			
S:\Traffic Management\2023\Pembroke\2023 Pembroke.dwg	HEAD OF UNIT: N.V.	Triq Normandy - SITE PLAN (Extents of works aren't binding but Indicative)			
	PROJECT LEADER: -	DATE: July 2023	FILE NO: -		DRAWING NO: IMD259/23
	DRAWN BY: -	SHEET SIZE: A4	SCALE: 1:2500	REVISION: A	PAGE NO: 5

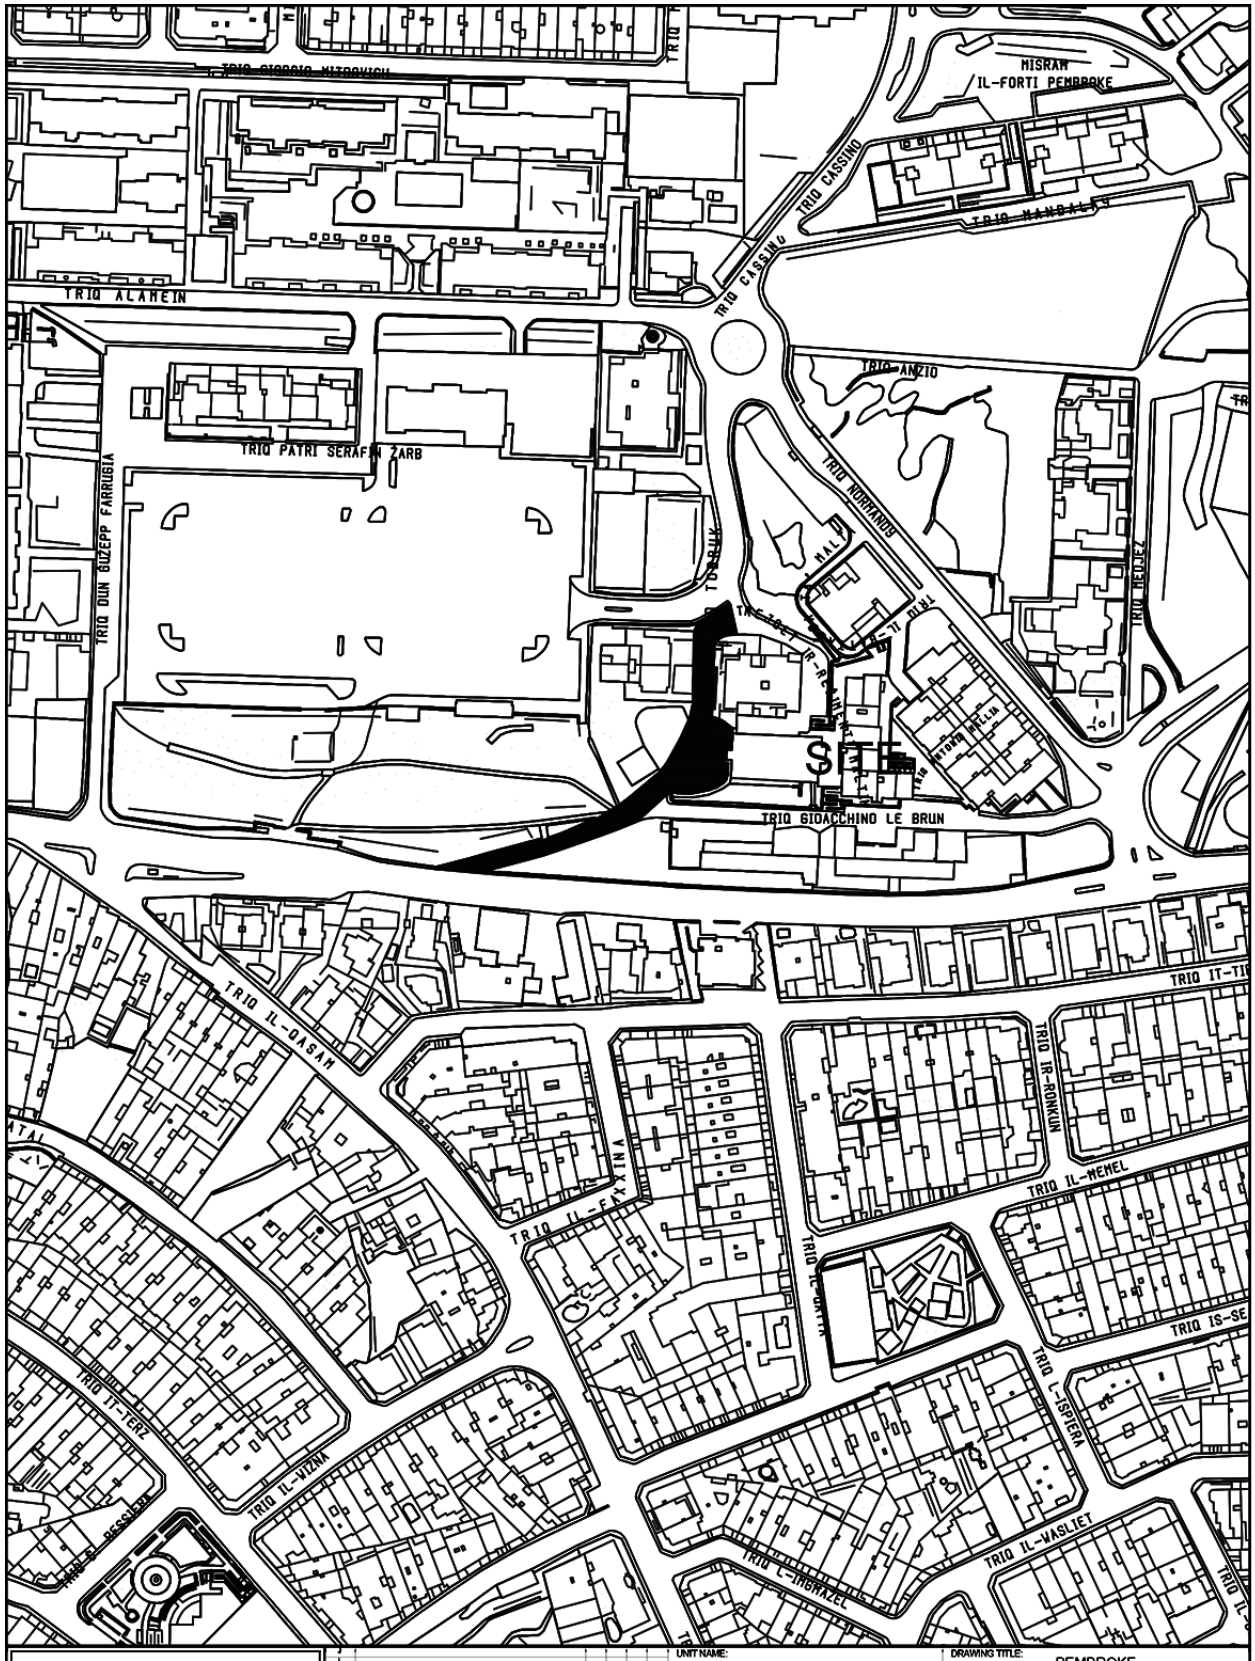

INFRASTRUCTURE MALTA

CHIEF EXECUTIVE OFFICER: Ivan Falzon	UNIT NAME: IMPLEMENTATION	DRAWING TITLE: PEMBROKE Triq Tobruk - SITE PLAN (Extents of works aren't binding but Indicative)	
	HEAD OF UNIT: N.V.		
	PROJECT LEADER: -	DATE: July 2023	FILE NO: - / DRAWING NO: IMD260/23
S:\Traffic Management\2023\Pembroke\2023 Pembroke.dwg	DRAWN BY: -	SHEET SIZE: A4 / SCALE: 1:2500 / REVISION: A / PAGE NO: 6	

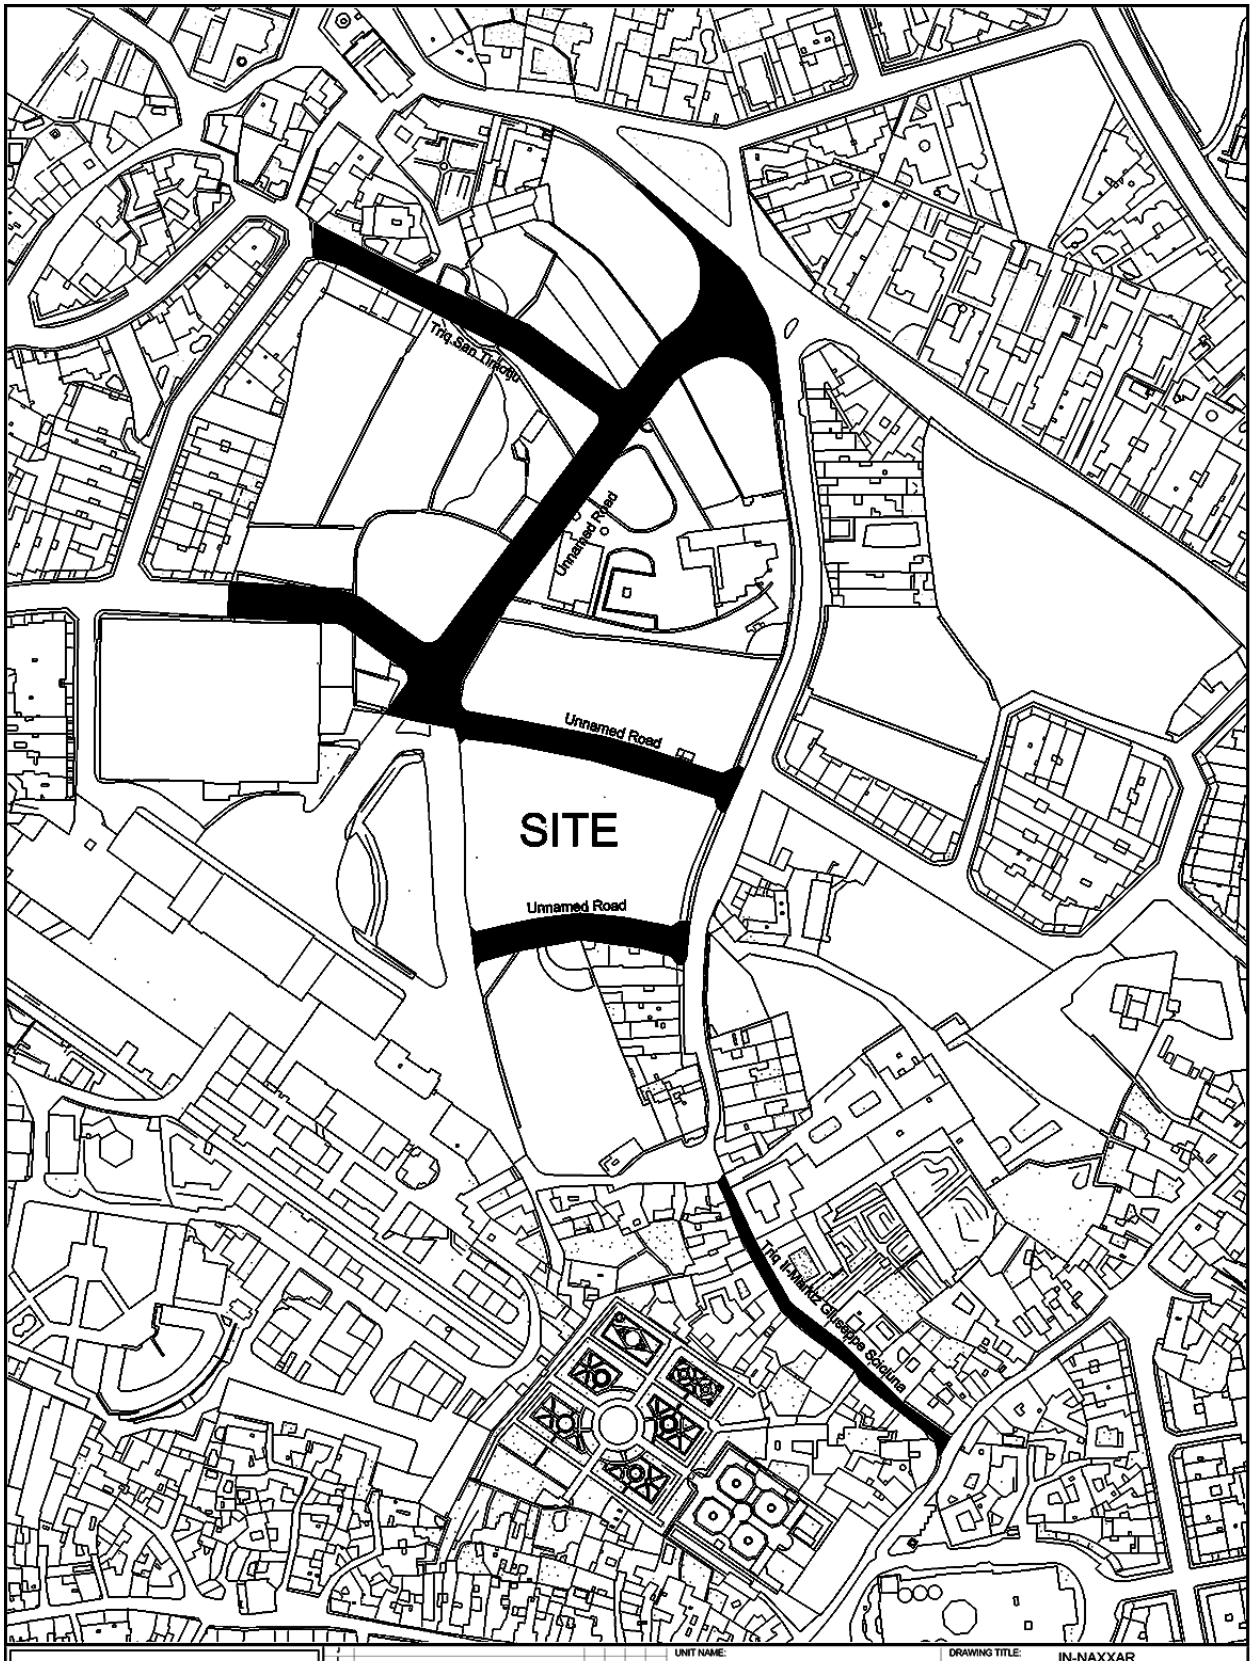

INFRASTRUCTURE MALTA

Radius	Revision	Drawn	Checked	Approved	Date

CHIEF EXECUTIVE OFFICER: Ivan Falzon

S:\Traffic Management\2023\Naxxar\2023 Naxxar.dwg

UNIT NAME: IMPLEMENTATION

HEAD OF UNIT: N.V.


PROJECT LEADER: -

DRAWN BY: -

DRAWING TITLE: IN-NAXXAR
New Scheme Roads near
Old Trade Fair Area - po Triq il-Markiz
Giuseppe Scicluna - SITE PLAN
(Extents of works AREN't binding but indicative)

DATE:	FILE NO:	DRAWING NO:
April 2023	IM162/23	IMD66/23

SHEET SIZE:	SCALE:	REVISION:	PAGE NO:
A4	1 : 2500	B	10

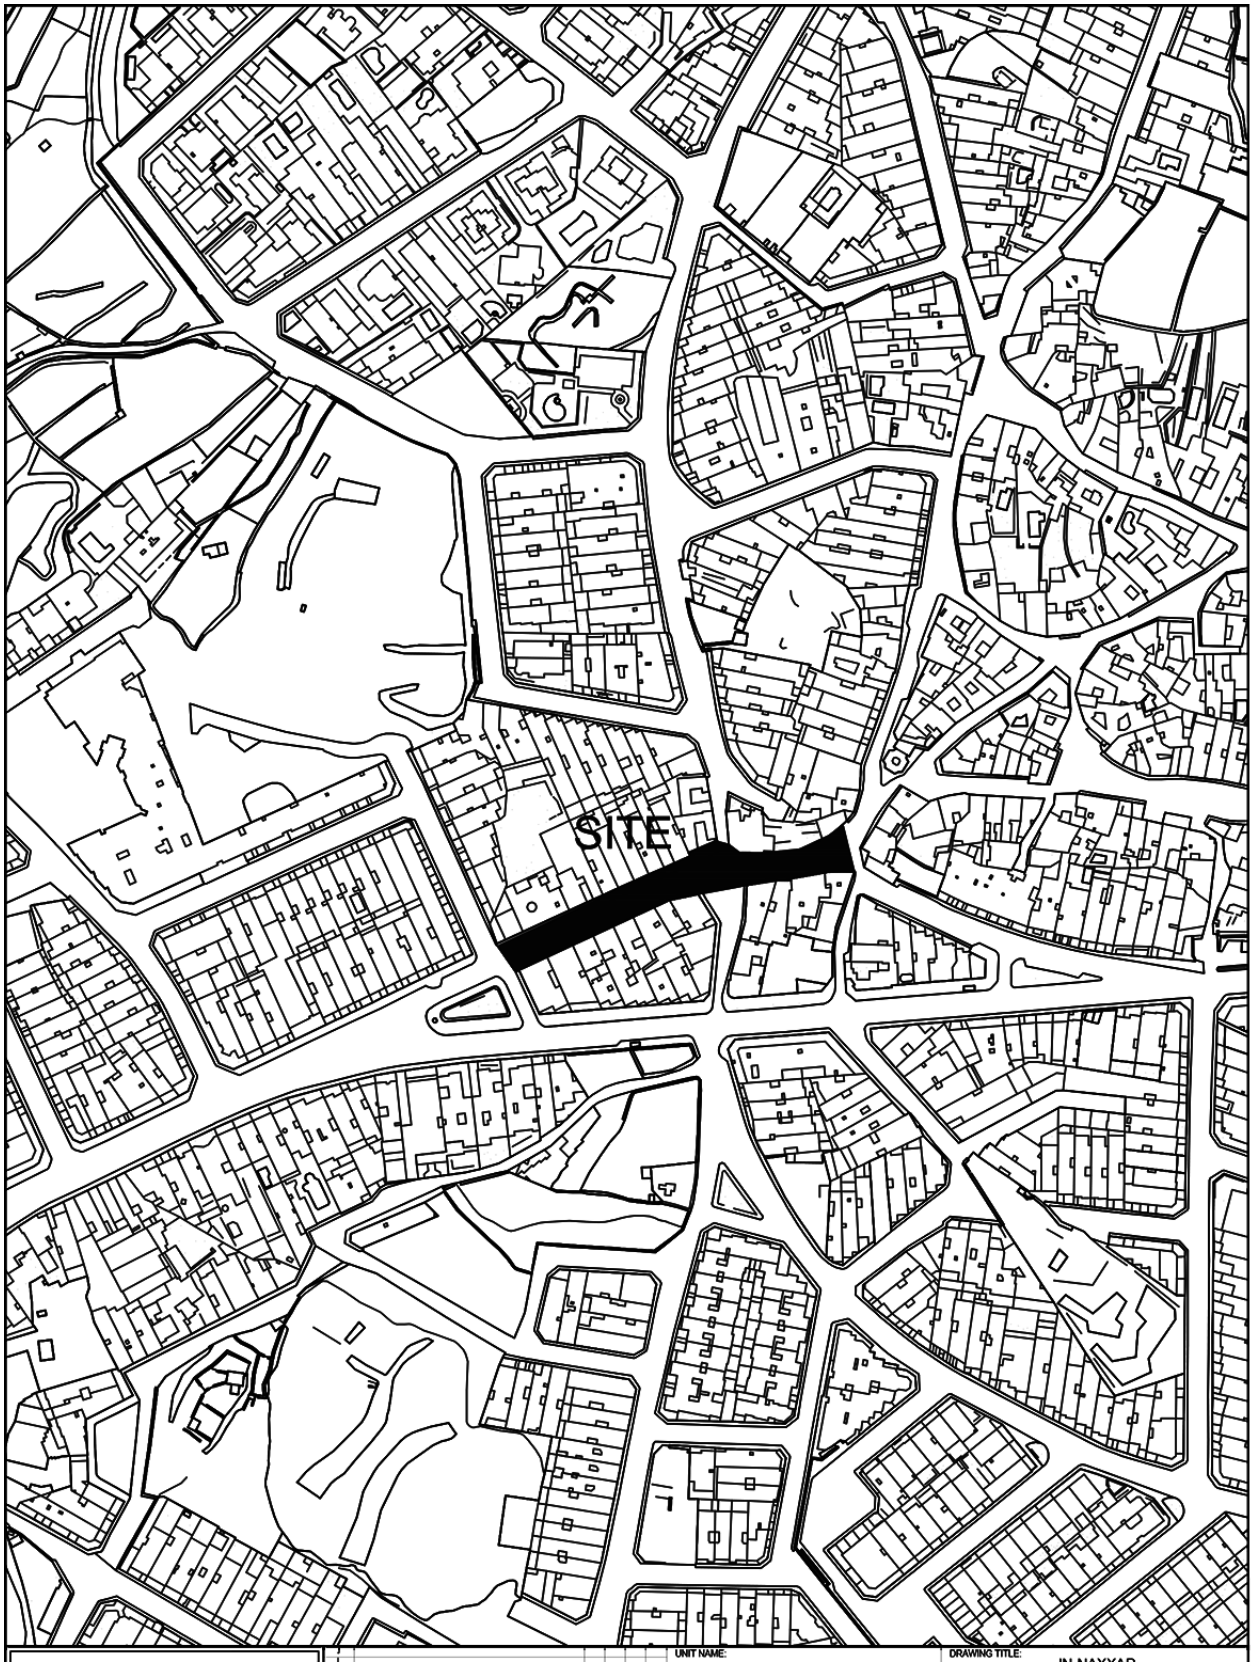

INFRASTRUCTURE MALTA

Revision	Alterations	Drawn	Checked	Approved	Date
J					
I					
H					
G					
F					
E					
D					
C					
B					
A	*				

CHIEF EXECUTIVE OFFICER: Ivan Falzon

S:\Traffic Management\2023\Naxxar\2023 Naxxar.dwg

UNIT NAME: IMPLEMENTATION

HEAD OF UNIT: N.V.


PROJECT LEADER: -

DRAWN BY: -

DRAWING TITLE: IN-NAXXAR
Triq il-Mosta - SITE PLAN
(Extents of works AREN't binding but indicative)

DATE:	FILE NO:	DRAWING NO:
FEB 2023	IM040/23	IMD47/23

SHEET SIZE:	SCALE:	REVISION:	PAGE NO:
A4	1 : 2500	A	4

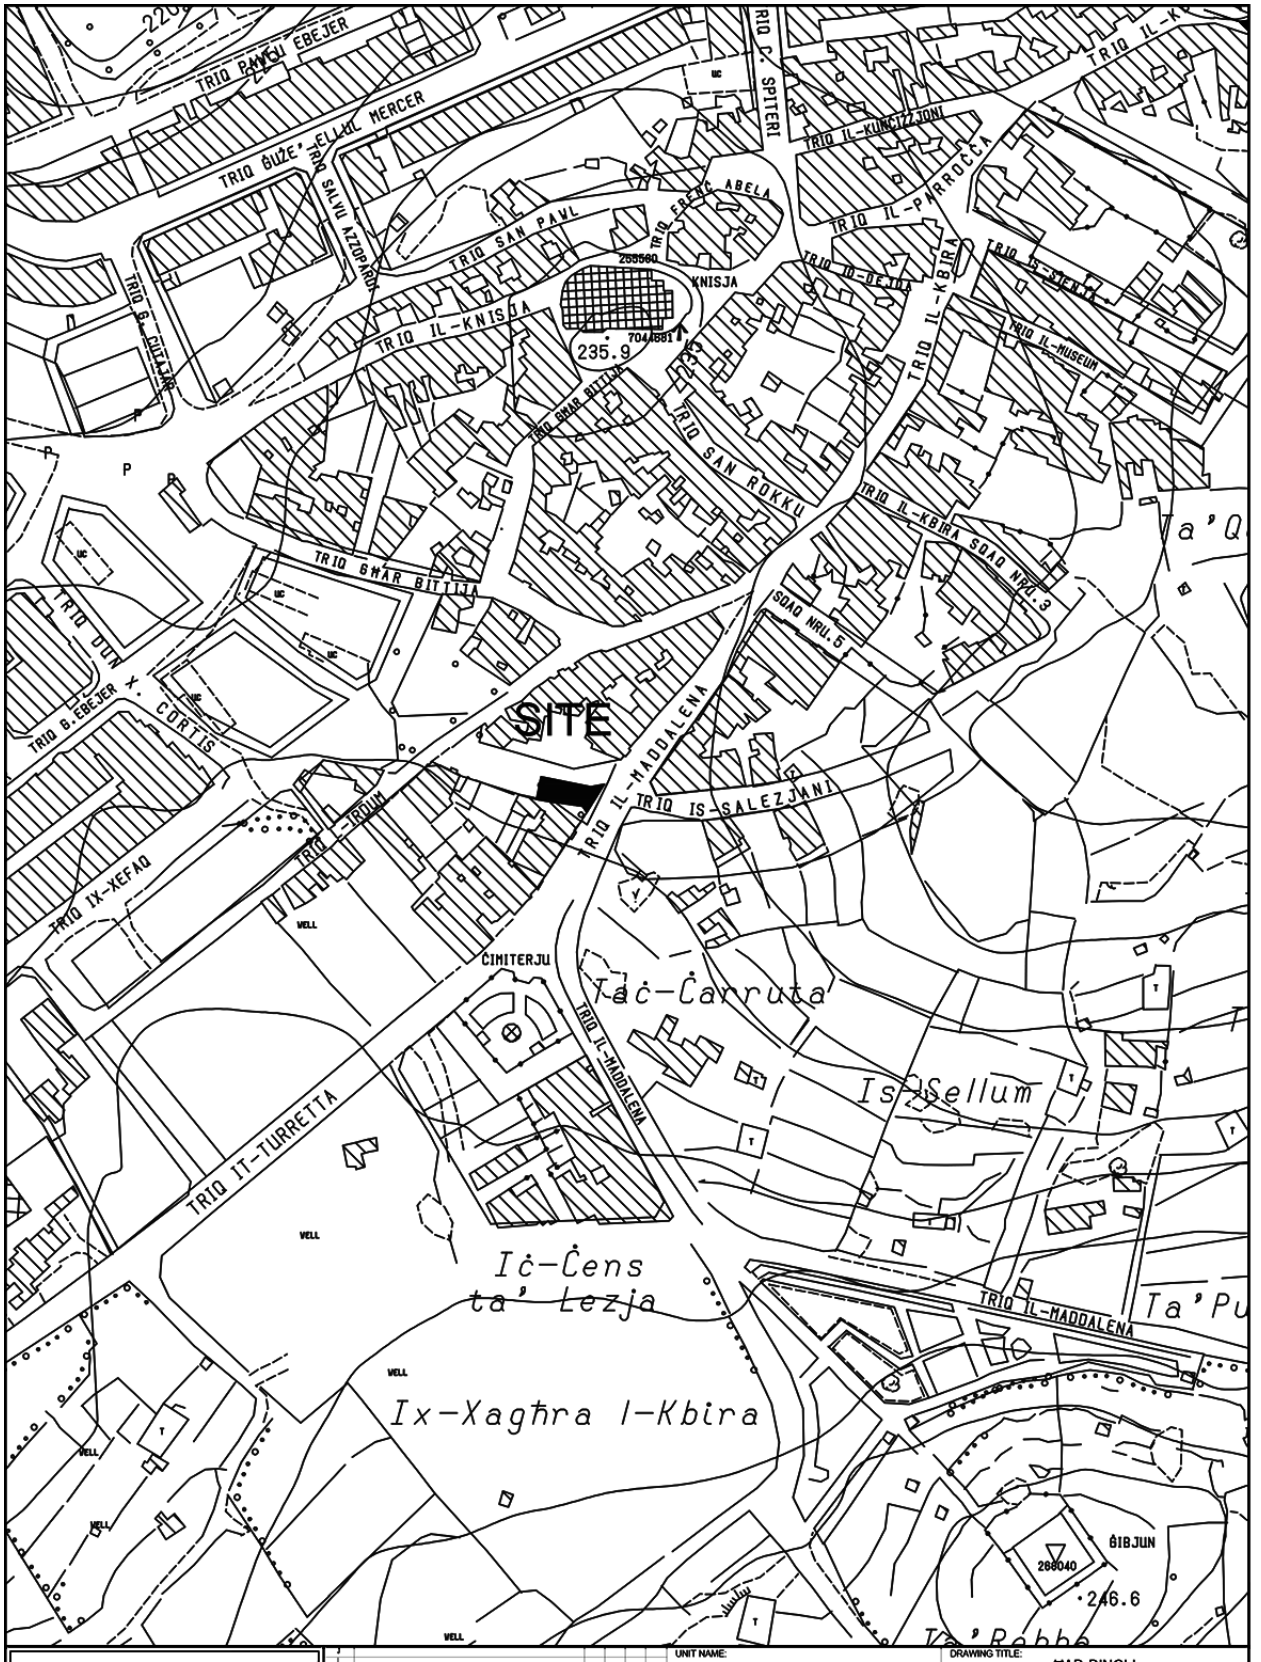

INFRASTRUCTURE MALTA	CHIEF EXECUTIVE OFFICER: Ivan Falzon	UNIT NAME: IMPLEMENTATION	DRAWING TITLE: HAD-DINGLI po Triq Dun K.Azzopardi - SITE PLAN (Extents of Works are not binding but indicative)
		HEAD OF UNIT: N.V.	
		PROJECT LEADER: -	DATE: FEB 2023 / FILE NO: - / DRAWING NO: IMD58/22/d
	S:\Traffic Management\2022\Dingli\2022 Dingli.dwg	DRAWN BY: -	SHEET SIZE: A4 / SCALE: 1:2500 / REVISION: - / PAGE NO: 1d