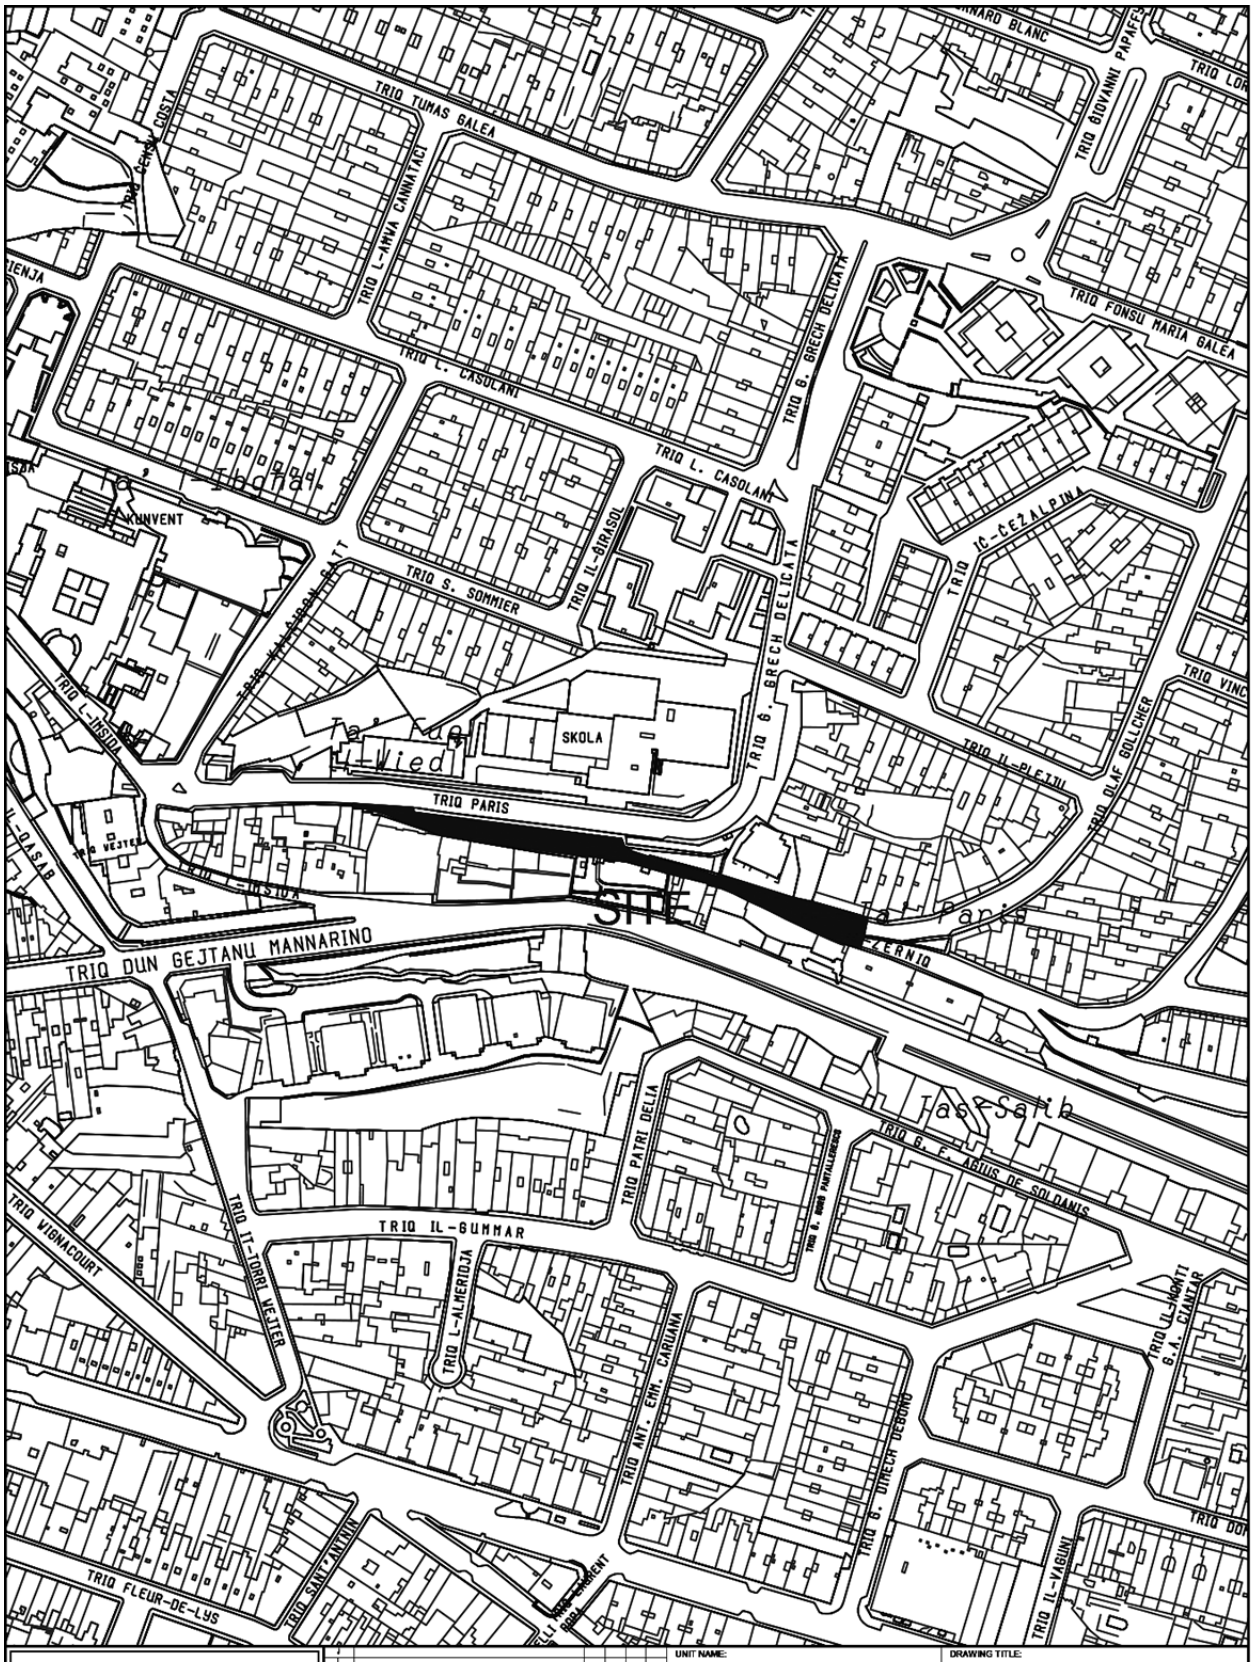


INFRASTRUCTURE MALTA

Issue	Notice	Drawn	Checked	Approved	Date

CHIEF EXECUTIVE OFFICER: Ivan Falzon

S:\Traffic Management\2023\Birkirkara\2023 Birkirkara.dwg

UNIT NAME: IMPLEMENTATION

HEAD OF UNIT: N.V.

PROJECT LEADER: -

DRAWN BY: -

DRAWING TITLE: BIRKIRKARA
Triq Ta Paris - SITE PLAN
(Extents of Works are not binding but indicative)

DATE:	FILE NO:	DRAWING NO:
June 2023	-	IMD215/23

SHEET SIZE:	SCALE:	REVISION:	PAGE NO:
A4	1:2400	A	14



INFRASTRUCTURE MALTA

Issued	Revision	Drawn	Checked	Approved	Date

CHIEF EXECUTIVE OFFICER:
Ivan Falzon

S:\Traffic Management\2023\San Gwann\2023 San Gwann.dwg

UNIT NAME:
IMPLEMENTATION

HEAD OF UNIT:
N.V.


PROJECT LEADER:
-

DRAWN BY:
-

DRAWING TITLE:
SAN GWANN
po Triq Ant. Schembri
- SITE PLAN
(Extents of works aren't binding but Indicative)

DATE:	FILE NO:	DRAWING NO:
June 2023	-	IMD216/23

SHEET SIZE:	SCALE:	REVISION:	PAGE NO:
A4	1:5000	-	4

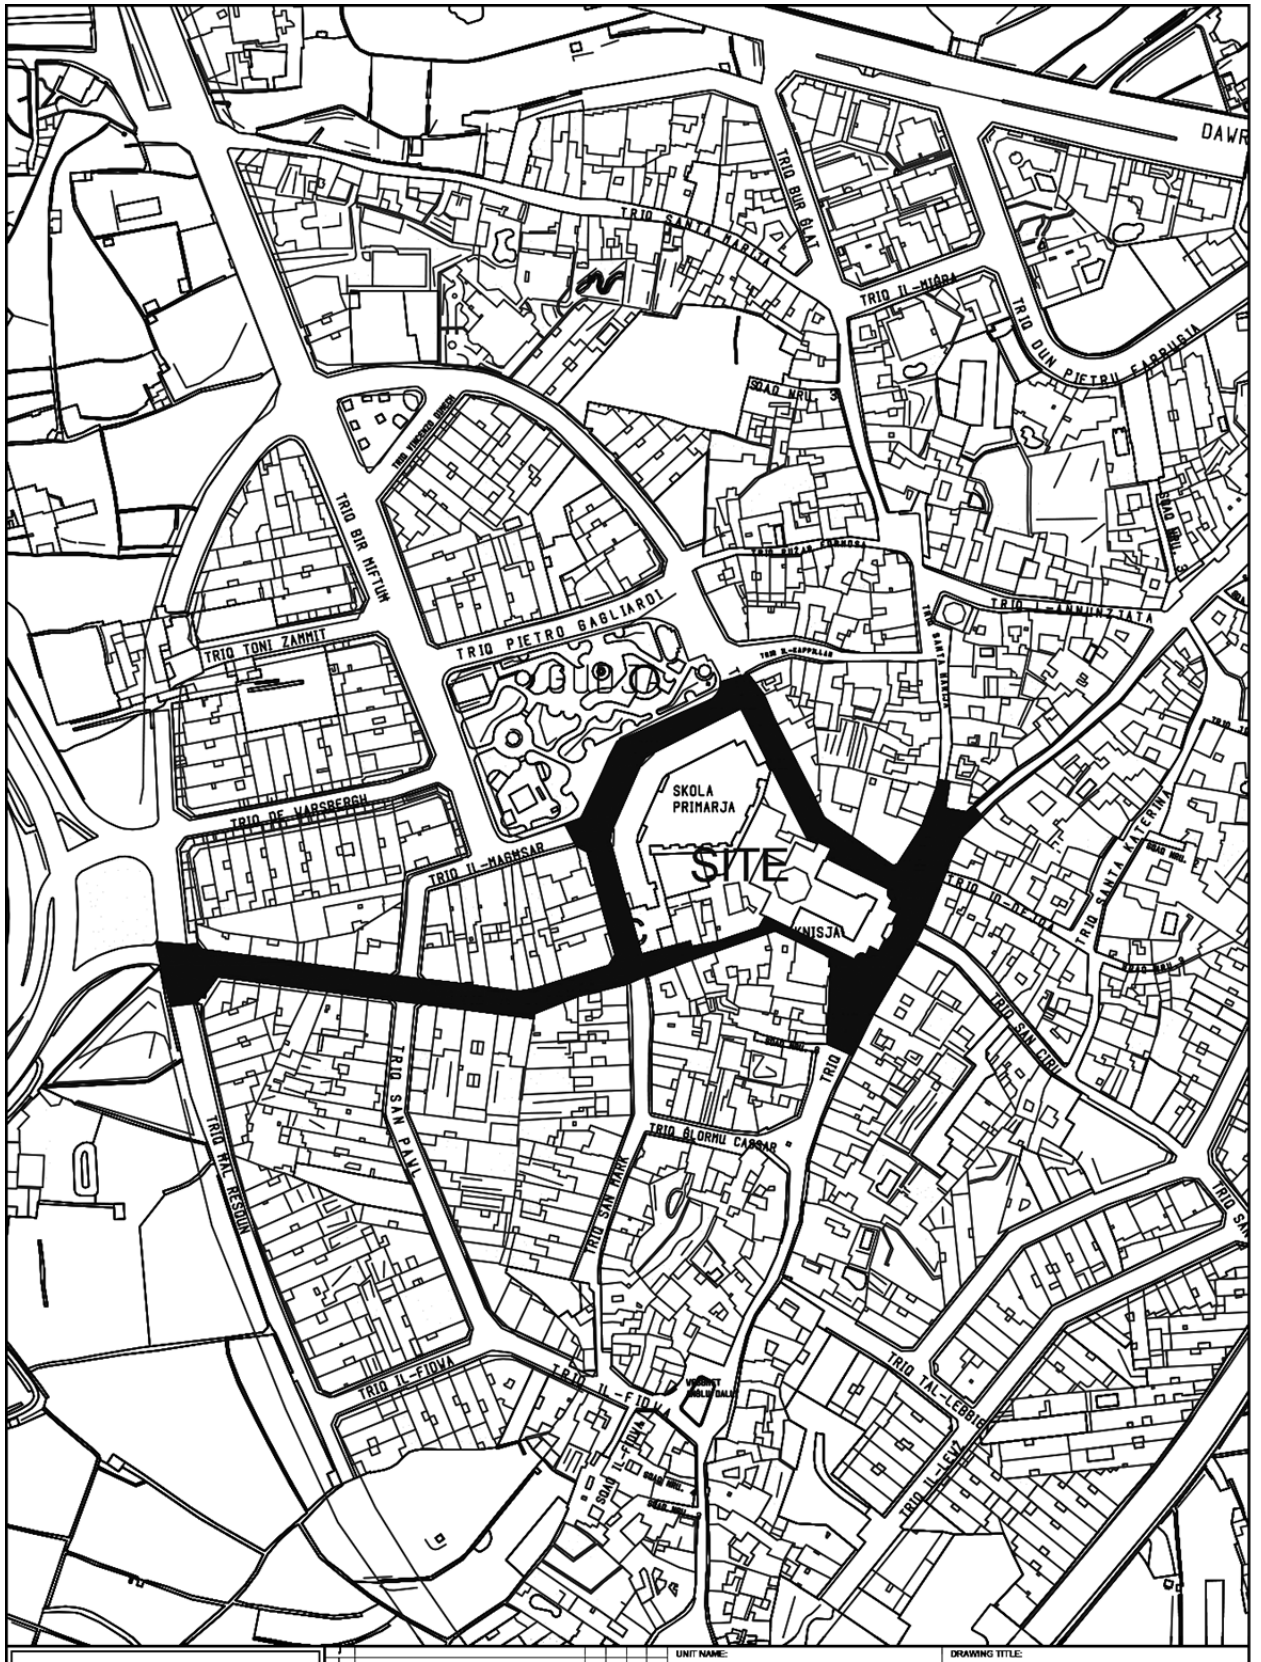


INFRASTRUCTURE MALTA

CHIEF EXECUTIVE OFFICER: Ivan Falzon

S:\Traffic Management\2023\Gudja\2023 Gudja.dwg

UNIT NAME: IMPLEMENTATION	DRAWING TITLE: IL-GUDJA Embellishment of Town Centre - SITE PLAN (Extents of Works are not binding but indicative)		
HEAD OF UNIT: N.V.			
PROJECT LEADER: -	DATE: July 2023	FILE NO: -	DRAWING NO: IMD276/23
DRAWN BY: -	SHEET SIZE: A4	SCALE: 1:2500	REVISION: B / PAGE NO: 5

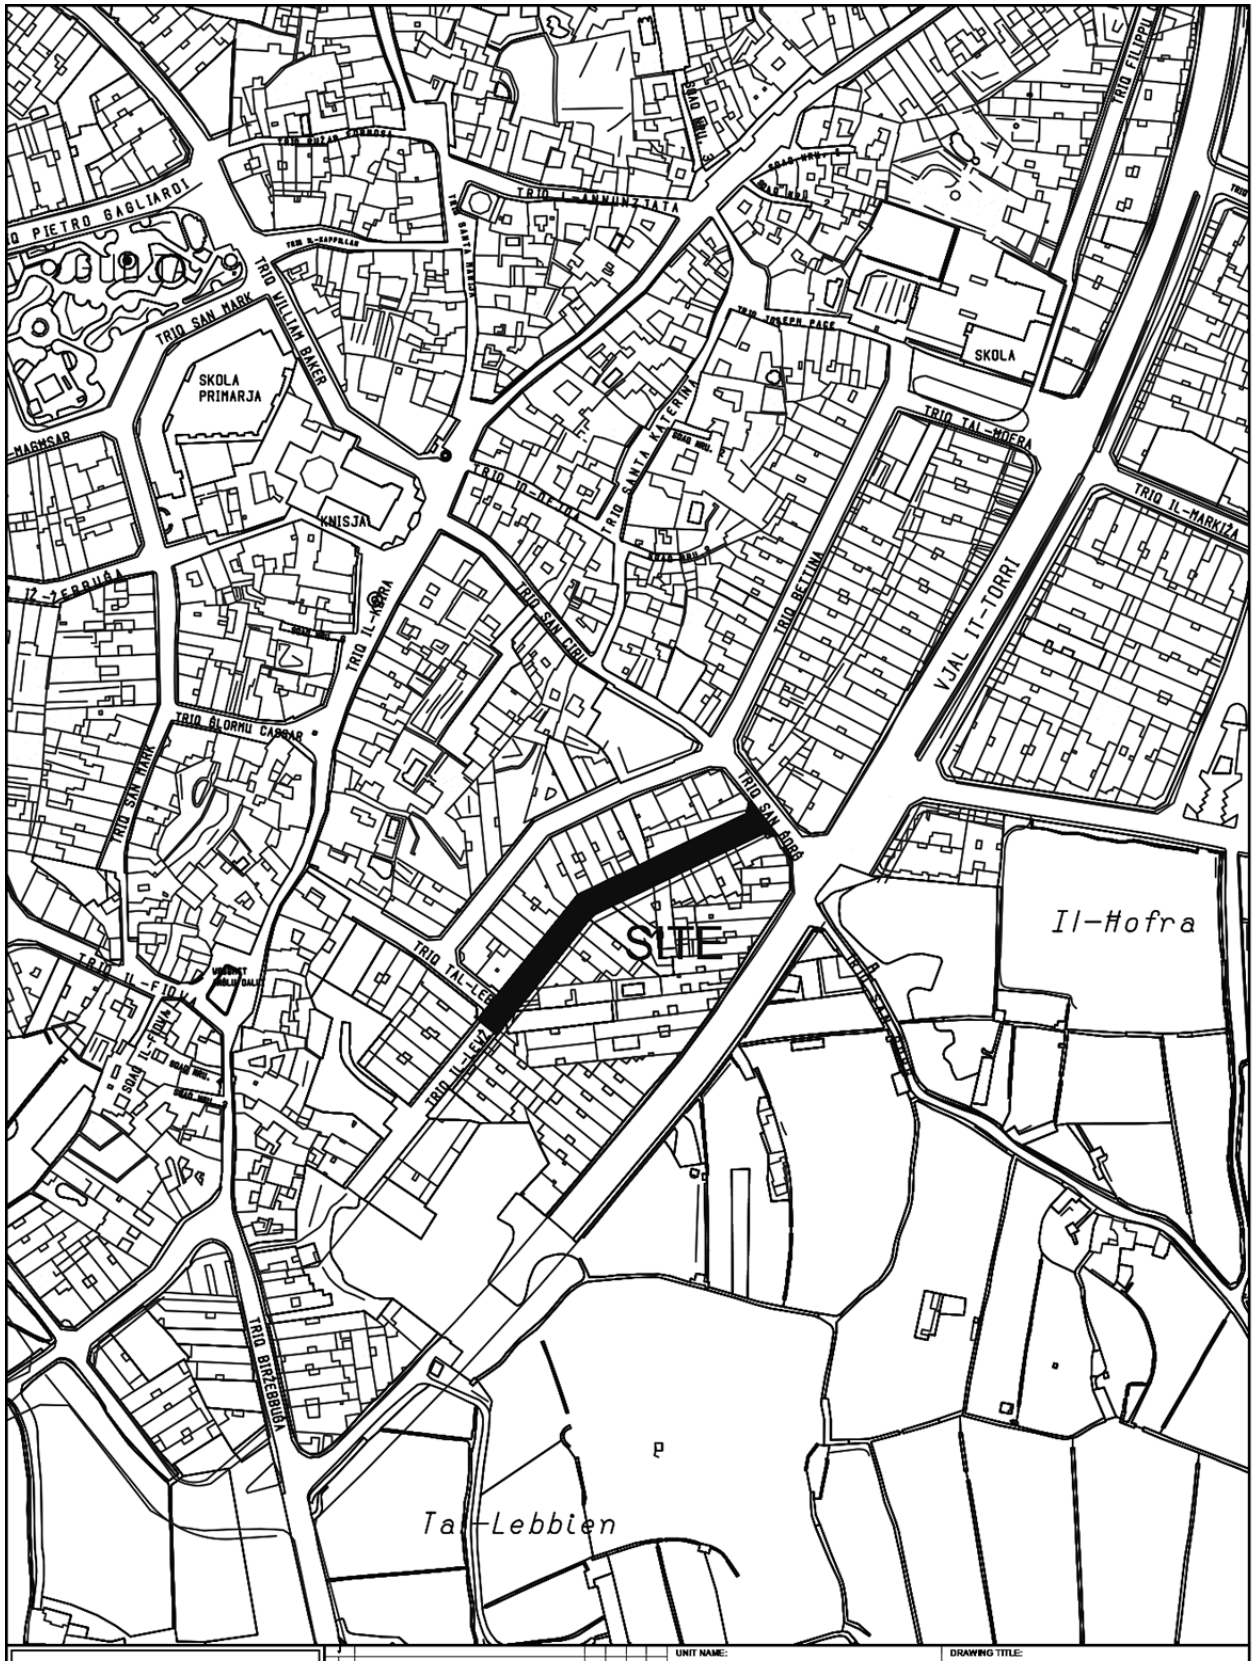


INFRASTRUCTURE MALTA

UNIT NAME: IMPLEMENTATION	DRAWING TITLE: IL-GUDJA po Triq il-Lewz - SITE PLAN (Extents of Works are not binding but indicative)			
HEAD OF UNIT: N.V.				
PROJECT LEADER: -	DATE: June 2023	FILE NO: -	DRAWING NO: IMD205/23	
DRAWN BY: -	SHEET SIZE: A4	SCALE: 1:2500	REVISION: A	PAGE NO: 4

CHIEF EXECUTIVE OFFICER: Ivan Falzon

S:\Traffic Management\2023\Gudja\2023 Gudja.dwg

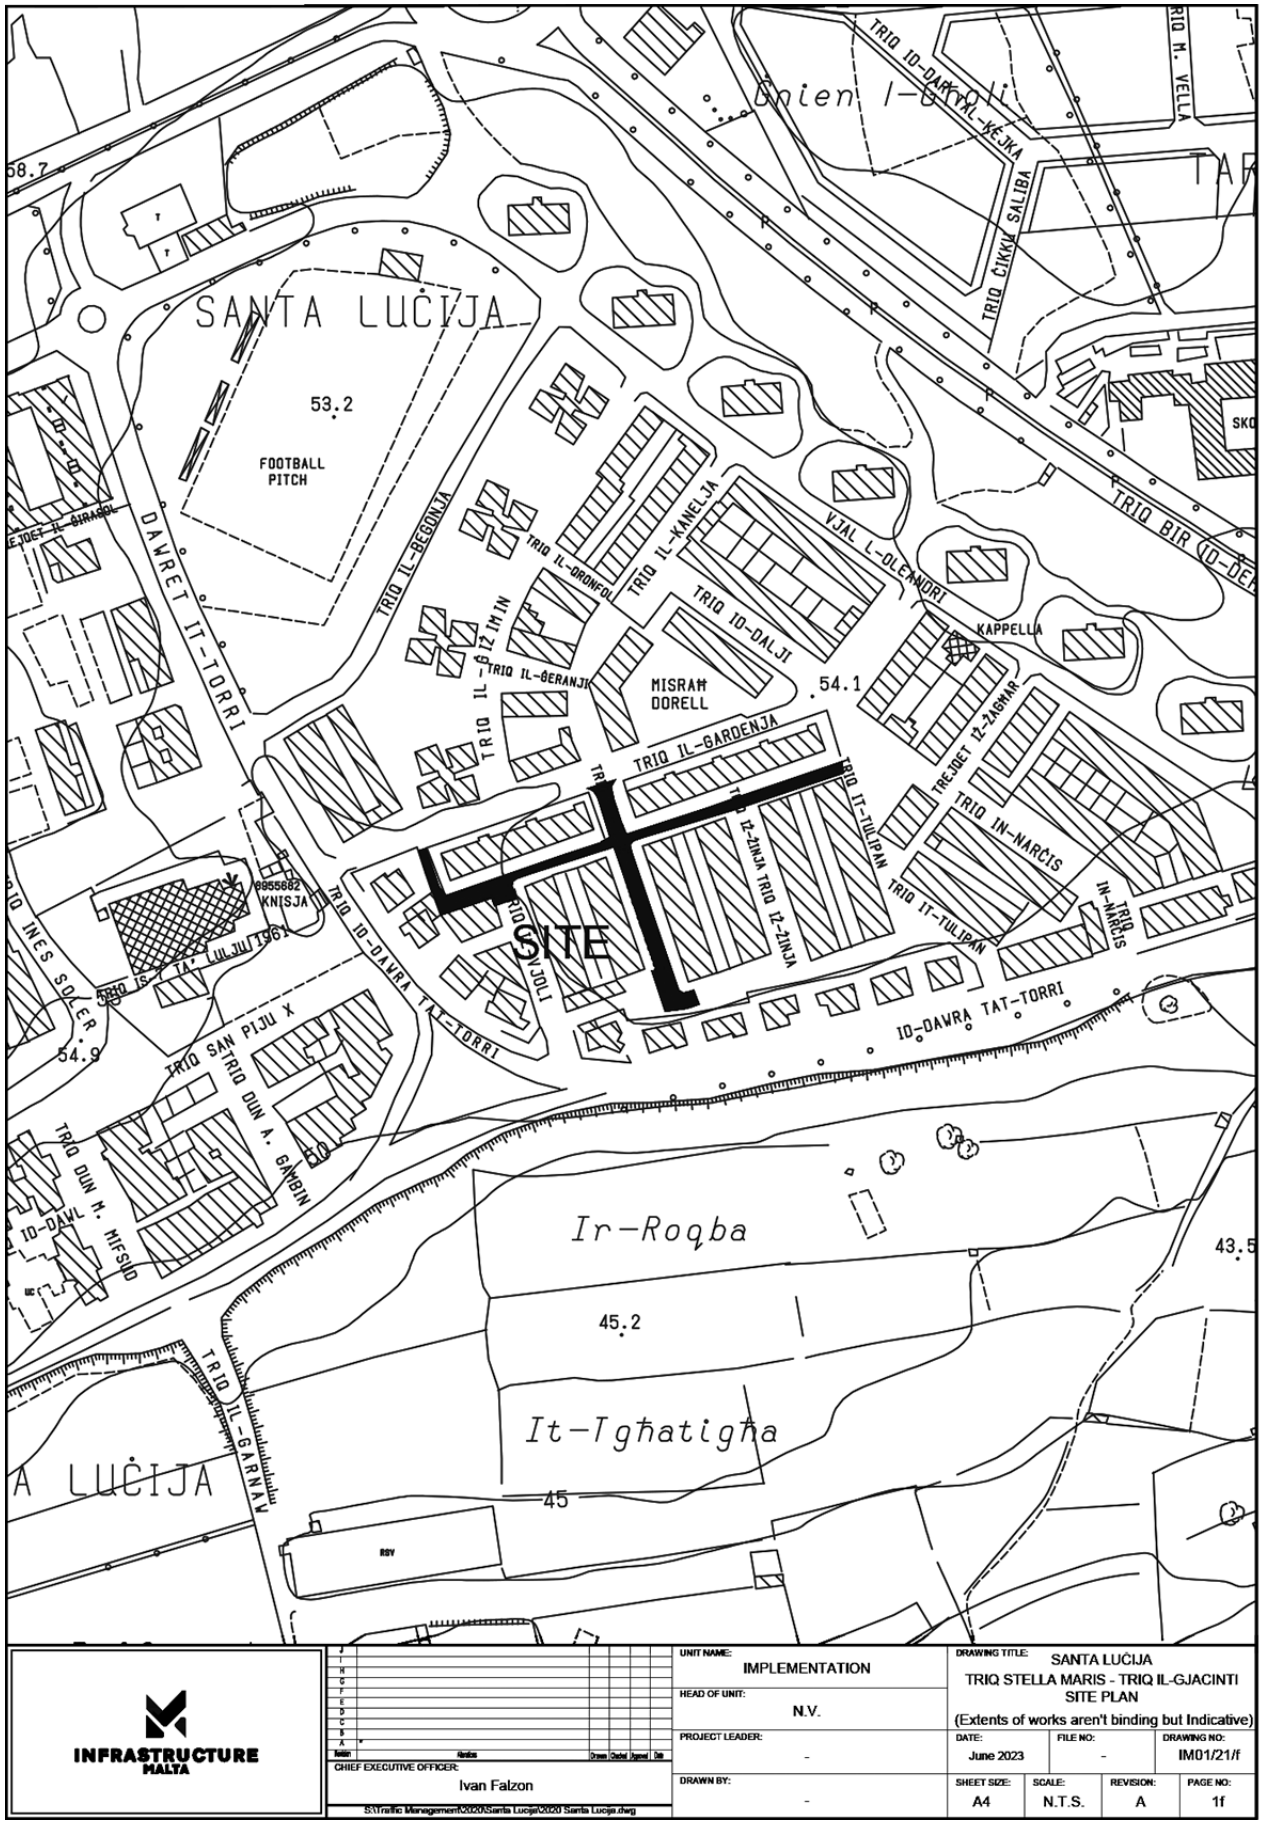
SANTA LUĊIJA
53.2
FOOTBALL PITCH
DAWRET IT-TORRI
TRIQ IL-BEGONJA
TRIQ IL-KANELJA
TRIQ IL-GERANJ
MISRAM DORELL
54.1
TRIQ IL-GARDENJA
TRIQ IT-TULIPAN
TRIQ IN-NARĊIS
TREJJET IZ-ŻAGMAR
KAPPELLA
VJAL L-OLEANDRI
TRIQ IZ-ŻINNIA
SITE
TRIQ IL-ĠIRASOL
TRIQ IS-SAJJIED
TRIQ IS-SAJJIED TA' LULJU 1961
TRIQ IN-NAĦLA
TRIQ IL-ĠNIEN
TRIQ IL-ĠARNAJ
TRIQ IL-ĠARNAJ
TRIQ IL-ĠARNAJ