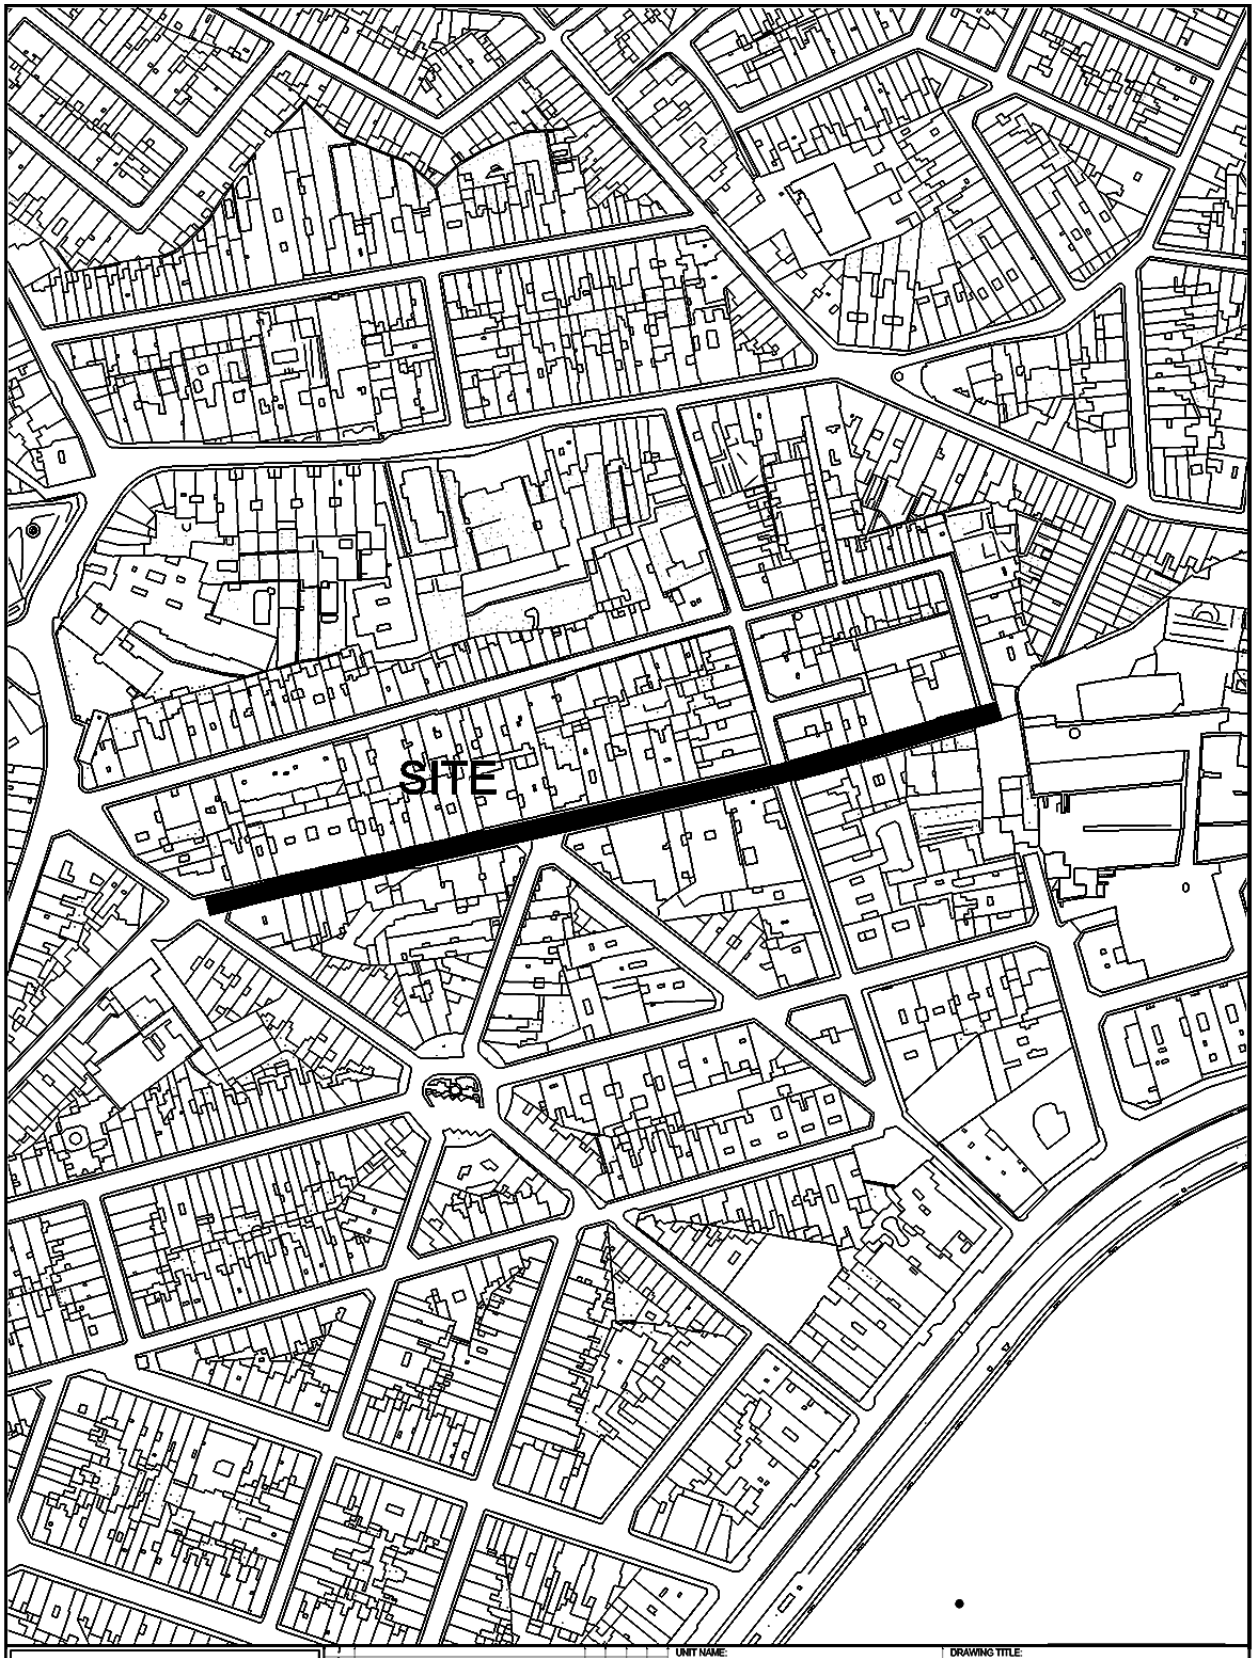



INFRASTRUCTURE MALTA

Revision	Alterations	Drawn	Checked	Approved	Date
A	*				

CHIEF EXECUTIVE OFFICER:
Ivan Falzon

S:\Traffic Management\2023\Gzira\2023 Gzira.dwg

UNIT NAME: IMPLEMENTATION	DRAWING TITLE: IL-GŻIRA Triq Moroni - SITE PLAN (Extents of Works are not binding but indicative)		
HEAD OF UNIT: N.V.			
PROJECT LEADER: -	DATE: March 2023	FILE NO: -	DRAWING NO: IMD104/23
DRAWN BY: -	SHEET SIZE: A4	SCALE: 1:2500	REVISION: A / PAGE NO: 2

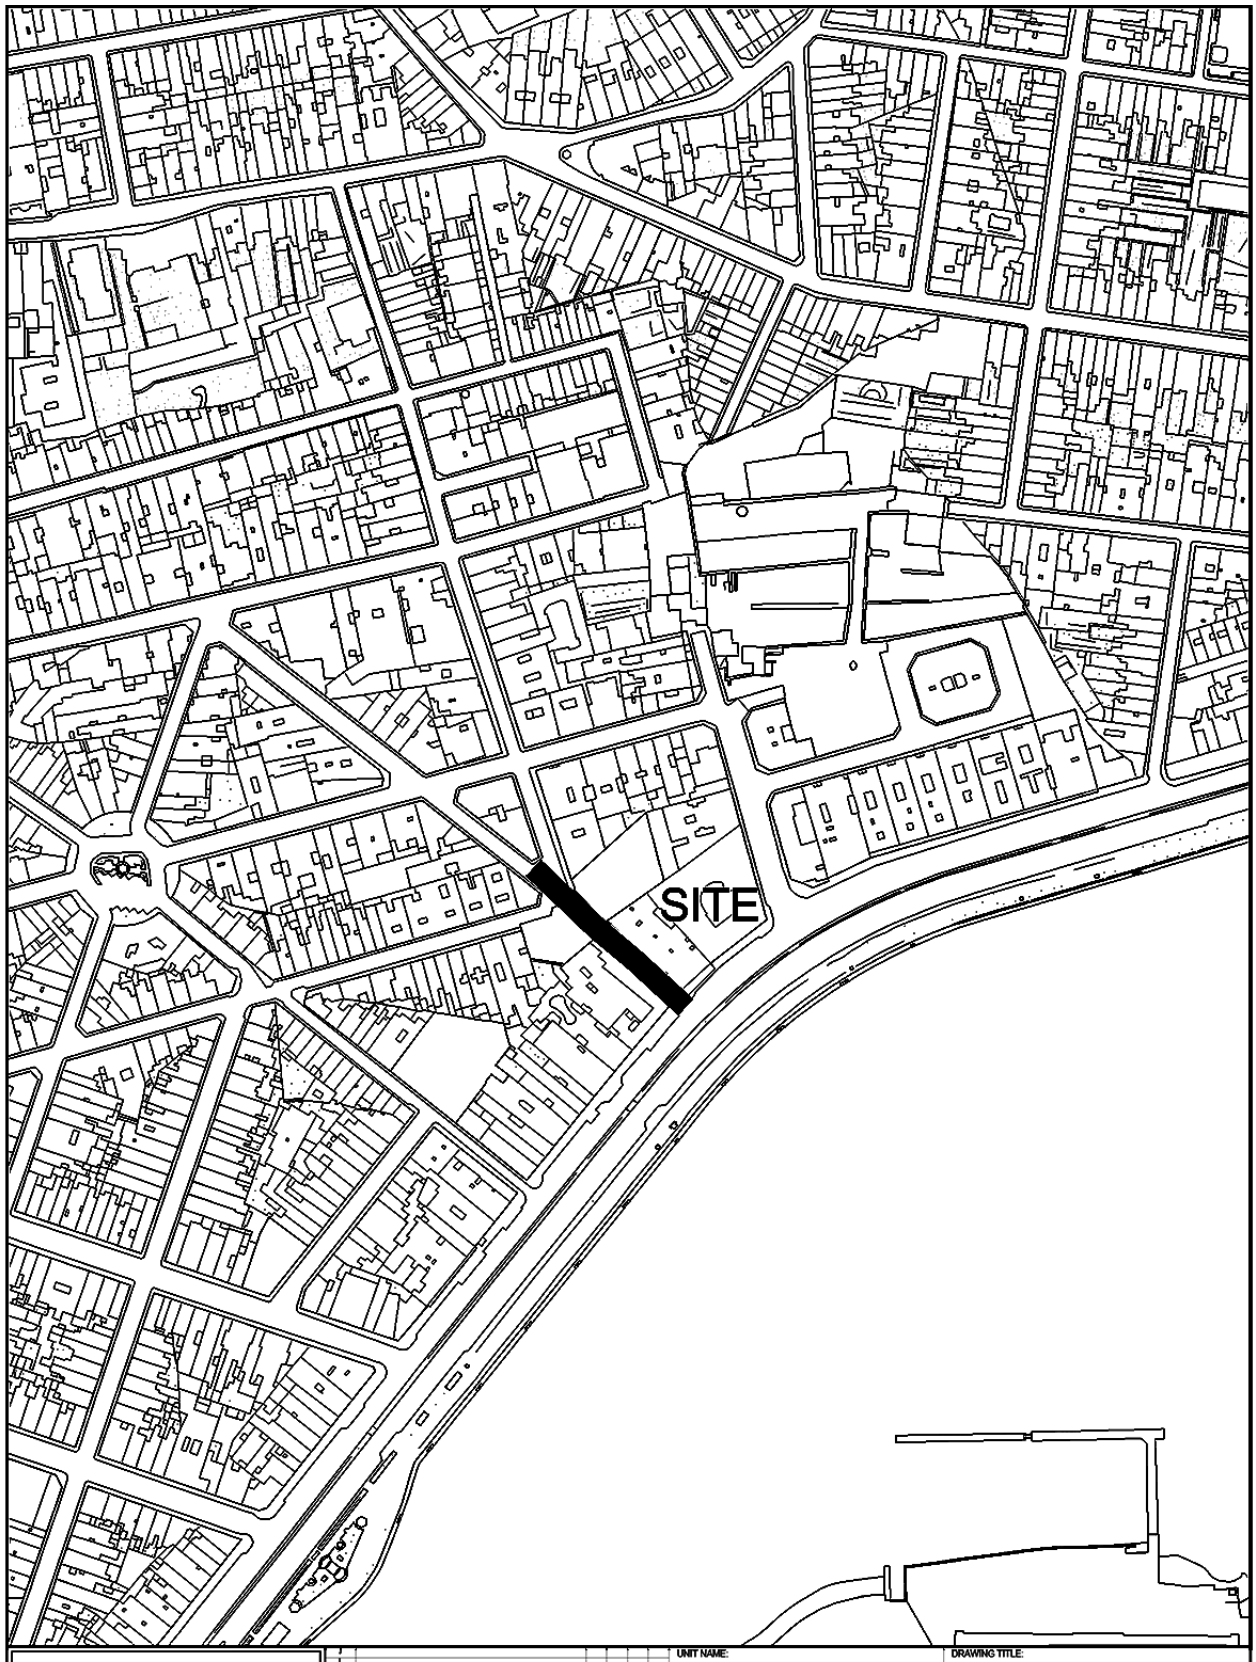

INFRASTRUCTURE MALTA

Revision	Alterations	Drawn	Checked	Approved	Date
J					
H					
G					
F					
E					
D					
C					
B					
A	-				

CHIEF EXECUTIVE OFFICER: Ivan Falzon

S:\Traffic Management\2023\Gzira\2023 Gzira.dwg

UNIT NAME: IMPLEMENTATION

HEAD OF UNIT: N.V.

PROJECT LEADER: -

DRAWN BY: -

DRAWING TITLE: IL-GŻIRA

po Triq Sir Henry Bouverie - SITE PLAN
(Extents of Works are not binding but indicative)

DATE:	FILE NO:	DRAWING NO:
March 2023	-	IMD105/23

SHEET SIZE:	SCALE:	REVISION:	PAGE NO:
A4	1:2500	A	3



INFRASTRUCTURE MALTA

Revision	Alterations	Drawn	Checked	Approved	Date
J					
H					
G					
F					
E					
D					
C					
B					
A	-				

CHIEF EXECUTIVE OFFICER: Ivan Falzon

S:\Traffic Management\2023\Naxxar\2023 Naxxar.dwg

UNIT NAME: IMPLEMENTATION

HEAD OF UNIT: N.V.


PROJECT LEADER: -

DRAWN BY: -

DRAWING TITLE: IN-NAXXAR
Triq San Publju - SITE PLAN
(Extents of works AREN't binding but indicative)

DATE:	FILE NO:	DRAWING NO:
FEB 2023	IM043/23	IMD49/23

SHEET SIZE:	SCALE:	REVISION:	PAGE NO:
A4	1 : 2500	A	7

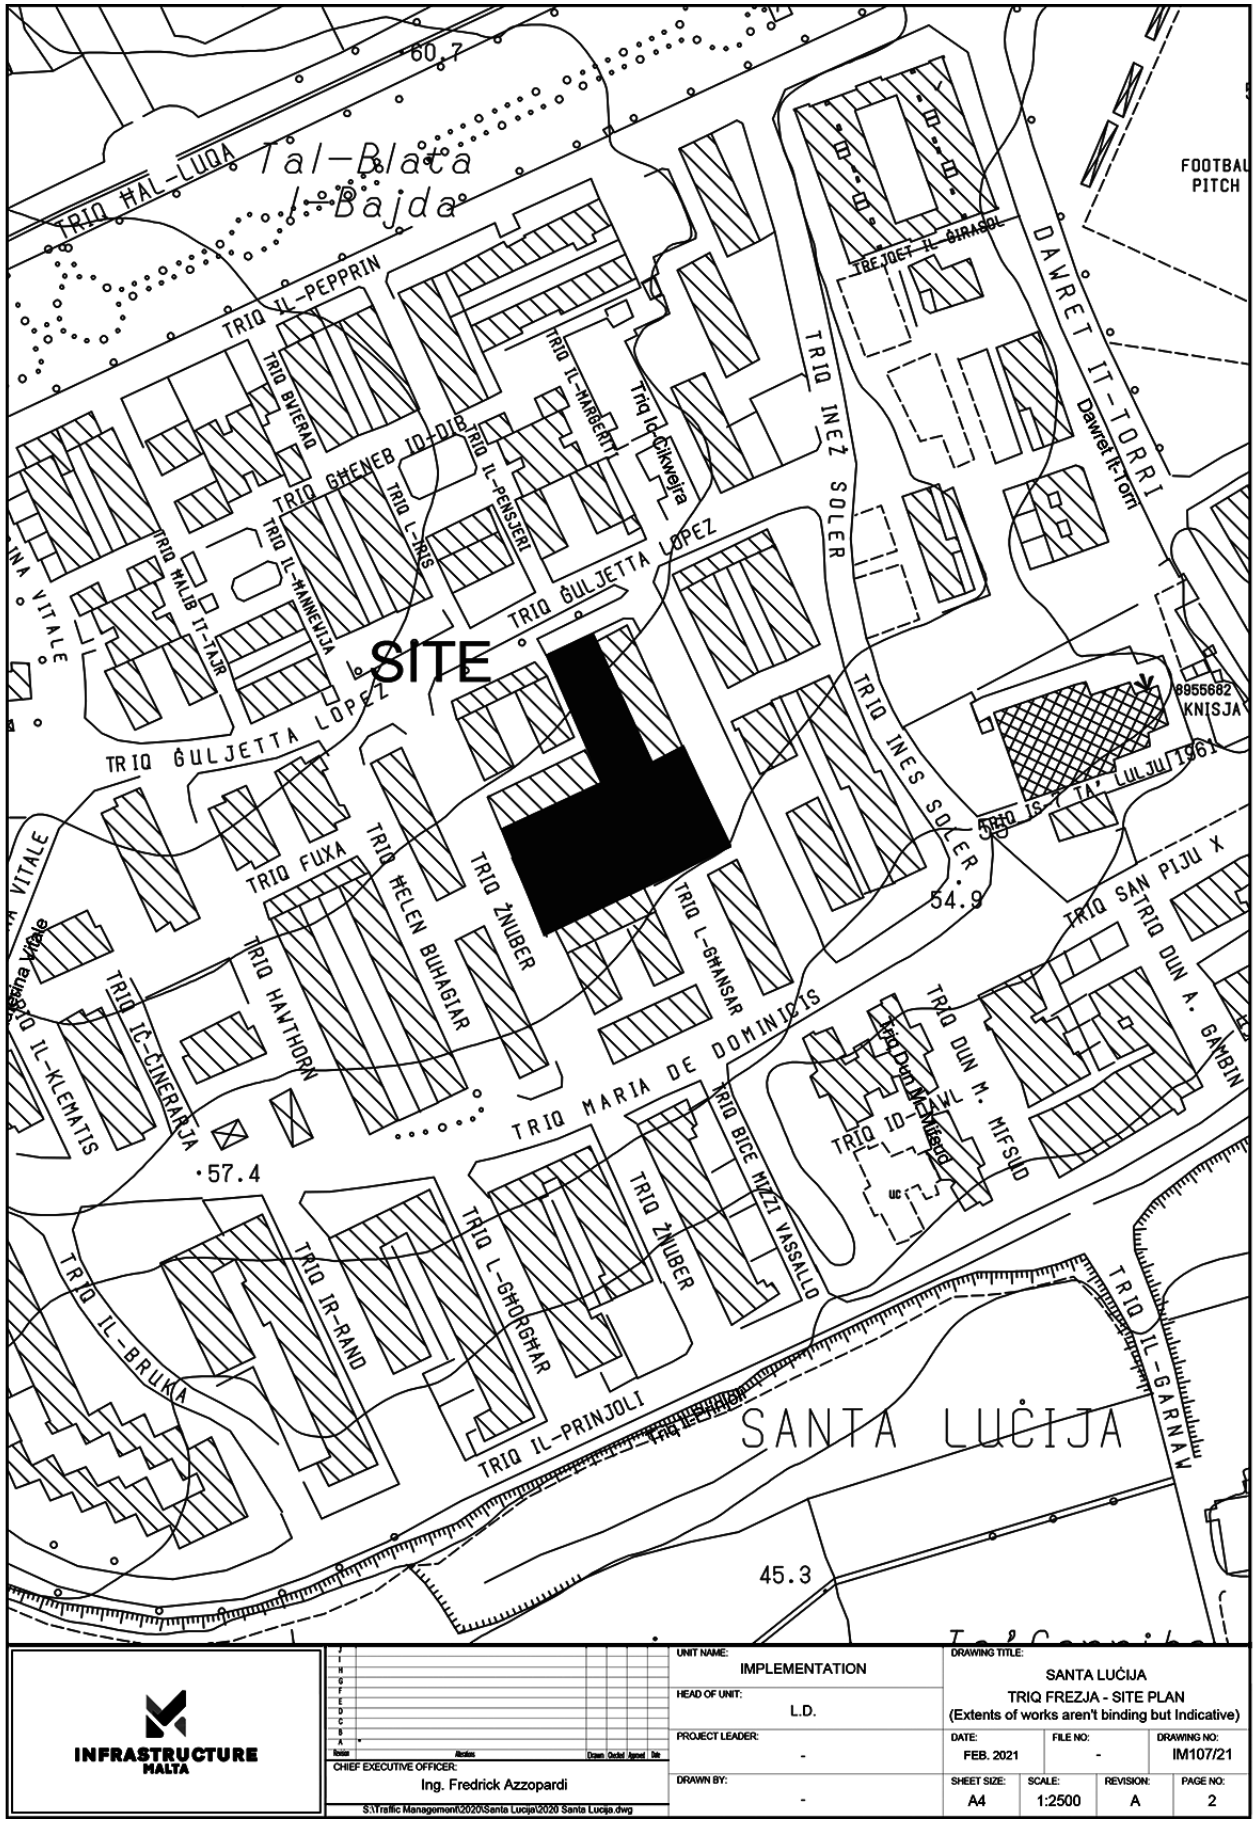


INFRASTRUCTURE MALTA

CHIEF EXECUTIVE OFFICER: Ing. Fredrick Azzopardi

S:\Traffic Management\2020\Santa Lucija\2020 Santa Lucija.dwg

UNIT NAME: IMPLEMENTATION		DRAWING TITLE: SANTA LUĊIJA TRIQ FREZJA - SITE PLAN (Extents of works aren't binding but Indicative)	
HEAD OF UNIT: L.D.			
PROJECT LEADER: -	DATE: FEB. 2021	FILE NO: -	DRAWING NO: IM107/21
DRAWN BY: -	SHEET SIZE: A4	SCALE: 1:2500	REVISION: A / PAGE NO: 2


Ta' Pizzulett
Tas-Safra
Ajruport
Tas-Safra
Ajruport
SITE
Tal-Mantra
MQABBA
MQABBA
INFRASTRUCTURE MALTA
CHIEF EXECUTIVE OFFICER:
Ivan Falzon
S:\Traffic Management\2023\Mqabba\2023 Mqabba.dwg
UNIT NAME:
COORDINATION
HEAD OF UNIT:
R.C.
PROJECT LEADER:
-
DRAWN BY:
-
DRAWING TITLE:
L-IMQABBA
Sqaq Buhar cw Triq it-Torri Vincenti - SITE PLAN
(Extents of works aren't binding but Indicative)
DATE:
July 2023
FILE NO:
-
DRAWING NO:
IMD251/23
SHEET SIZE:
A4
SCALE:
1:5000
REVISION:
-
PAGE NO:
3

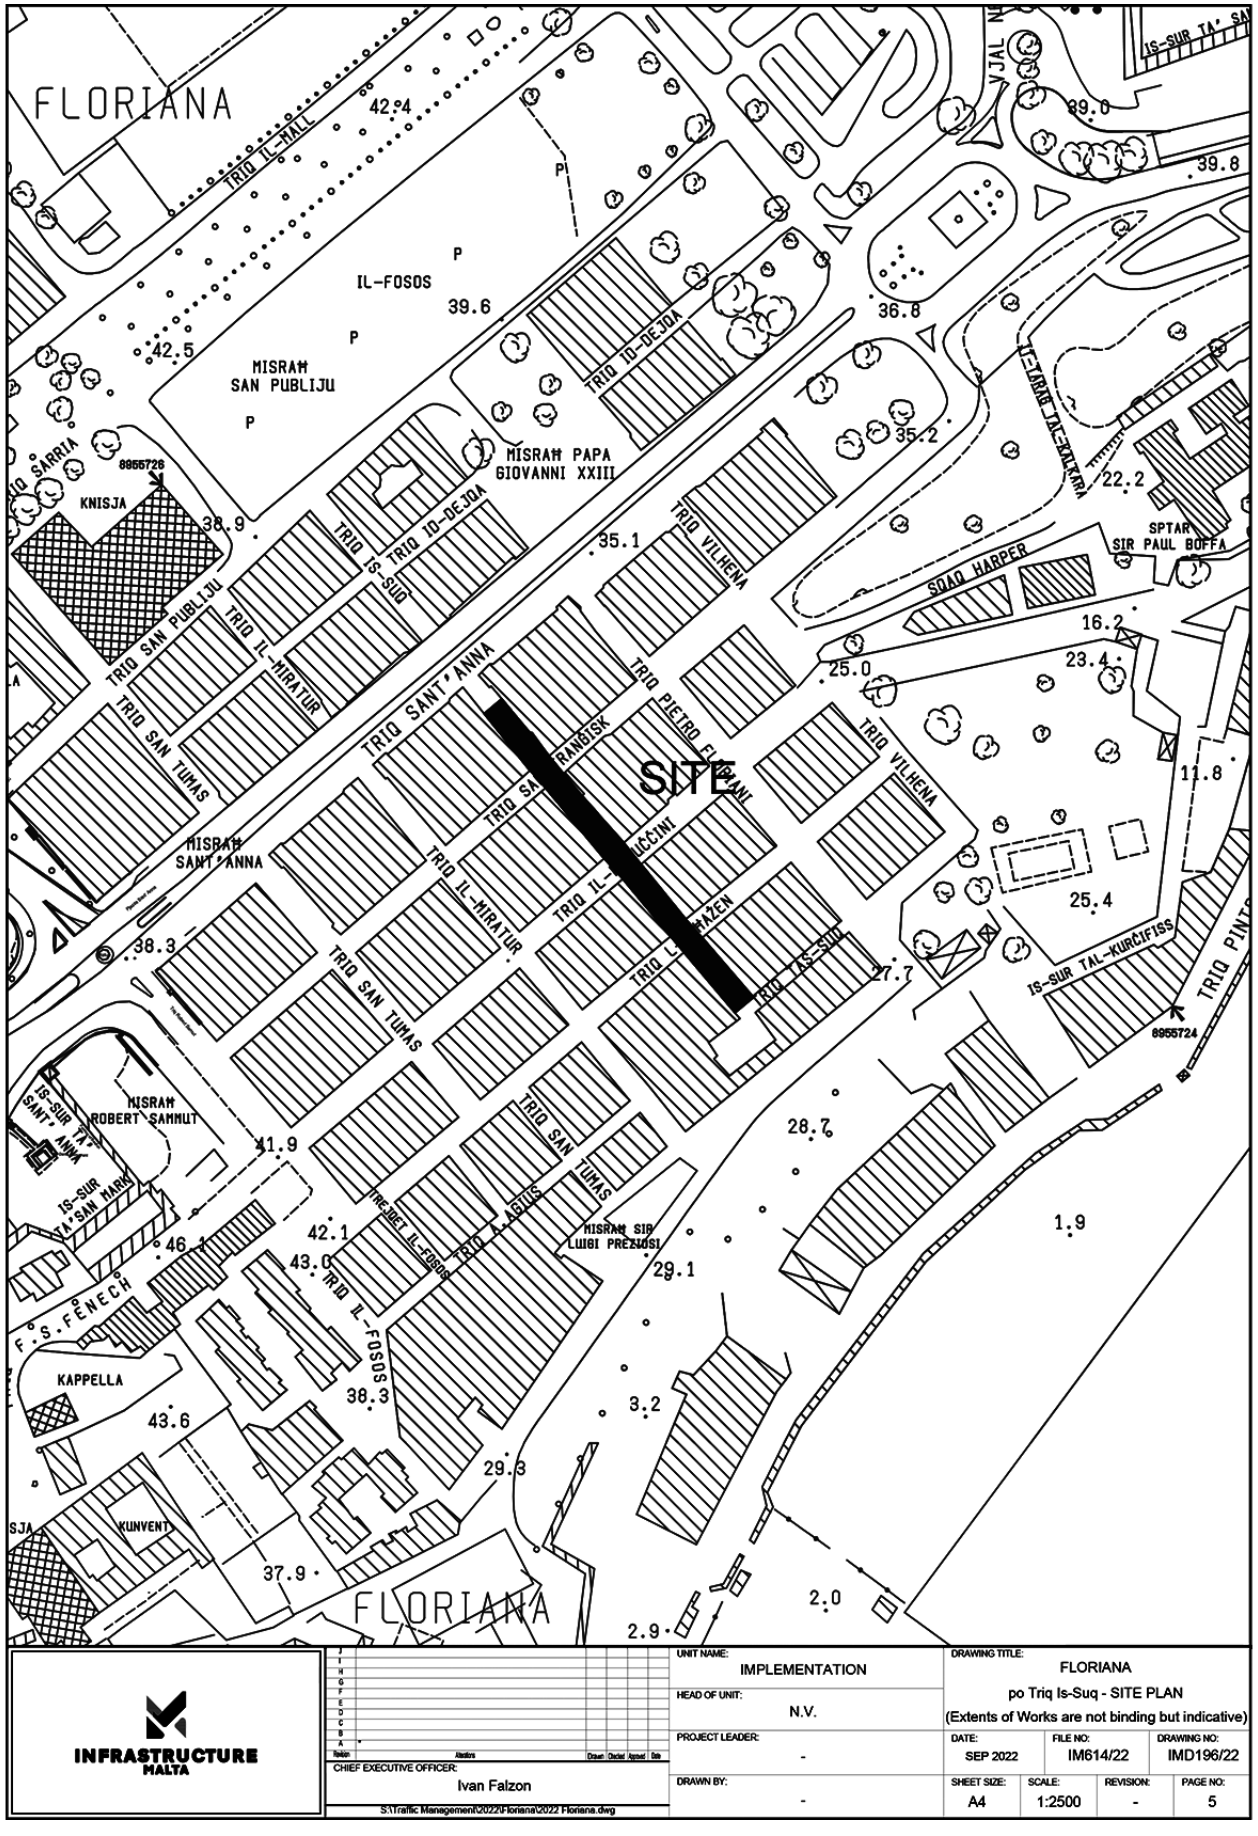


INFRASTRUCTURE MALTA

CHIEF EXECUTIVE OFFICER: Ivan Falzon

S:\Traffic Management\2022\Floriana\2022 Floriana.dwg

UNIT NAME: IMPLEMENTATION	DRAWING TITLE: FLORIANA po Triq Is-Suq - SITE PLAN (Extents of Works are not binding but indicative)		
HEAD OF UNIT: N.V.			
PROJECT LEADER: -	DATE: SEP 2022	FILE NO: IM614/22	DRAWING NO: IMD196/22
DRAWN BY: -	SHEET SIZE: A4	SCALE: 1:2500	REVISION: -	PAGE NO: 5

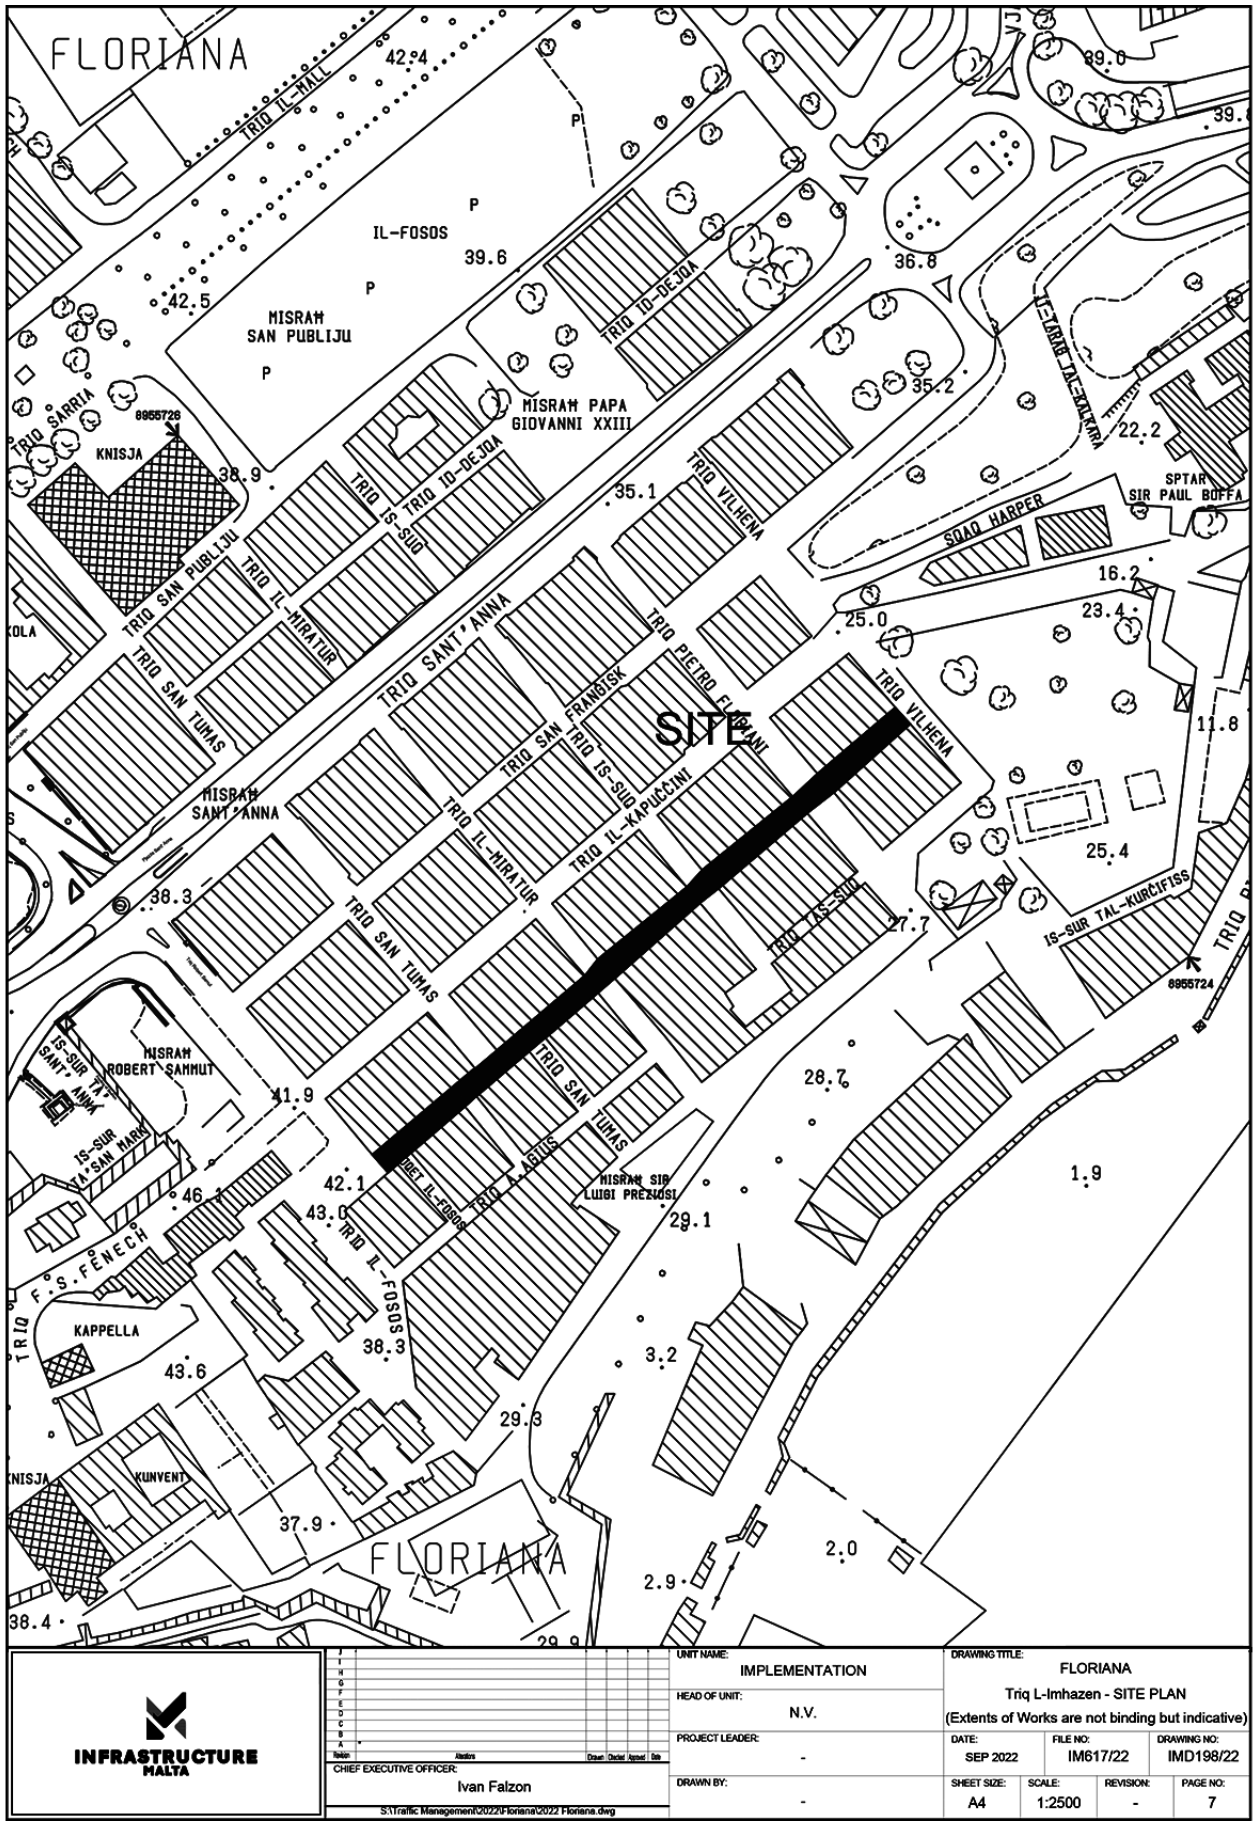

INFRASTRUCTURE MALTA	UNIT NAME: IMPLEMENTATION	DRAWING TITLE: FLORIANA Triq L-Imhazen - SITE PLAN (Extents of Works are not binding but indicative)	
	HEAD OF UNIT: N.V.		
CHIEF EXECUTIVE OFFICER: Ivan Falzon	PROJECT LEADER: -	DATE: SEP 2022	FILE NO: IM617/22 — DRAWING NO: IMD198/22
S:\Traffic Management\2022\Floriana\2022 Floriana.dwg	DRAWN BY: -	SHEET SIZE: A4 — SCALE: 1:2500 — REVISION: - — PAGE NO: 7	