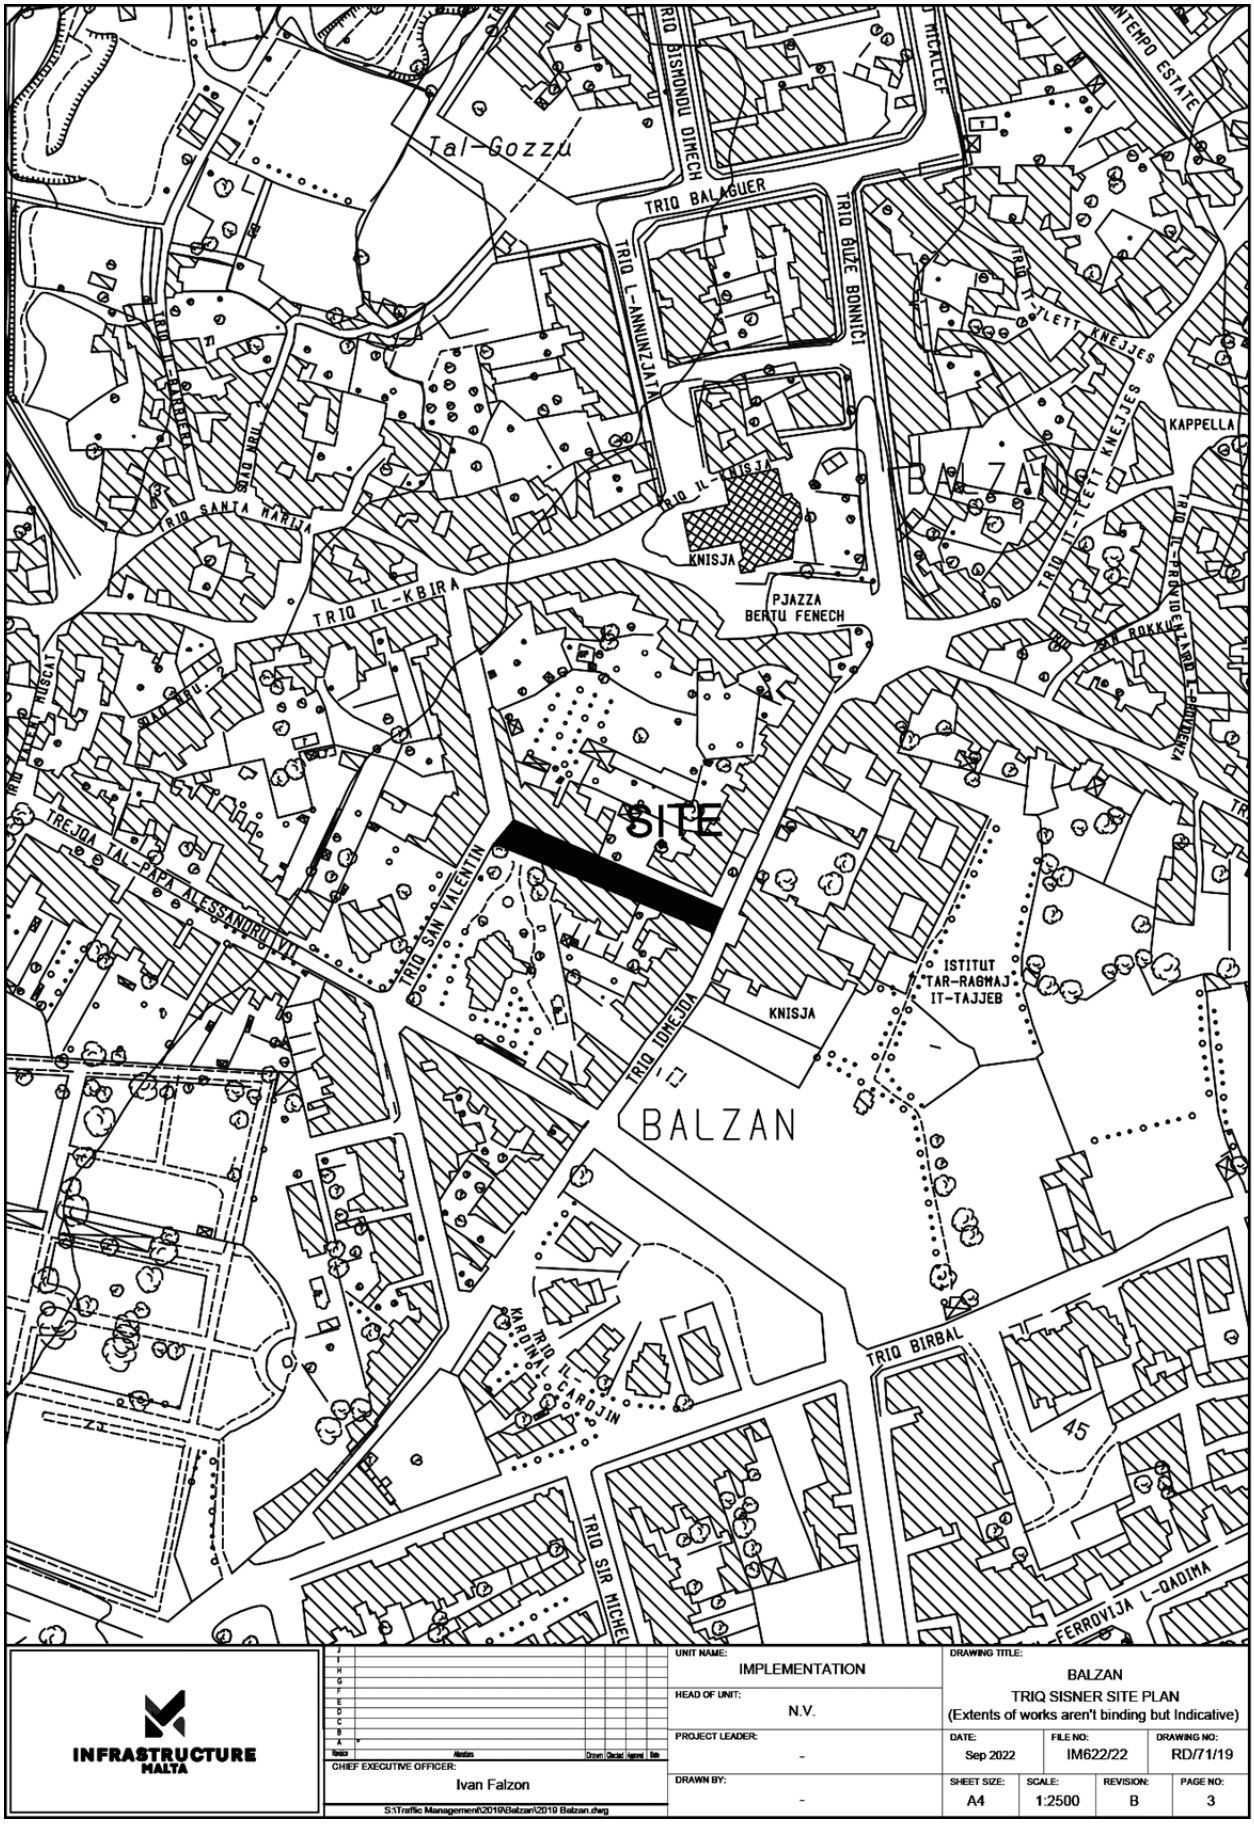
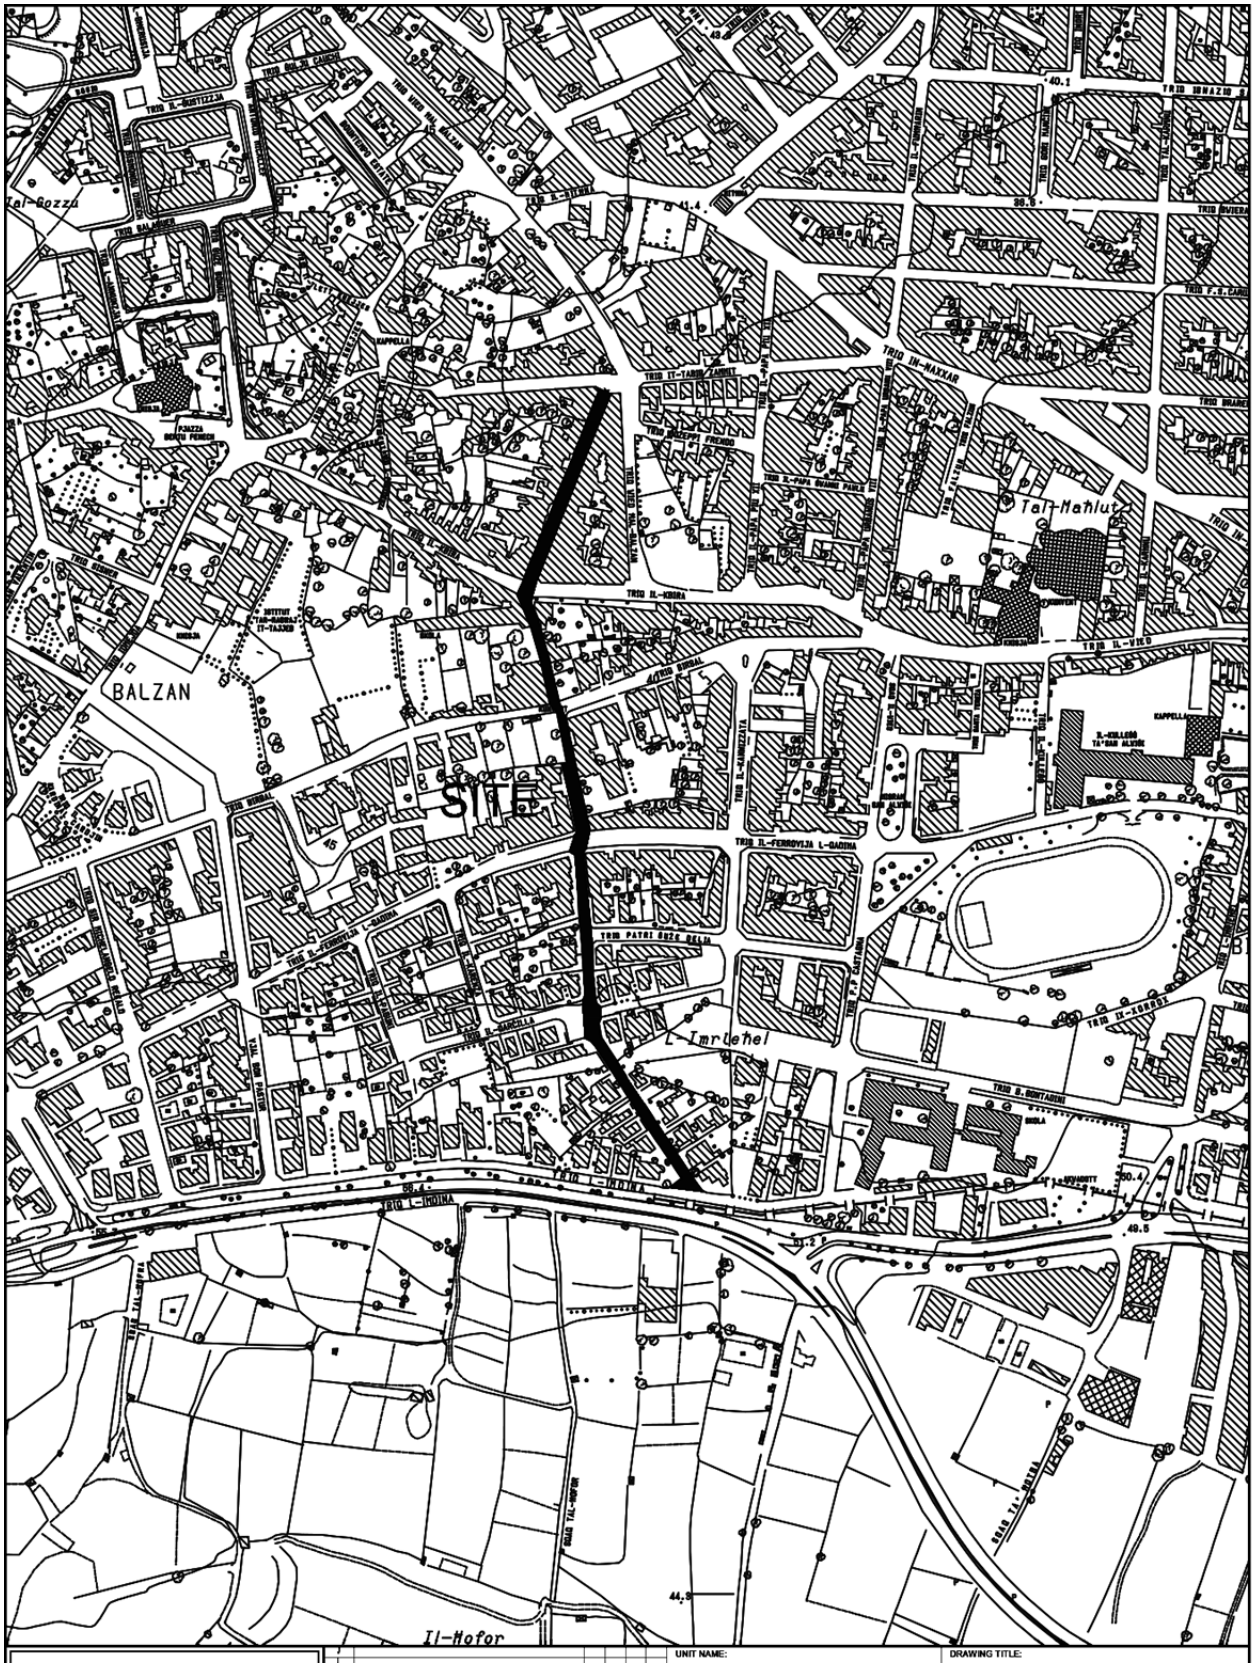



INFRASTRUCTURE MALTA

UNIT NAME: IMPLEMENTATION			DRAWING TITLE: BALZAN TRIQ SISNER SITE PLAN (Extents of works aren't binding but Indicative)		
HEAD OF UNIT: N.V.					
PROJECT LEADER: -			DATE: Sep 2022	FILE NO: IM622/22	DRAWING NO: RD/71/19
DRAWN BY: -			SHEET SIZE: A4	SCALE: 1:2500	REVISION: B	PAGE NO: 3

CHIEF EXECUTIVE OFFICER: Ivan Falzon

S:\Traffic Management\2019\Balzan\2019 Balzan.dwg


BALZAN
SITE
Tal-Mahluta
L-Imrieħel
Il-Hofor
TRIQ IL-FERROVIJA L-GDIDA
TRIQ PATRI ĠUŻE GALEA
TRIQ IL-KNISJA
TRIQ IT-TARXIEN
TRIQ IL-VIKTORIA
TRIQ IL-FERROVIJA L-QADIMA
TRIQ IL-HAMMIEMIJA
TRIQ IL-KBIRA
TRIQ IL-MARSA
TRIQ IL-KAPPELLA
TRIQ IL-MADONNA TA' PUMPEJA
TRIQ IL-MADONNA TA' LORETO
TRIQ IL-MADONNA TA' FATIMA
TRIQ IL-MADONNA TA' LOURDES
TRIQ IL-MADONNA TA' GUADALUPE
TRIQ IL-MADONNA TA' KNOCK
TRIQ IL-MADONNA TA' CZESTOCHOWA
TRIQ IL-MADONNA TA' GRAZIA
TRIQ IL-MADONNA TA' PEPARIM
TRIQ IL-MADONNA TA' L-ISPERANZA
TRIQ IL-MADONNA TA' L-ISTAGNU
TRIQ IL-MADONNA TA' L-ISTAGNU
TRIQ IL-MADONNA TA' L-ISTAGNU

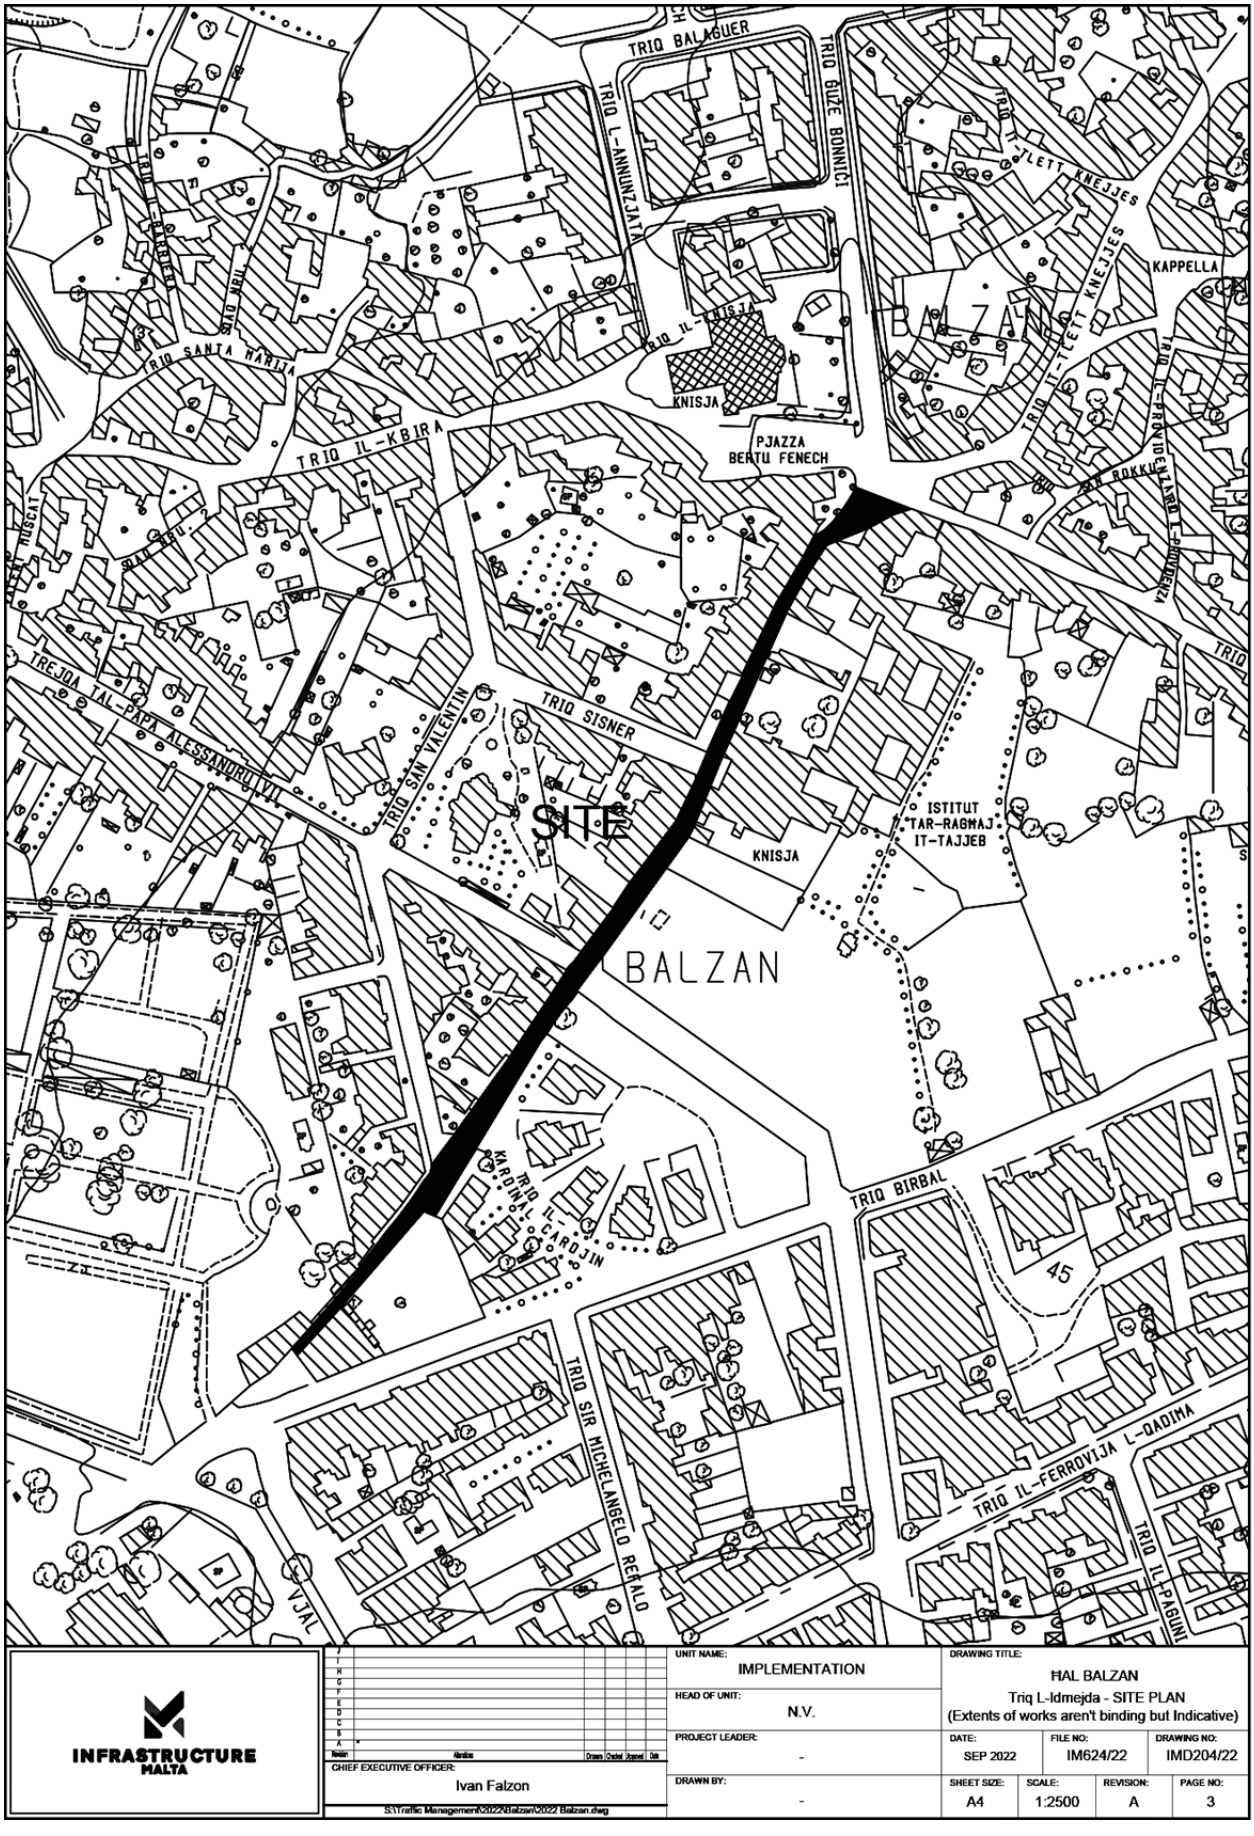

INFRASTRUCTURE MALTA

Revision	Alterations	Drawn	Checked	Approved	Date

CHIEF EXECUTIVE OFFICER: Ivan Falzon

S:\Traffic Management\2022\Balzan\2022 Balzan.dwg

UNIT NAME: IMPLEMENTATION	DRAWING TITLE: HAL BALZAN Triq L-Idmejda - SITE PLAN (Extents of works aren't binding but Indicative)		
HEAD OF UNIT: N.V.			
PROJECT LEADER: -	DATE: SEP 2022	FILE NO: IM624/22	DRAWING NO: IMD204/22
DRAWN BY: -	SHEET SIZE: A4	SCALE: 1:2500	REVISION: A / PAGE NO: 3



INFRASTRUCTURE MALTA

J						
I						
H						
G						
F						
E						
D						
C						
B						
A						
Issue	Alterations	Drawn	Checked	Approved	Date	

CHIEF EXECUTIVE OFFICER: Ivan Falzon

S:\Traffic Management\2023\Balzan\2023 Balzan.dwg

UNIT NAME: IMPLEMENTATION

HEAD OF UNIT: N.V.


PROJECT LEADER: -

DRAWN BY: -

DRAWING TITLE: HAL BALZAN
Triq Kardinal Cardijn - SITE PLAN
(Extents of works aren't binding but Indicative)

DATE:	FILE NO:	DRAWING NO:
June 2023	-	IMD209/23

SHEET SIZE:	SCALE:	REVISION:	PAGE NO:
A4	1:2500	A	1

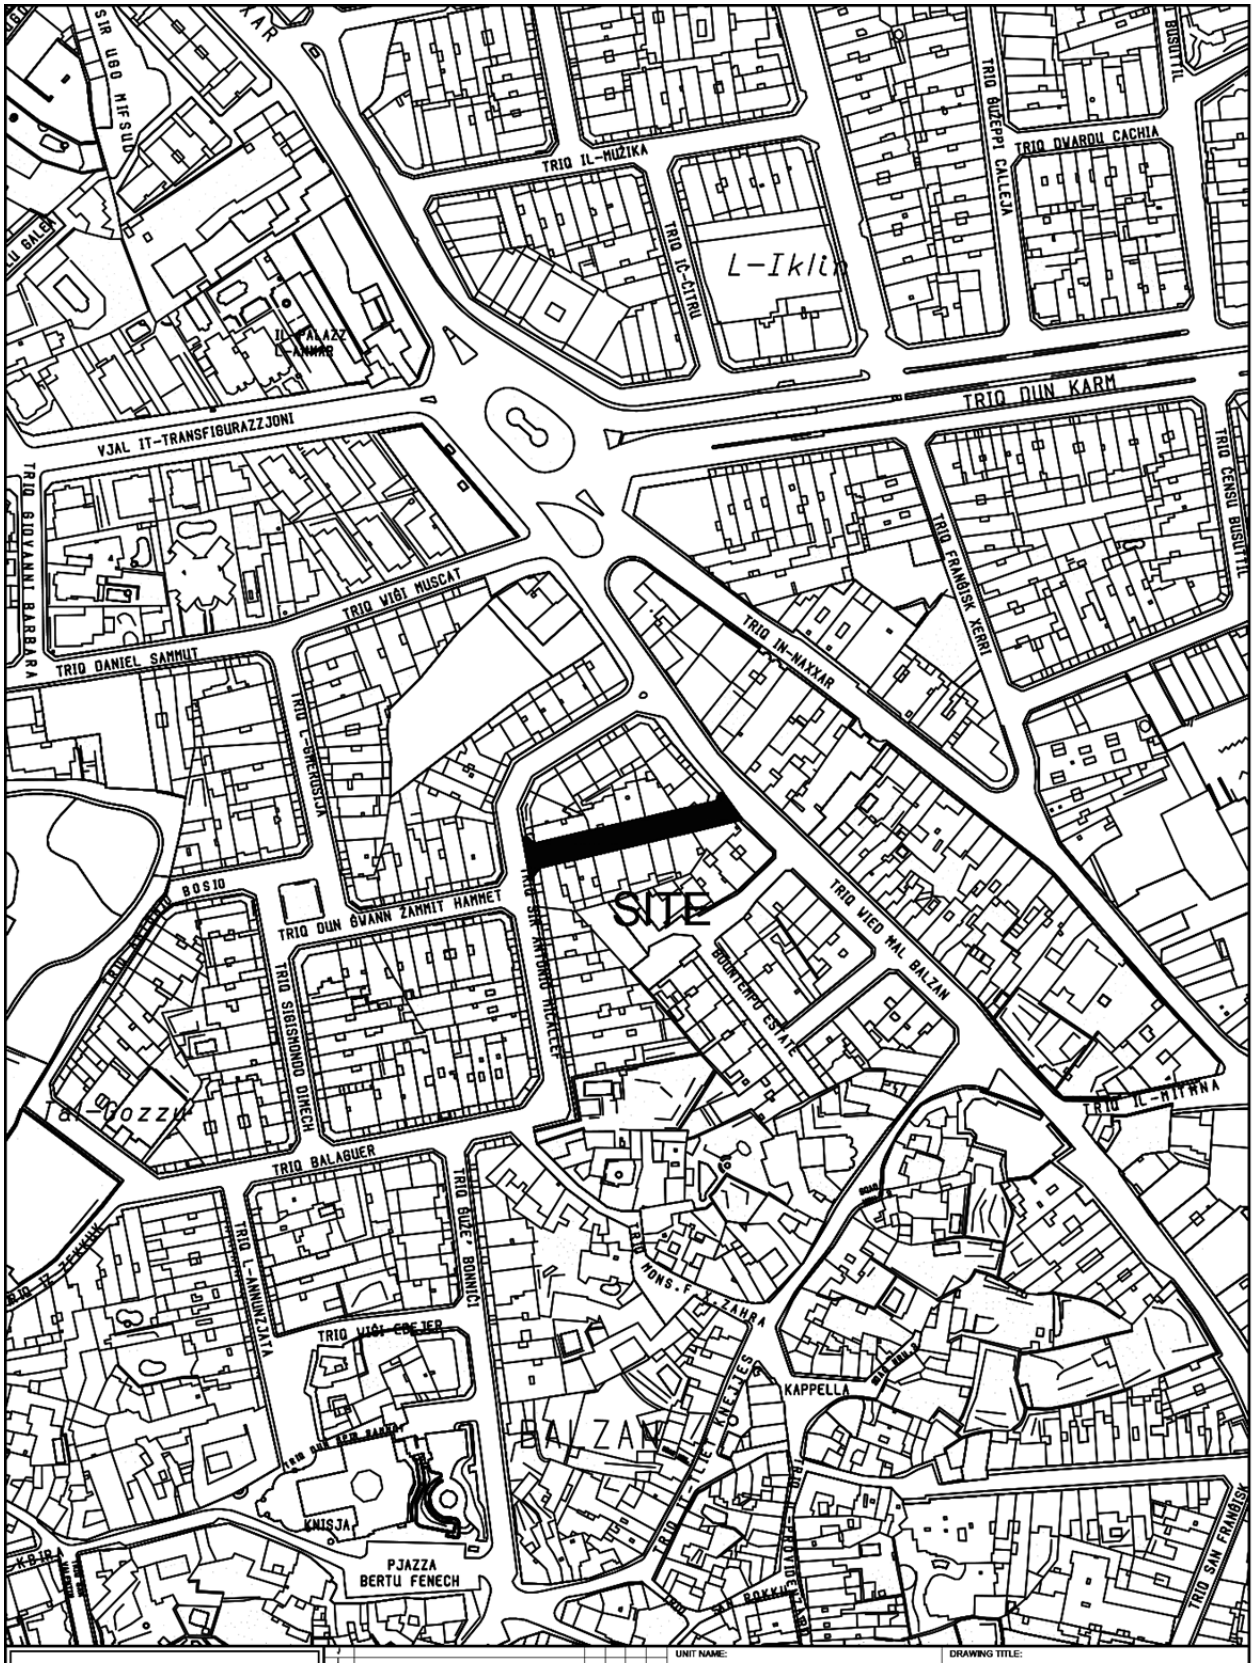

INFRASTRUCTURE MALTA

Issue	Alterations	Drawn	Checked	Approved	Date

CHIEF EXECUTIVE OFFICER: Ivan Falzon

S:\Traffic Management\2023\Balzan\2023 Balzan.dwg

UNIT NAME:	IMPLEMENTATION
HEAD OF UNIT:	N.V.
PROJECT LEADER:	-
DRAWN BY:	-

DRAWING TITLE: HAL BALZAN
Triq Gulju Cauchi - SITE PLAN
(Extents of works aren't binding but Indicative)

DATE:	FILE NO:	DRAWING NO:
June 2023	-	IMD210/23

SHEET SIZE:	SCALE:	REVISION:	PAGE NO:
A4	1:2500	A	2