

INFRASTRUCTURE MALTA

J				
I				
H				
G				
F				
E				
D				
C				
B				
A	*			
Revision	Alteration	Drawn	Checked	Approved	Date

CHIEF EXECUTIVE OFFICER: Ivan Falzon

S:\Traffic Management\2023\Marsa\2023 Marsa.dwg

UNIT NAME: IMPLEMENTATION

HEAD OF UNIT: N.V.

PROJECT LEADER: -

DRAWN BY: -

DRAWING TITLE: IL-MARSA po Triq San Bernard - SITE PLAN (Extents of Works are not binding but indicative)

DATE:	FILE NO:	DRAWING NO:
April 2023	-	IMD157/23

SHEET SIZE:	SCALE:	REVISION:	PAGE NO:
A4	1:2500	A	7



INFRASTRUCTURE MALTA

Revision	Alteration	Drawn	Checked	Approved	Date
J					
I					
H					
G					
F					
E					
D					
C					
B					
A	*				

CHIEF EXECUTIVE OFFICER:
Ivan Falzon


S:\Traffic Management\2023\Marsa\2023 Marsa.dwg

UNIT NAME: IMPLEMENTATION
HEAD OF UNIT: N.V.
PROJECT LEADER: -
DRAWN BY: -

DRAWING TITLE:
IL-MARSA
po Triq Tas-Salib (Upper Road) - SITE PLAN
(Extents of Works are not binding but indicative)

DATE:	FILE NO:	DRAWING NO:
April 2023	-	IMD156/23

SHEET SIZE:	SCALE:	REVISION:	PAGE NO:
A4	1:2500	A	6

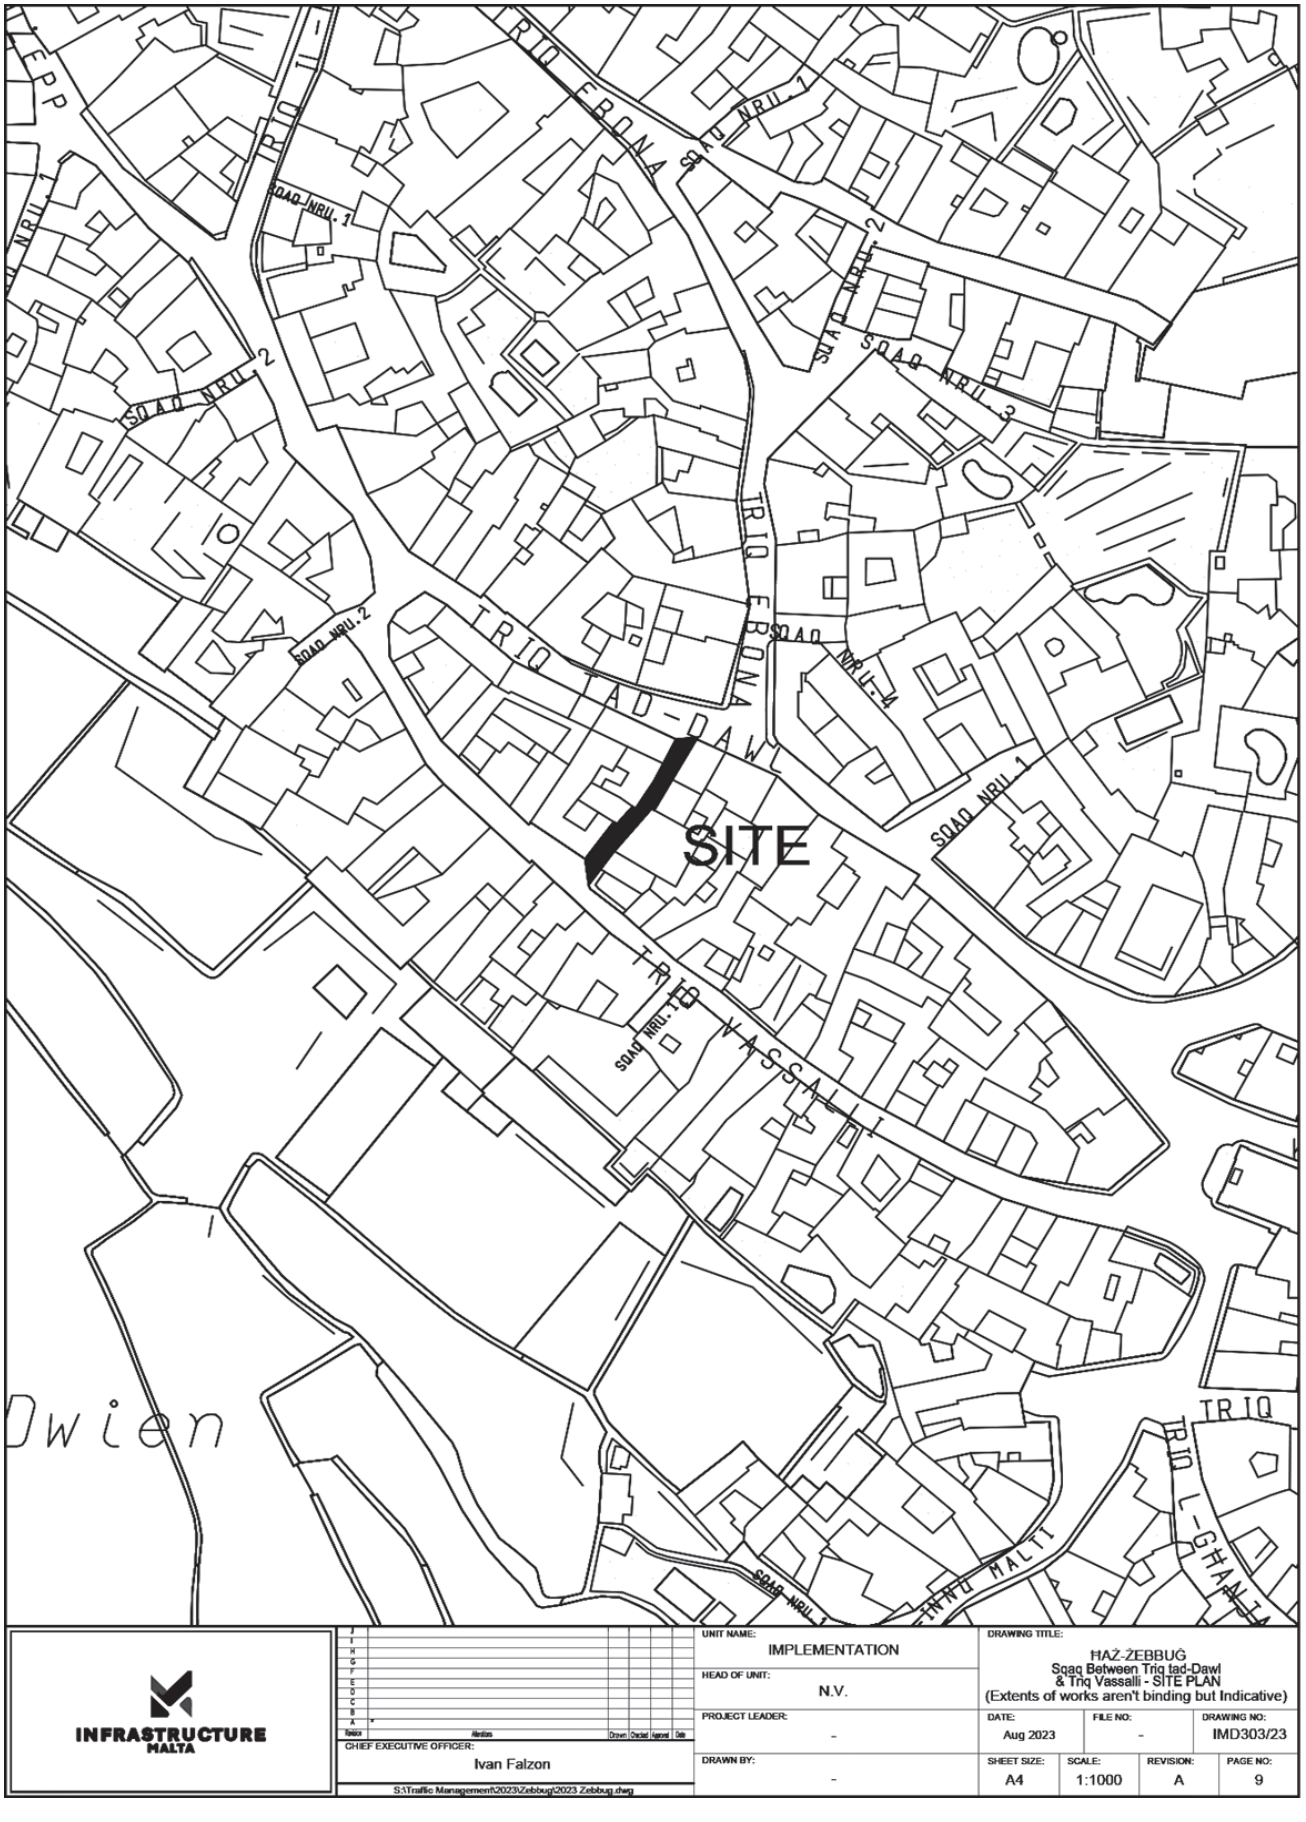

INFRASTRUCTURE MALTA

CHIEF EXECUTIVE OFFICER: Ivan Falzon

S:\Traffic Management\2023\Zebbug\2023 Zebbug.dwg

UNIT NAME: IMPLEMENTATION				DRAWING TITLE: HAZ-ŻEBBUĠ Sqaq Between Triq tad-Dawl & Triq Vassalli - SITE PLAN (Extents of works aren't binding but Indicative)	
HEAD OF UNIT: N.V.					
PROJECT LEADER: -		DATE: Aug 2023	FILE NO: -		DRAWING NO: IMD303/23
DRAWN BY: -		SHEET SIZE: A4	SCALE: 1:1000	REVISION: A	PAGE NO: 9