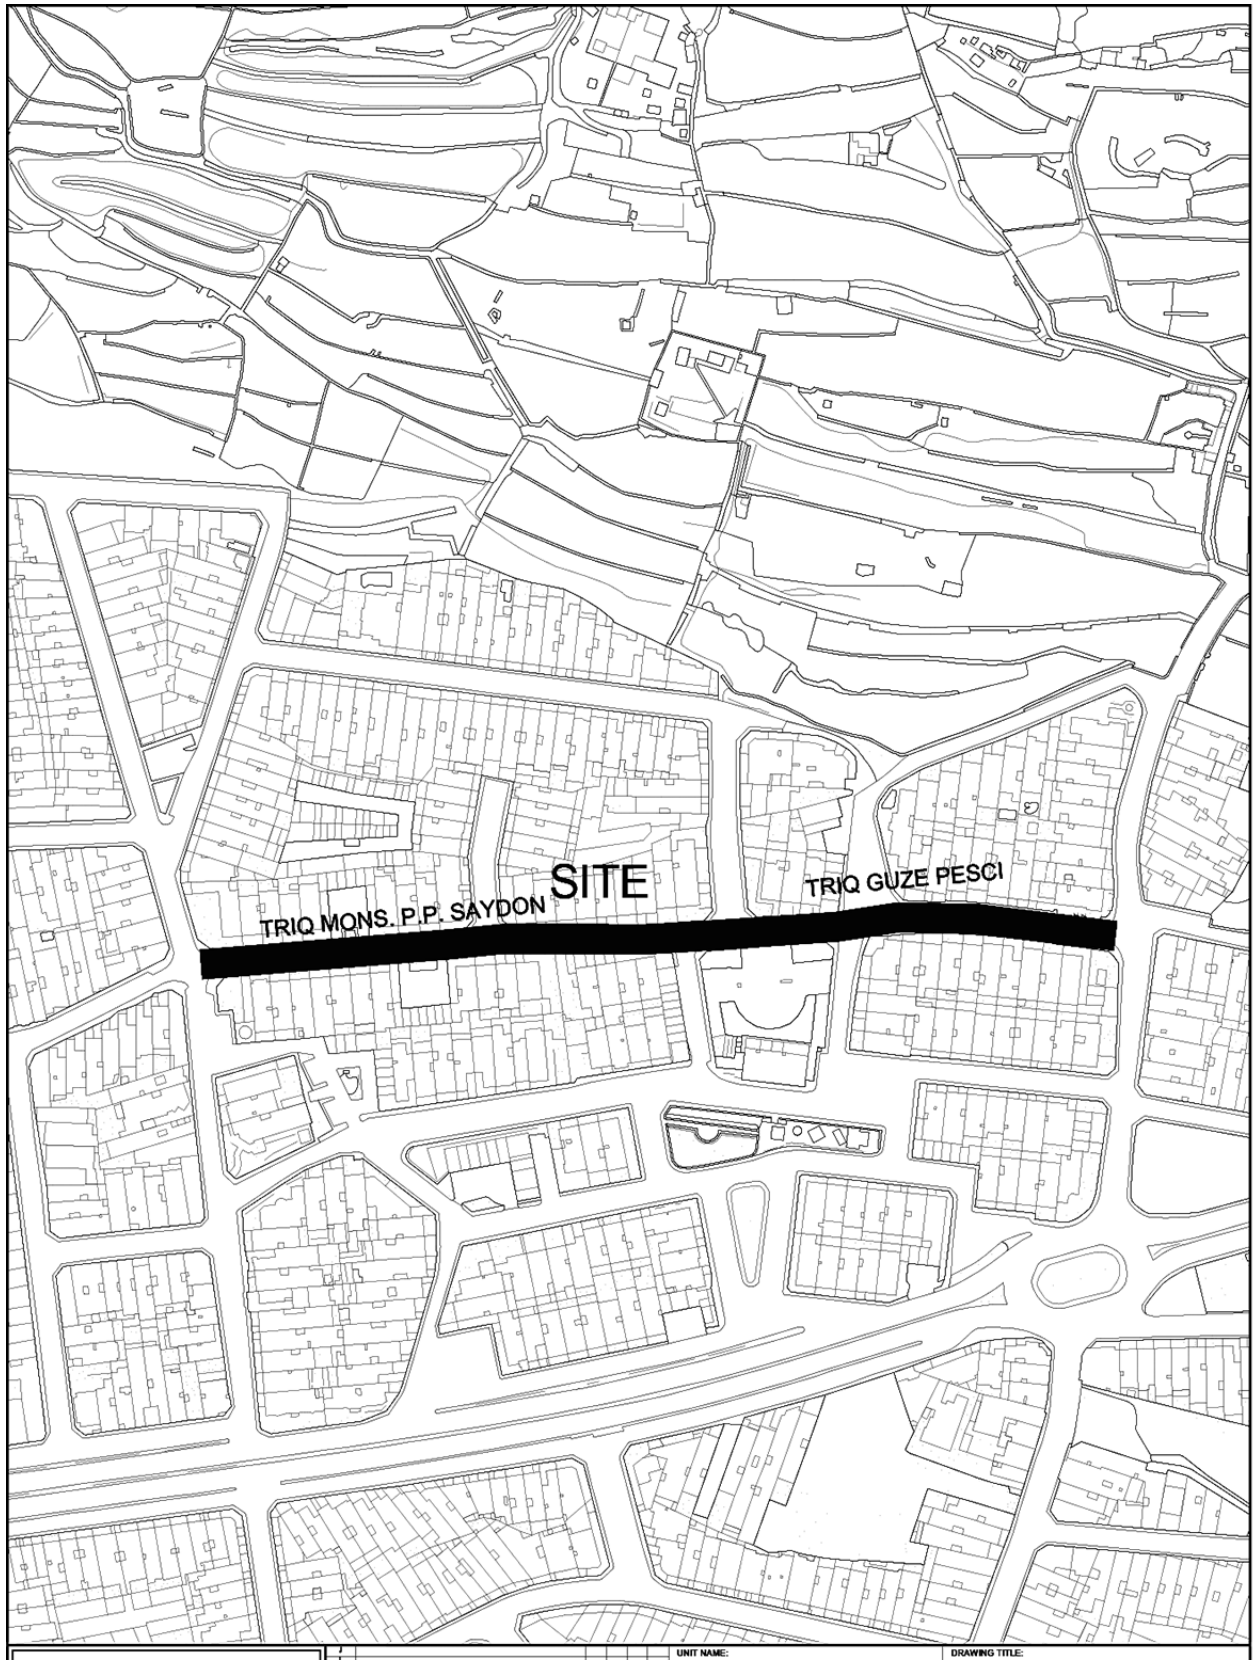


INFRASTRUCTURE MALTA

Revision	Remarks	Drawn	Checked	Approved	Date

CHIEF EXECUTIVE OFFICER: Ivan Falzon

S:\Traffic Management\2023\Iklin\2023 Iklin.dwg

UNIT NAME: IMPLEMENTATION

HEAD OF UNIT: N.V.

PROJECT LEADER: -


DRAWN BY: -

DRAWING TITLE: L-IKLIN

Triq Guze Pesci - Triq Mons P.P. Saydon - SITE PLAN (Extents of Works are not binding but indicative)

DATE:	FILE NO:	DRAWING NO:
March 2023	-	IMD121/23

SHEET SIZE:	SCALE:	REVISION:	PAGE NO:
A4	1:2500	A	4

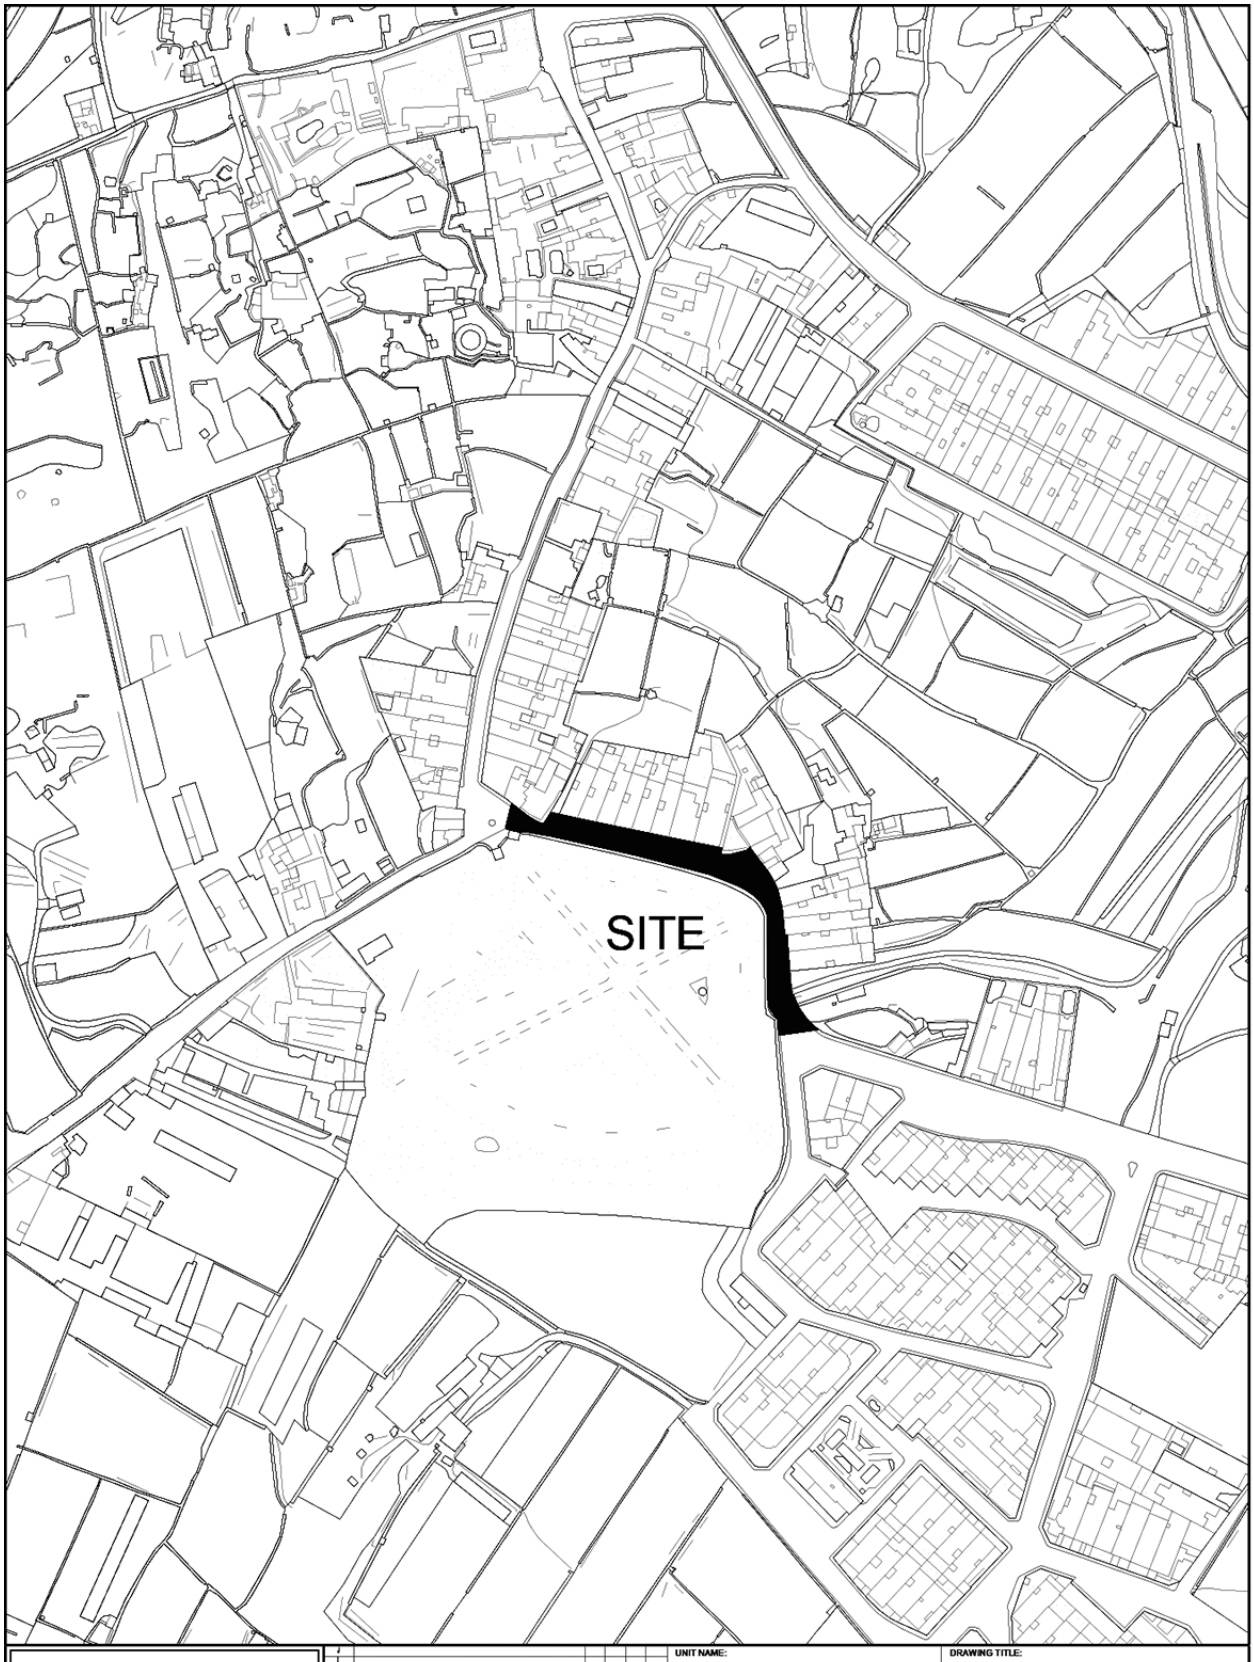

INFRASTRUCTURE MALTA

CHIEF EXECUTIVE OFFICER:
Ivan Falzon

S:\Traffic Management\2023\Kalkara\2023 Kalkara.dwg

UNIT NAME: IMPLEMENTATION
HEAD OF UNIT: N.V.
PROJECT LEADER: -
DRAWN BY: -

DRAWING TITLE:
IL-KALKARA
po Triq San Leonardu - SITE PLAN
(Extents of Works are not binding but indicative)

DATE:	FILE NO:	DRAWING NO:
April 2023	-	IMD138/23

SHEET SIZE:	SCALE:	REVISION:	PAGE NO:
A4	1:2400	A	1