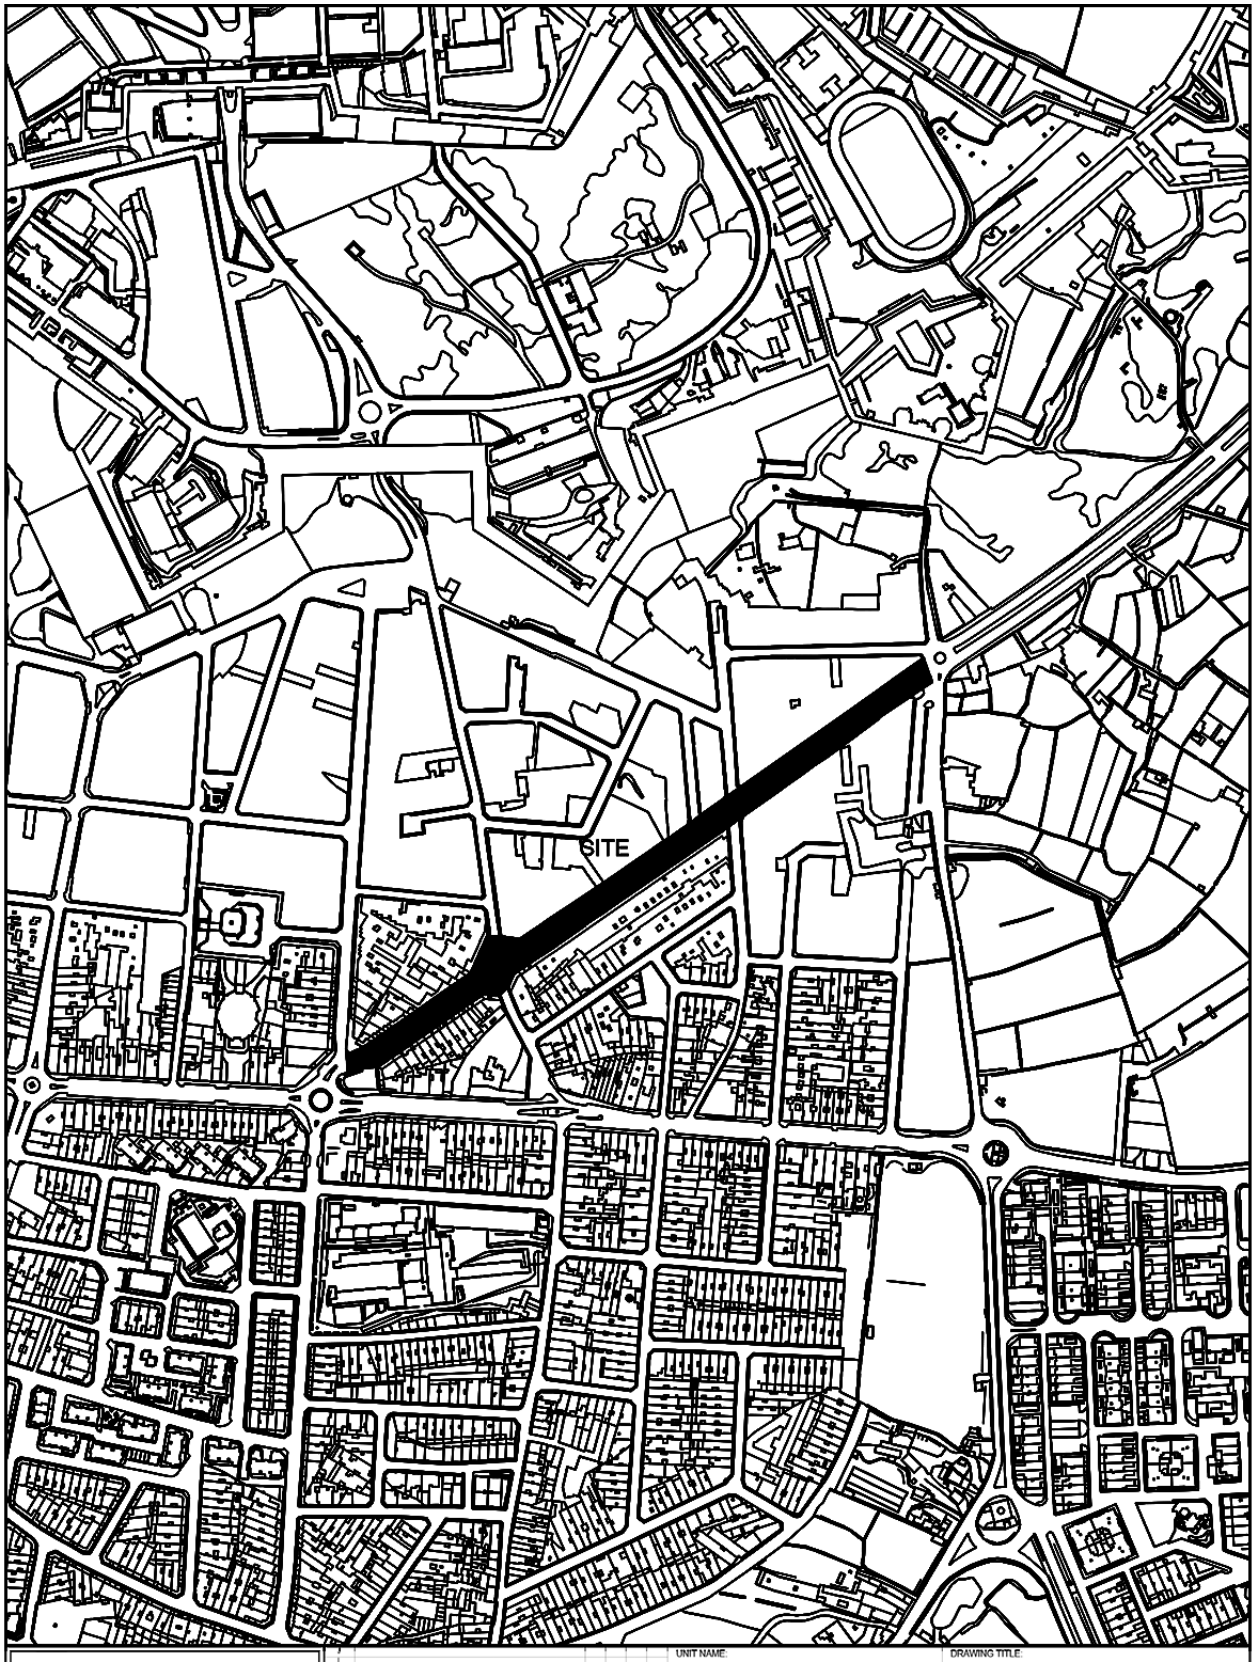


INFRASTRUCTURE MALTA

Revisor	Alterations	Drawn	Checked	Agreed	Date

CHIEF EXECUTIVE OFFICER: Ivan Falzon

S:\Traffic Management\2023\Fgura\2023 Fgura.dwg

UNIT NAME: IMPLEMENTATION

HEAD OF UNIT: N.V.

PROJECT LEADER: -

DRAWN BY: -


DRAWING TITLE: IL-FGURA

Vjal il-Kottoner - SITE PLAN

(Extents of Works are not binding but indicative)

DATE:	FILE NO:	DRAWING NO:
April 2023	-	IMD158/23

SHEET SIZE:	SCALE:	REVISION:	PAGE NO:
A4	1:5000	A	1

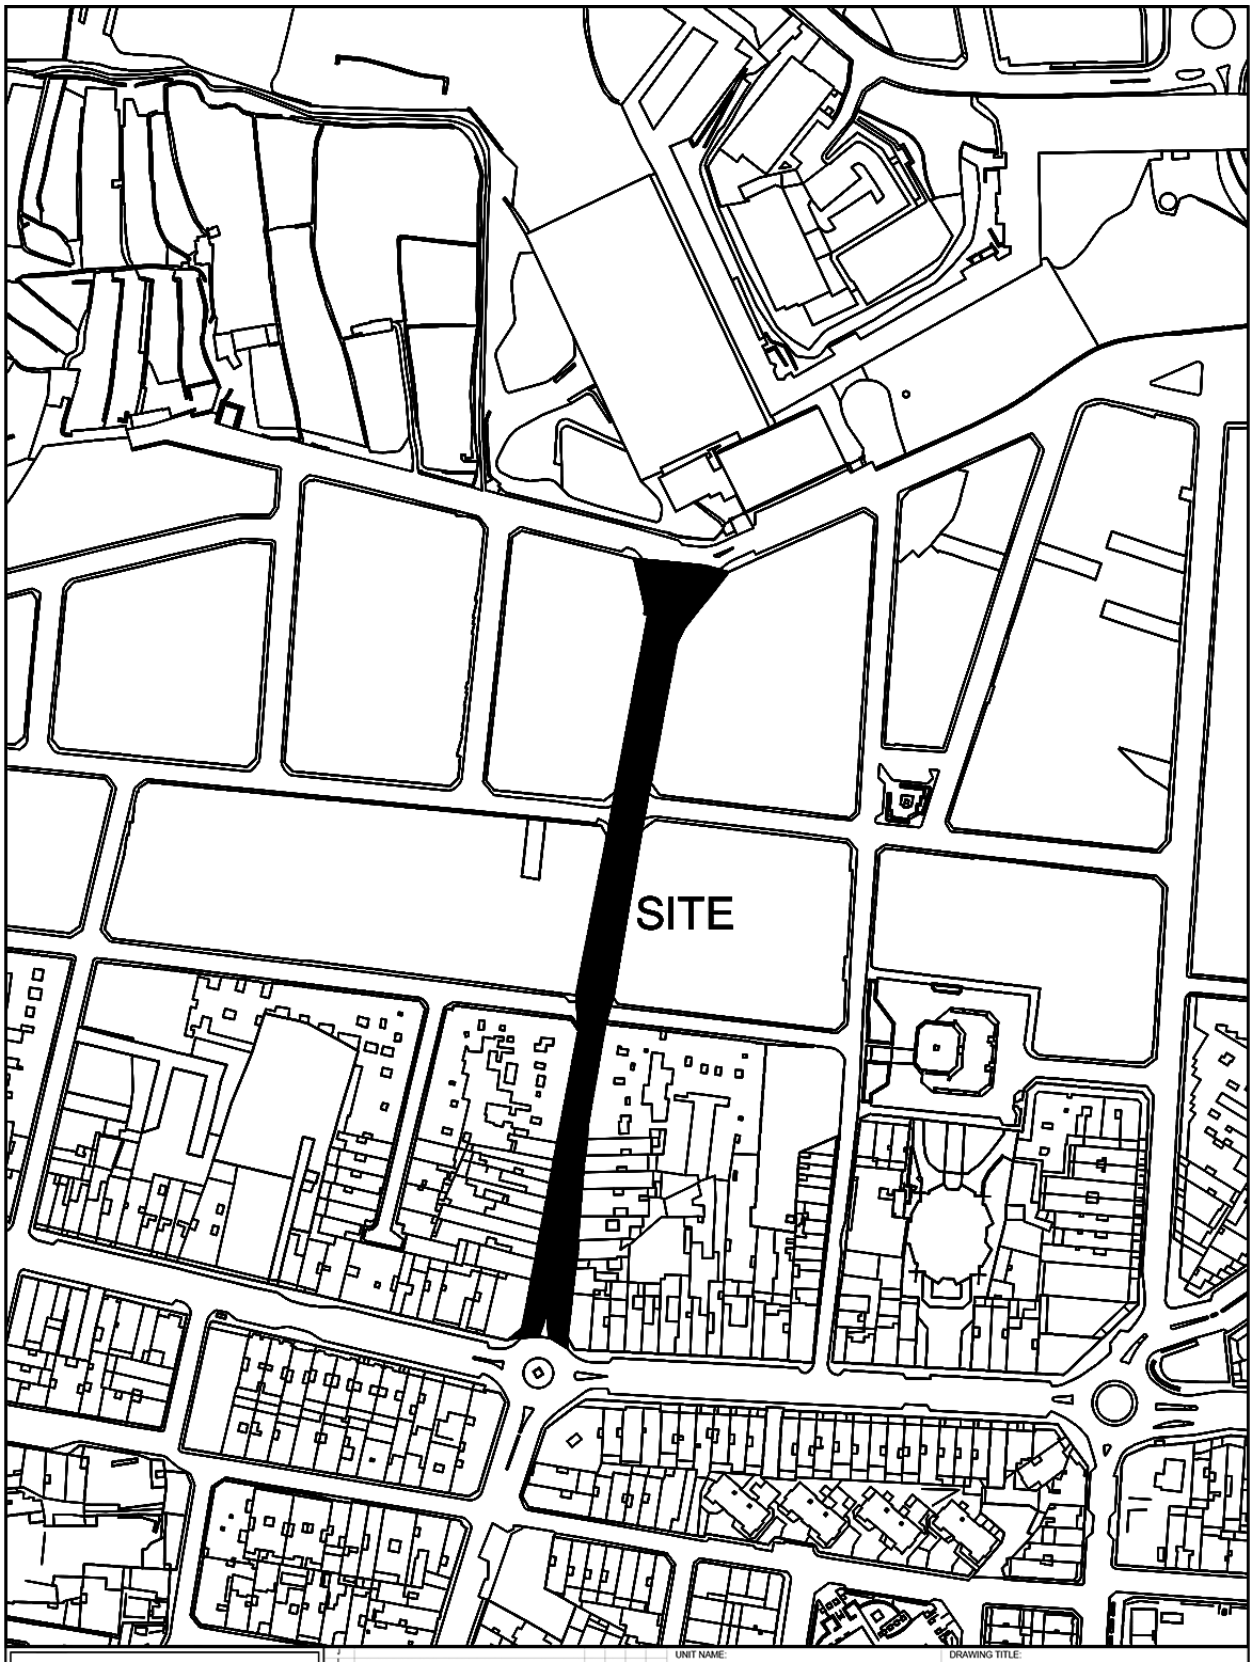

INFRASTRUCTURE MALTA

UNIT NAME: IMPLEMENTATION		DRAWING TITLE: IL-FGURA Po Triq San Tumas - SITE PLAN (Extents of Works are not binding but indicative)	
HEAD OF UNIT: N.V.			
PROJECT LEADER: -	DATE: April 2023	FILE NO: -	DRAWING NO: IMD162/23
DRAWN BY: -	SHEET SIZE: A4	SCALE: 1:2500	REVISION: A / PAGE NO: 2

Revision Alterations Drawn Checked Approved Date

CHIEF EXECUTIVE OFFICER: Ivan Falzon

S:\Traffic Management\2023\Fgura\2023 Fgura.dwg



INFRASTRUCTURE MALTA

CHIEF EXECUTIVE OFFICER: Ivan Falzon

S:\Traffic Management\2023\Mellieha\2023 Mellieha.dwg

UNIT NAME: IMPLEMENTATION

HEAD OF UNIT: N.V.

PROJECT LEADER: -

DRAWN BY: -

DRAWING TITLE: IL-MELLIEĦA
Parking Area at Ghadira - SITE PLAN
(Extents of works aren't binding but Indicative)

DATE:	FILE NO:	DRAWING NO:
Sep 2023	-	IMD327/23

SHEET SIZE:	SCALE:	REVISION:	PAGE NO:
A4	1:2400	-	8



INFRASTRUCTURE MALTA

CHIEF EXECUTIVE OFFICER: Ivan Falzon

S:\Traffic Management\2023\Iklin\2023 Iklin.dwg

UNIT NAME: IMPLEMENTATION		DRAWING TITLE: L-IKLIN Triq Stefano Erardi - SITE PLAN (Extents of Works are not binding but indicative)	
HEAD OF UNIT: N.V.			
PROJECT LEADER: -	DATE: Nov 2023	FILE NO: -	DRAWING NO: IMD119/23
DRAWN BY: -	SHEET SIZE: A4	SCALE: 1:2500	REVISION: B / PAGE NO: 2