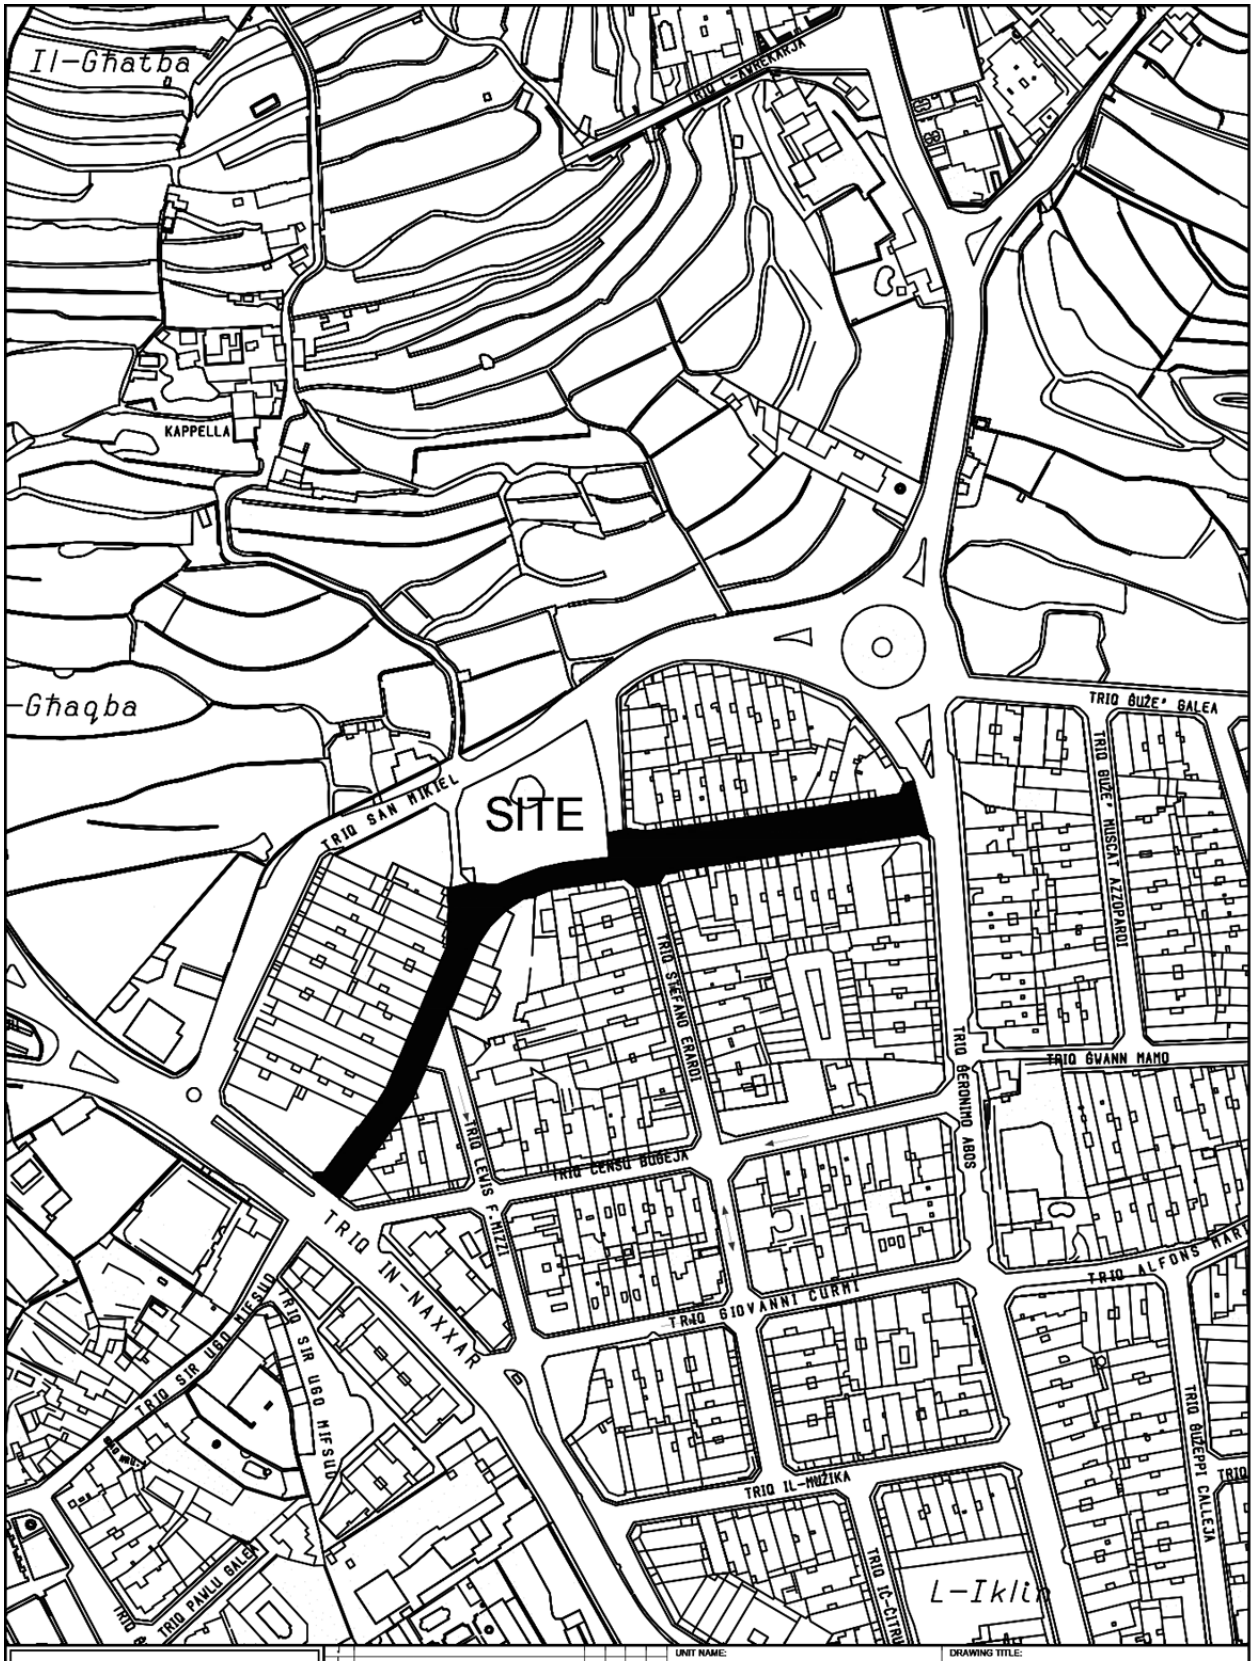


INFRASTRUCTURE MALTA

Revision	Revisions	Drawn	Checked	Approved	Date
J					
H					
G					
F					
E					
D					
C					
B					
A	*				

CHIEF EXECUTIVE OFFICER: Ivan Falzon

S:\Traffic Management\2023\Iklin\2023 Iklin.dwg

UNIT NAME: IMPLEMENTATION

HEAD OF UNIT: N.V.

PROJECT LEADER: -


DRAWN BY: -

DRAWING TITLE: L-IKLIN

Triq Il-Klin - SITE PLAN
(Extents of Works are not binding but indicative)


DATE:	FILE NO:	DRAWING NO:
Nov 2023	-	IMD119/23/e

SHEET SIZE:	SCALE:	REVISION:	PAGE NO:
A4	1:2500	-	2e

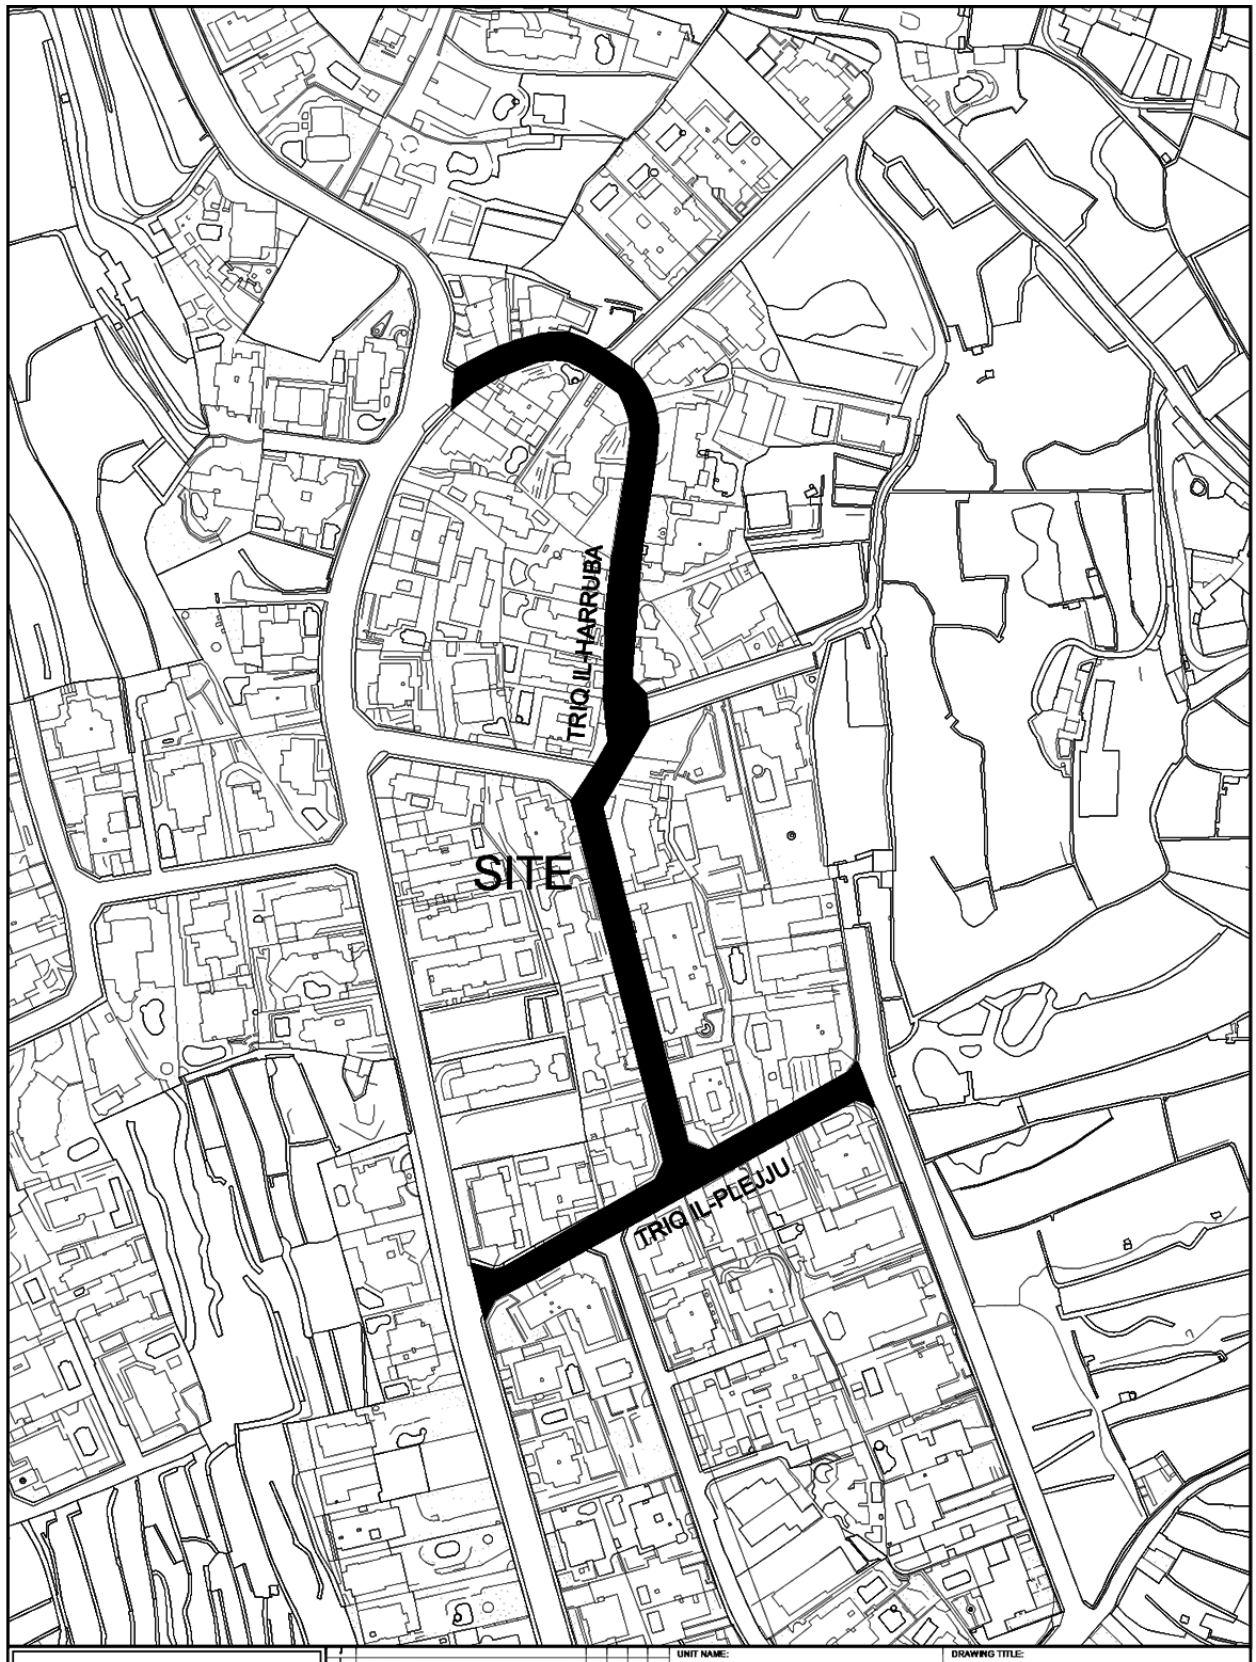

INFRASTRUCTURE MALTA

CHIEF EXECUTIVE OFFICER: Ivan Falzon	UNIT NAME: IMPLEMENTATION	DRAWING TITLE: L-IKLIN			
S:\Traffic Management\2023\Iklin\2023 Iklin.dwg	HEAD OF UNIT: N.V.	Triq il-Plejju - Triq il-Harruba - SITE PLAN (Extents of Works are not binding but indicative)			
	PROJECT LEADER: -	DATE: March 2023	FILE NO: -		DRAWING NO: IMD120/23
	DRAWN BY: -	SHEET SIZE: A4	SCALE: 1:2500	REVISION: A	PAGE NO: 3

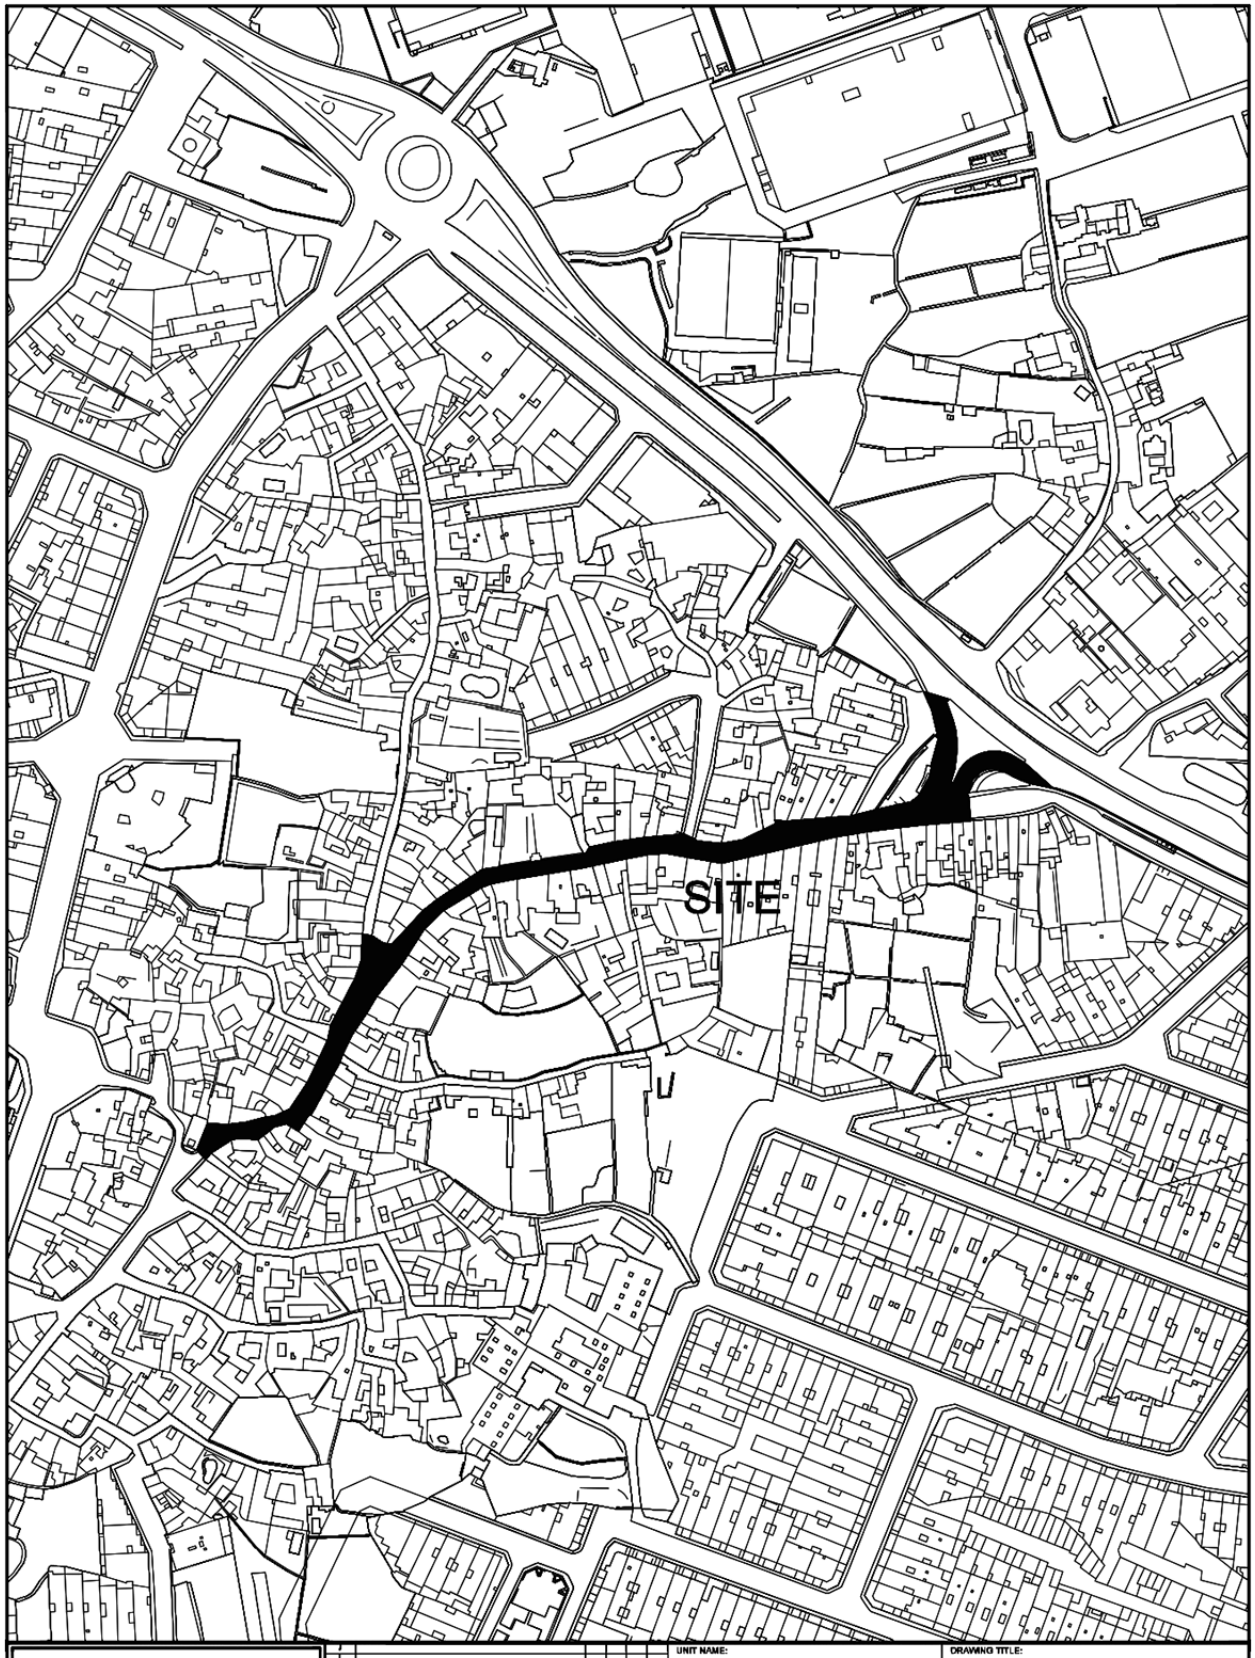

INFRASTRUCTURE MALTA

No.	Revision	Drawn	Checked	Approved	Date

CHIEF EXECUTIVE OFFICER:
Ivan Falzon

S:\Traffic Management\2023\Birkirkara\2023 Birkirkara.dwg

UNIT NAME:
IMPLEMENTATION

HEAD OF UNIT:
N.V.

PROJECT LEADER:
-

DRAWN BY:
-

DRAWING TITLE:
BIRKIRKARA
Triq San Giljan - SITE PLAN
(Extents of Works are not binding but indicative)

DATE:	FILE NO:	DRAWING NO:
March 2023	-	IMD111/23

SHEET SIZE:	SCALE:	REVISION:	PAGE NO:
A4	1:2400	A	12



INFRASTRUCTURE MALTA

Issue	Alteration	Drawn	Checked	Approved	Date

CHIEF EXECUTIVE OFFICER: Ivan Falzon

S:\Traffic Management\2023\Birkirkara\2023 Birkirkara.dwg

UNIT NAME: IMPLEMENTATION

HEAD OF UNIT: N.V.


PROJECT LEADER: -

DRAWN BY: -

DRAWING TITLE: BIRKIRKARA
Triq Santu Rokku - SITE PLAN
(Extents of Works are not binding but indicative)

DATE:	FILE NO:	DRAWING NO:
March 2023	-	IMD110/23

SHEET SIZE:	SCALE:	REVISION:	PAGE NO:
A4	1:2400	A	11

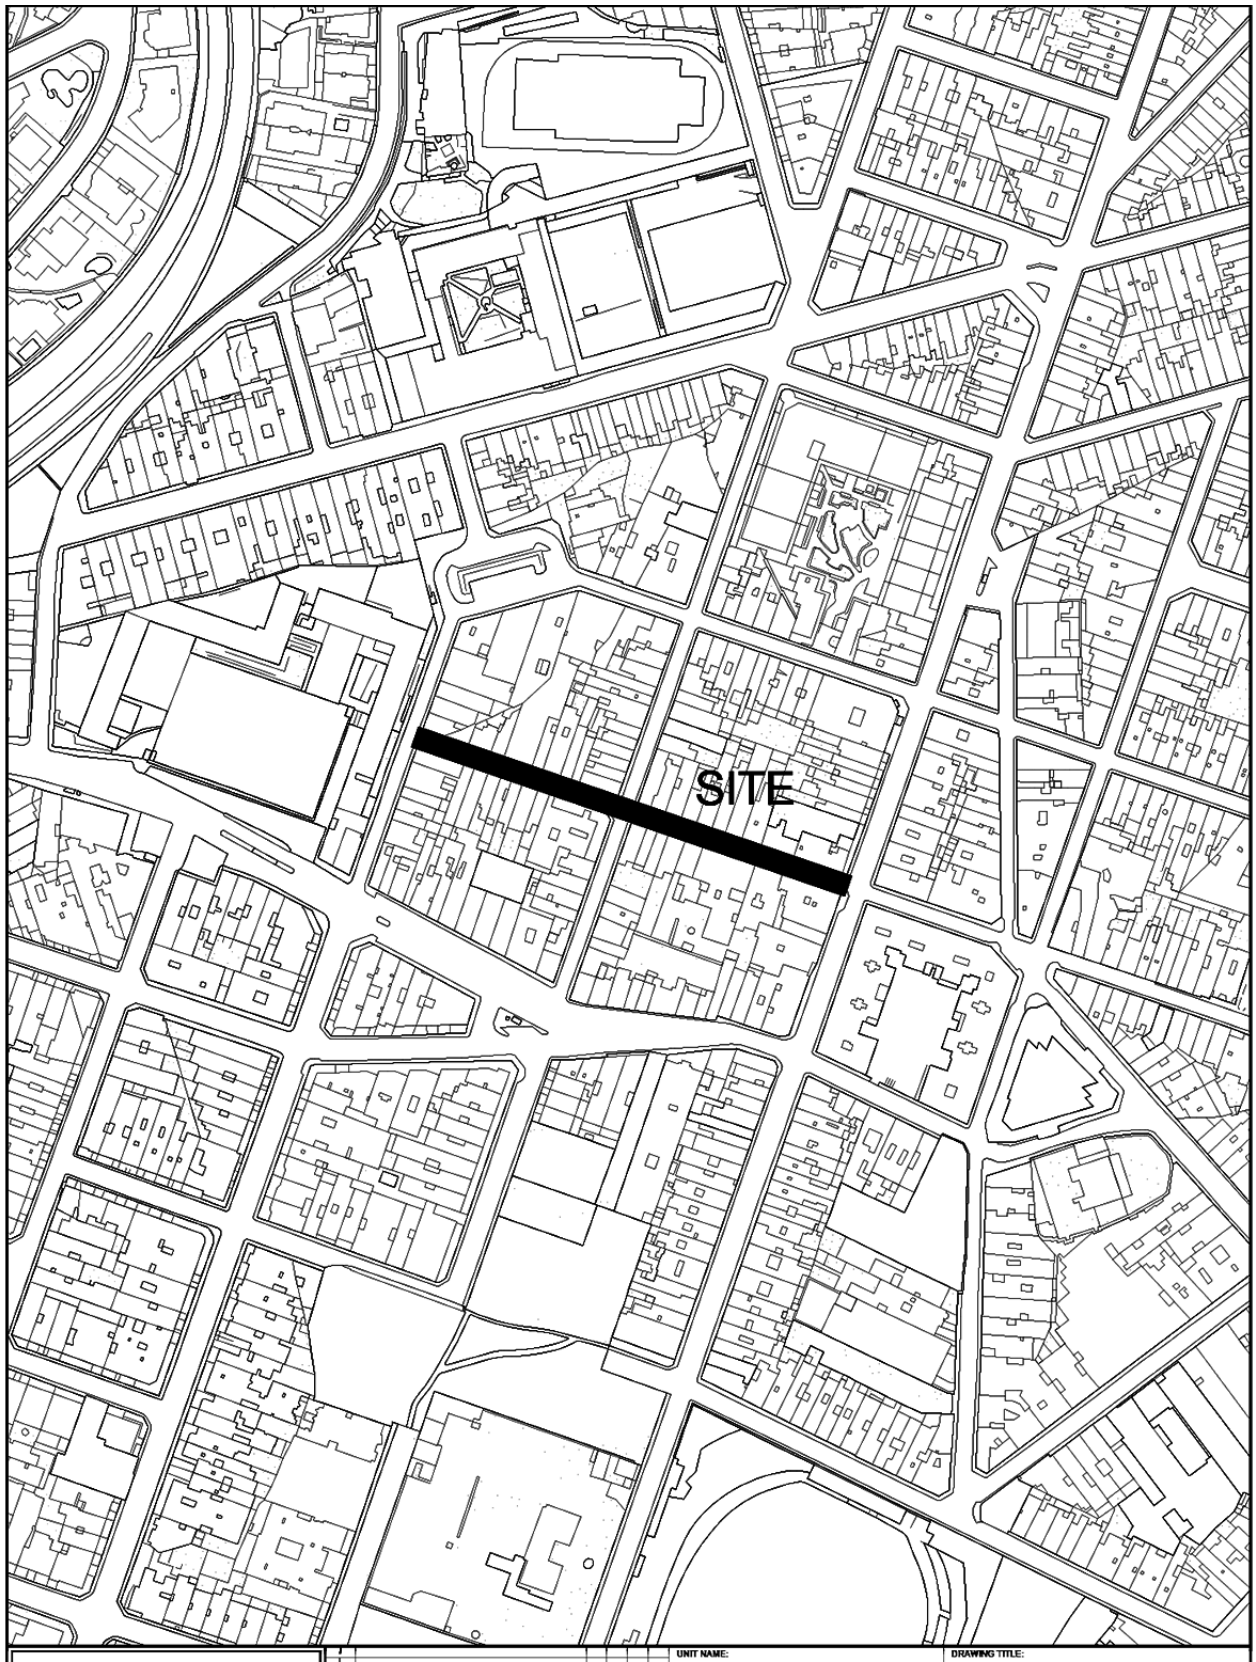

INFRASTRUCTURE MALTA

CHIEF EXECUTIVE OFFICER:
Ivan Falzon

S:\Traffic Management\2023\Gzira\2023 Gzira.dwg

UNIT NAME:
IMPLEMENTATION

HEAD OF UNIT:
N.V.

PROJECT LEADER:
-

DRAWN BY:
-

DRAWING TITLE:
IL-GŻIRA
po Triq Manoel de Vilhena - SITE PLAN
(Extents of Works are not binding but indicative)

DATE:	FILE NO:	DRAWING NO:
March 2023	-	IMD103/23

SHEET SIZE:	SCALE:	REVISION:	PAGE NO:
A4	1:2500	A	1