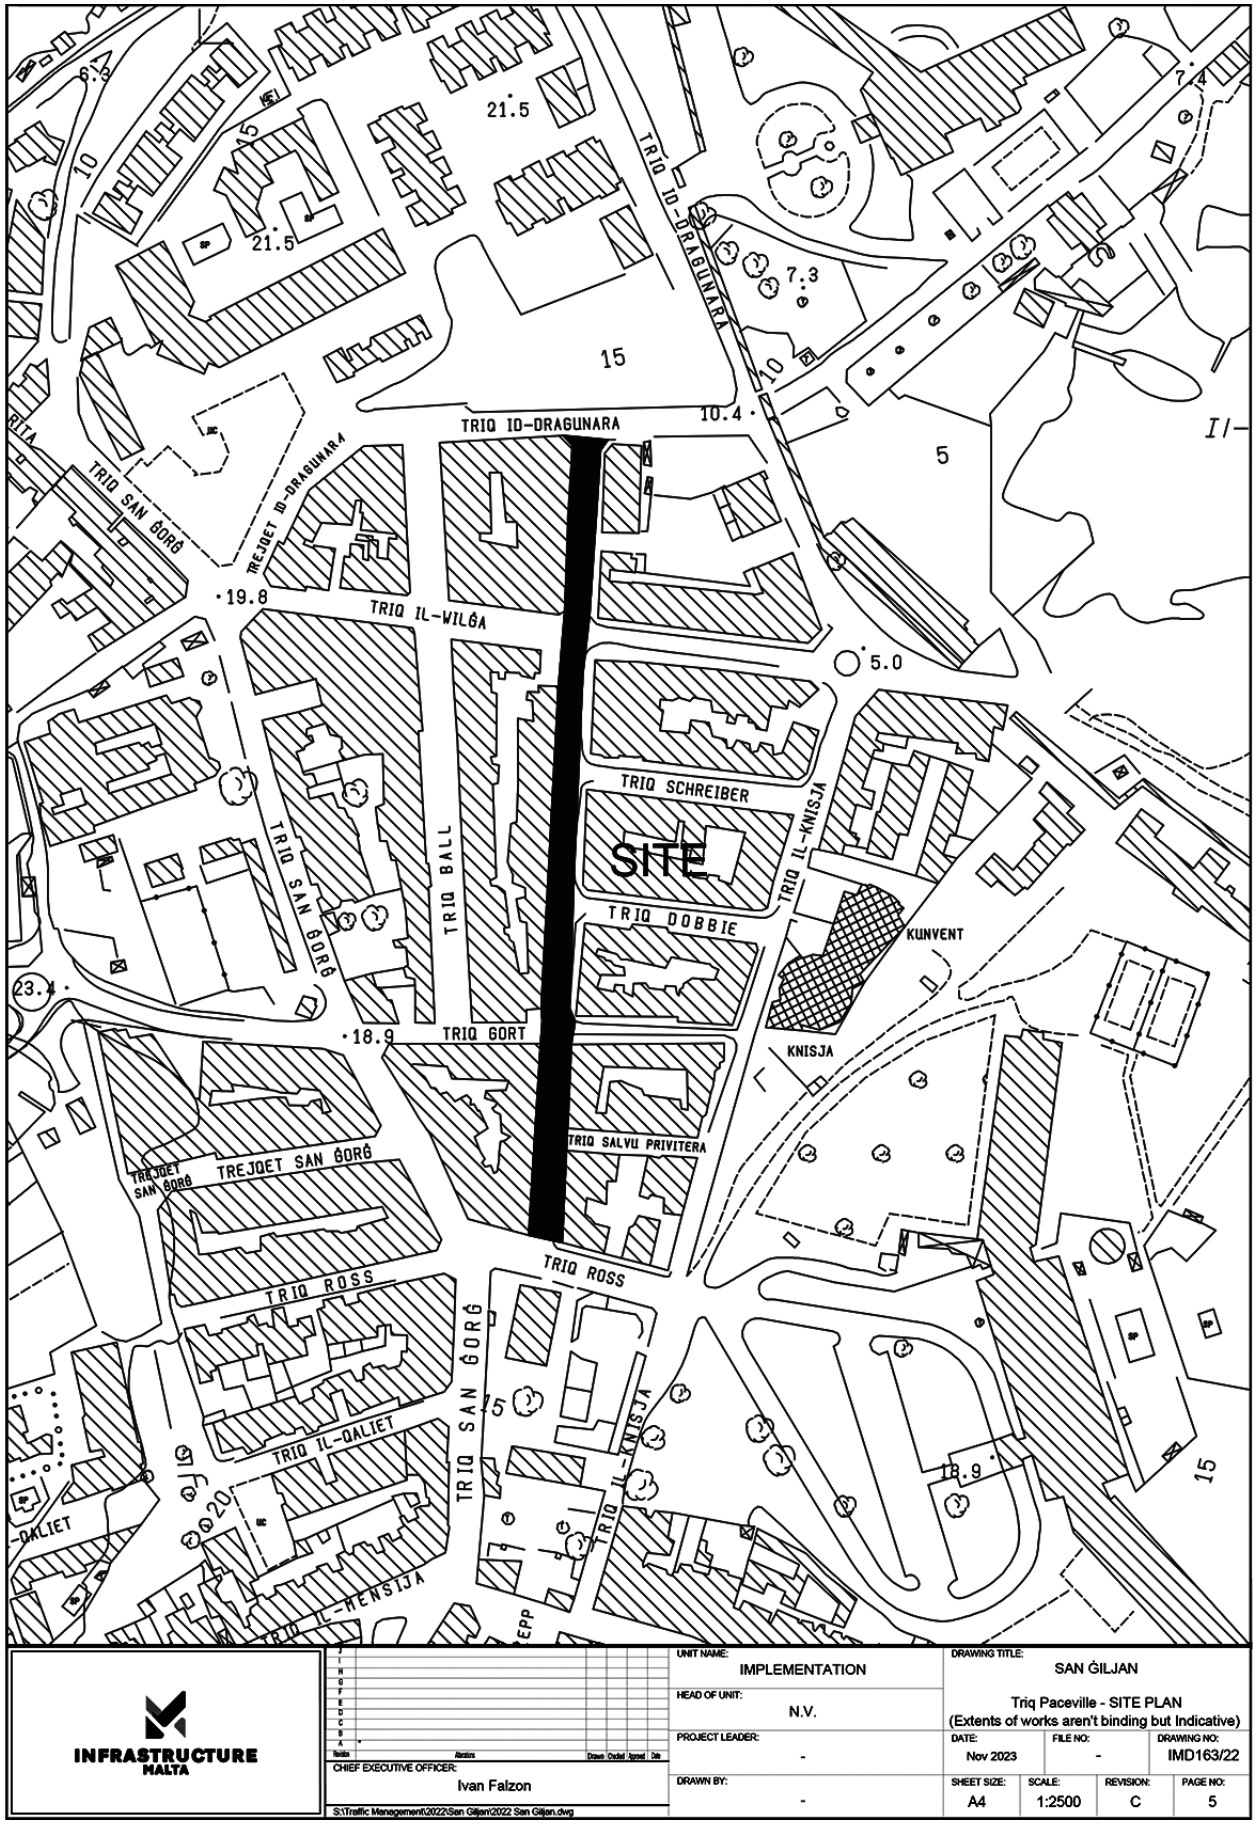
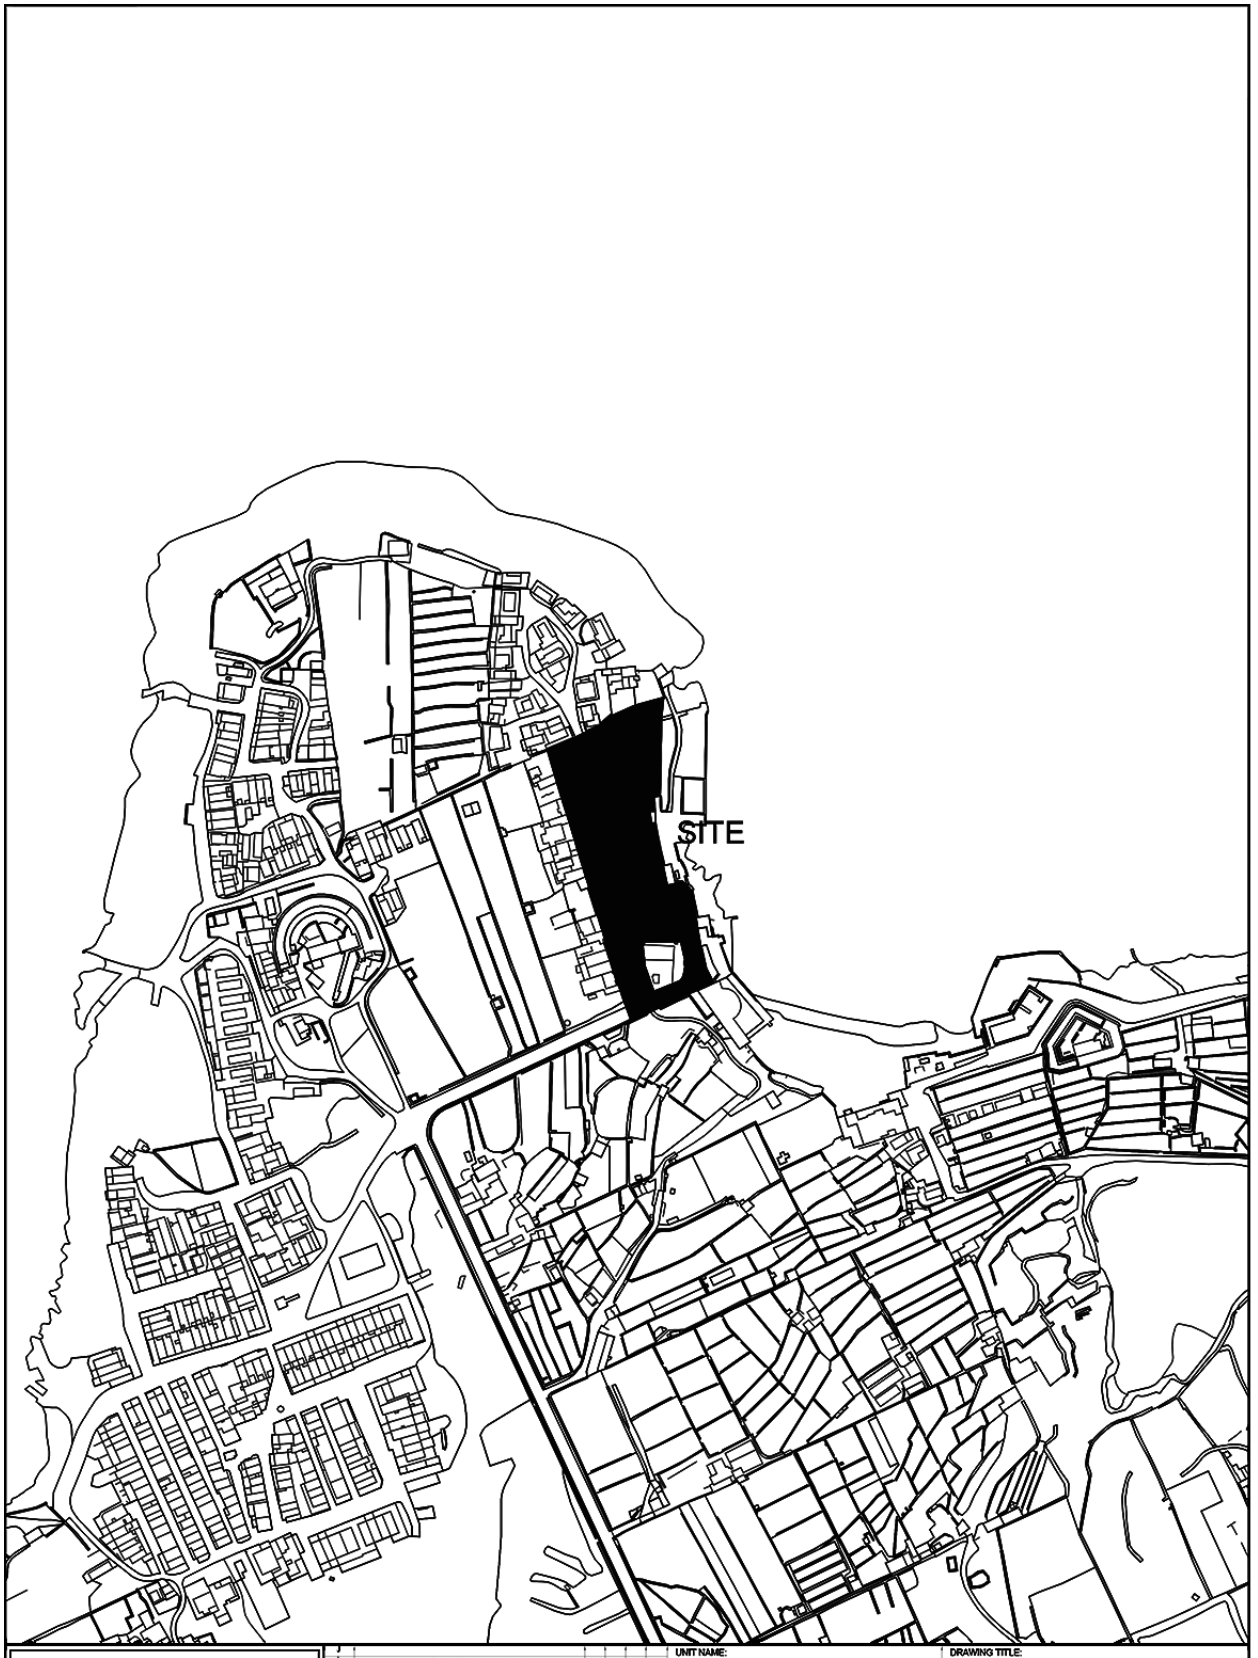


INFRASTRUCTURE MALTA

UNIT NAME:	IMPLEMENTATION
HEAD OF UNIT:	N.V.
PROJECT LEADER:	-
DRAWN BY:	-
CHIEF EXECUTIVE OFFICER:	Ivan Falzon
DRAWING TITLE:	SAN ĠILJAN Triq Paceville - SITE PLAN (Extents of works aren't binding but Indicative)
DATE:	Nov 2023
FILE NO:	-
DRAWING NO:	IMD163/22
SHEET SIZE:	A4
SCALE:	1:2500
REVISION:	C
PAGE NO:	5

S:\Traffic Management\2022\San Giljan\2022 San Giljan.dwg


SITE
INFRASTRUCTURE MALTA
Revision Revisions Drawn Checked Approved Date
CHIEF EXECUTIVE OFFICER:
Ivan Falzon
S:\Traffic Management\2023\Mellieha\2023 Mellieha.dwg
UNIT NAME:
IMPLEMENTATION
HEAD OF UNIT:
N.V.
PROJECT LEADER:
-
DRAWN BY:
-
DRAWING TITLE:
IL-MELLIEĦA
Parking area at Armier - SITE PLAN
(Extents of works aren't binding but Indicative)
DATE:
April 2023
FILE NO:
-
DRAWING NO:
IMD166/23
SHEET SIZE:
A3
SCALE:
1:2500
REVISION:
-
PAGE NO:
3