

INFRASTRUCTURE MALTA

UNIT NAME: IMPLEMENTATION	DRAWING TITLE: IL-MOSTA TRIQ L-IMSAQQFIN - SITE PLAN (Extents of works aren't binding but Indicative)
HEAD OF UNIT: N.V.	
PROJECT LEADER: -	DATE: Nov 2023 / FILE NO: - / DRAWING NO: IM215/20
DRAWN BY: -	SHEET SIZE: A4 / SCALE: 1:2500 / REVISION: B / PAGE NO: 10

Revision | Remarks | Drawn | Checked | Approved | Date

CHIEF EXECUTIVE OFFICER: Ivan Falzon

Comp. Path : S:\Traffic Management\2022\Mosta\2020 Mosta.dwg



INFRASTRUCTURE MALTA


CHIEF EXECUTIVE OFFICER: Ivan Falzon

UNIT NAME: IMPLEMENTATION
HEAD OF UNIT: N.V.
PROJECT LEADER: -
DRAWN BY: -

DRAWING TITLE: IL-MOSTA
Triq Id-Dura - Triq L-Ghadajjar
- SITE PLAN
(Extents of works aren't binding but Indicative)

DATE:	FILE NO:	DRAWING NO:
Nov 2023	-	IMD359/23

SHEET SIZE:	SCALE:	REVISION:	PAGE NO:
A4	1:2500	-	19

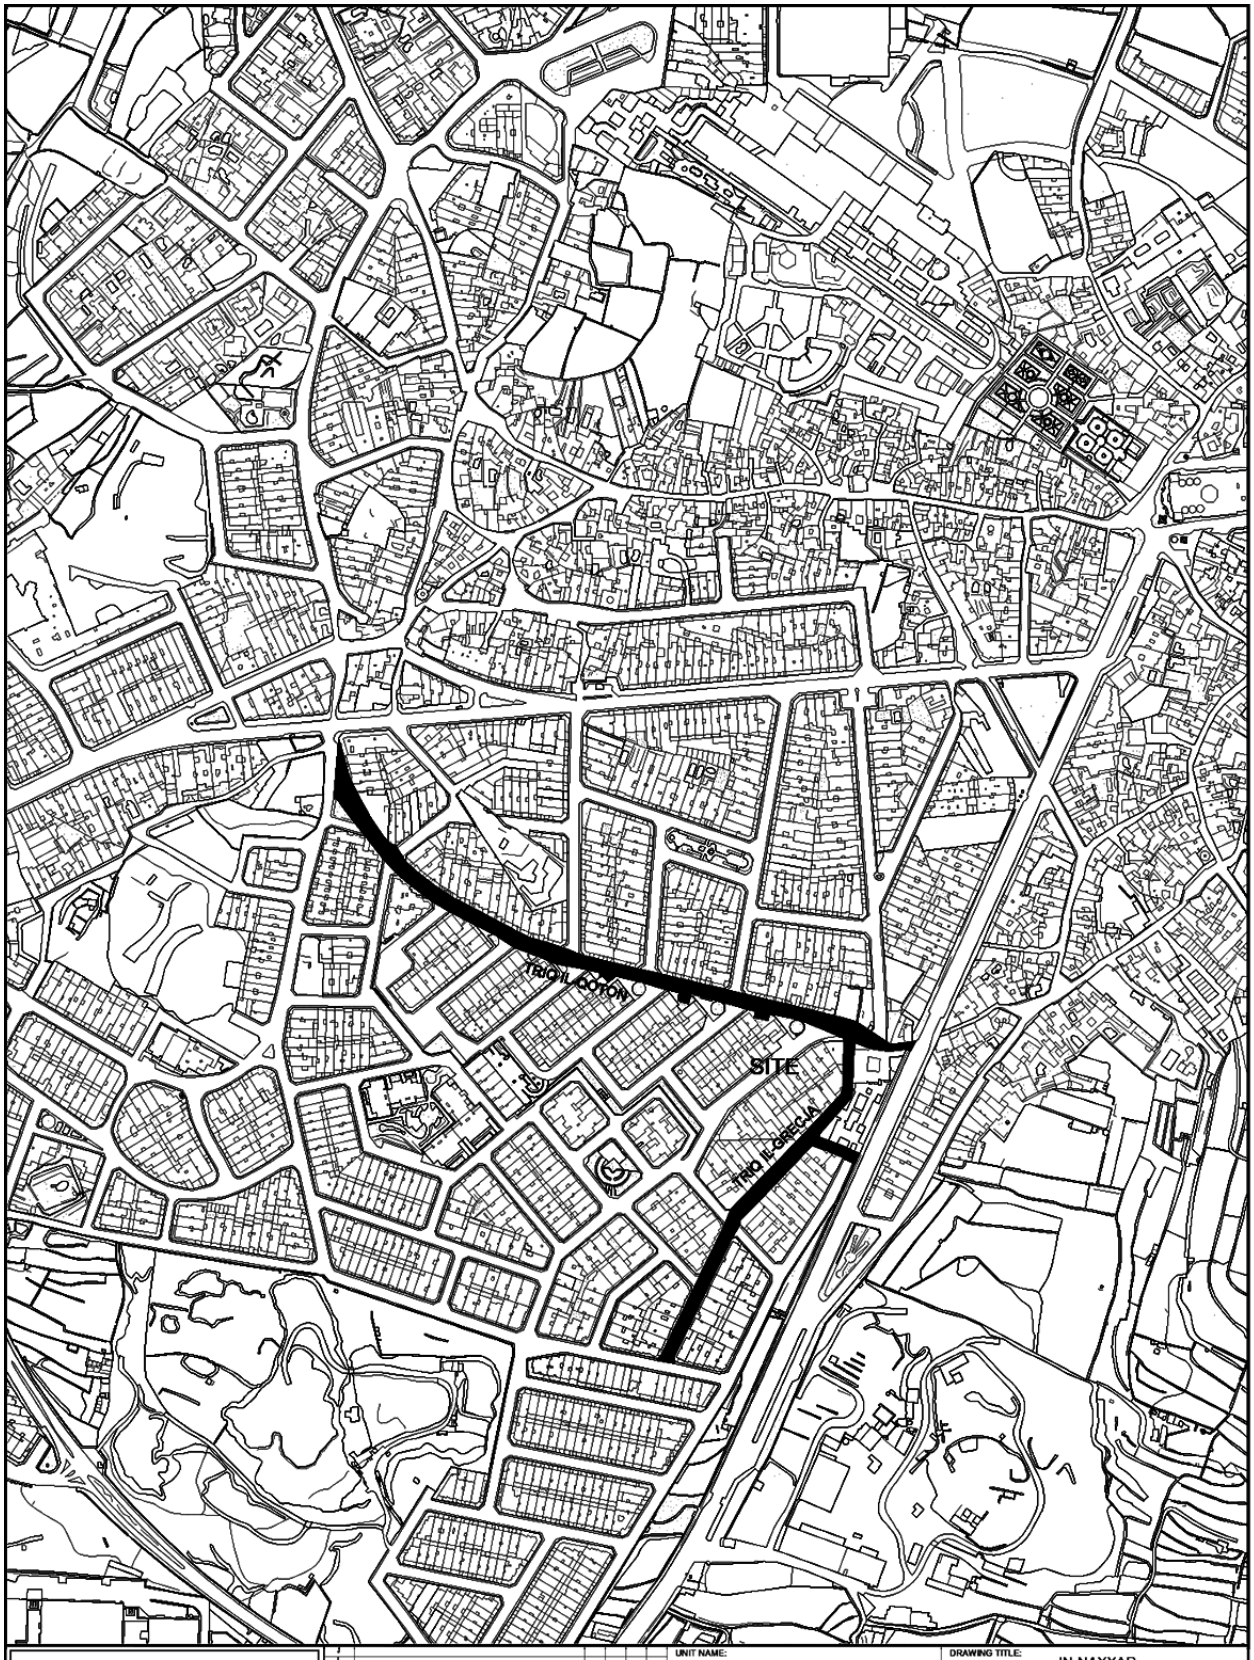

INFRASTRUCTURE MALTA

Issue	Notes	Drawn	Checked	Approved	Date
A	*				

CHIEF EXECUTIVE OFFICER: Ivan Falzon

S:\Traffic Management\2023\Naxxar\2023 Naxxar.dwg

UNIT NAME: IMPLEMENTATION

HEAD OF UNIT: N.V.

PROJECT LEADER: -

DRAWN BY: -

DRAWING TITLE: IN-NAXXAR
Triq il-Qoton - Triq il-Grecja - SITE PLAN
(Extents of works AREN't binding but indicative)

DATE:	FILE NO:	DRAWING NO:
April 2023	-	IMD38/23

SHEET SIZE:	SCALE:	REVISION:	PAGE NO:
A4	1 : 5000	B	1