


TRIQ SAN XMUN
TRIQ SANTA MARIJA
TRIQ IS-SAJF
TRIQ SANT ANTNIN
TRIQ SANT'ANTNIN
TRIQ IT-TAFAL
TRIQ BUĠIBBA
TRIQ IL-KONVERSJONI
TRIQ SAN LUQA
TRIQ EFESU
TRIQ DAMASKU
TRIQ SAN ARISTARKU
TRIQ PADERBORN
TRIQ IL-KAMLI
TRIQ L-ALKA
TRIQ IR-RAMEL
TRIQ IL-LAMPUKI
TRIQ L-IBHRA
TRIQ IL-MISTRIEĦ
TRIQ IL-ĦBEJJEG
TRIQ IL-ĠARDINI
TRIQ IL-ĠNUBI
TRIQ IL-ĠNUBI
TRIQ IL-ĠNUB

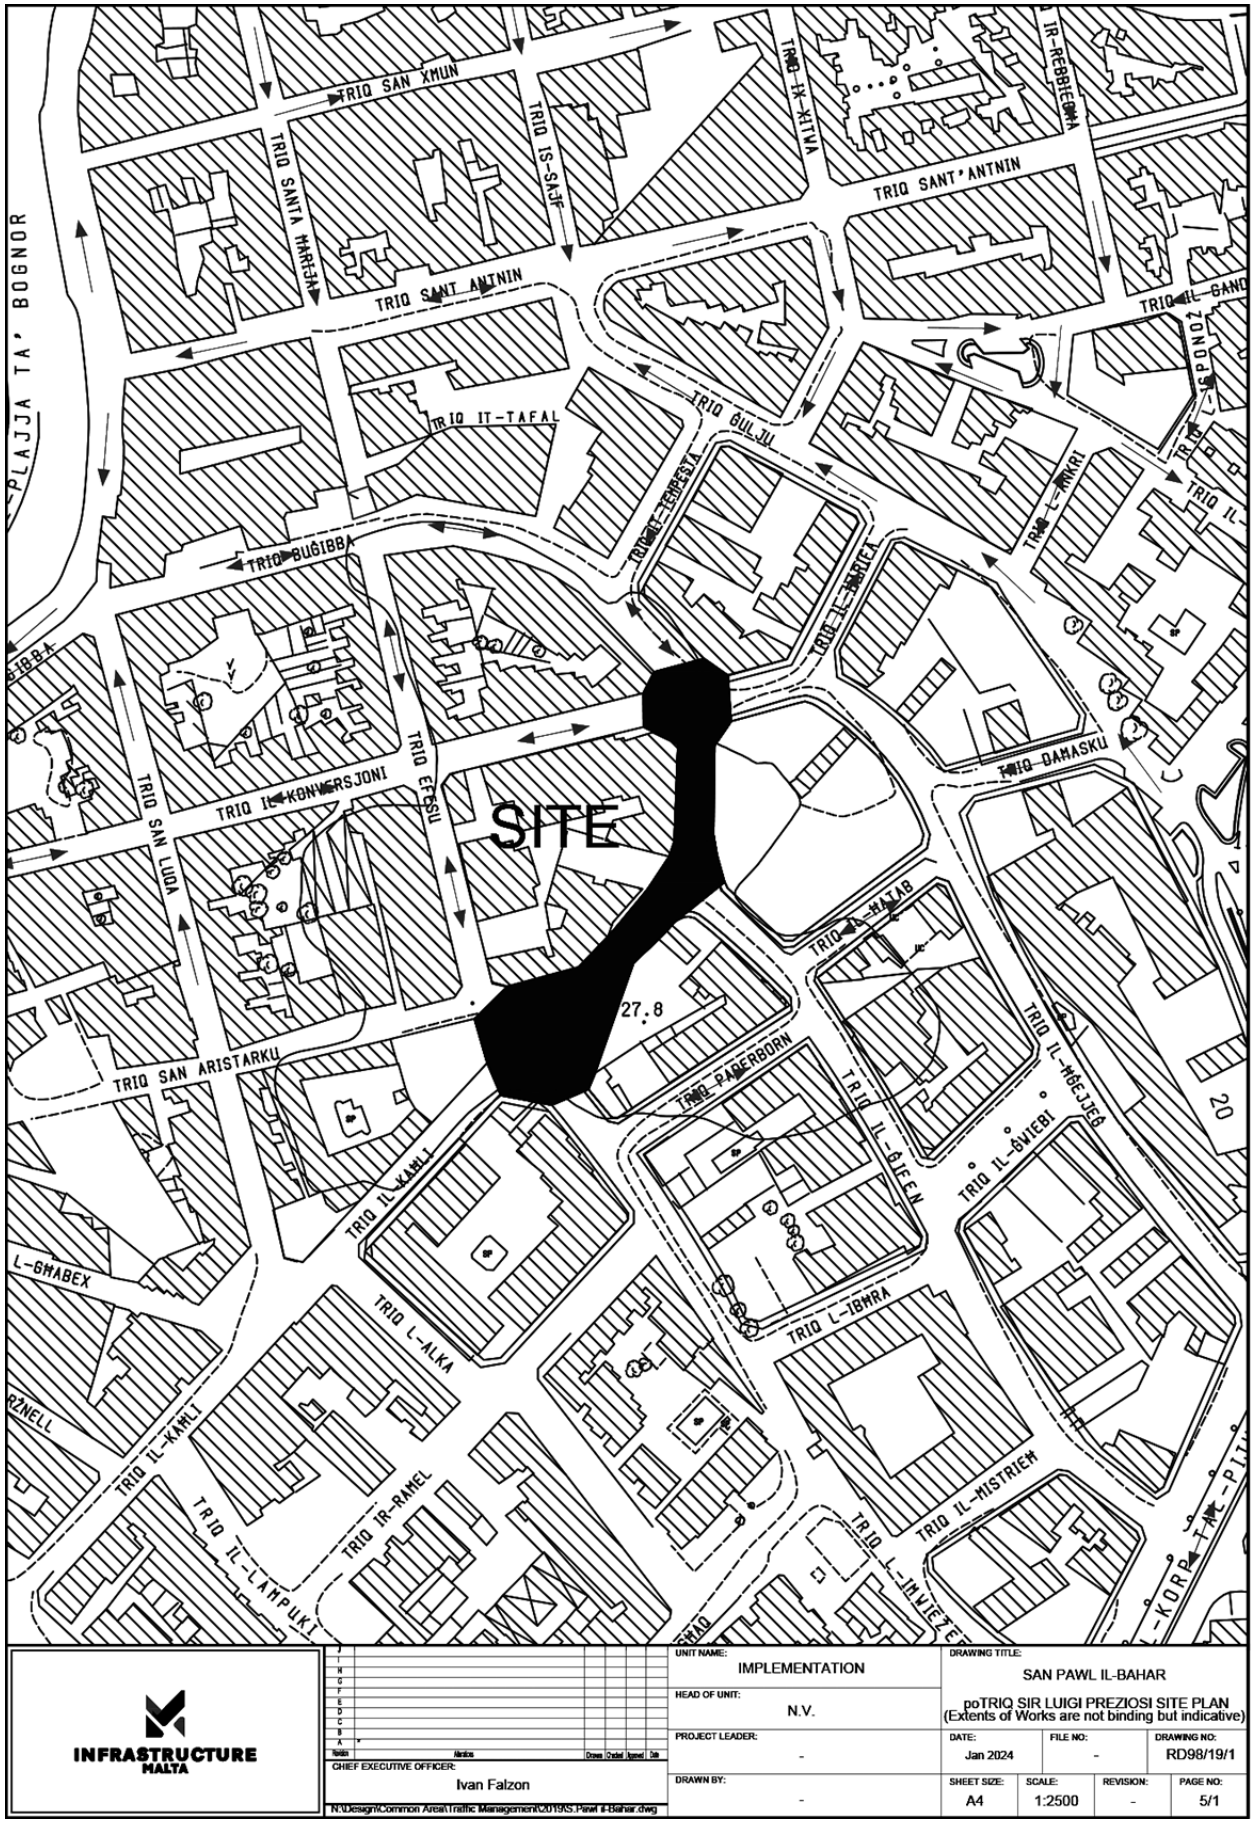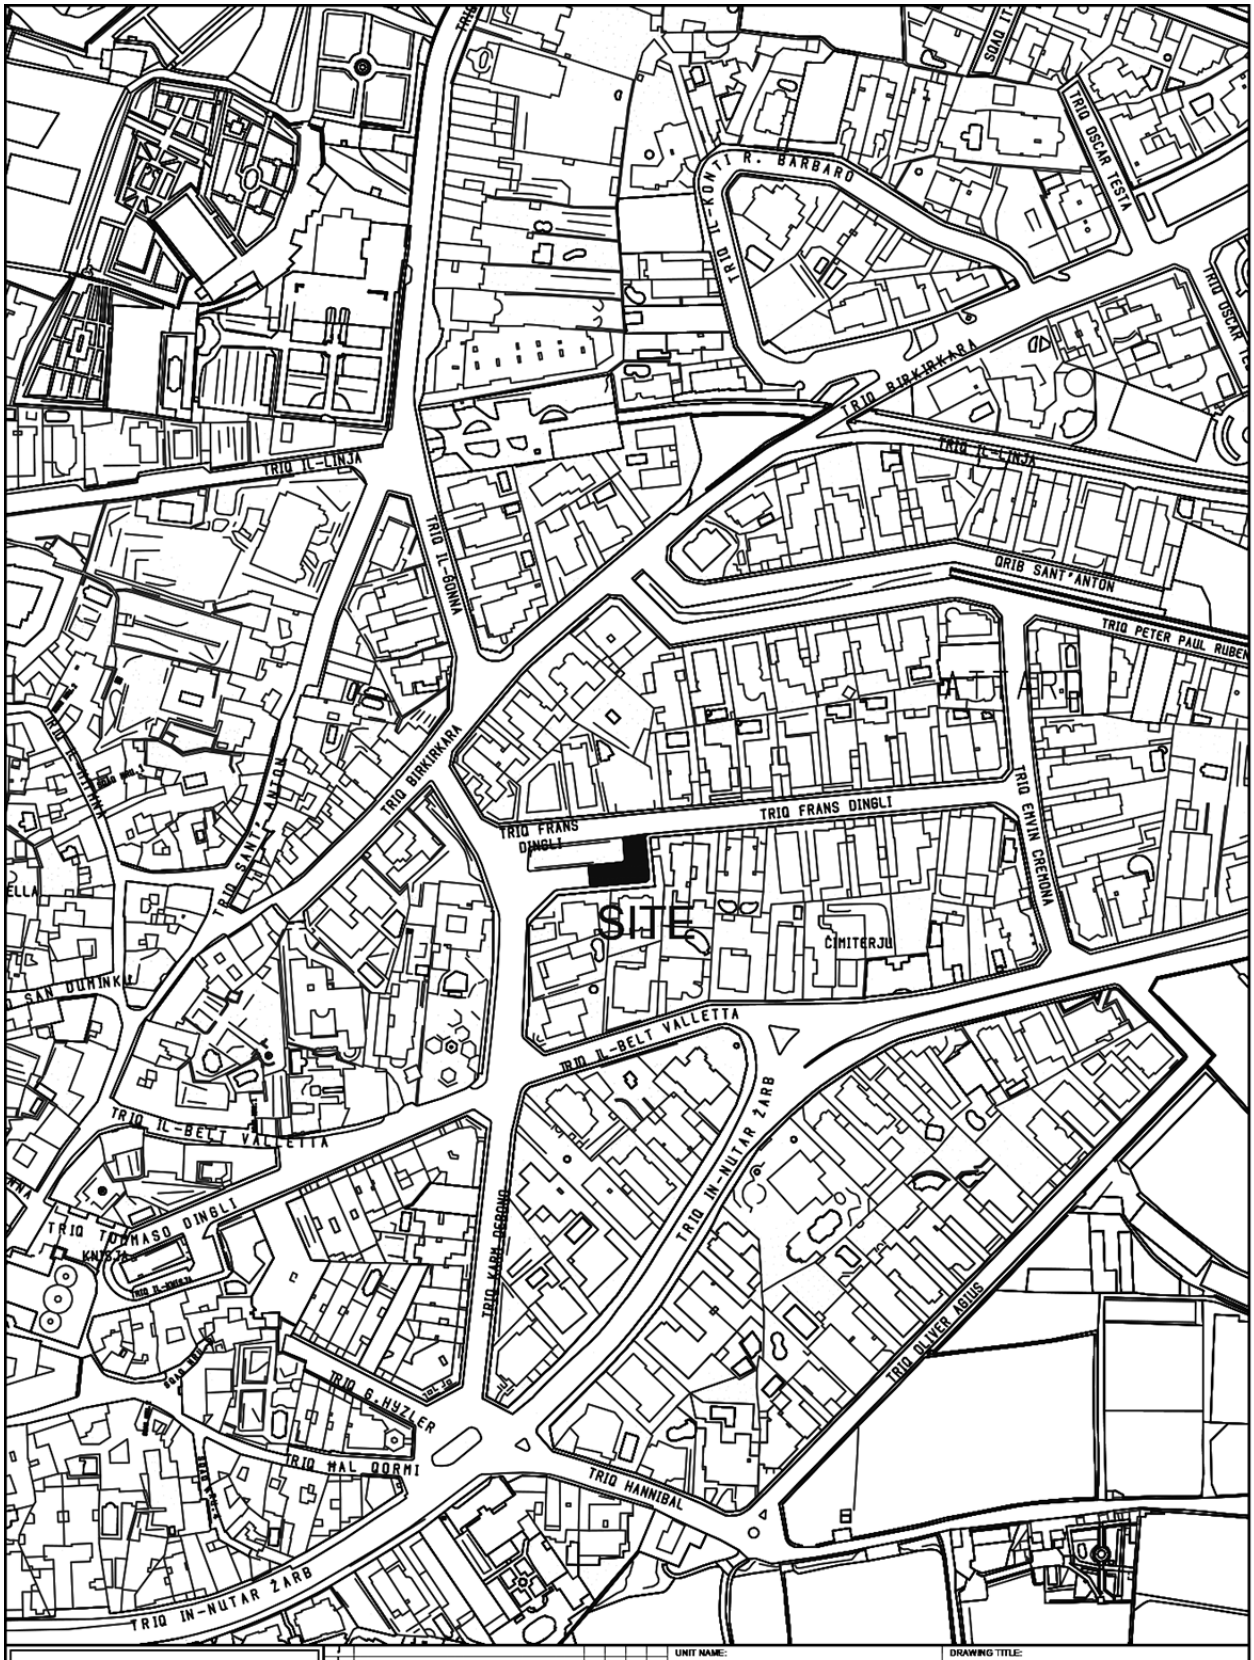


INFRASTRUCTURE MALTA

CHIEF EXECUTIVE OFFICER: Ivan Falzon

S:\Traffic Management\2024\Attard\2024 Attard.dwg

UNIT NAME: IMPLEMENTATION	DRAWING TITLE: H'ATTARD po Triq Frans Dingli - SITE PLAN (Extents of works aren't binding but Indicative)		
HEAD OF UNIT: N.V.			
PROJECT LEADER: -	DATE: Jan 2024	FILE NO: -	DRAWING NO: IMD014/24
DRAWN BY: -	SHEET SIZE: A4	SCALE: 1:2500	REVISION: A / PAGE NO: 2

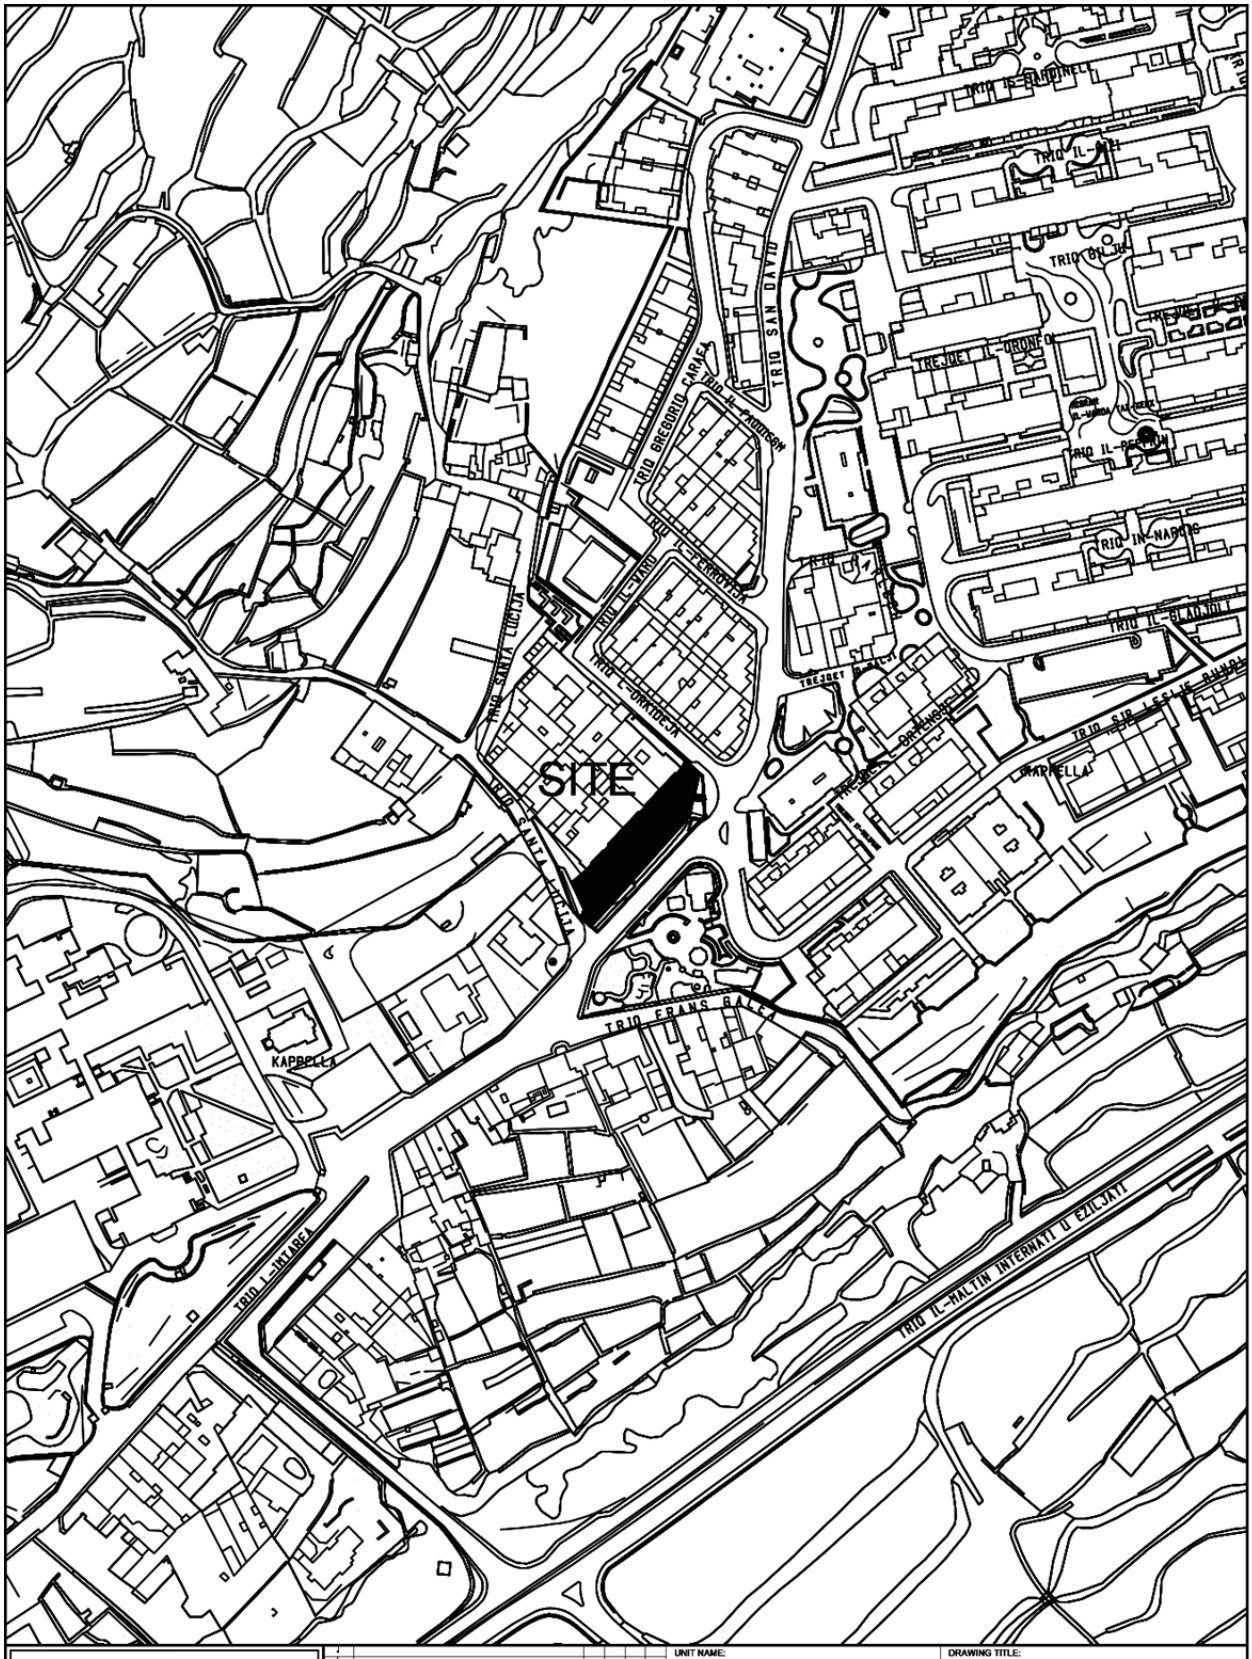


INFRASTRUCTURE MALTA

Revision	Revision	Drawn	Checked	Approved	Date	

CHIEF EXECUTIVE OFFICER: Ivan Falzon

S:\Traffic Management\2024\Mtarfa\2024 Mtarfa.dwg

UNIT NAME: IMPLEMENTATION	DRAWING TITLE: L-IMTARFA Ex-Married Quarters - Triq Imtarfa-SITE PLAN (Extents of Works are not binding but indicative)			
HEAD OF UNIT: N.V.				
PROJECT LEADER: -	DATE: Jan 2024	FILE NO: -	DRAWING NO: IMD015/24	
DRAWN BY: -	SHEET SIZE: A4	SCALE: 1:2500	REVISION: A	PAGE NO: 1

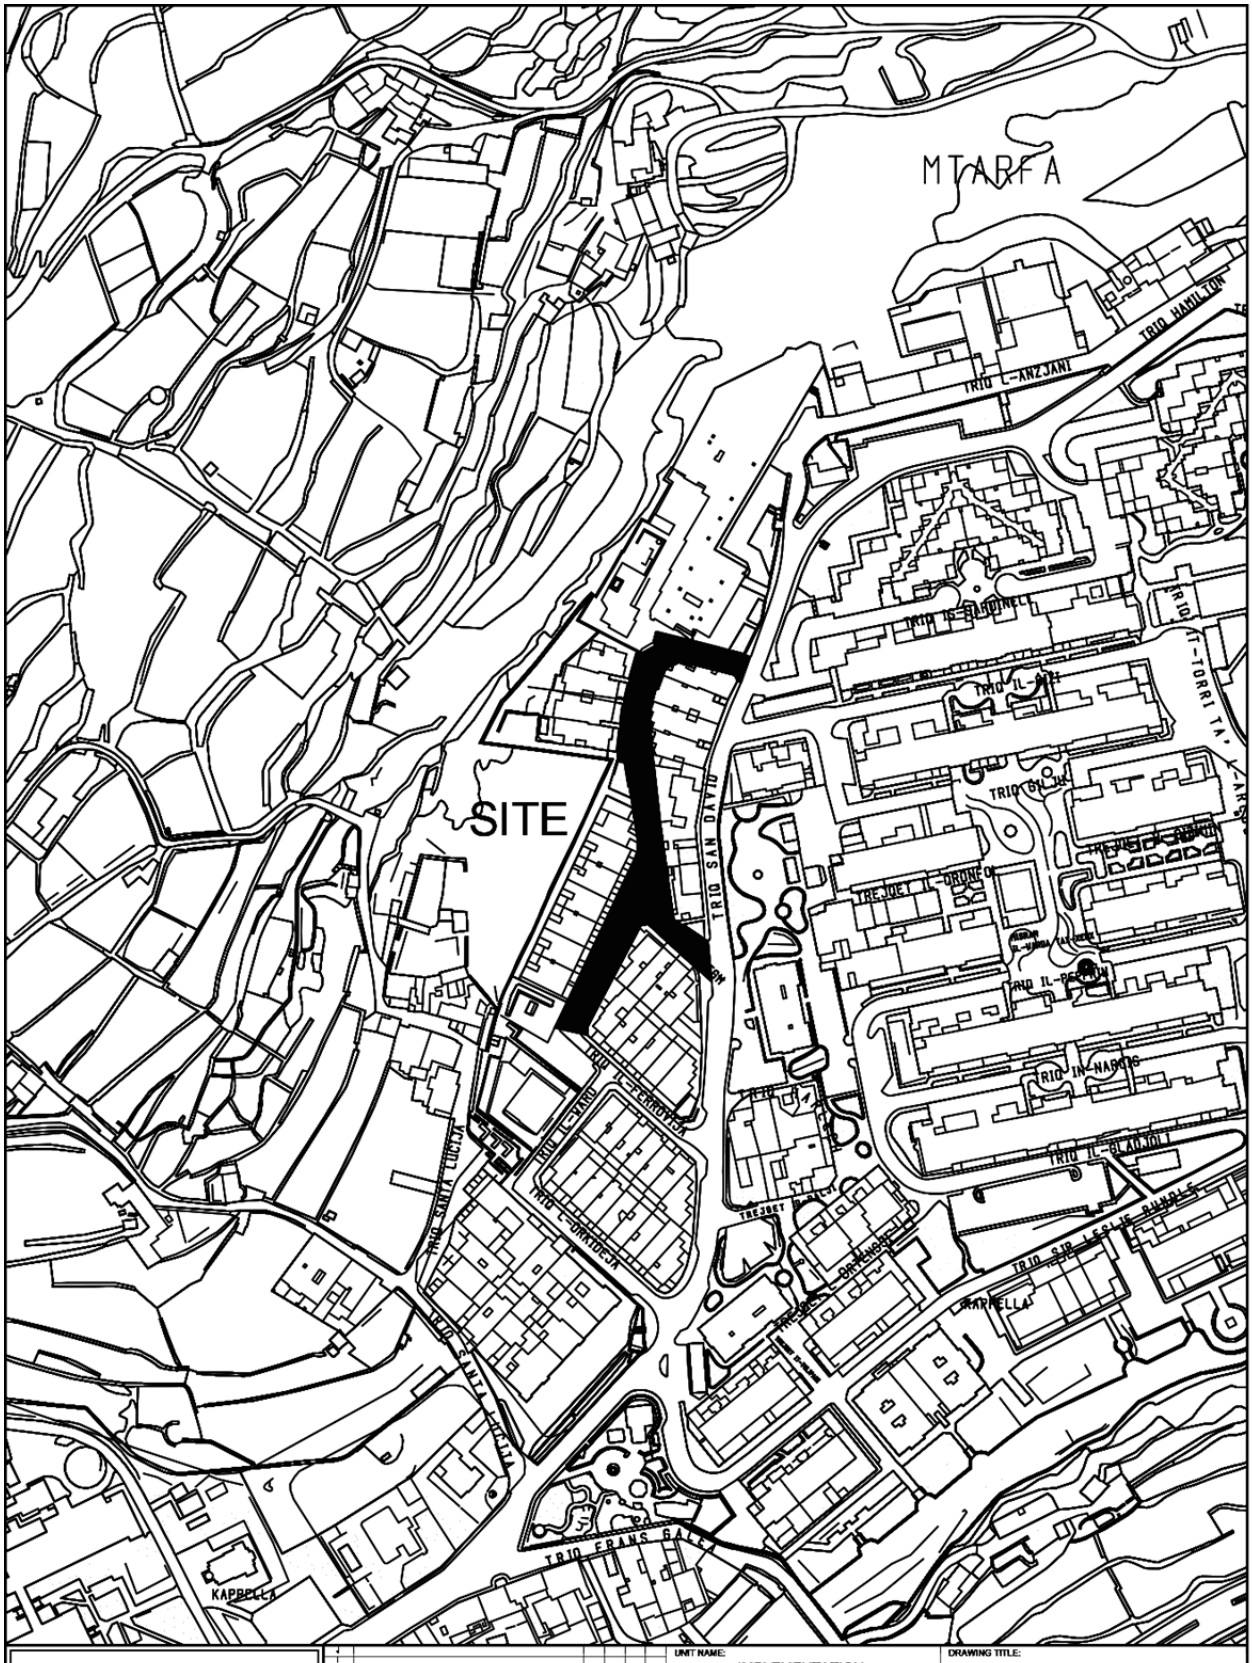

INFRASTRUCTURE MALTA

Revision	Revision	Drawn	Checked	Approved

CHIEF EXECUTIVE OFFICER: Ivan Falzon

S:\Traffic Management\2024\Mtarfa\2024 Mtarfa.dwg

UNIT NAME: IMPLEMENTATION

HEAD OF UNIT: N.V.

PROJECT LEADER: -

DRAWN BY: -

DRAWING TITLE: L-IMTARFA
Triq Gregorio Carafa - SITE PLAN
(Extents of Works are not binding but indicative)

DATE:	FILE NO:	DRAWING NO:
Jan 2024	-	IMD016/24

SHEET SIZE:	SCALE:	REVISION:	PAGE NO:
A4	1:2500	A	2



INFRASTRUCTURE MALTA

Issue	Notice	Drawn	Checked	Approved	Date

CHIEF EXECUTIVE OFFICER: Ivan Falzon

S:\Traffic Management\2024\Mtarfa\2024 Mtarfa.dwg

UNIT NAME: IMPLEMENTATION

HEAD OF UNIT: N.V.


PROJECT LEADER: -

DRAWN BY: -

DRAWING TITLE: L-IMTARFA
Parking behind il-Binja Qlejgha - SITE PLAN
(Extents of Works are not binding but indicative)

DATE:	FILE NO:	DRAWING NO:
Jan 2024	-	IMD017/24


SHEET SIZE:	SCALE:	REVISION:	PAGE NO:
A4	1:2500	A	3

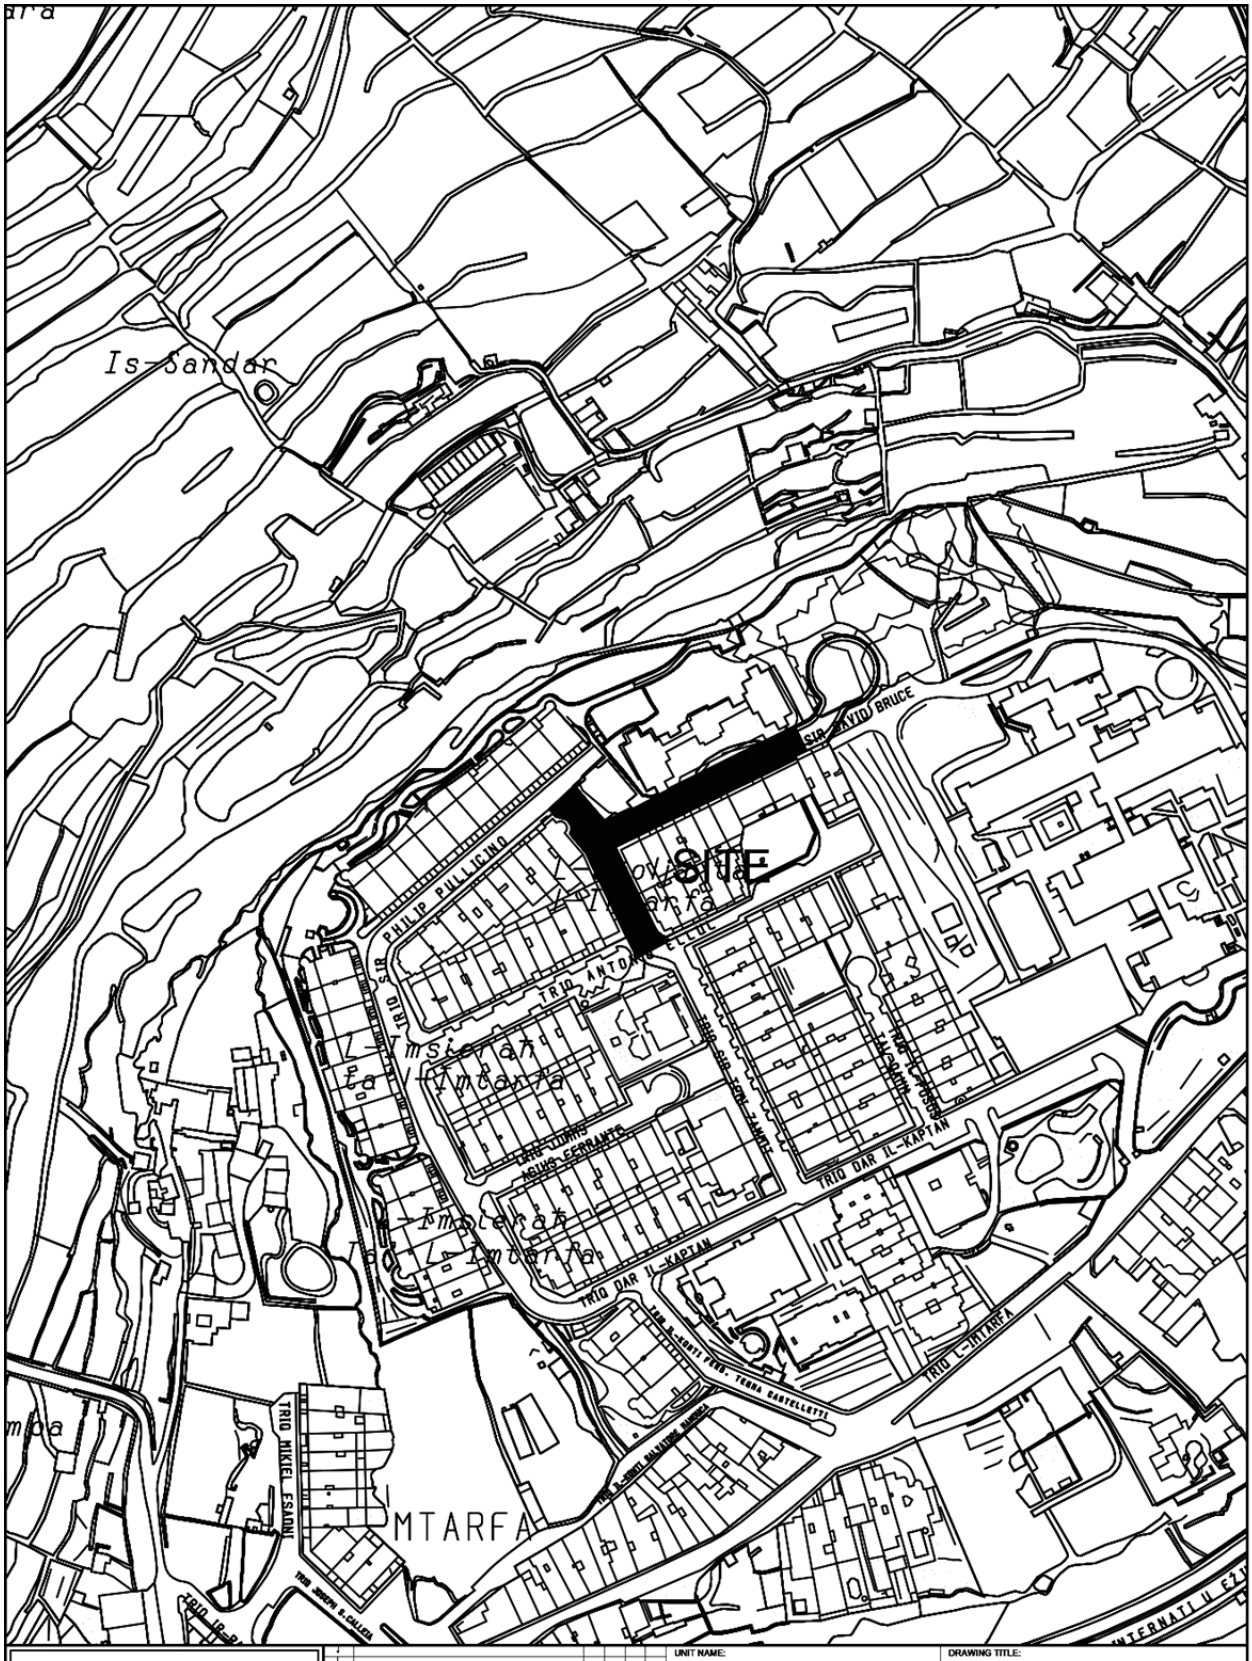


INFRASTRUCTURE MALTA

UNIT NAME:	IMPLEMENTATION
HEAD OF UNIT:	N.V.
PROJECT LEADER:	-
DRAWN BY:	-
CHIEF EXECUTIVE OFFICER:	Ivan Falzon
DRAWING TITLE:	L-IMTARFA Triq Sir Temi Zammit cw Triq Sir David - SITE PLAN (Extents of Works are not binding but indicative)
DATE:	Jan 2024
FILE NO:	-
DRAWING NO:	IMD018/24
SHEET SIZE:	A4
SCALE:	1:2500
REVISION:	A
PAGE NO:	4

S:\Traffic Management\2024\Mtarfa\2024 Mtarfa.dwg

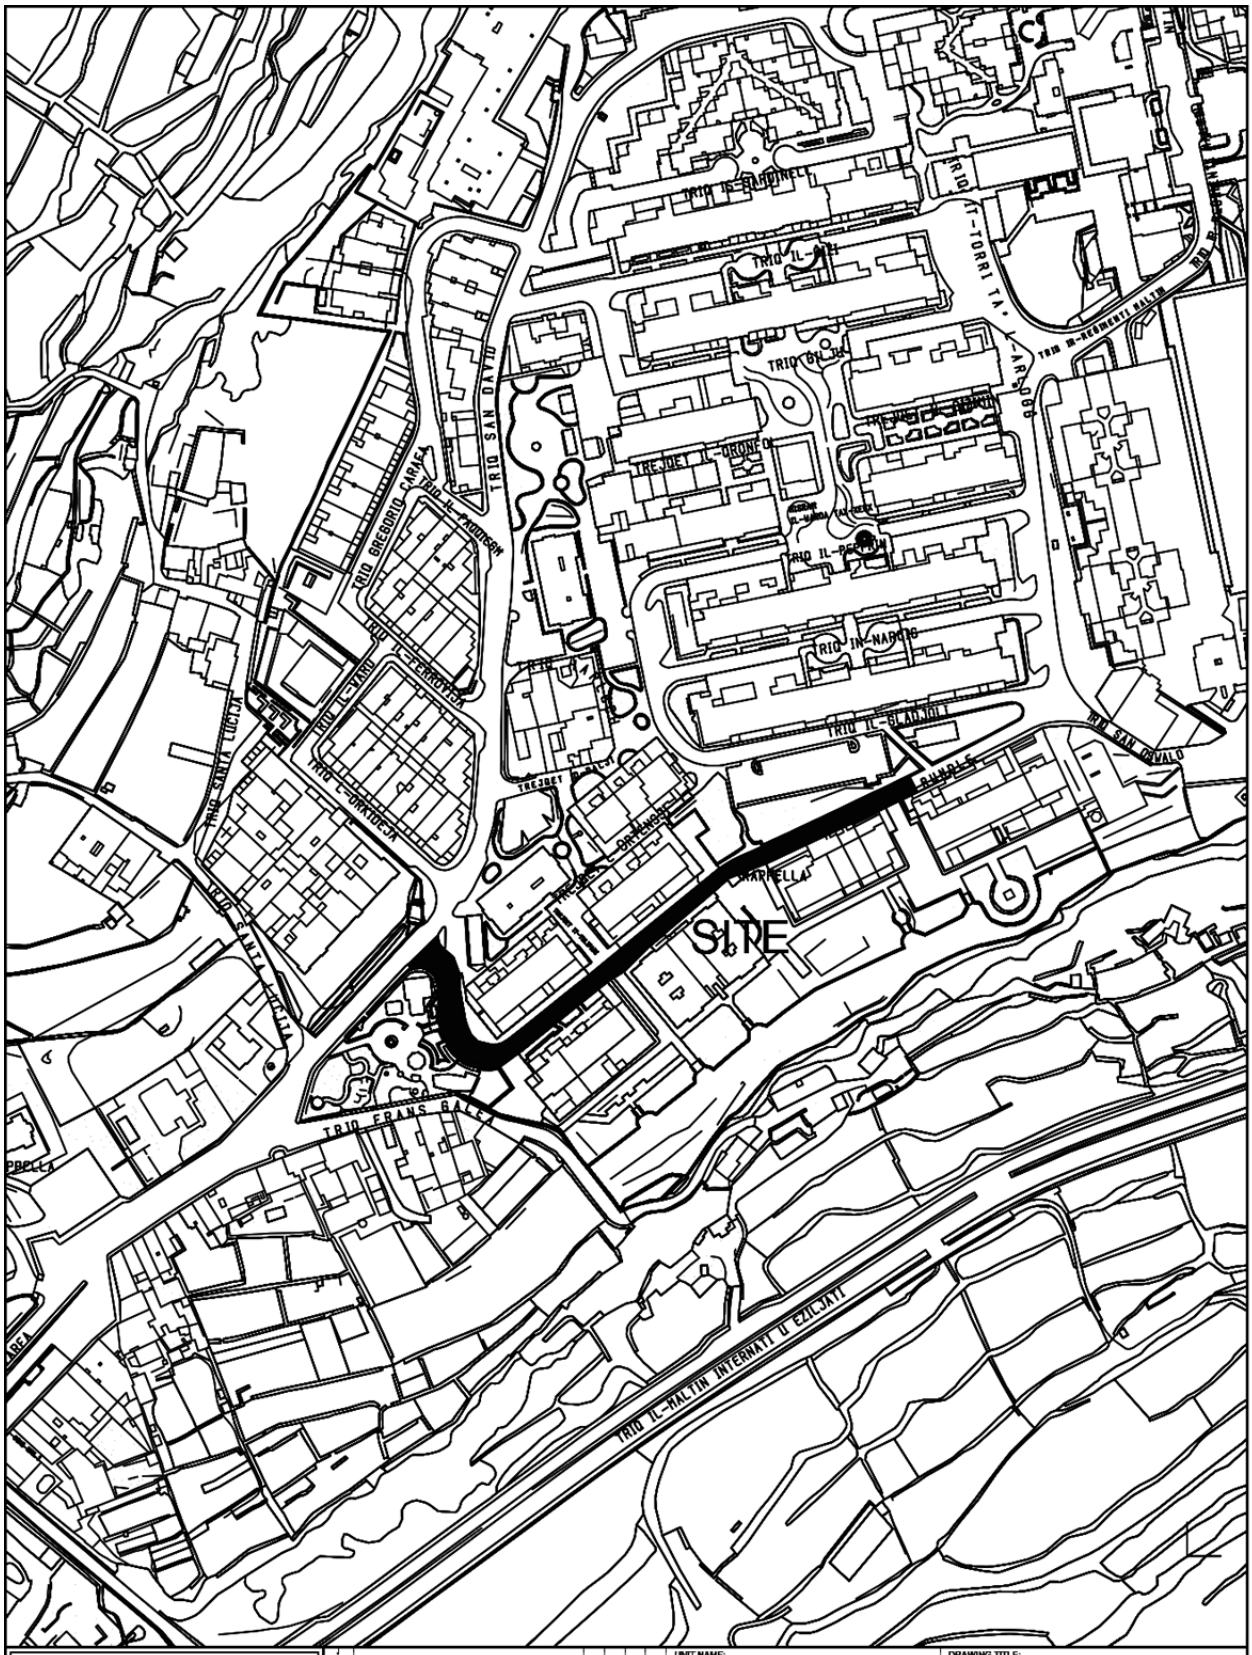
SITE
TRIQ IL-HALTIN INTERNATI LI EZILJATI
TRIQ SAN DAVID
TRIQ GREGORIO CARAFA
TRIQ IL-FERROVIA
TRIQ IN-NARDIN
TRIQ IL-BLANDUN
TRIQ SAN ORVALO
TRIQ FRANS BALZAN
TRIQ SANTA LUCIJA
TREJDET L-ORNU DI
TRIQ IL-PORTA
TRIQ IL-MARFA
TRIQ IL-MARSA
TRIQ IL-KAMPANJA
TRIQ IL-KAMPANJA
TRIQ IL-KAMPANJ

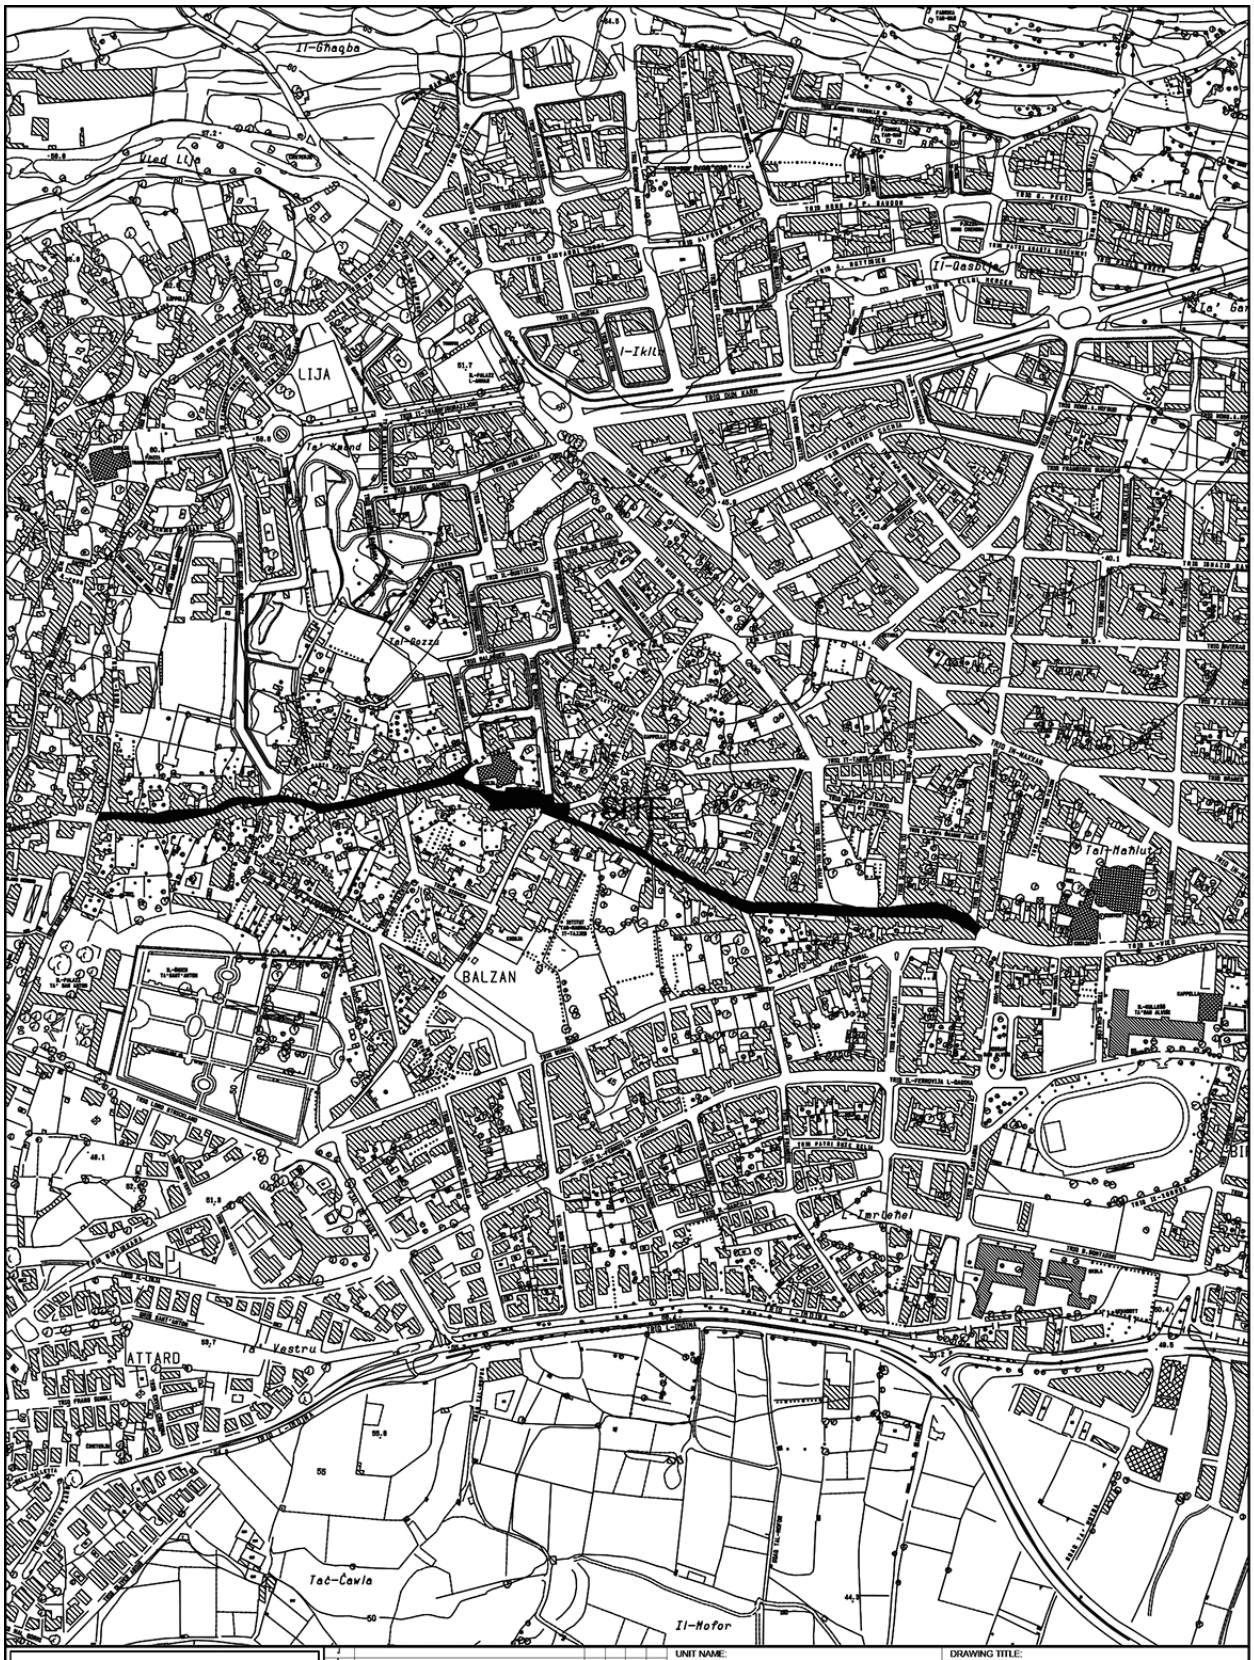

INFRASTRUCTURE MALTA

Revision	Alterations	Drawn	Checked	Approved	Date
J					
H					
G					
F					
E					
D					
C					
B					
A					

CHIEF EXECUTIVE OFFICER: Ivan Falzon

S:\Traffic Management\2022\Balzan\2022 Balzan.dwg

UNIT NAME: IMPLEMENTATION

HEAD OF UNIT: N.V.


PROJECT LEADER: -

DRAWN BY: -

DRAWING TITLE: ĦAL BALZAN
Triq il-Kbira - SITE PLAN
(Extents of works aren't binding but Indicative)

DATE:	FILE NO:	DRAWING NO:
SEP 2022	IM621/22	IMD202/22

SHEET SIZE:	SCALE:	REVISION:	PAGE NO:
A3	1:5000	A	1

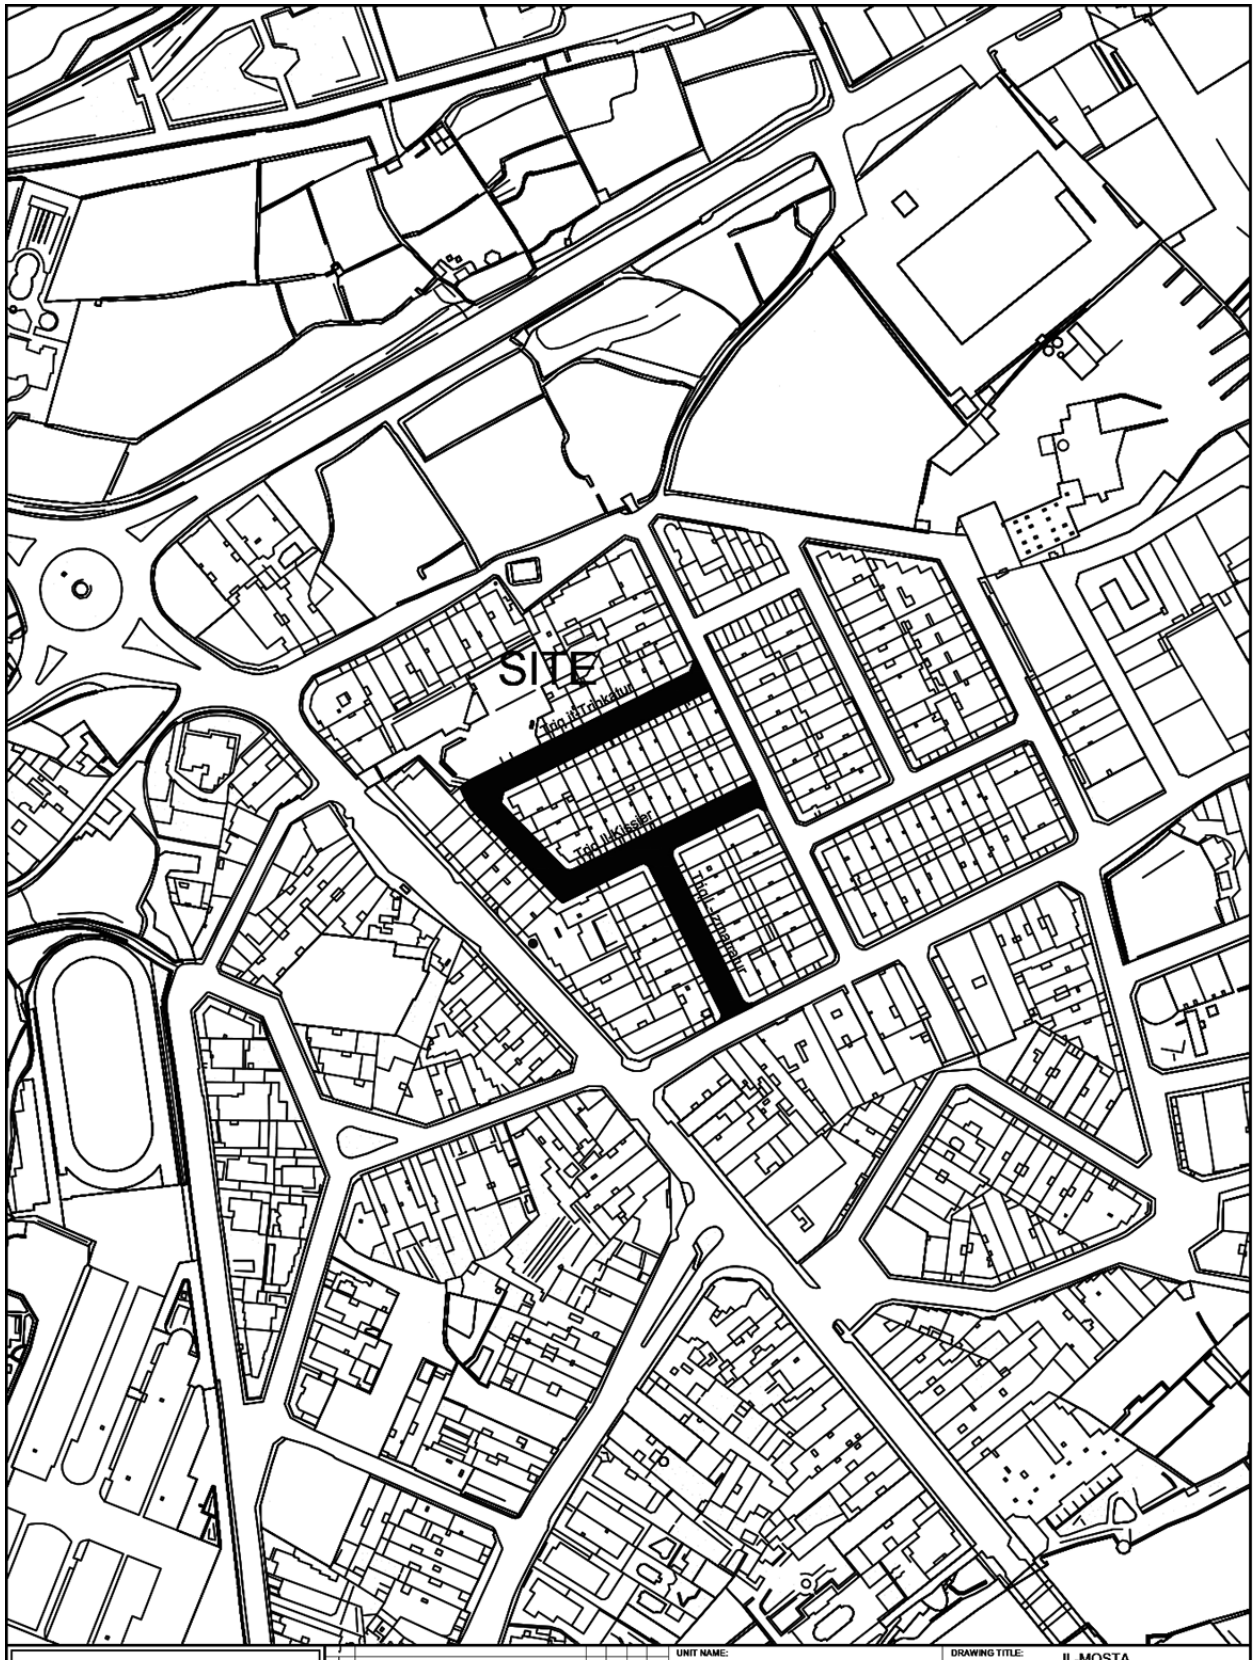

INFRASTRUCTURE MALTA

Revision	Alterations	Drawn	Checked	Approved	Date
A					

CHIEF EXECUTIVE OFFICER: Ivan Falzon

S:\Traffic Management\2023\Mosta\2023 Mosta.dwg

UNIT NAME: IMPLEMENTATION

HEAD OF UNIT: N.V.

PROJECT LEADER: -

DRAWN BY: -

DRAWING TITLE: IL-MOSTA
Triq it-Trinkatur - Triq il-Kissier - Triq L-Izmarratur - SITE PLAN
(Extents of works aren't binding but Indicative)

DATE:	FILE NO:	DRAWING NO:
Jan 2023	IM037/23	IMD009/23

SHEET SIZE:	SCALE:	REVISION:	PAGE NO:
A4	1:2500	-	3



INFRASTRUCTURE MALTA

J						
I						
H						
G						
F						
E						
D						
C						
B						
A	*					
Revision		Alterations		Drawn	Checked	Approved	Date

CHIEF EXECUTIVE OFFICER: Ivan Falzon

S:\Traffic Management\2023\Mosta\2023 Mosta.dwg

UNIT NAME: IMPLEMENTATION

HEAD OF UNIT: N.V.

PROJECT LEADER: -

DRAWN BY: -

DRAWING TITLE: IL-MOSTA
Triq il-Bwieqi
- SITE PLAN
(Extents of works aren't binding but Indicative)

DATE:	FILE NO:	DRAWING NO:
Feb 2023	-	IMD030/23

SHEET SIZE:	SCALE:	REVISION:	PAGE NO:
A4	1:2500	-	7