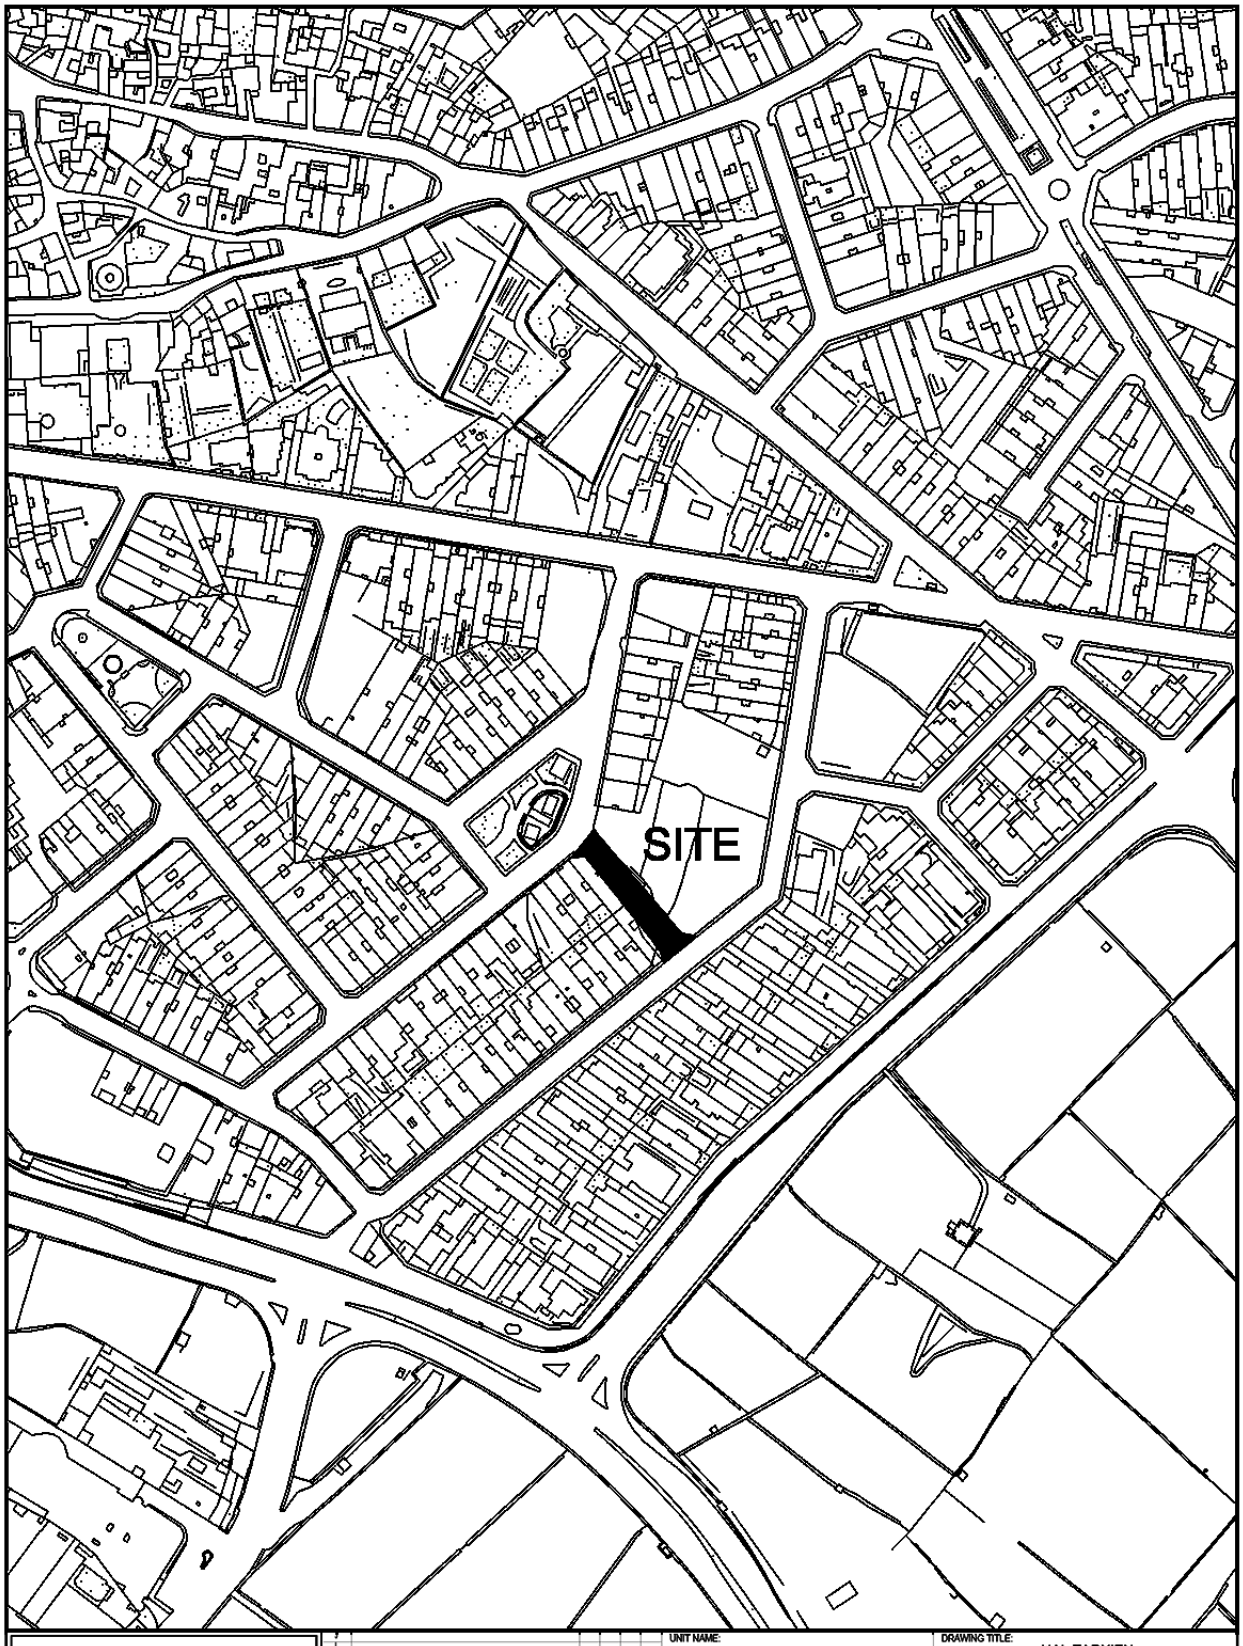


INFRASTRUCTURE MALTA

Revision	Alteration	Drawn	Checked	Approved	Date
J					
I					
H					
G					
F					
E					
D					
C					
B					
A	*				

CHIEF EXECUTIVE OFFICER:
Ivan Falzon

S:\Traffic Management\2023\Tarxien\2023 Tarxien.dwg

UNIT NAME:
IMPLEMENTATION

HEAD OF UNIT:
N.V.

PROJECT LEADER:
-

DRAWN BY:
-

DRAWING TITLE:
HAL TARXIEN
Triq il-Kavallerija
- SITE PLAN
(Extents of works AREN't binding but indicative)

DATE:	FILE NO:	DRAWING NO:
March 2023	-	IMD115/23

SHEET SIZE:	SCALE:	REVISION:	PAGE NO:
A4	1 : 2500	A	4