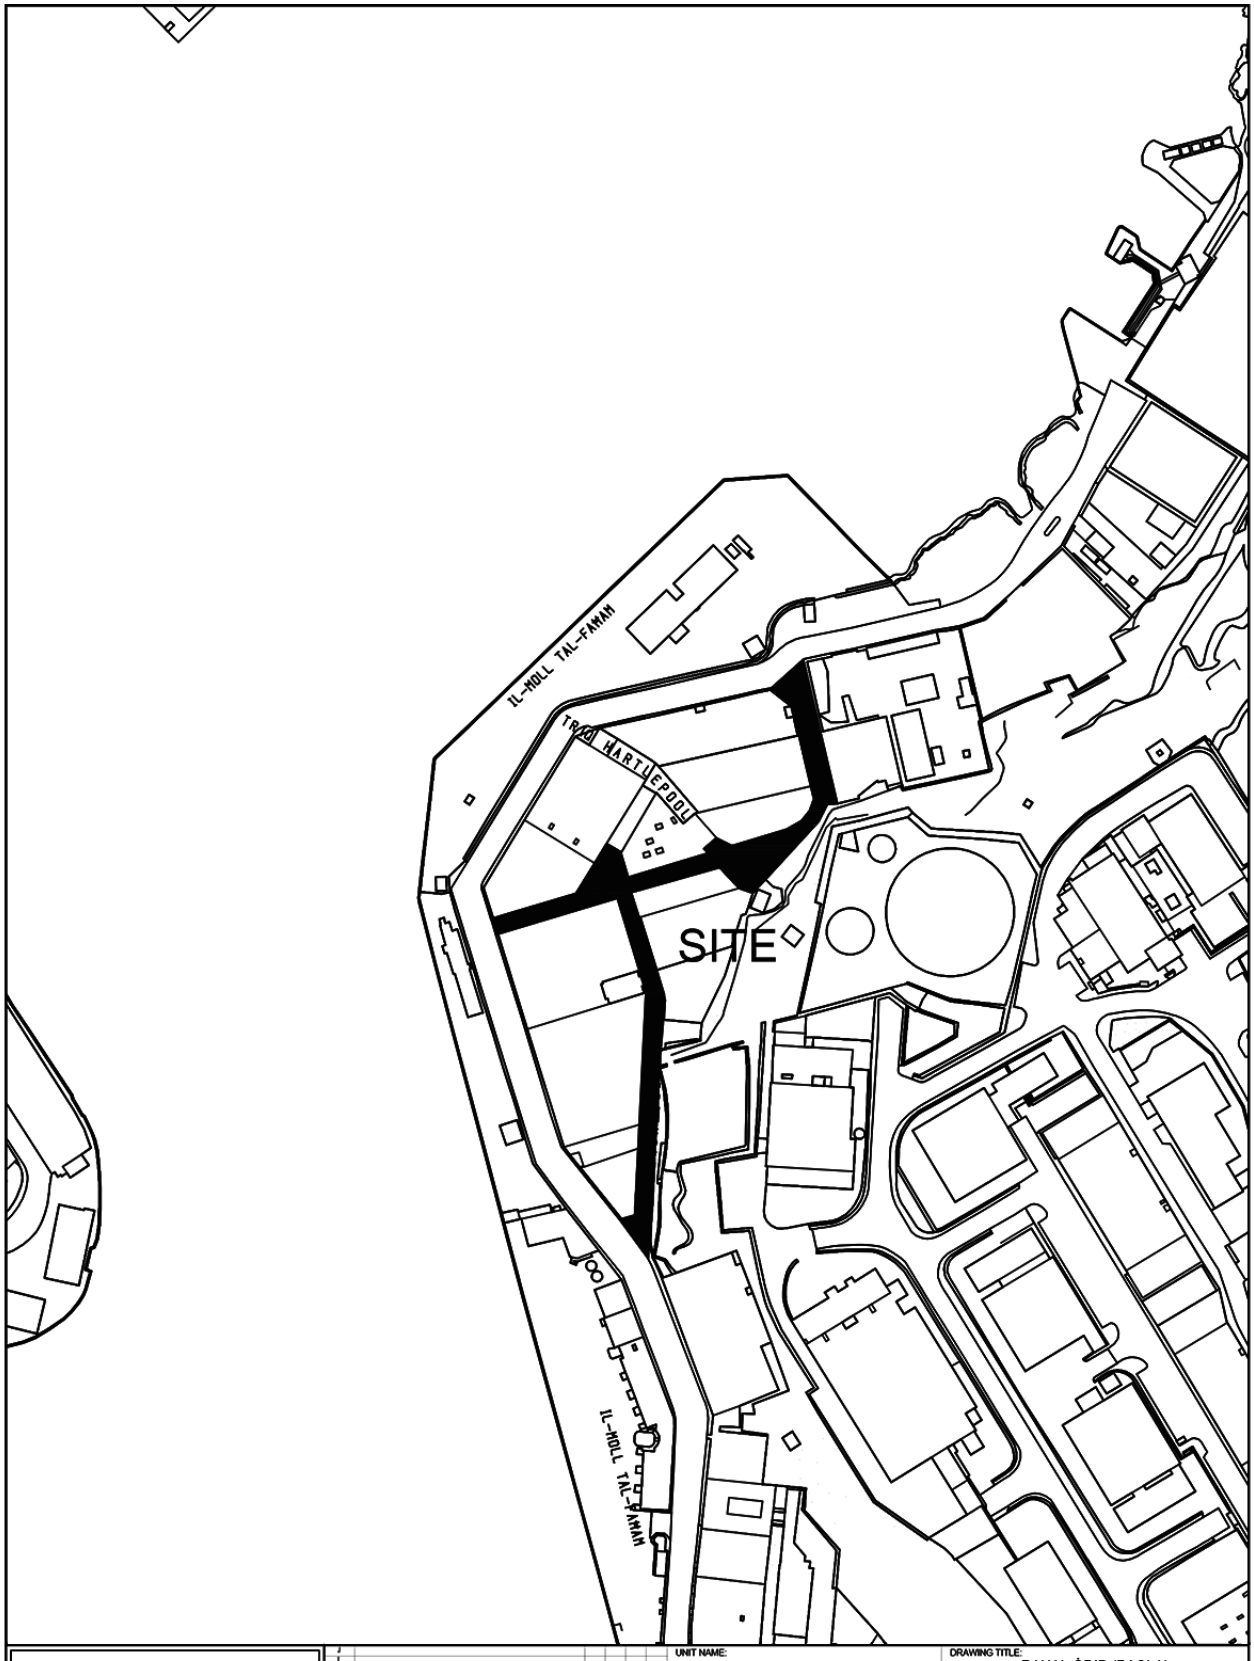

Il-Ġnadir
Il-Ġnadir
ĦAL-SAFI
SITE
TRIQ IL-KUĊĊARD
TRIQ IN-NASSABA
TRIQ IT-TELLERIT
TRIQ DUN KARM LIA
TRIQ IŻ-ŻURRIEQ
TRIQ L-ISKOLA
TRIQ DUN ĠUŻEPP CARUANA
KNISJA
MISRAM IL-KNISJA
TRIQ SAN PAWL
KAPPELLA
TRIQ SANTA MARIJA
MISRAM SAN ĠUŻEPP
TRIQ IL-MENGA
TRIQ IL-KENN
TRIQ TA' ĠAWHAR
SKOLA
TRIQ TA' XAROLLA
INFRASTRUCTURE MALTA
UNIT NAME: IMPLEMENTATION
HEAD OF UNIT: N.V.
PROJECT LEADER: -
DRAWN BY: -
CHIEF EXECUTIVE OFFICER: Ivan Falzon
S:\Traffic Management\2023\Safi\2023 Safi.dwg
DRAWING TITLE: ĦAL SAFI
Triq Is-Summien - SITE PLAN
(Extents of works aren't binding but Indicative)
DATE: Oct 2023
FILE NO: -
DRAWING NO: IMD334/23
SHEET SIZE: A4
SCALE: 1:2500
REVISION: A
PAGE NO: 5



INFRASTRUCTURE MALTA

Revisor	Alterations	Drawn	Checked	Approved	Date

CHIEF EXECUTIVE OFFICER: Ivan Falzon

S:\Traffic Management\2023\Paola\2023 Paola.dwg

UNIT NAME: IMPLEMENTATION

HEAD OF UNIT: N.V.

PROJECT LEADER: -

DRAWN BY: -

DRAWING TITLE: RAĦAL ĠDID (PAOLA)
Kortin Industrial road works
SITE PLAN
(Extents of works aren't binding but Indicative)

DATE:	FILE NO:	DRAWING NO:
July 2023	-	IMD282/23

SHEET SIZE:	SCALE:	REVISION:	PAGE NO:
A4	1:2500	A	4