


INFRASTRUCTURE MALTA

UNIT NAME: IMPLEMENTATION	DRAWING TITLE: IŻ-ŻEJTUN Misrah Mikiel Anton Vassalli - SITE PLAN (Extents of works AREN'T binding but indicative)			
HEAD OF UNIT: N.V.				
PROJECT LEADER: -	DATE: JUNE 2023	FILE NO: -	DRAWING NO: IMD217/23	
CHIEF EXECUTIVE OFFICER: Ivan Falzon	DRAWN BY: -	SHEET SIZE: A4	SCALE: 1 : 2500	REVISION: A	PAGE NO: 6

S:\Traffic Management\2023\Zejtun\2023 Zejtun.dwg

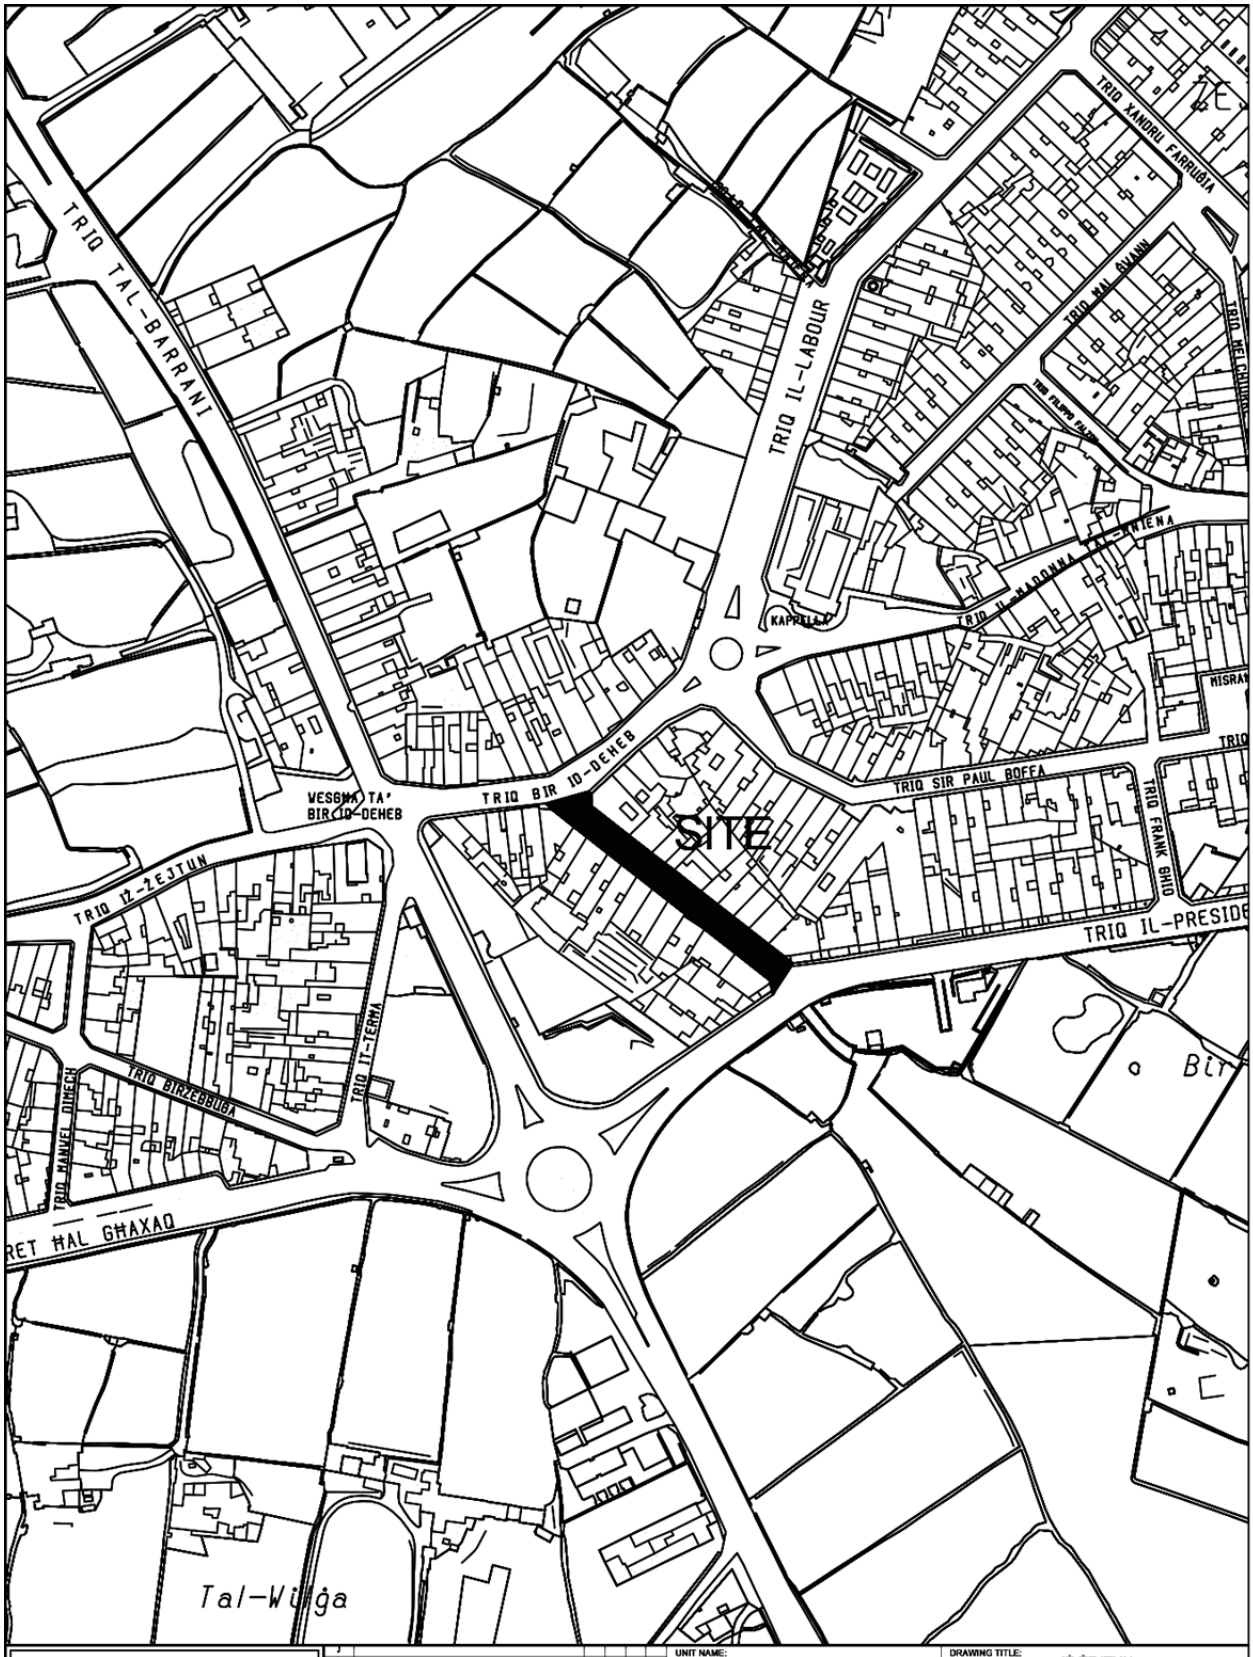

INFRASTRUCTURE MALTA

Revision	Alterations	Drawn	Checked	Approved	Date	

CHIEF EXECUTIVE OFFICER: Ivan Falzon

S:\Traffic Management\2023\Zejtun\2023 Zejtun.dwg

UNIT NAME: IMPLEMENTATION	DRAWING TITLE: IŻ-ŻEJTUN Triq L-Ghadam - SITE PLAN (Extents of works AREN't binding but indicative)			
HEAD OF UNIT: N.V.				
PROJECT LEADER: -	DATE: July 2023	FILE NO: -	DRAWING NO: IMD280/23	
DRAWN BY: -	SHEET SIZE: A4	SCALE: 1 : 2500	REVISION: A	PAGE NO: 11


SITE
TRIQ IL-FALKUNIER
TRIQ L-ARKIBUĠIER
TRIQ IL-KAPUMASTRU
TRIQ L-ALFIER
TRIQ IL-BIES
TRIQ ORAZIO DIACONO
TRIQ NIKOL ATTARD
TRIQ L-ARMIER
TRIQ IL-QADI
TRIQ VILLA CABLIARES
TRIQ BUGMARBIEL
TRIQ VJEW IL-GMAJJN
TRIQ ANĠLU GATT
TRIQ FELIĊA ABELA (1892-1982)
TRIQ DUN ĠWANN FARRUGIA
IŻ-ŻEJTUN
INFRASTRUCTURE MALTA
UNIT NAME: IMPLEMENTATION
HEAD OF UNIT: N.V.
PROJECT LEADER: -
DRAWN BY: -
CHIEF EXECUTIVE OFFICER: Ivan Falzon
DRAWING TITLE: IŻ-ŻEJTUN
Triq Is-Siniskalk - SITE PLAN
(Extents of works AREN't binding but indicative)
DATE: Feb 2024
FILE NO: -
DRAWING NO: IMD036/24
SHEET SIZE: A4
SCALE: 1 : 2500
REVISION: A
PAGE NO: 1
S:\Traffic Management\2024\Zejtun\2024 Zejtun.dwg