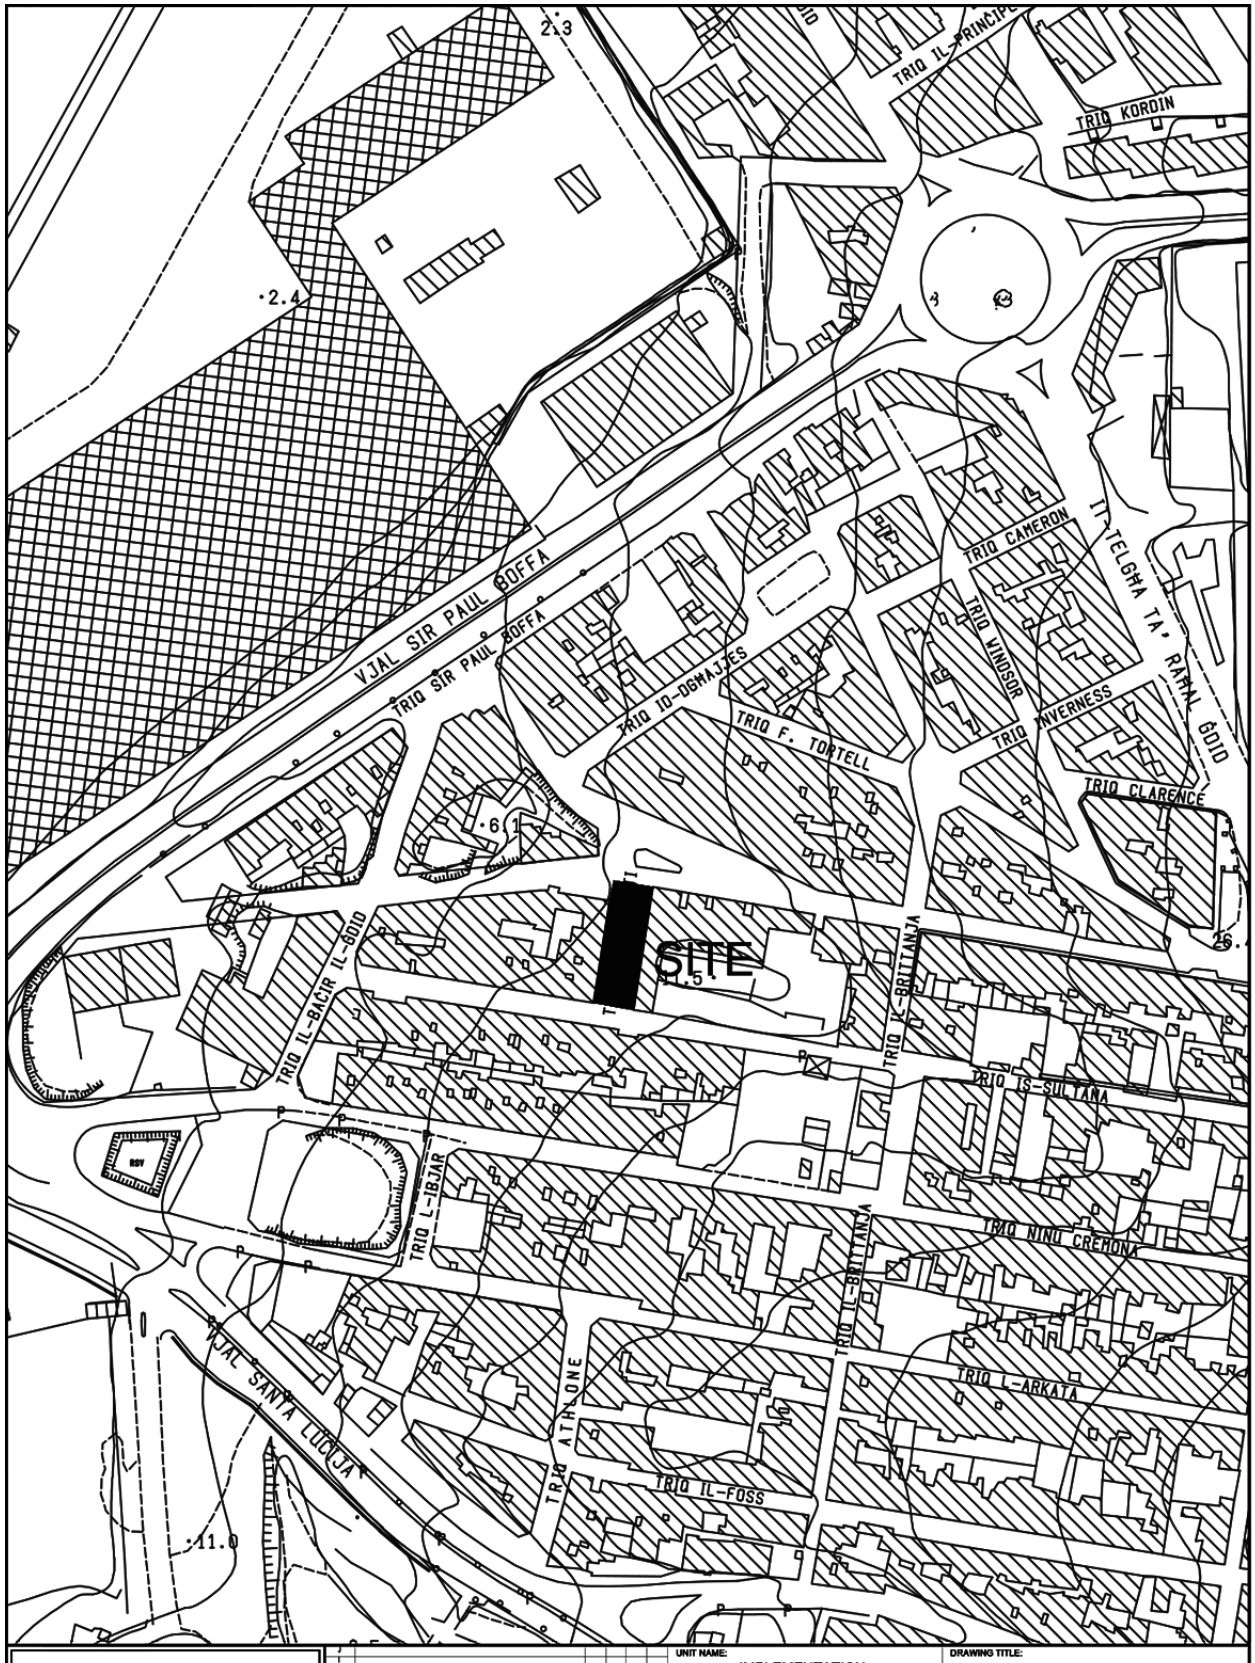


INFRASTRUCTURE MALTA

Revision	Revision	Drawn	Checked	Approved	Date	

CHIEF EXECUTIVE OFFICER: Ivan Falzon

S:\Traffic Management\2022\Paola\2022 Paola.dwg

UNIT NAME: IMPLEMENTATION

HEAD OF UNIT: N.V.

PROJECT LEADER: -

DRAWN BY: -

DRAWING TITLE: RAĦAL ĠDID (PAOLA)
Triq il-Kurvetti - SITE PLAN
(Extents of works aren't binding but Indicative)

DATE:	FILE NO:	DRAWING NO:
Oct 2022	-	IMD108/22

SHEET SIZE:	SCALE:	REVISION:	PAGE NO:
A4	1:2500	A	8