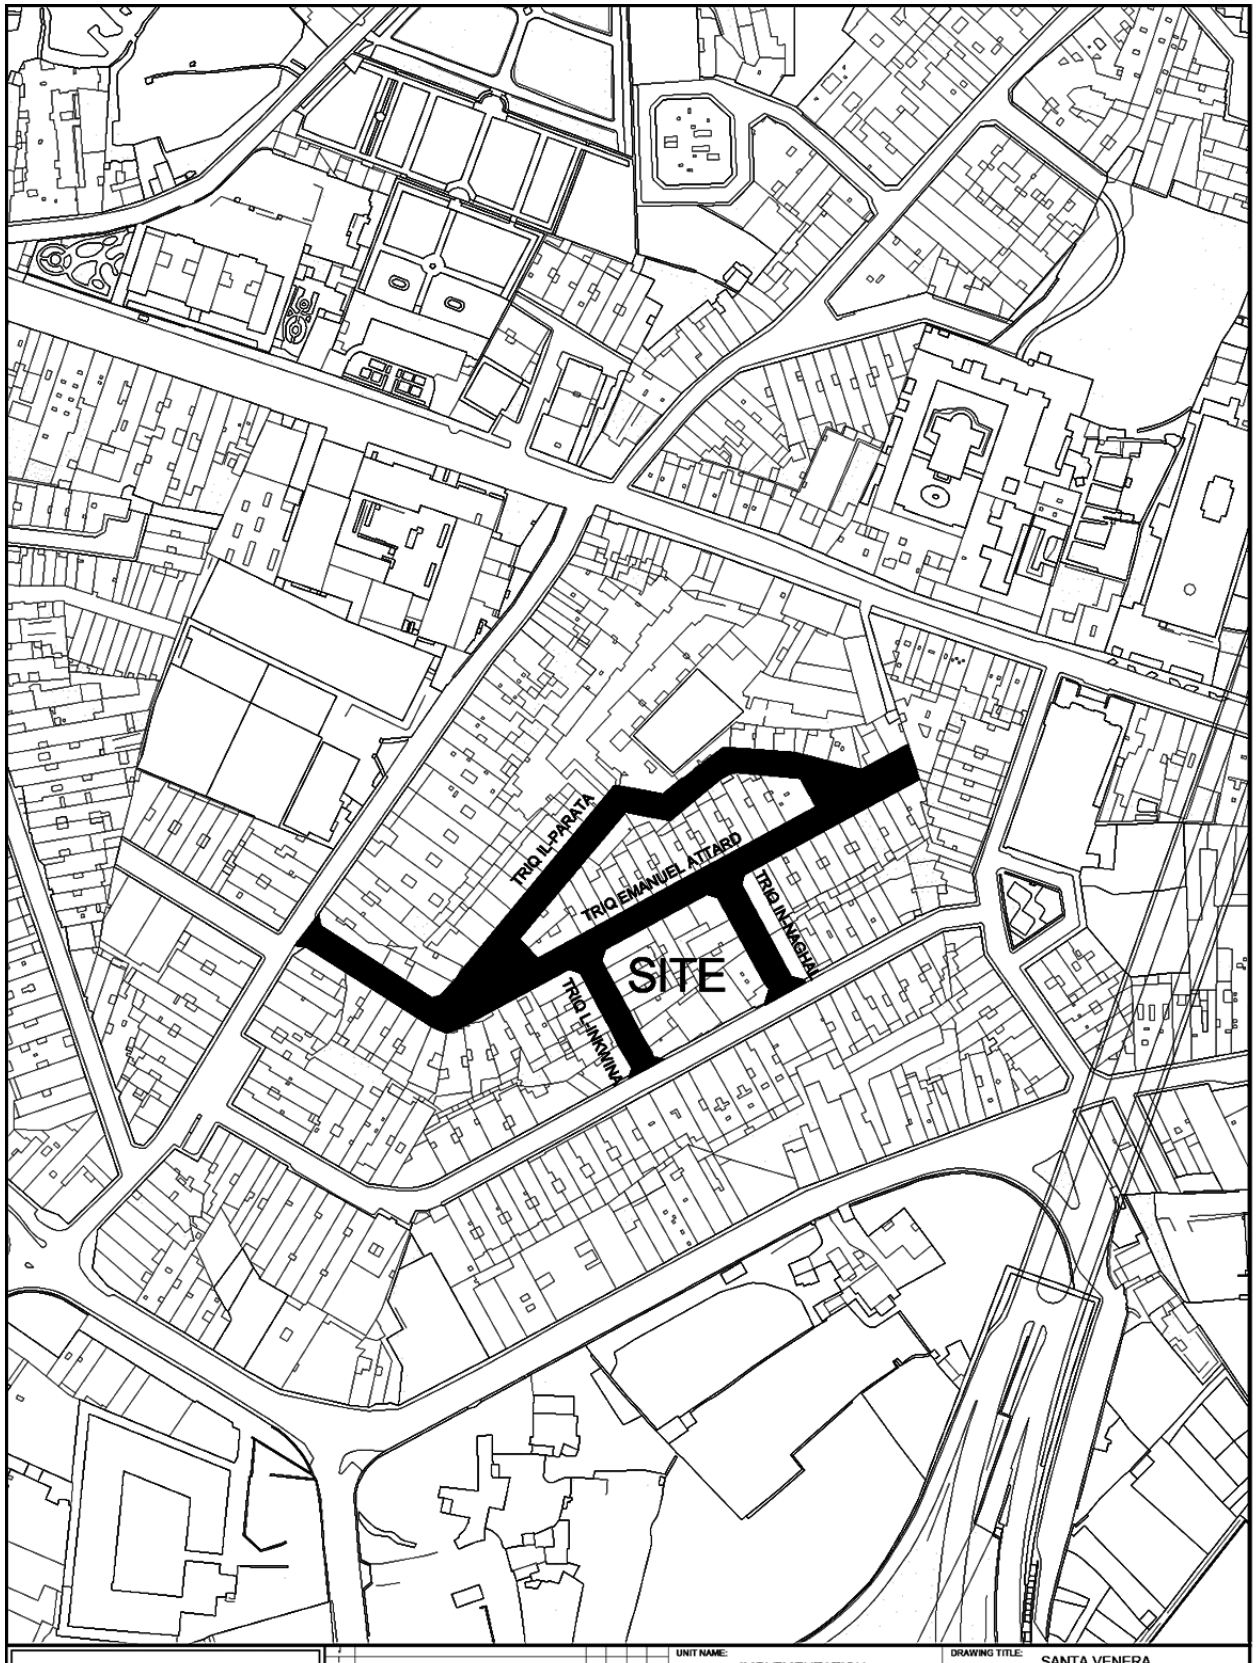


INFRASTRUCTURE MALTA

Revision	Alterations	Drawn	Checked	Approved	Date

CHIEF EXECUTIVE OFFICER: Ivan Falzon

S:\Traffic Management\2023\Santa Venera\2023 Santa Venera.dwg

UNIT NAME: IMPLEMENTATION

HEAD OF UNIT: N.V.


PROJECT LEADER: -

DRAWN BY: -

DRAWING TITLE: SANTA VENERA
Triq Emanuel Attard - Triq il-Parata - Triq In-Naghal - Triq L-Inkwina - SITE PLAN
(Extents of works aren't binding but Indicative)

DATE:	FILE NO:	DRAWING NO:
April 2023	-	IMD125/23

SHEET SIZE:	SCALE:	REVISION:	PAGE NO:
A4	1:2500	A	2

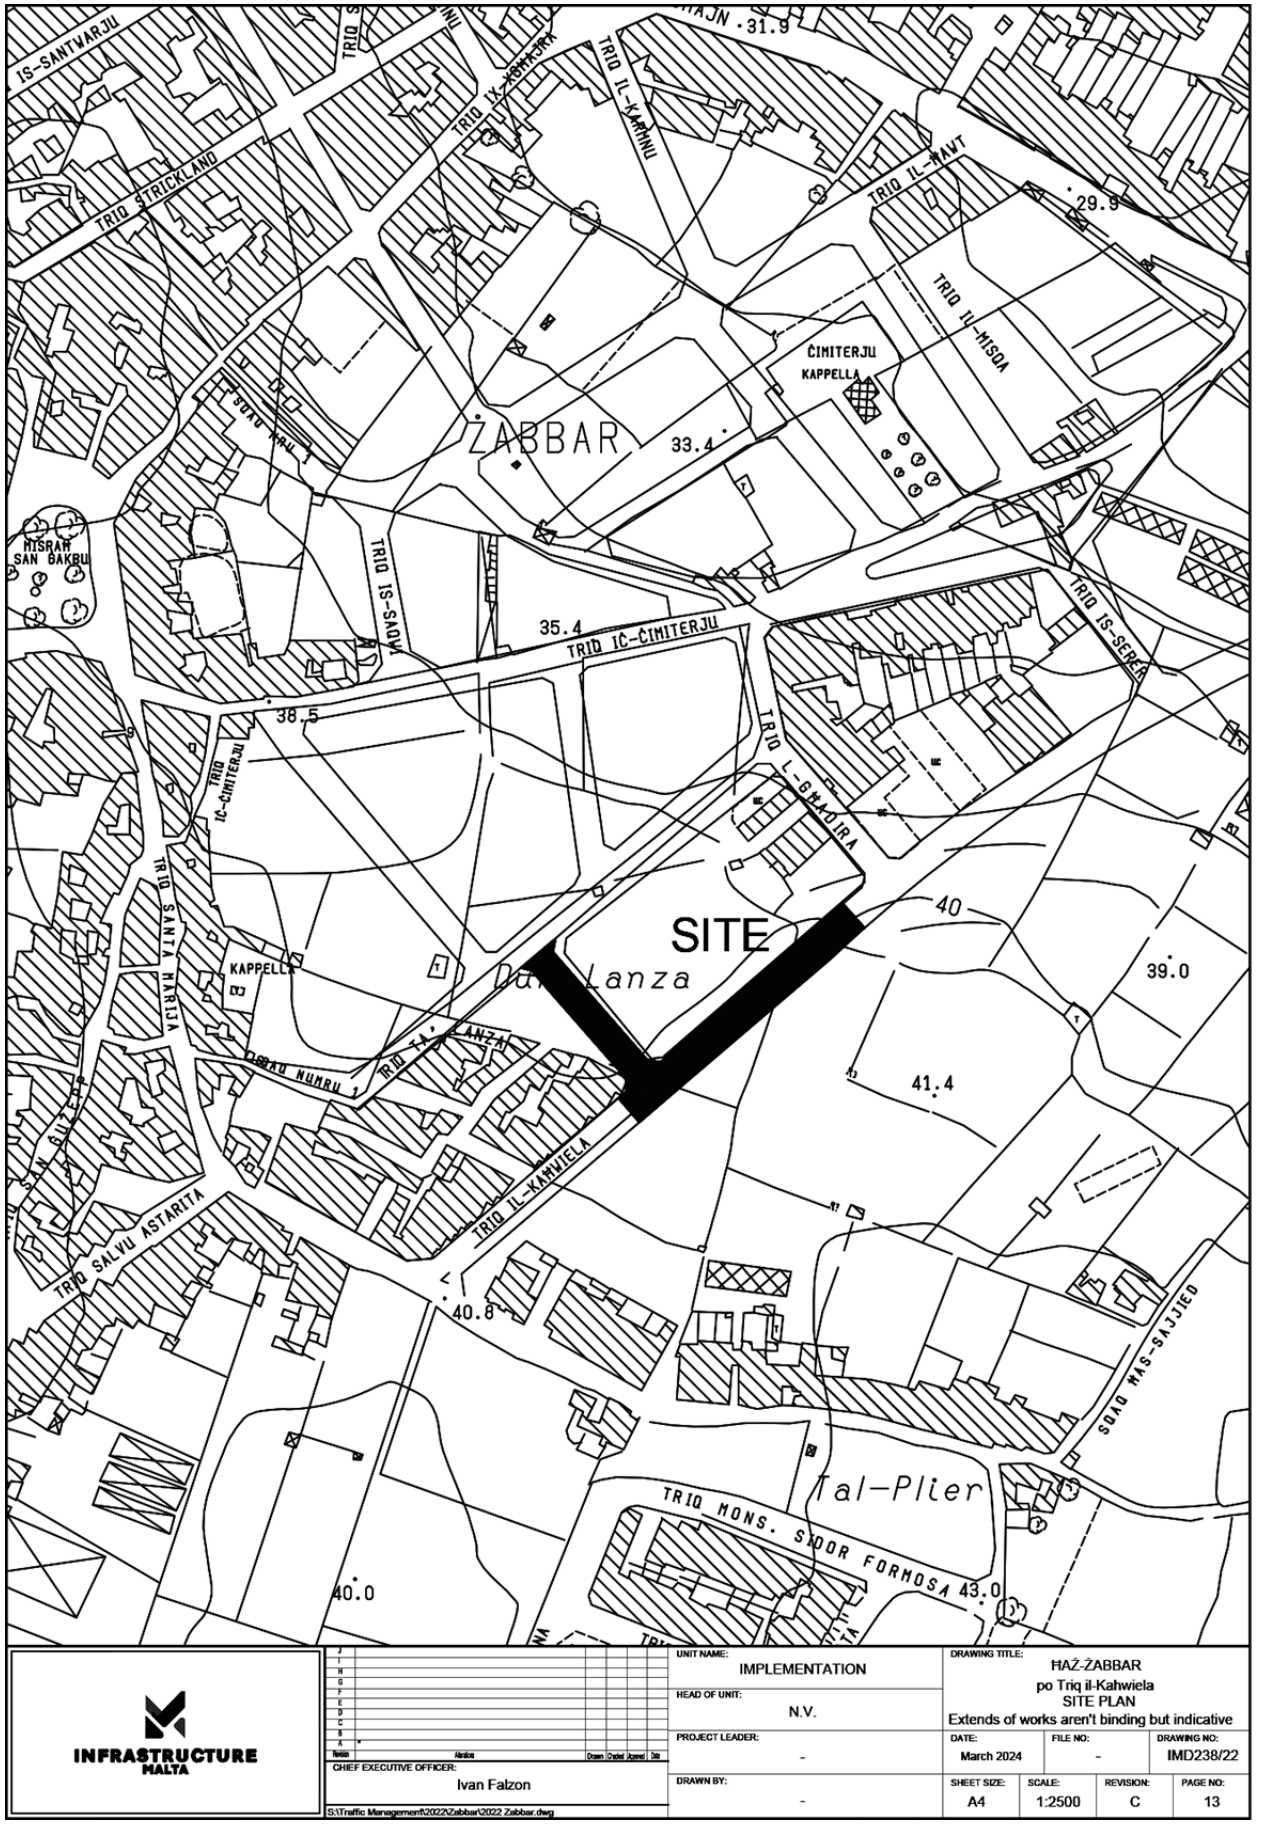
ŻABBAR
SITE
TRIQ IĊ-ĊIMITERJU
TRIQ IL-KAWIELA
TRIQ IS-SAJJIED
TRIQ MONS. SALVU FORMOSA
ĊIMITERJU KAPPELLA
HISRAT SAN BAKBU
KAPPELLA
33.4
35.4
38.5
40
39.0
41.4
40.8
40.0
43.0
29.9
31.9
UNIT NAME: IMPLEMENTATION
HEAD OF UNIT: N.V.
PROJECT LEADER: -
DRAWN BY: -
CHIEF EXECUTIVE OFFICER: Ivan Falzon
DRAWING TITLE: ĦAŻ-ŻABBAR po Triq il-Kawiela SITE PLAN
Extends of works aren't binding but indicative
DATE: March 2024
FILE NO: -
DRAWING NO: IMD238/22
SHEET SIZE: A4
SCALE: 1:2500
REVISION: C
PAGE NO: 13
S:\Traffic Management\2022\Zabbar\2022 Zabbar.dwg