
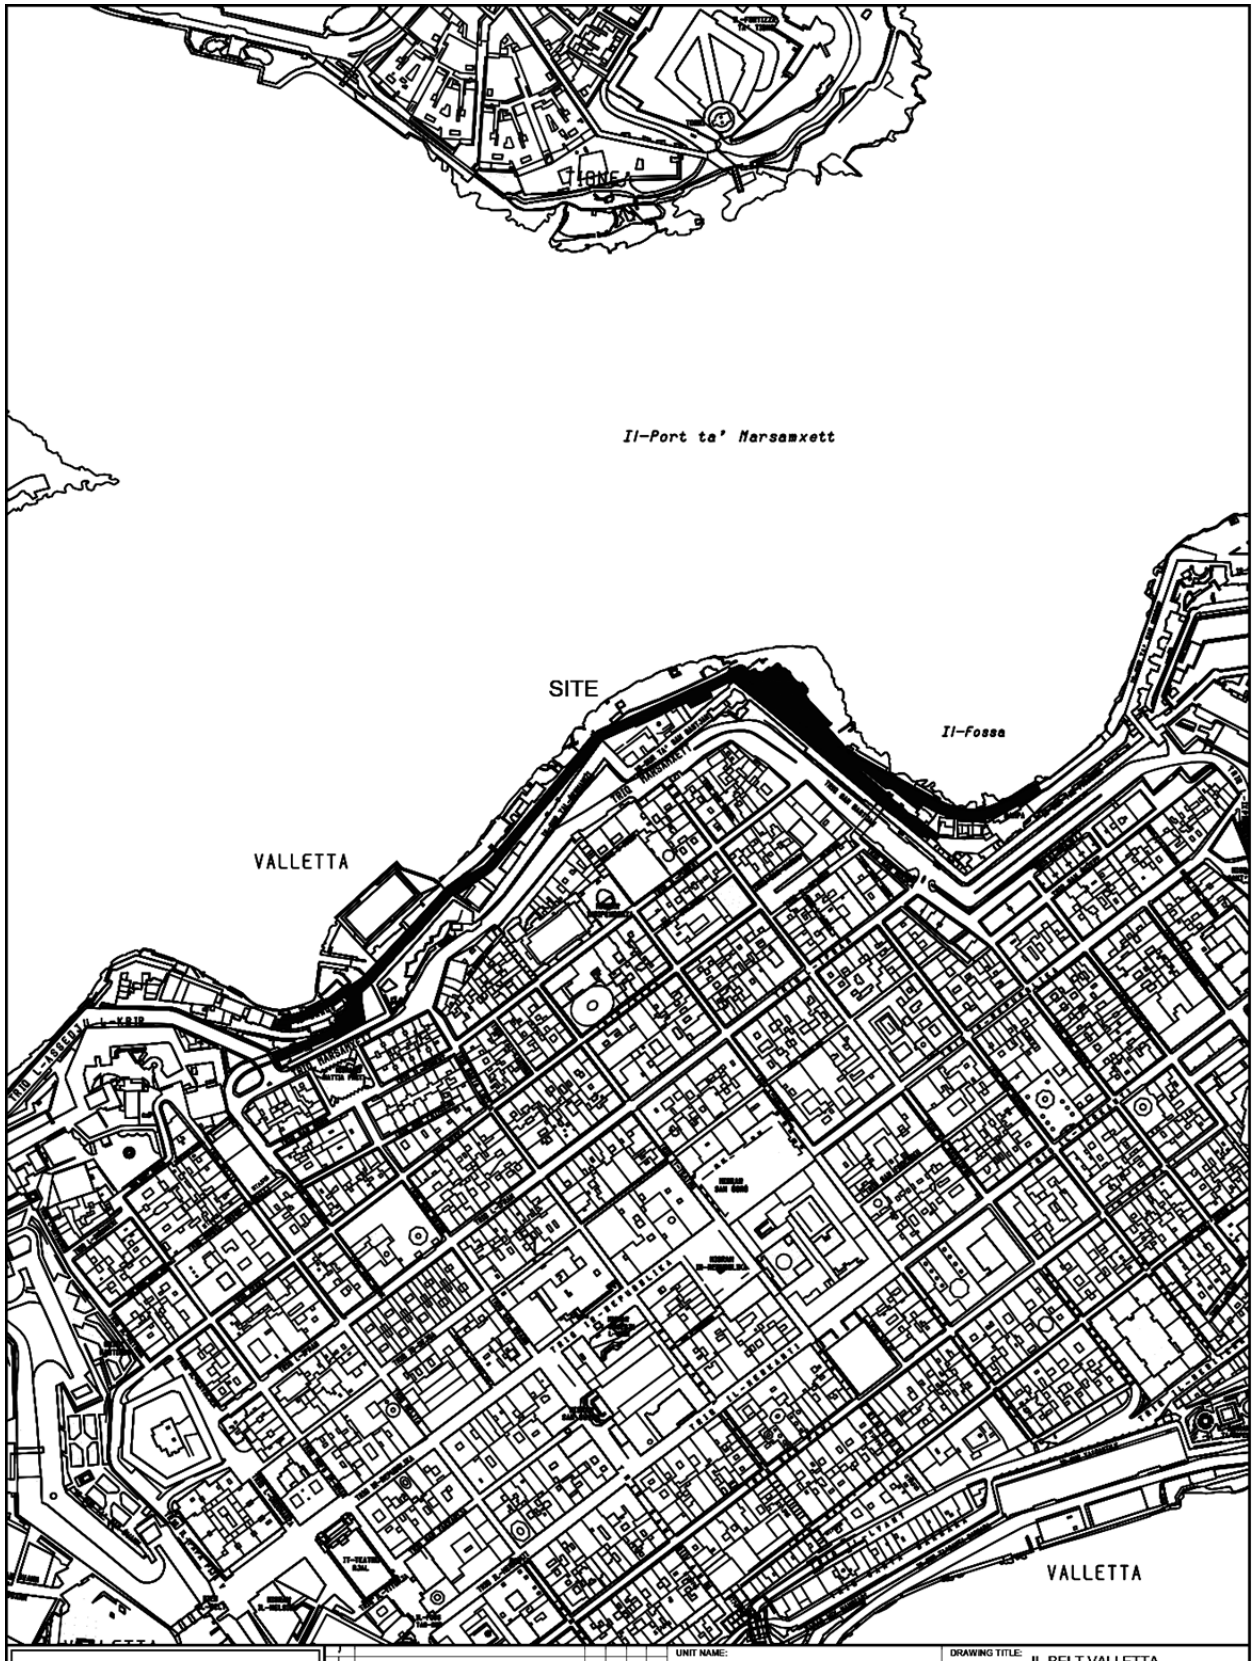


INFRASTRUCTURE MALTA

CHIEF EXECUTIVE OFFICER:	Ivan Falzon
UNIT NAME:	IMPLEMENTATION
HEAD OF UNIT:	N.V.
PROJECT LEADER:	-
DRAWN BY:	-
DRAWING TITLE:	IL-BELT VALLETTA Triq il-Lanca - SITE PLAN (Extents of works aren't binding but Indicative)
DATE:	Feb 2024
FILE NO:	-
DRAWING NO:	IMD060/24
SHEET SIZE:	A4
SCALE:	1:5000
REVISION:	A
PAGE NO:	2

S:\Traffic Management\2024\Valletta\2024 Valletta.dwg

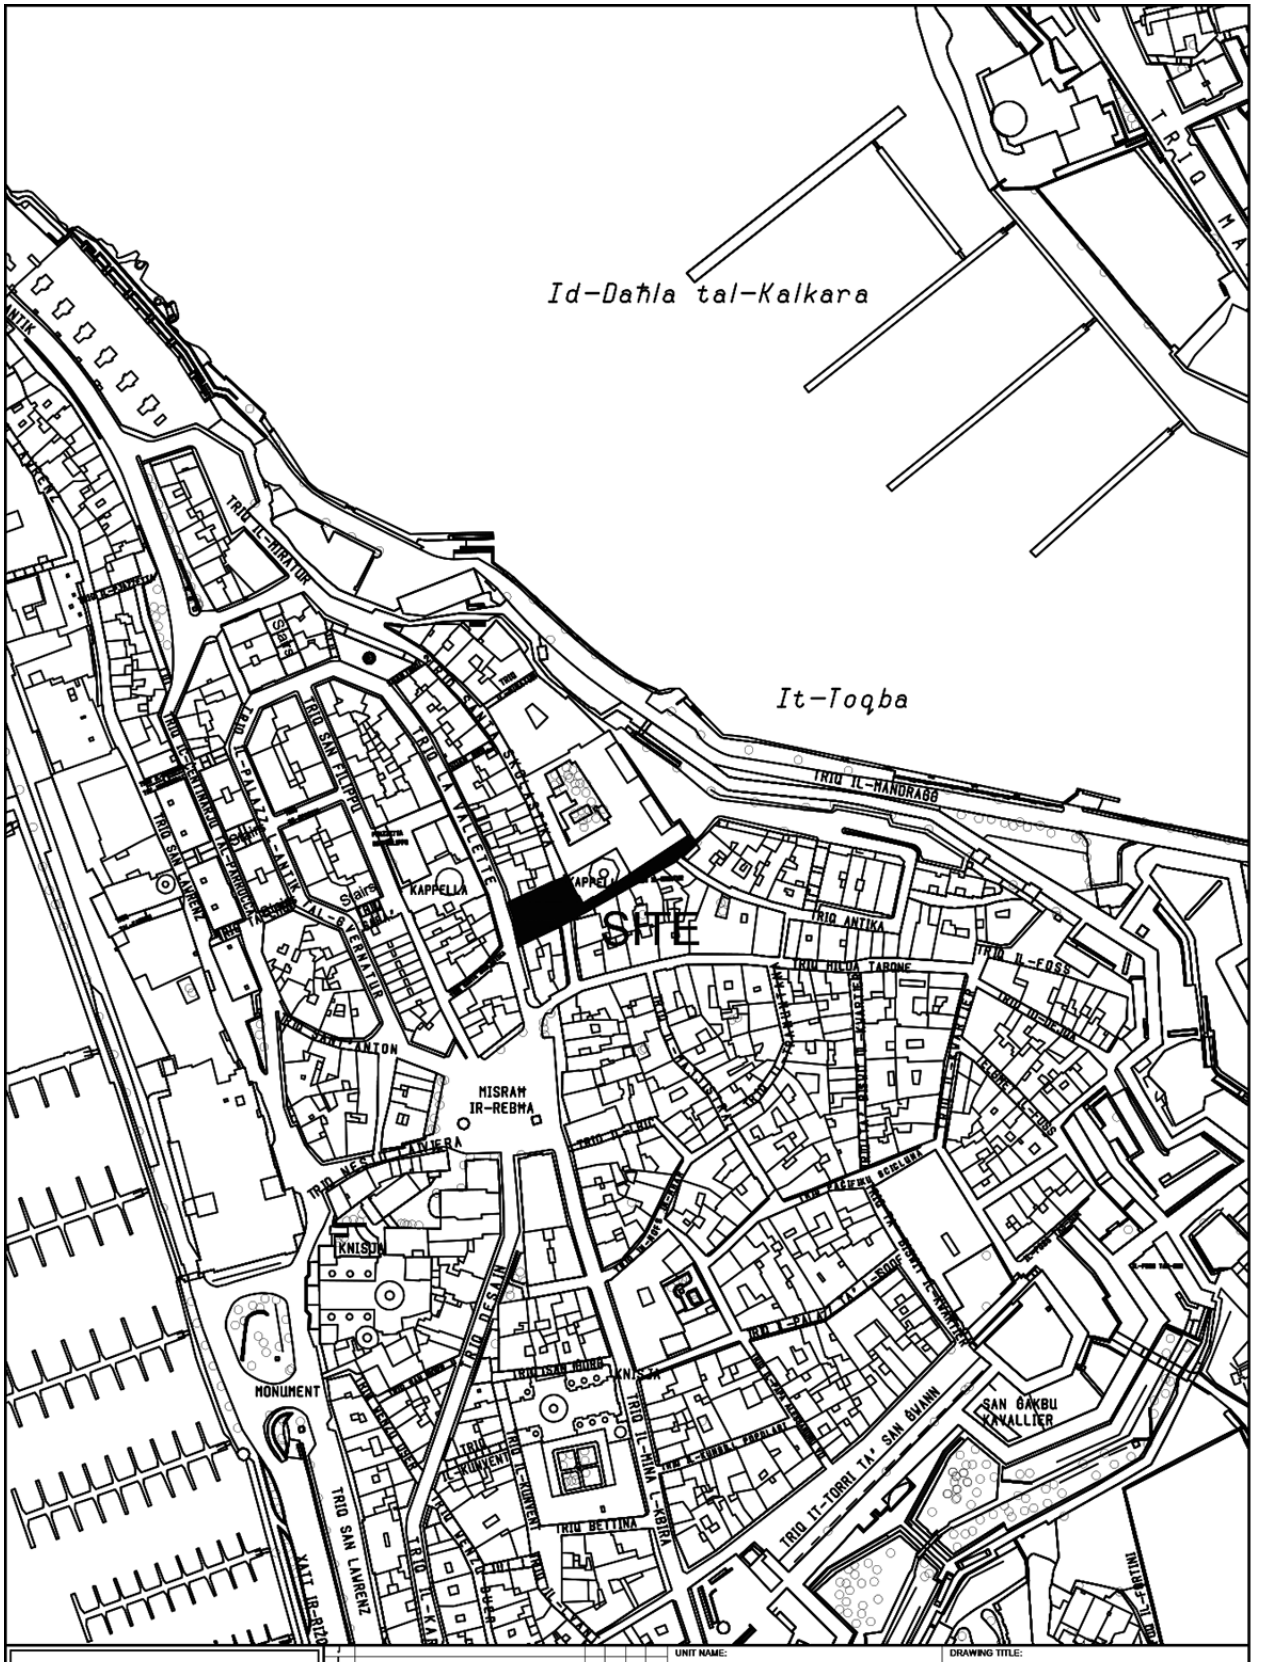

INFRASTRUCTURE MALTA

CHIEF EXECUTIVE OFFICER: Ivan Falzon

S:\Traffic Management\IMD23\Birgu\IMD23 Birgu.dwg

UNIT NAME: IMPLEMENTATION			DRAWING TITLE: IL-BIRGU Triq il-Miratur - SITE PLAN (Extents of works aren't binding but Indicative)	
HEAD OF UNIT: N.V.				
PROJECT LEADER: -	DATE: Nov 2023	FILE NO: -		DRAWING NO: IMD297/23
DRAWN BY: -	SHEET SIZE: A4	SCALE: 1:2500	REVISION: B	PAGE NO: 2



INFRASTRUCTURE MALTA

CHIEF EXECUTIVE OFFICER: Ivan Falzon

S:\Traffic Management\2023\Birgu\2023 Birgu.dwg

UNIT NAME:	IMPLEMENTATION
HEAD OF UNIT:	N.V.
PROJECT LEADER:	-
DRAWN BY:	-

DRAWING TITLE: IL-BIRGU
Triq il-Kunvent - Triq Bettina - SITE PLAN
(Extents of works aren't binding but Indicative)

DATE:	FILE NO:	DRAWING NO:
Nov 2023	-	IMD298/23

SHEET SIZE:	SCALE:	REVISION:	PAGE NO:
A4	1:2500	C	3


TRIQ OLAF PALME
TRIQ VALERIO VIGORELLI
TRIQ DUN GUZEPP CALLEJA
TRIQ IL-FIERES
TRIQ L-AMKATA
MEDRAN
SITE
TRIQ IL-VITJA
TRIQ MAL-GMARRAT
TRIQ ID-DEJMA
TRIQ IL-KAVALLIER DE GUARAS
TRIQ LEONARDU ABELA
TRIQ ODILONE CARUANA
TRIQ GUZEPPI CALI'
TRIQ 12-ZEJTUN
TRIQ IL-KNISJA
TRIQ VENZU DESPOTT
TRIQ IL-KUMENT
TRIQ FRANCESCO CRISPI
Ta' Scicluna
UNIT NAME: IMPLEMENTATION
HEAD OF UNIT: N.V.
PROJECT LEADER: -
DRAWN BY: -
CHIEF EXECUTIVE OFFICER: Ivan Falzon
S:\Traffic Management\2024\Tarxien\2024 Tarxien.dwg
DRAWING TITLE: HAL TARXIEN
po Triq il-Kurunell Mas cw po Triq id-Dejma - SITE PLAN
(Extents of works AREN't binding but indicative)
DATE: March 2024
FILE NO: -
DRAWING NO: IMD77/24
SHEET SIZE: A4
SCALE: 1 : 2500
REVISION: A
PAGE NO: 1