

INFRASTRUCTURE MALTA

Revision	Revision	Drawn	Checked	Approved

CHIEF EXECUTIVE OFFICER: Ivan Falzon

S:\Traffic Management\2024\Mellieha\2024 Mellieha.dwg

UNIT NAME: IMPLEMENTATION

HEAD OF UNIT: N.V.


PROJECT LEADER: -

DRAWN BY: -

DRAWING TITLE: IL-MELLIEĦA
po Triq il-Wied ta' Ruman
- SITE PLAN
(Extents of works aren't binding but Indicative)

DATE:	FILE NO:	DRAWING NO:
May 2024	-	IMD149/24

SHEET SIZE:	SCALE:	REVISION:	PAGE NO:
A4	1:2500	-	5

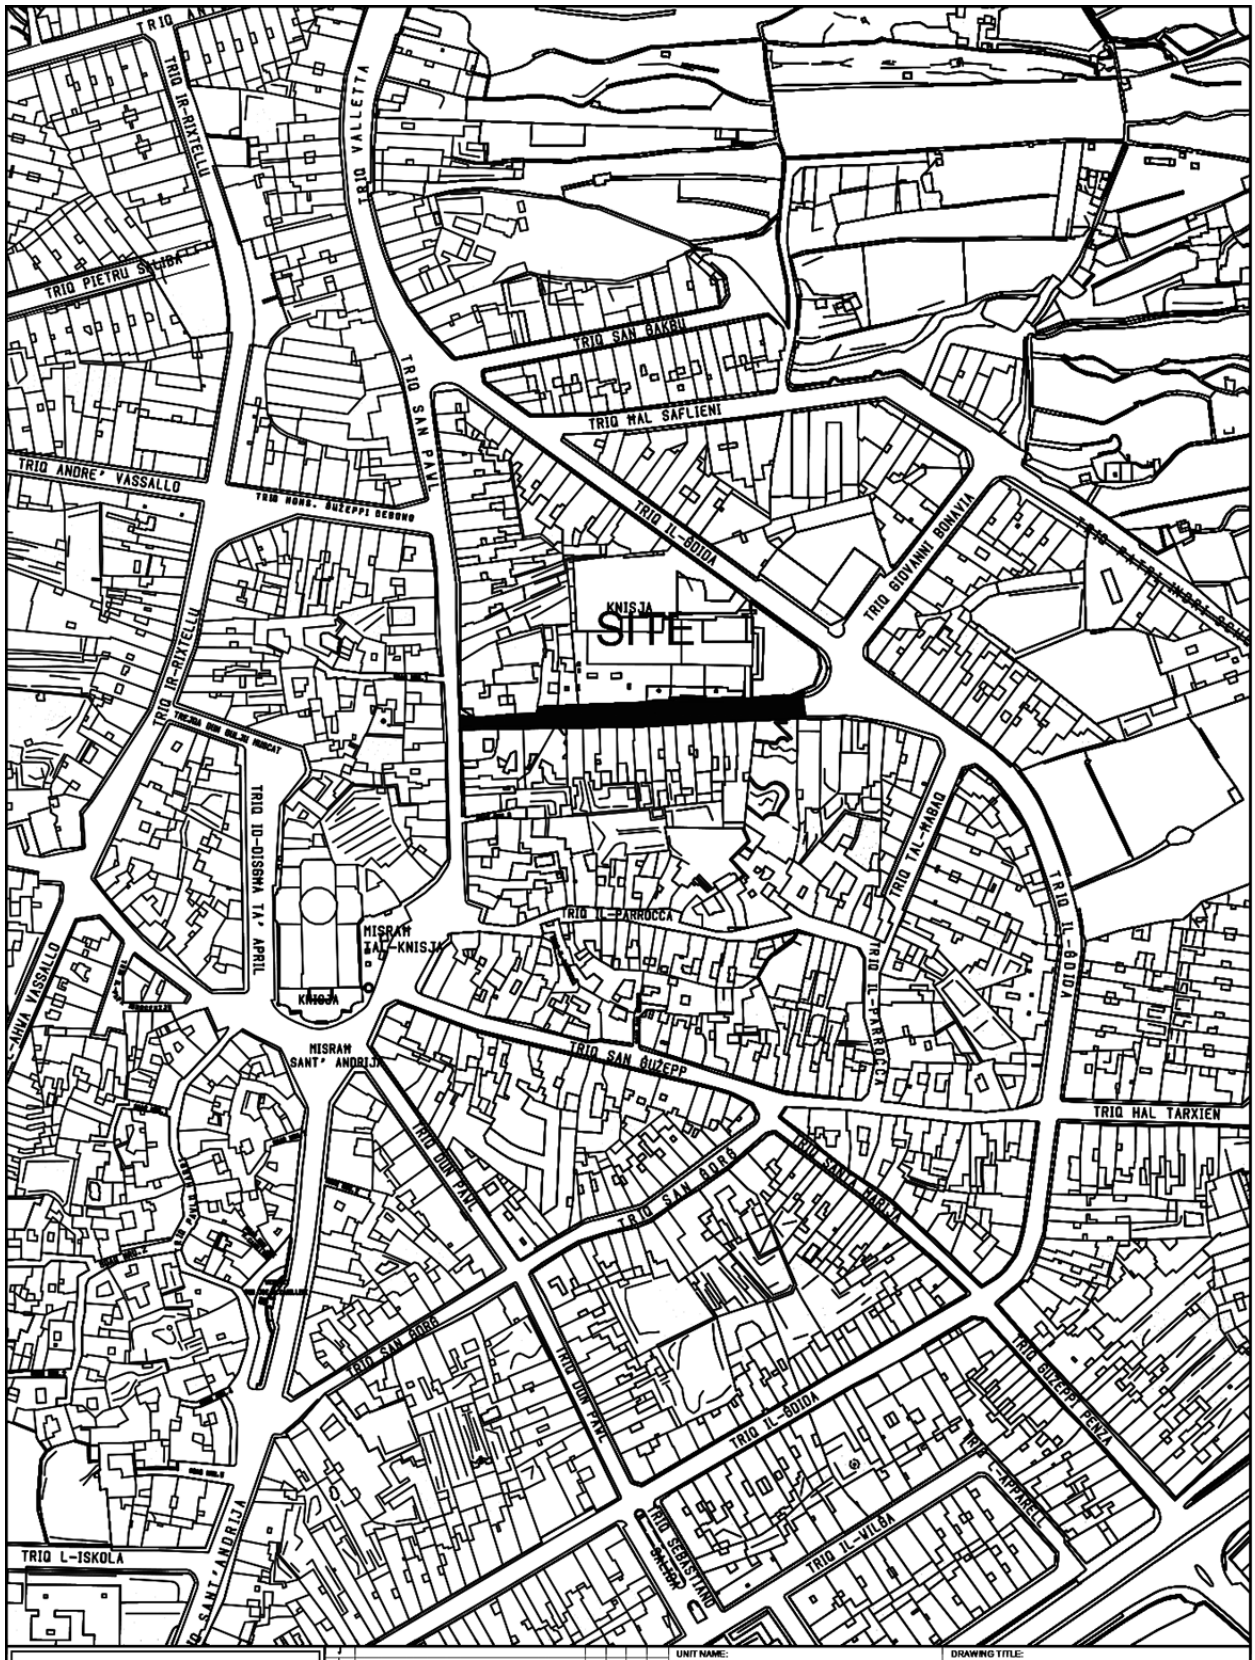

INFRASTRUCTURE MALTA

Issue	Alterations	Drawn	Checked	Approved	Date
J					
H					
G					
F					
E					
D					
C					
B					
A	*				

CHIEF EXECUTIVE OFFICER: Ivan Falzon

S:\Traffic Management\2024\Luqa\2024 Luqa.dwg

UNIT NAME:	IMPLEMENTATION
HEAD OF UNIT:	N.V.
PROJECT LEADER:	-
DRAWN BY:	-

DRAWING TITLE:
HAL LUQA
Triq Id-Dokkiena - SITE PLAN
(Extents of Works are not binding but indicative)

DATE:	FILE NO:	DRAWING NO:
April 2024	-	IMD120/24

SHEET SIZE:	SCALE:	REVISION:	PAGE NO:
A4	1:2500	A	6