

INFRASTRUCTURE MALTA

Revision	Alterations	Drawn	Checked	Approved	Date

CHIEF EXECUTIVE OFFICER: Ivan Falzon

S:\Traffic Management\2024\Ghaxaq\2024 Ghaxaq.dwg

UNIT NAME: IMPLEMENTATION

HEAD OF UNIT: N.V.

PROJECT LEADER: -

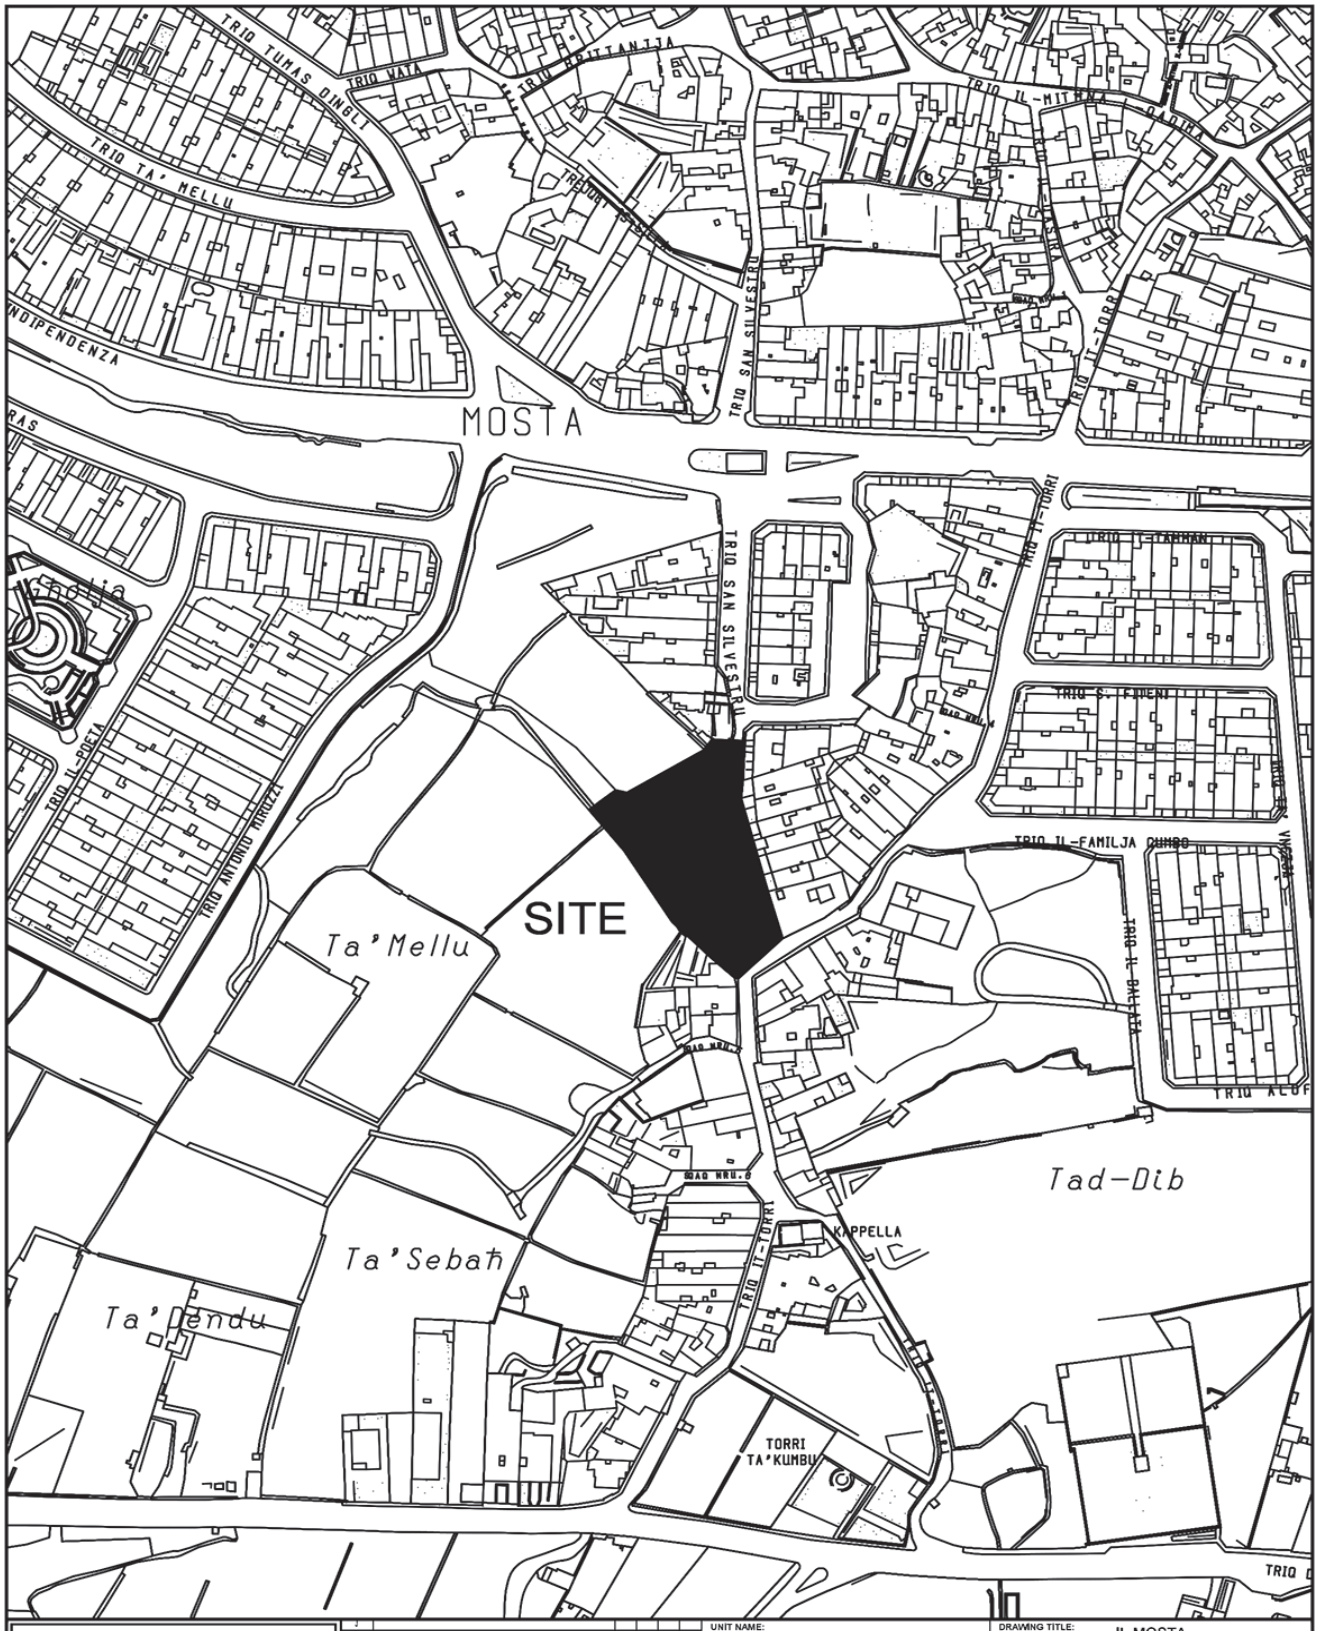
DRAWN BY: -

DRAWING TITLE: HAL GHAXAQ
Proposed LV Feeders from Ghaxaq Tal-Qattus Sub Station- SITE PLAN
(Extents of Works are not binding but indicative)

DATE:	FILE NO:	DRAWING NO:
June 2024	-	ENE DL 566

SHEET SIZE:	SCALE:	REVISION:	PAGE NO:
A4	1:2500	A	2


SOAQ ĠEBEL
TRIQ IL-BELT VALLETTA
Tal-Ġebel
ĦAL GĦAXAQ
TRIQ IL-ĦISTAKOR
TRIQ IL-MILWA
TRIQ IL-GARAKOL
TRIQ SAN FILIPPU
SITE
TRIQ SANTA MARIJA
MISRAH SAN ĠORĠ
PJAZZA SANTA MARIJA
KNISJA
TRIQ IL-KNISJA
TRIQ IL-BIZZILLA
VJAL IL-LABOUR
TRIQ IL-BARBAZZAL
TRIQ SANTU ROKKU
TRIQ ID-DEJL
TRIQ IL-MIKSUR
TRIQ IT-TUMBARELLU
Tal-Qattus
TRIQ IR-REBBIEGĦA
INFRASTRUCTURE MALTA
CHIEF EXECUTIVE OFFICER:
Ivan Falzon
S:\Traffic Management\2024\Ghaxaq\2024 Ghaxaq.dwg
UNIT NAME:
IMPLEMENTATION
HEAD OF UNIT:
N.V.
PROJECT LEADER:
-
DRAWN BY:
-
DRAWING TITLE:
ĦAL GĦAXAQ
-
- SITE PLAN
(Extents of Works are not binding but indicative)
DATE:
June 2024
FILE NO:
-
DRAWING NO:
ENE DL 569
SHEET SIZE:
A4
SCALE:
1:2500
REVISION:
A
PAGE NO:
2


MOSTA
SITE
Ta' Mellu
Ta' Sebaħ
Ta' Dendu
Tad-Dib
TRIQ SAN SILVESTRU
TRIQ IT-TORRI
TRIQ IL-POETA
TRIQ ANTONIO MIRUZZI
TRIQ IL-FAMILJA CUMBO
TRIQ IL-BALLATA
TRIQ S. FIMENI
TRIQ TUMAS DINGLI
TRIQ TA' MELLU
TRIQ INDIPENDENZA
TRIQ IL-MITRANJA
TRIQ IL-KBIRA
TRIQ IL-KANNUN
TRIQ IL-KAMRA
TRIQ IL-KAPPELLA
TRIQ IL-KUMMENDA
TRIQ IL-KUNVENT
TRIQ IL-KURUNELLA
TRIQ IL-KUSTUDJA
TRIQ IL-KWARANTINA
TRIQ IL-KWARTIER
TRIQ IL-KWIETA
TRIQ IL-LAMPUNA
TRIQ IL-LAVANDA
TRIQ IL-LEBBIEH
TRIQ IL-LEVANTI
TRIQ IL-LIBERTA
TRIQ IL-LIBRARIJA
TRIQ IL-LIBRARJA
TRIQ IL-LIBRERIJA
TRIQ IL-LIBRERJA
TRIQ IL-LIBRERJA
TRIQ IL-LIBRER



INFRASTRUCTURE MALTA

J							
I							
H							
G							
F							
E							
D							
C							
B							
A	*						
Revision		Alterations		Drawn	Checked	Agreed	Date

CHIEF EXECUTIVE OFFICER: Ivan Falzon

S:\Traffic Management\2024\Birkirkara\2024 Birkirkara.dwg

UNIT NAME: Implementation	DRAWING TITLE: BIRKIRKARA Sqaq It-Torri - SITE PLAN (Extents of Works are not binding but indicative)		
HEAD OF UNIT: N.V.			
PROJECT LEADER: -	DATE: July 2024	FILE NO: -	DRAWING NO: IMD189/24
DRAWN BY: -	SHEET SIZE: A4	SCALE: 1:2400	REVISION: -	PAGE NO: 7