

KIRKOP
SITE
SKOLA
TRIQ IL-BARRIERI
TRIQ SALVU SACCO
TRIQ IL-GMASEL
TRIQ NARDU ELLUL
TRIQ NEMAT KERRI
TRIQ TAL-IBLIEQ
TRIQ WIĠI VELLA
TRIQ KARLU DARMANIN
TRIQ SAN PIETRU
TRIQ SAN ĠUŻEPP
TRIQ L-IMDINA
TRIQ SAN BENEDITTU
TRIQ IL-KANWIJA
TRIQ HAL SAFI
TRIQ SAN ANDRIJA
TRIQ SAN ROKKU
TRIQ IL-KBIRA
TRIQ NEJJER
MISRAH SAN ANARD
MISRAH IL-KRUCIFIS
TRIQ IL-KNISJA
TRIQ SAN BENEDITT FARRUGIA
TRIQ IL-LEWŻIET
TRIQ IL-MAWH
TRIQ SAN EDWARDU
TRIQ L-INFANTERIJA
TRIQ L-ARTILLERIJA
TRIQ TAL-ZEBBIEGĦ
TRIQ TA'L-AMEAR
TRIQ IL-HULJ
TRIQ SANT'ANĠLU
TRIQ IL-VALLETTA
TRIQ IL-ĦAĠRA
TRIQ IL-ĦAĠRA
TRIQ IL-ĦAĠR

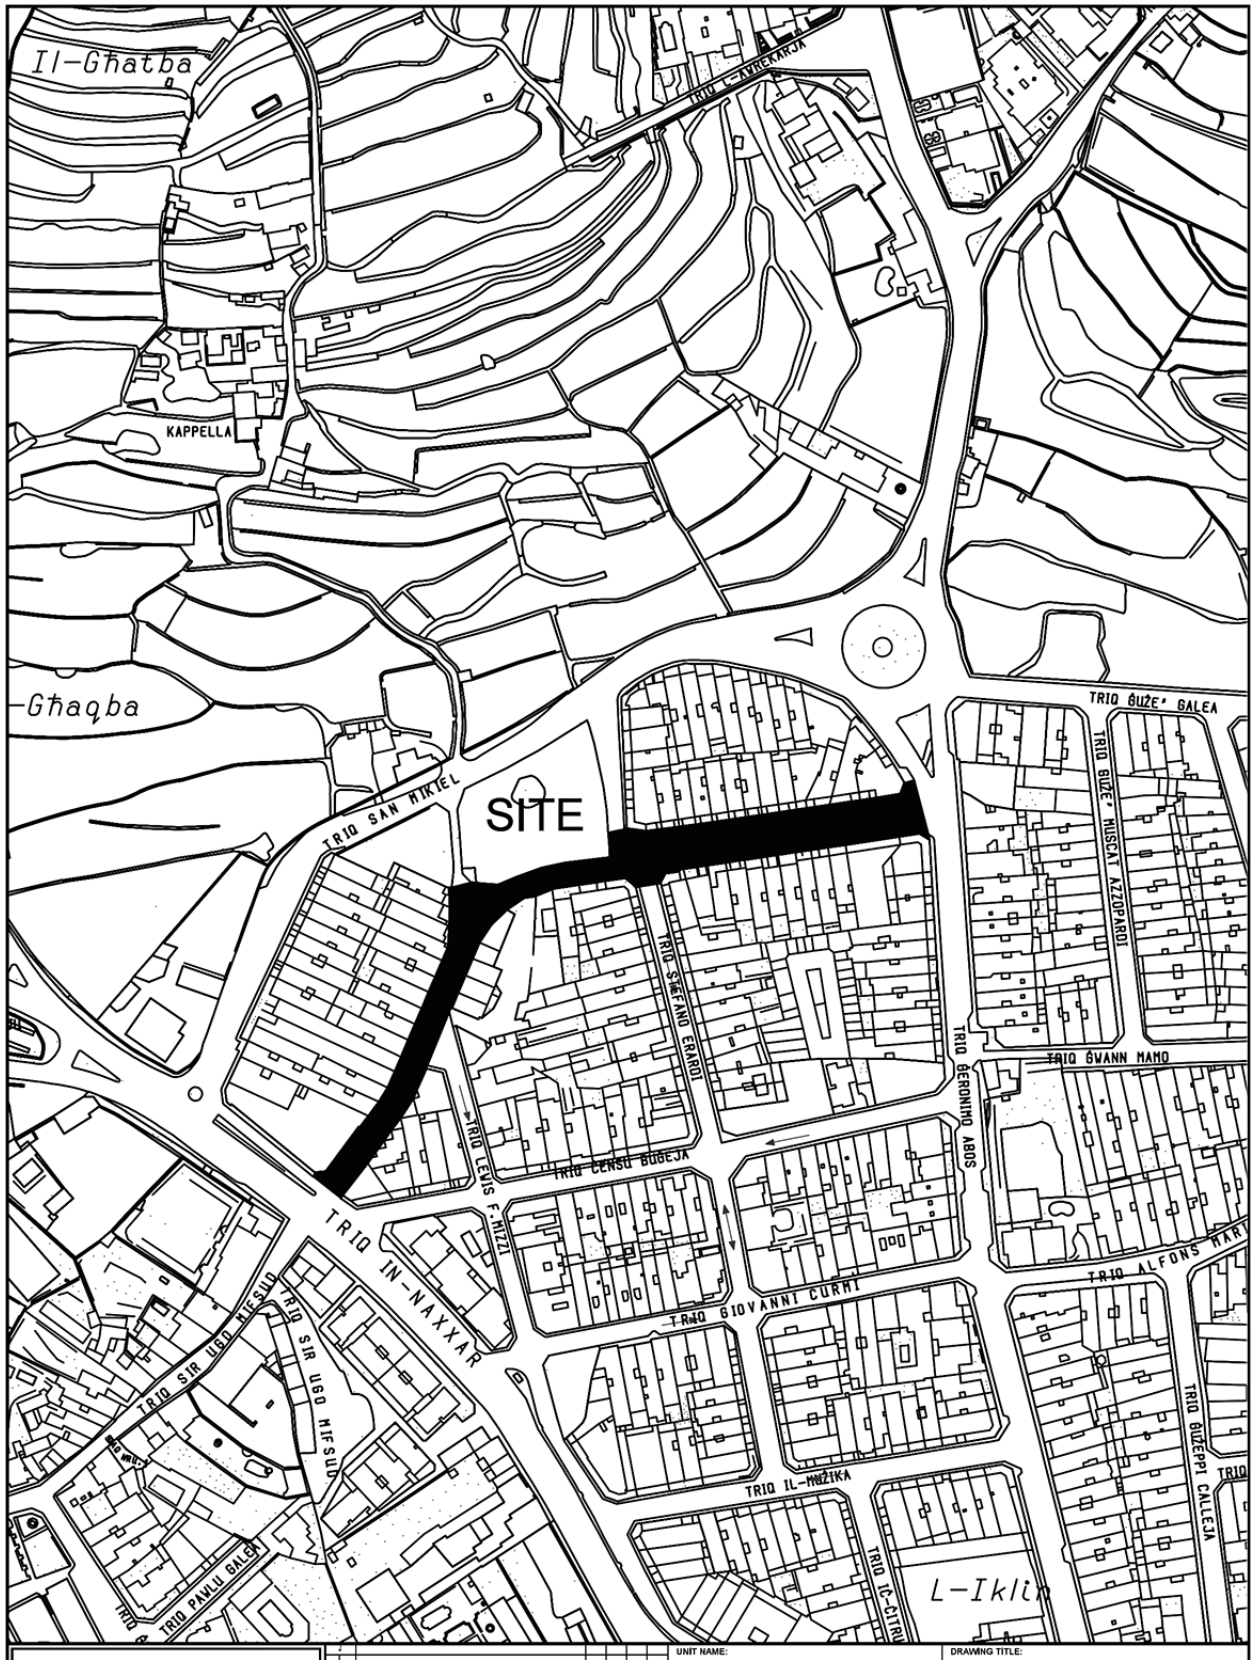


INFRASTRUCTURE MALTA

UNIT NAME: IMPLEMENTATION			DRAWING TITLE: L-IKLIN Triq Il-Klin - SITE PLAN (Extents of Works are not binding but indicative)		
HEAD OF UNIT: N.V.					
PROJECT LEADER: -	DATE: Nov 2023	FILE NO: -	DRAWING NO: IMD119/23/e		
DRAWN BY: -	SHEET SIZE: A4	SCALE: 1:2500	REVISION: -	PAGE NO: 2e	


CHIEF EXECUTIVE OFFICER: Ivan Falzon

S:\Traffic Management\2023\Iklin\2023 Iklin.dwg

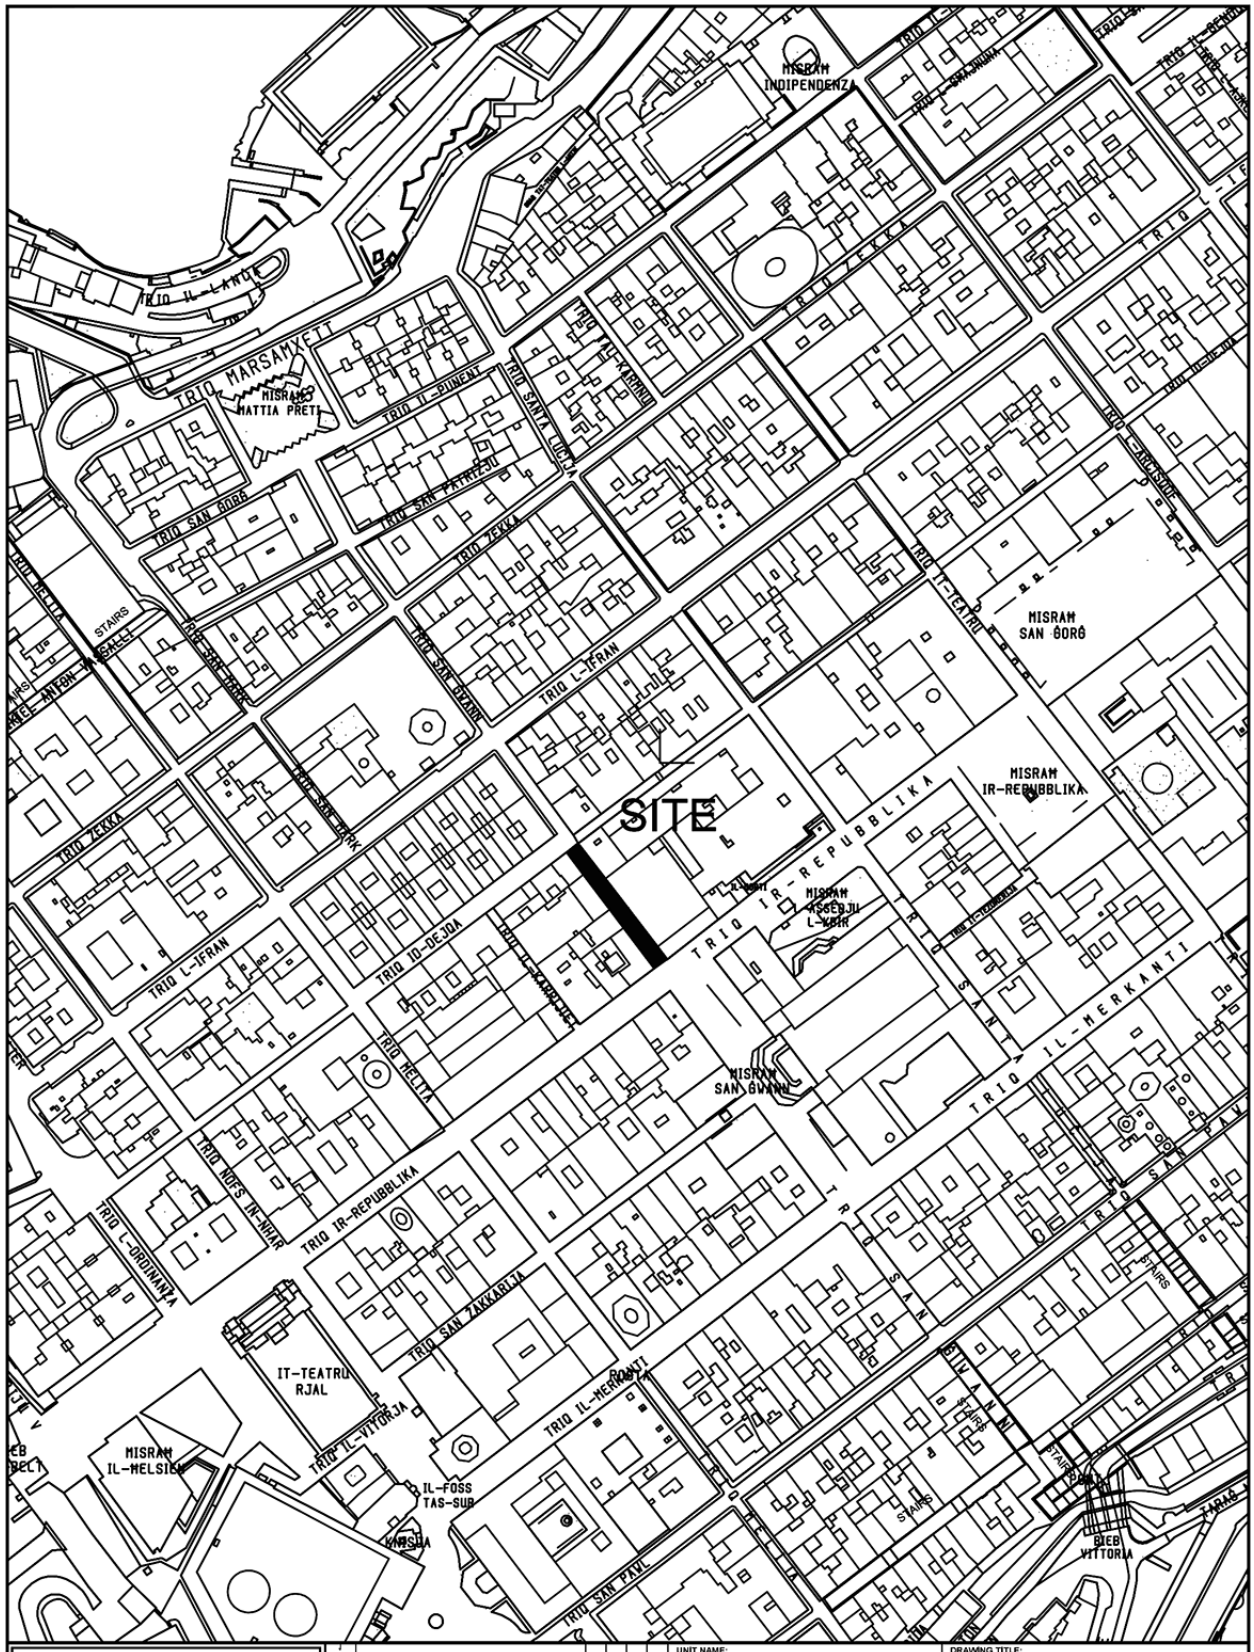

INFRASTRUCTURE MALTA

CHIEF EXECUTIVE OFFICER: Ivan Falzon	UNIT NAME: IMPLEMENTATION	DRAWING TITLE: IL-BELT VALLETTA Po Triq San Gwann - SITE PLAN (Extents of works aren't binding but Indicative)		
	HEAD OF UNIT: N.V.			
	PROJECT LEADER: -	DATE: July 2024	FILE NO: -	DRAWING NO: IMD183/24
S:\Traffic Management\2024\Valletta\2024 Valletta.dwg	DRAWN BY: -	SHEET SIZE: A4	SCALE: 1:2500	REVISION: A / PAGE NO: 3

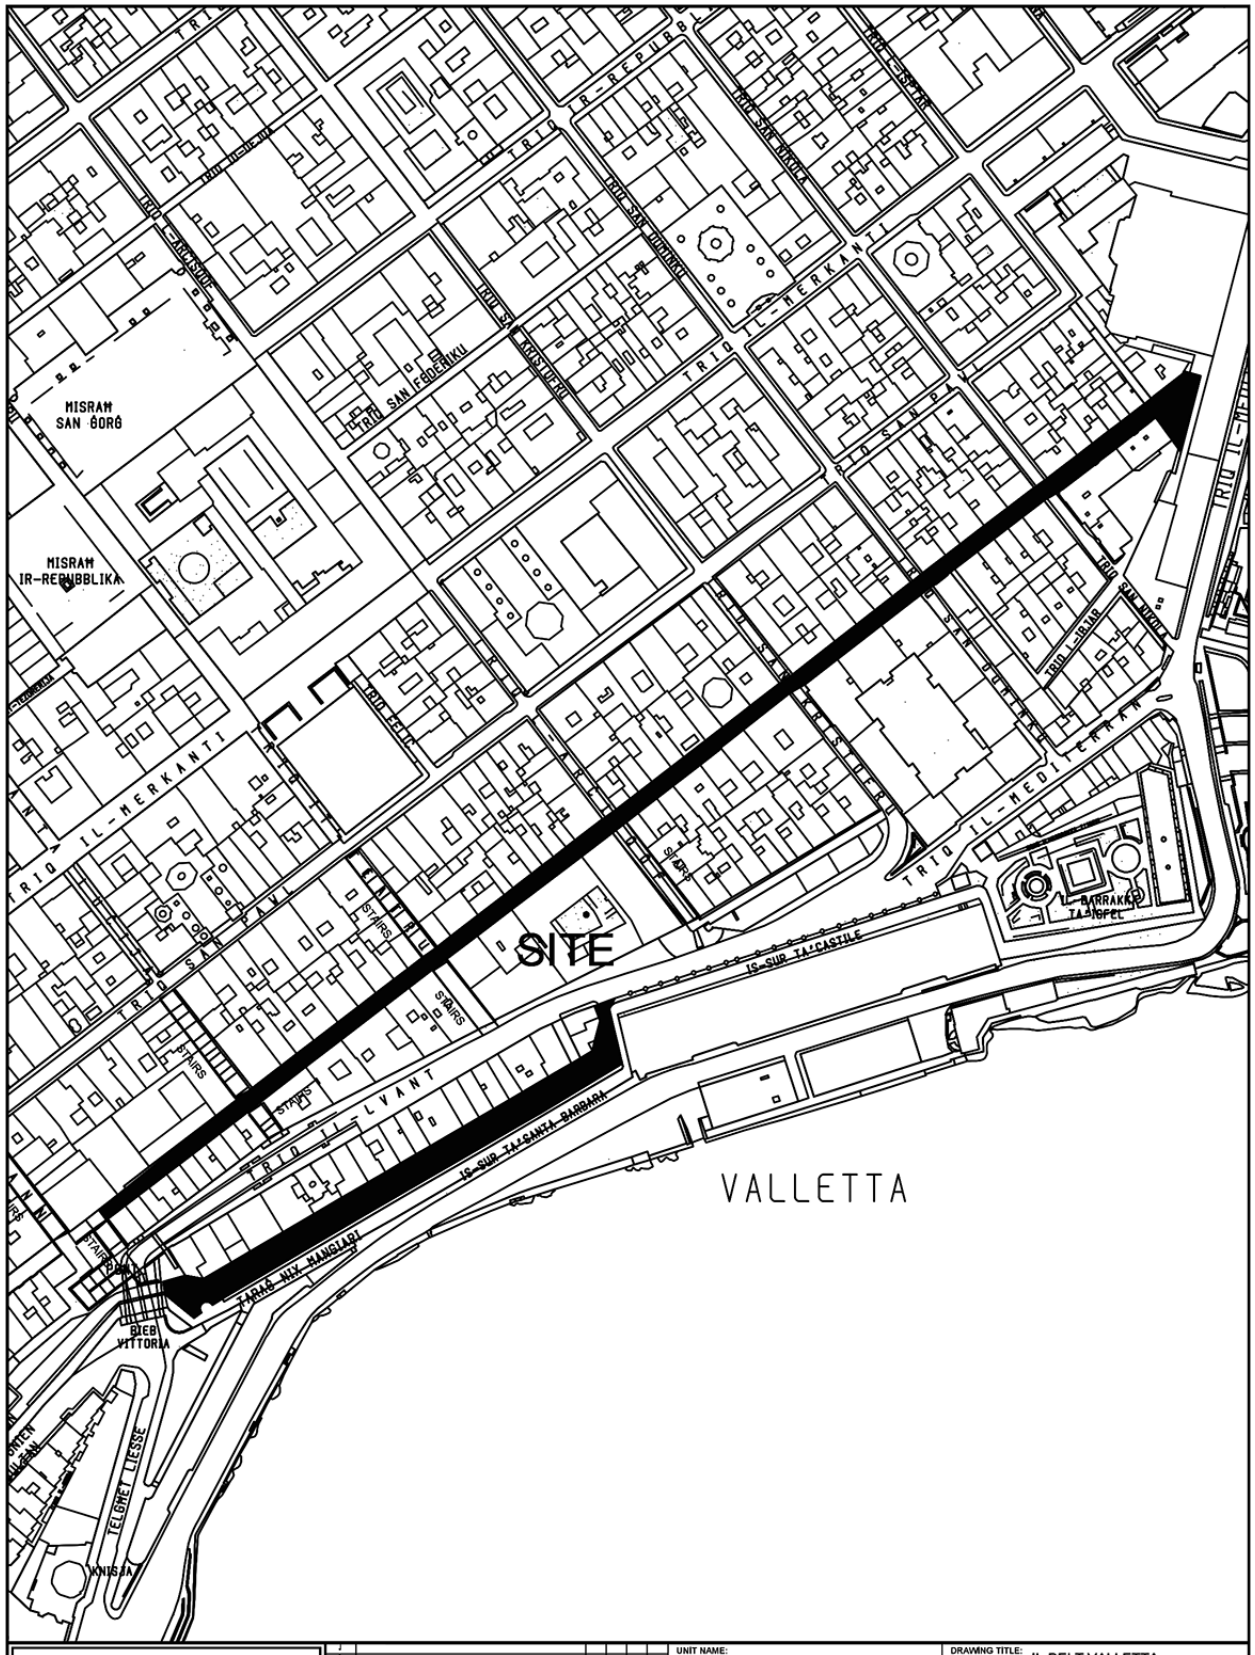

INFRASTRUCTURE MALTA	UNIT NAME: IMPLEMENTATION	DRAWING TITLE: IL-BELT VALLETTA	
	HEAD OF UNIT: N.V.	po Triq Sant Orsla - Triq Santa Barbara - SITE PLAN (Extents of works aren't binding but Indicative)	
CHIEF EXECUTIVE OFFICER: Ivan Falzon	PROJECT LEADER: -	DATE: June 2023	FILE NO: -	DRAWING NO: IMD202/23
S:\Traffic Management\2023\Valletta\2023 Valletta.dwg	DRAWN BY: -	SHEET SIZE: A4	SCALE: 1:2500	REVISION: A	PAGE NO: 1