
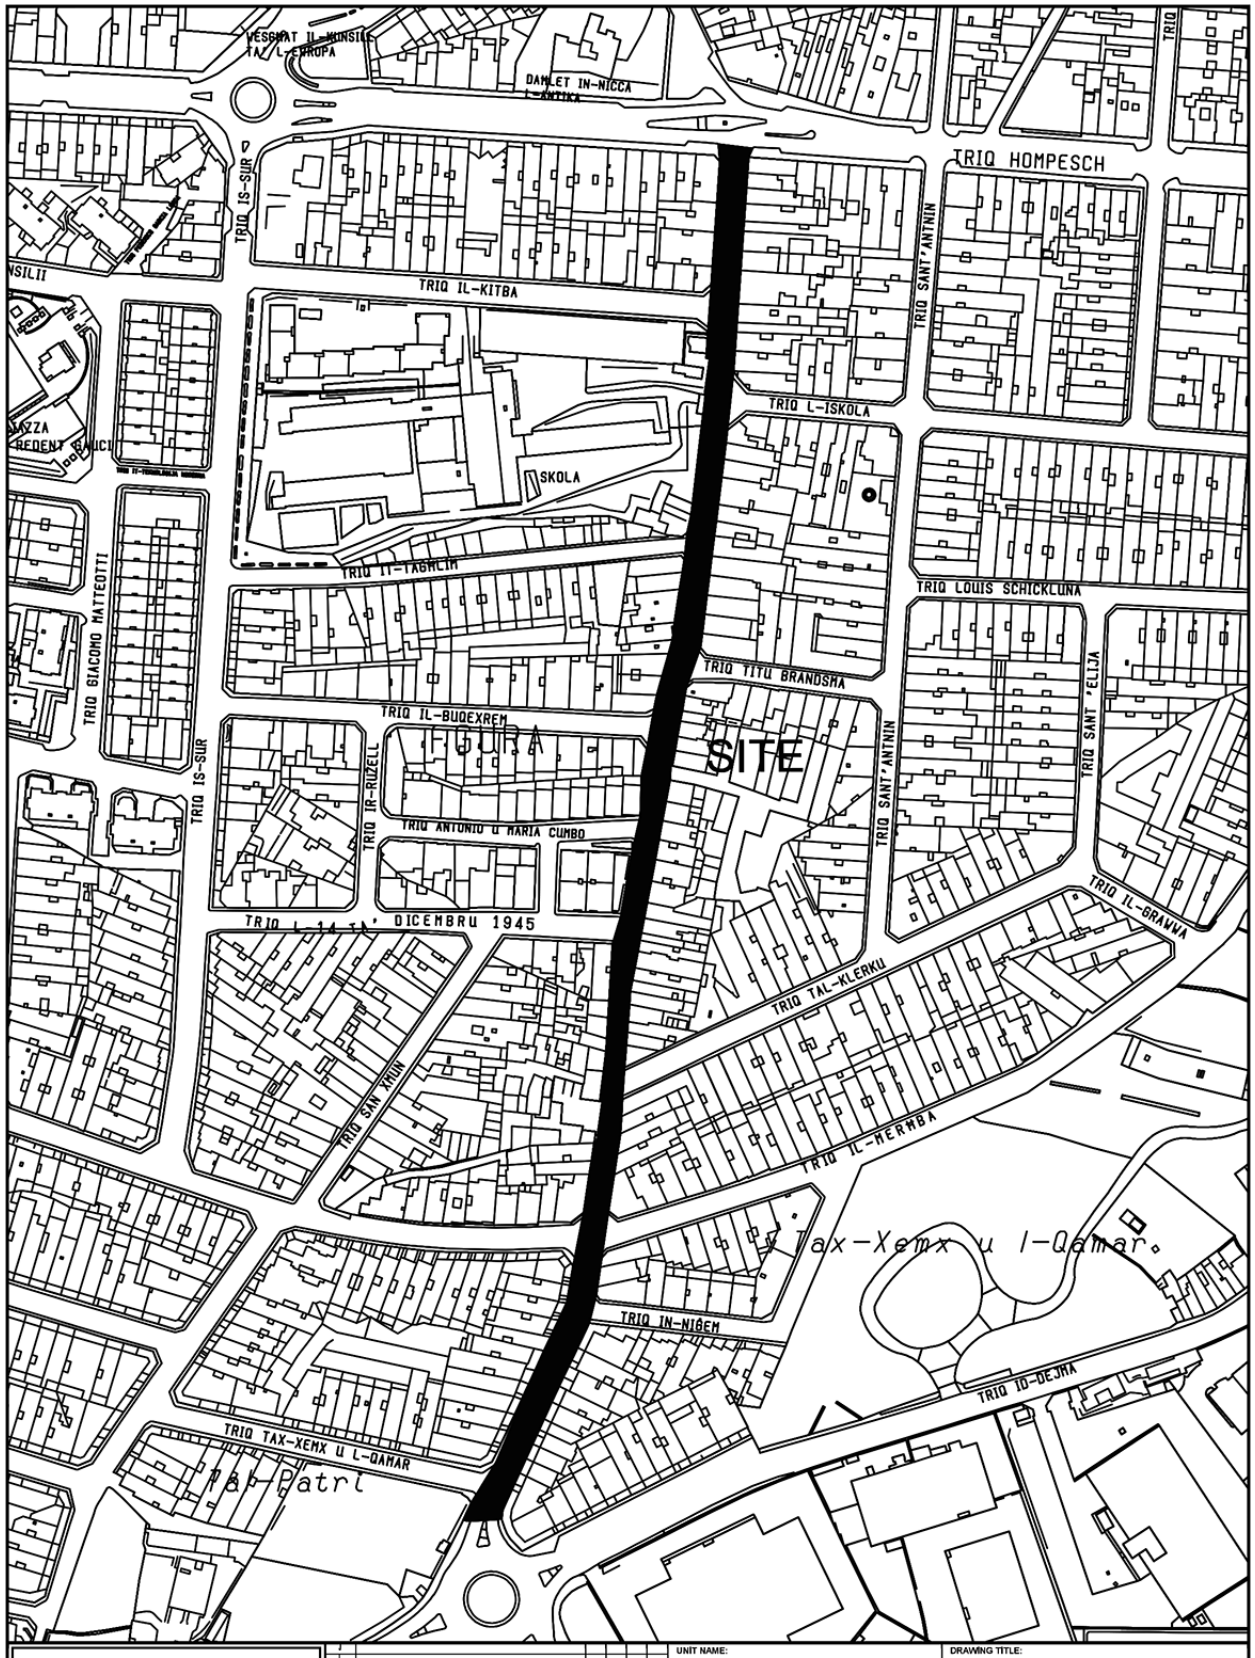
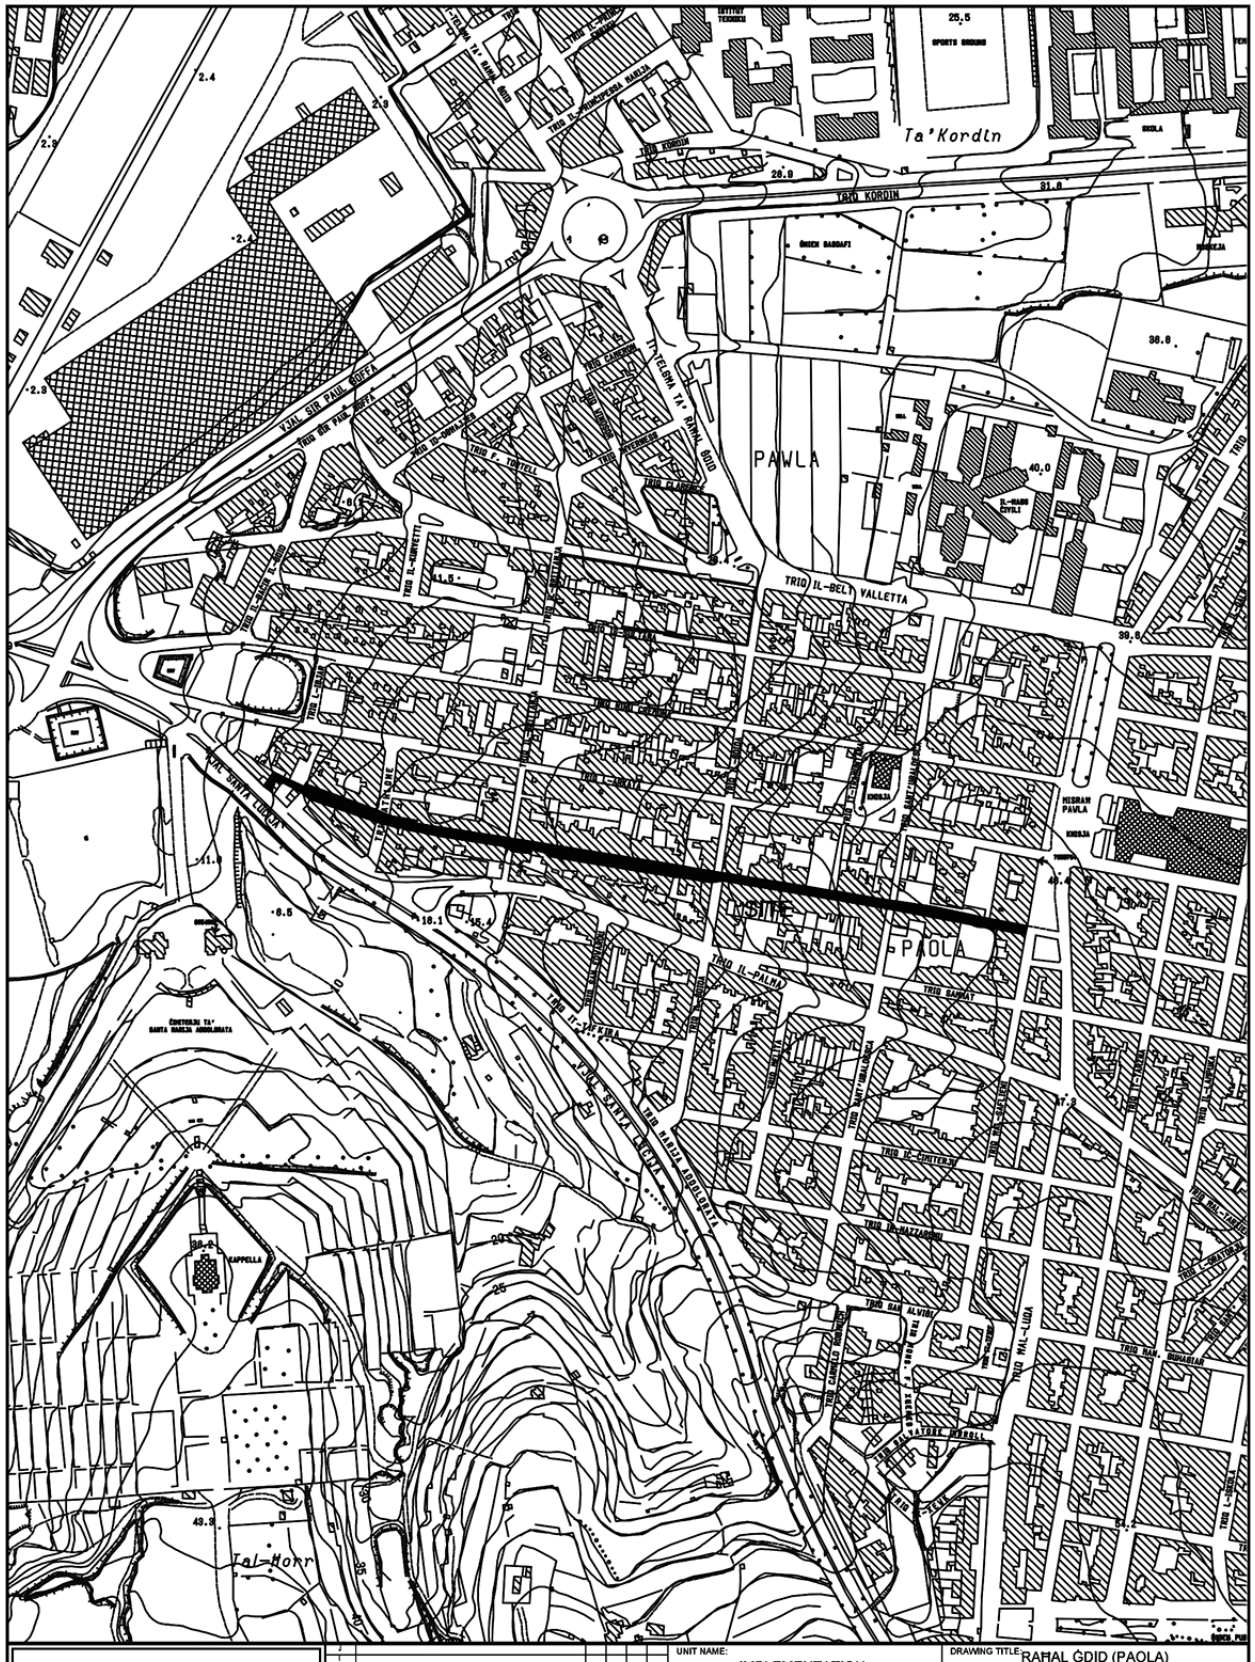


INFRASTRUCTURE MALTA	UNIT NAME: IMPLEMENTATION	DRAWING TITLE: IL-FGURA Triq Il-Karmnu - SITE PLAN (Extents of Works are not binding but indicative)	
CHIEF EXECUTIVE OFFICER: Ivan Falzon	HEAD OF UNIT: N.V.		
S:\Traffic Management\2024\Fgura\2024 Fgura.dwg	PROJECT LEADER: -	DATE: March 2024	FILE NO: - / DRAWING NO: IMD093/24
	DRAWN BY: -	SHEET SIZE: A4 / SCALE: 1:2500 / REVISION: A / PAGE NO: 4	


Ta'Kordin
PAWLA
PAOLA
TRIQ KORDIN
TRIQ IL-BELT VALLETTA
TRIQ SIR PAUL COFFA
TRIQ IL-PALMA
TRIQ IL-KBIRA
TRIQ IL-MAZZARINO
TRIQ MAL-LUDA
TRIQ IL-KAPPELLA
Tal-Horr
INFRASTRUCTURE MALTA
UNIT NAME: IMPLEMENTATION
HEAD OF UNIT: N.V.
PROJECT LEADER: -
DRAWN BY: -
CHIEF EXECUTIVE OFFICER: IVAN FALZON
S:\Traffic Management\2022\Paola\2022 Paola.dwg
DRAWING TITLE: RAĦAL ĠDID (PAOLA)
Triq il-Foss
Site Plan
(Extents of Works are not binding but indicative)
DATE: NOVEMBER 2022
FILE NO: -
DRAWING NO: IMD251/22
SHEET SIZE: A4
SCALE: 1:5000
REVISION: A
PAGE NO: 15

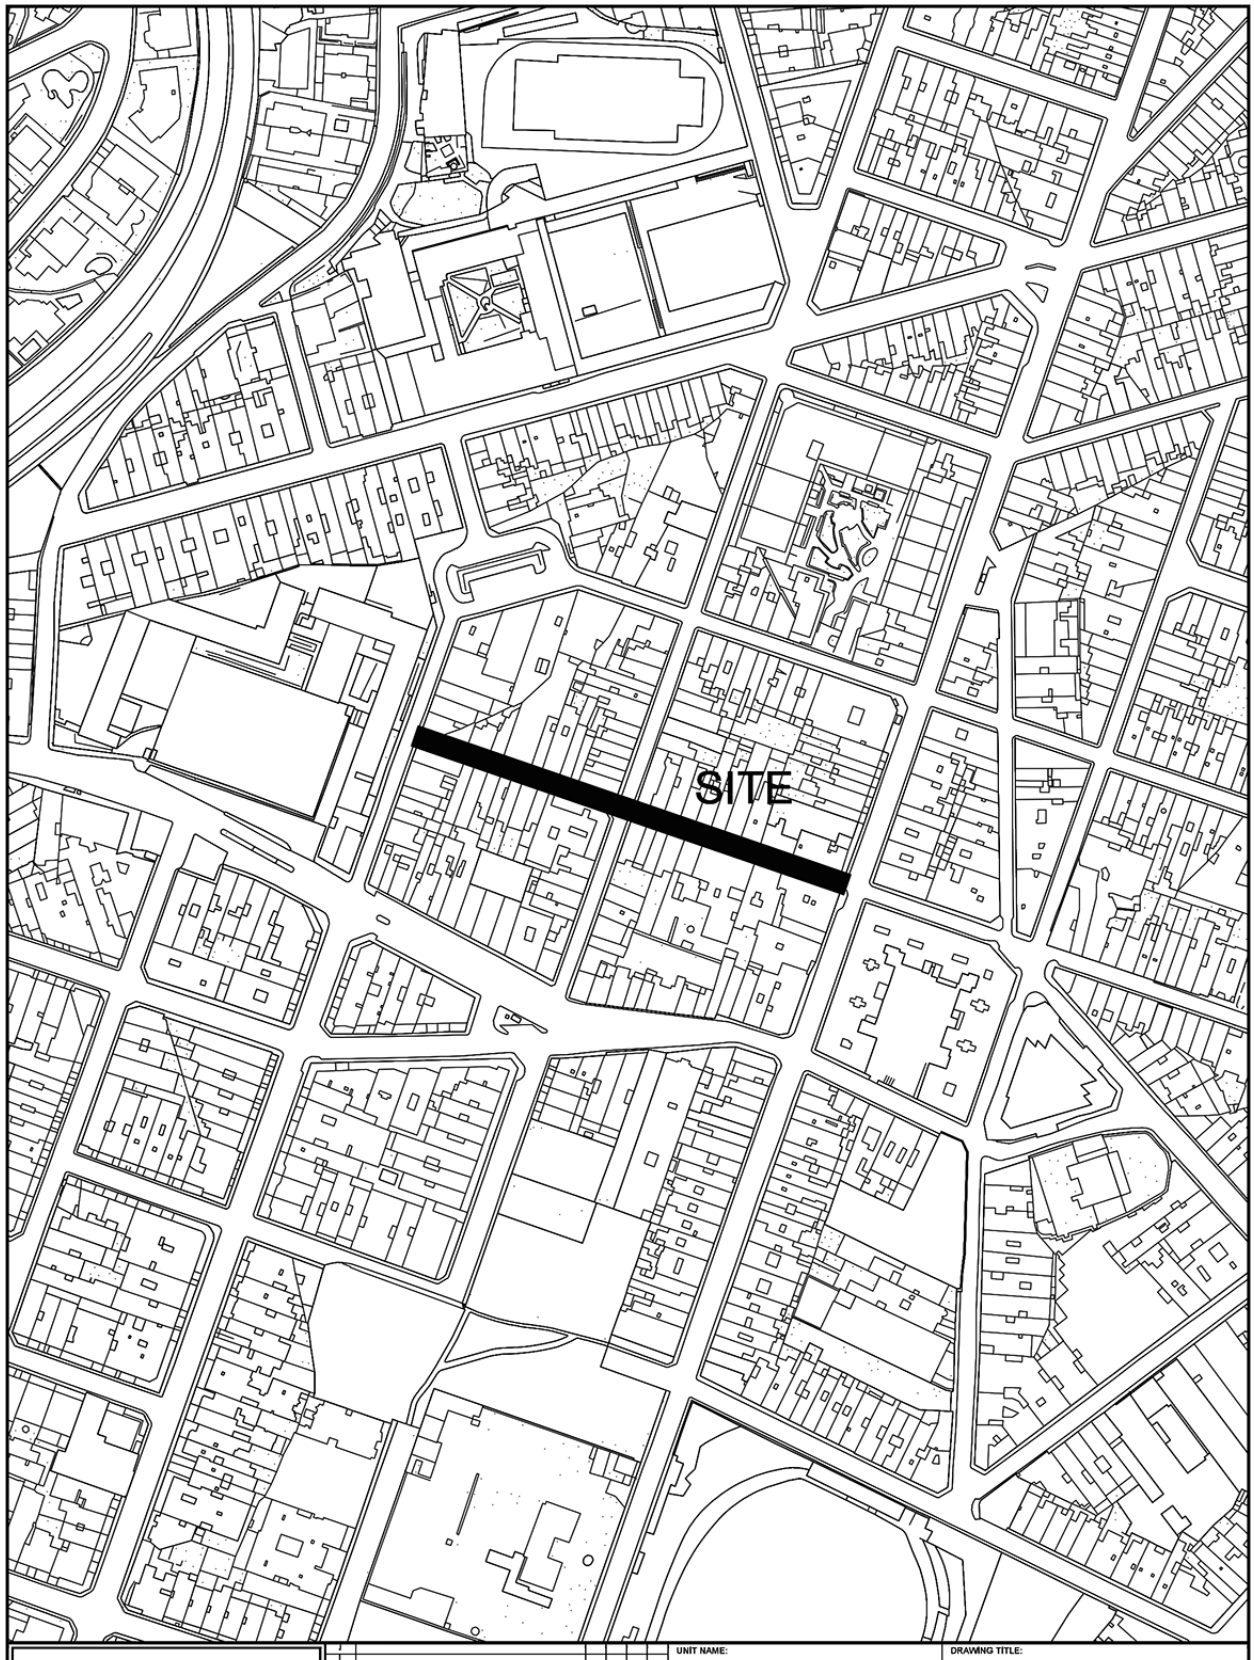

INFRASTRUCTURE MALTA

Revision	Alterations	Drawn	Checked	Approved	Date

CHIEF EXECUTIVE OFFICER: Ivan Falzon

S:\Traffic Management\2023\Gzira\2023 Gzira.dwg

UNIT NAME: IMPLEMENTATION

HEAD OF UNIT: N.V.

PROJECT LEADER: -


DRAWN BY: -

DRAWING TITLE: IL-GŻIRA

po Triq Manoel de Vilhena - SITE PLAN
(Extents of Works are not binding but indicative)

DATE:	FILE NO:	DRAWING NO:
March 2023	-	IMD103/23

SHEET SIZE:	SCALE:	REVISION:	PAGE NO:
A4	1:2500	A	1

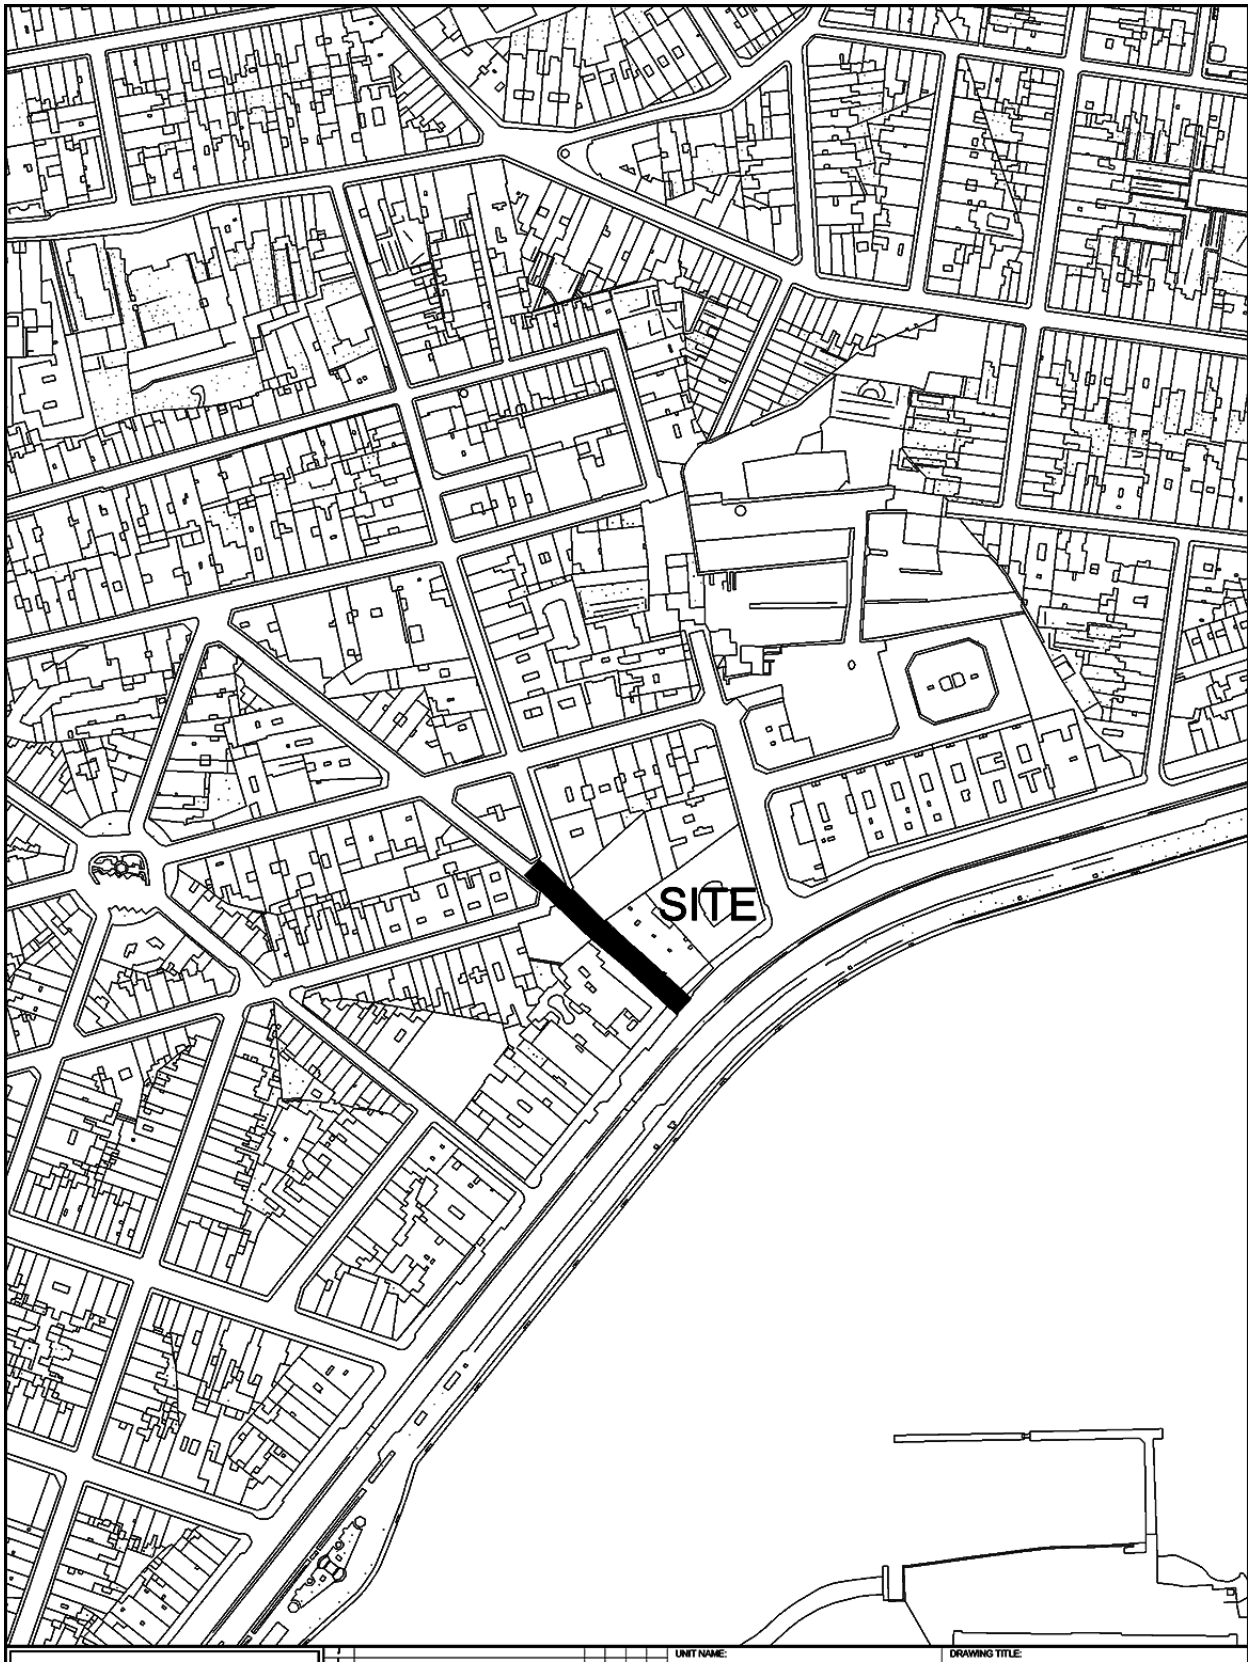

INFRASTRUCTURE MALTA

CHIEF EXECUTIVE OFFICER: Ivan Falzon	UNIT NAME: IMPLEMENTATION	DRAWING TITLE: IL-GŻIRA po Triq Sir Henry Bouverie - SITE PLAN (Extents of Works are not binding but indicative)		
S:\Traffic Management\2023\Gzira\2023 Gzira.dwg	HEAD OF UNIT: N.V.			
	PROJECT LEADER: -	DATE: March 2023	FILE NO: -	DRAWING NO: IMD105/23
	DRAWN BY: -	SHEET SIZE: A4	SCALE: 1:2500	REVISION: A / PAGE NO: 3