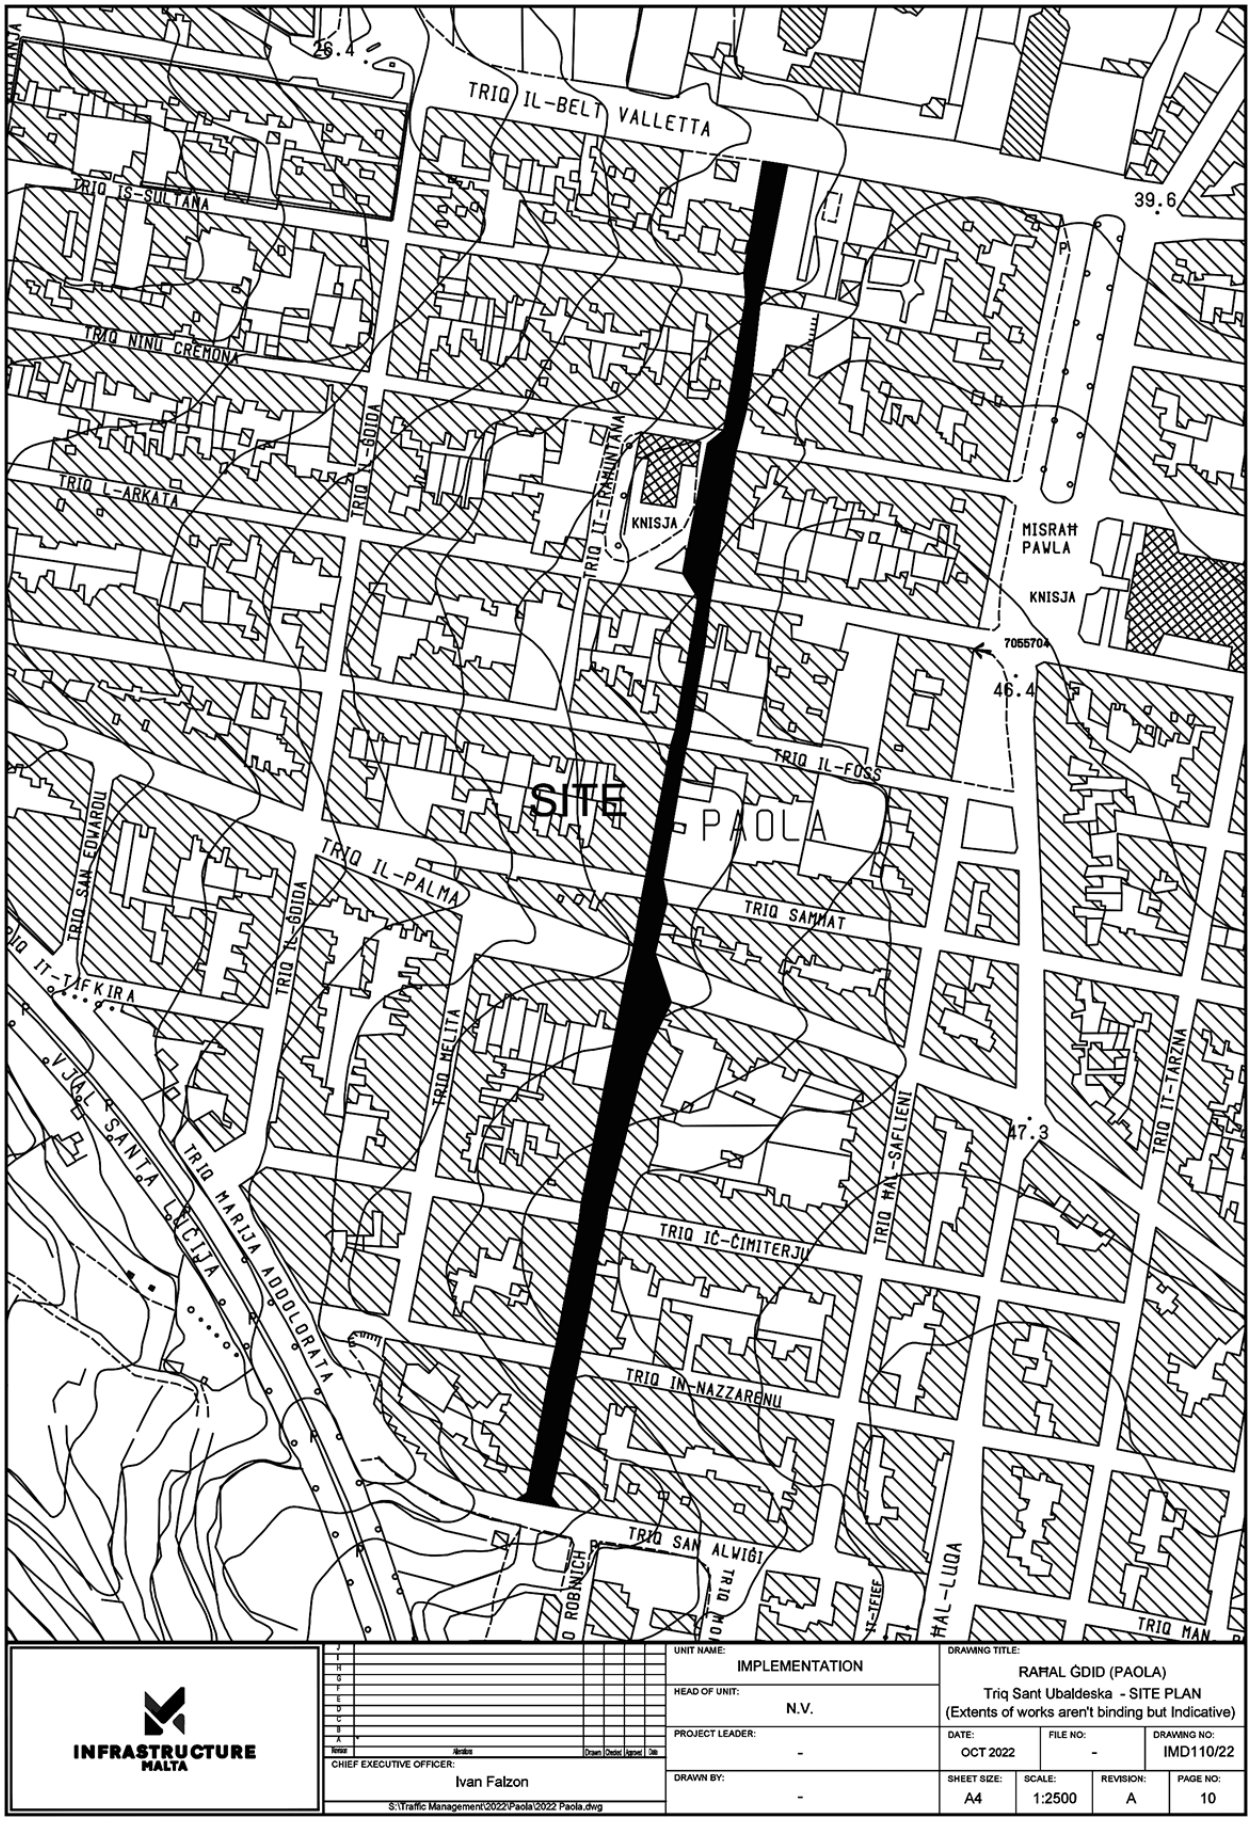


INFRASTRUCTURE MALTA

Revised	Alterations	Drawn	Checked	Approved

CHIEF EXECUTIVE OFFICER: Ivan Falzon

S:\Traffic Management\2022\Paola\2022 Paola.dwg

UNIT NAME: IMPLEMENTATION

HEAD OF UNIT: N.V.

PROJECT LEADER: -

DRAWN BY: -

DRAWING TITLE: RAĦAL ĠDID (PAOLA)
Triq Sant Ubaldeska - SITE PLAN
(Extents of works aren't binding but Indicative)

DATE:	FILE NO:	DRAWING NO:
OCT 2022	-	IMD110/22

SHEET SIZE:	SCALE:	REVISION:	PAGE NO:
A4	1:2500	A	10


Il-Qortin
136.4
TRIQ L-ETNA
TRIQ GHAJN ŻEJTUNA
110
TRIQ IL-PLEJJU
TRIQ IN-NAXAL
TRIQ L-BRIOLJE
TRIQ IL-WASTRA
TRIQ IL-KANNESTRU
TRIQ SNAJJIN
TRIQ FRANĠISK ŻAHRA
130.7
TRIQ IL-KBIRA
TRIQ SANT'ANNA
TRIQ SANTA MARIJA
TRIQ SAN ĠUŻEPP
TRIQ IN-NOFSINHAR
TRIQ L-KAPPILLAN HAGRI
TRIQ CHURCHILL
TRIQ L-ISPITMA L-QADIMA
TRIQ FRANĠISK ŻAHRA
TRIQ SAN BORG
TRIQ IS-SALIB
TRIQ SANTA MARIJA
SITE
ĠIBJUN TAL-MELLIEĦA
151.6
140
145
150
TRIQ IL-FORTIZZA
IL-FORTIZZA TAL-MELLIEĦA
TRIQ IL-VITTORJA
TRIQ IL-ISPITMA L-QADIMA
TRIQ IT-TABIB
TRIQ L-BRONJA
TRIQ IL-GARNI
TRIQ IL-GĦAR
Tas-Sa
BARRIERA
114.8
116.1
BARRIERA
INFRASTRUCTURE MALTA
CHIEF EXECUTIVE OFFICER:
Ivan Falzon
N:\Design\Common Area\Traffic Management\2019\Mellieha\2019 Mellieha.dwg
UNIT NAME:
IMPLEMENTATION
HEAD OF UNIT:
N.V.
PROJECT LEADER:
-
DRAWN BY:
-
DRAWING TITLE:
IL-MELLIEĦA
(TRIQ IT-TABIB JOSEPH ATTARD GRECH)
(Extents of works aren't binding but Indicative)
DATE: Nov 2022
FILE NO: -
DRAWING NO: RD58/19
SHEET SIZE: A4
SCALE: 1:2500
REVISION: -
PAGE NO: 1