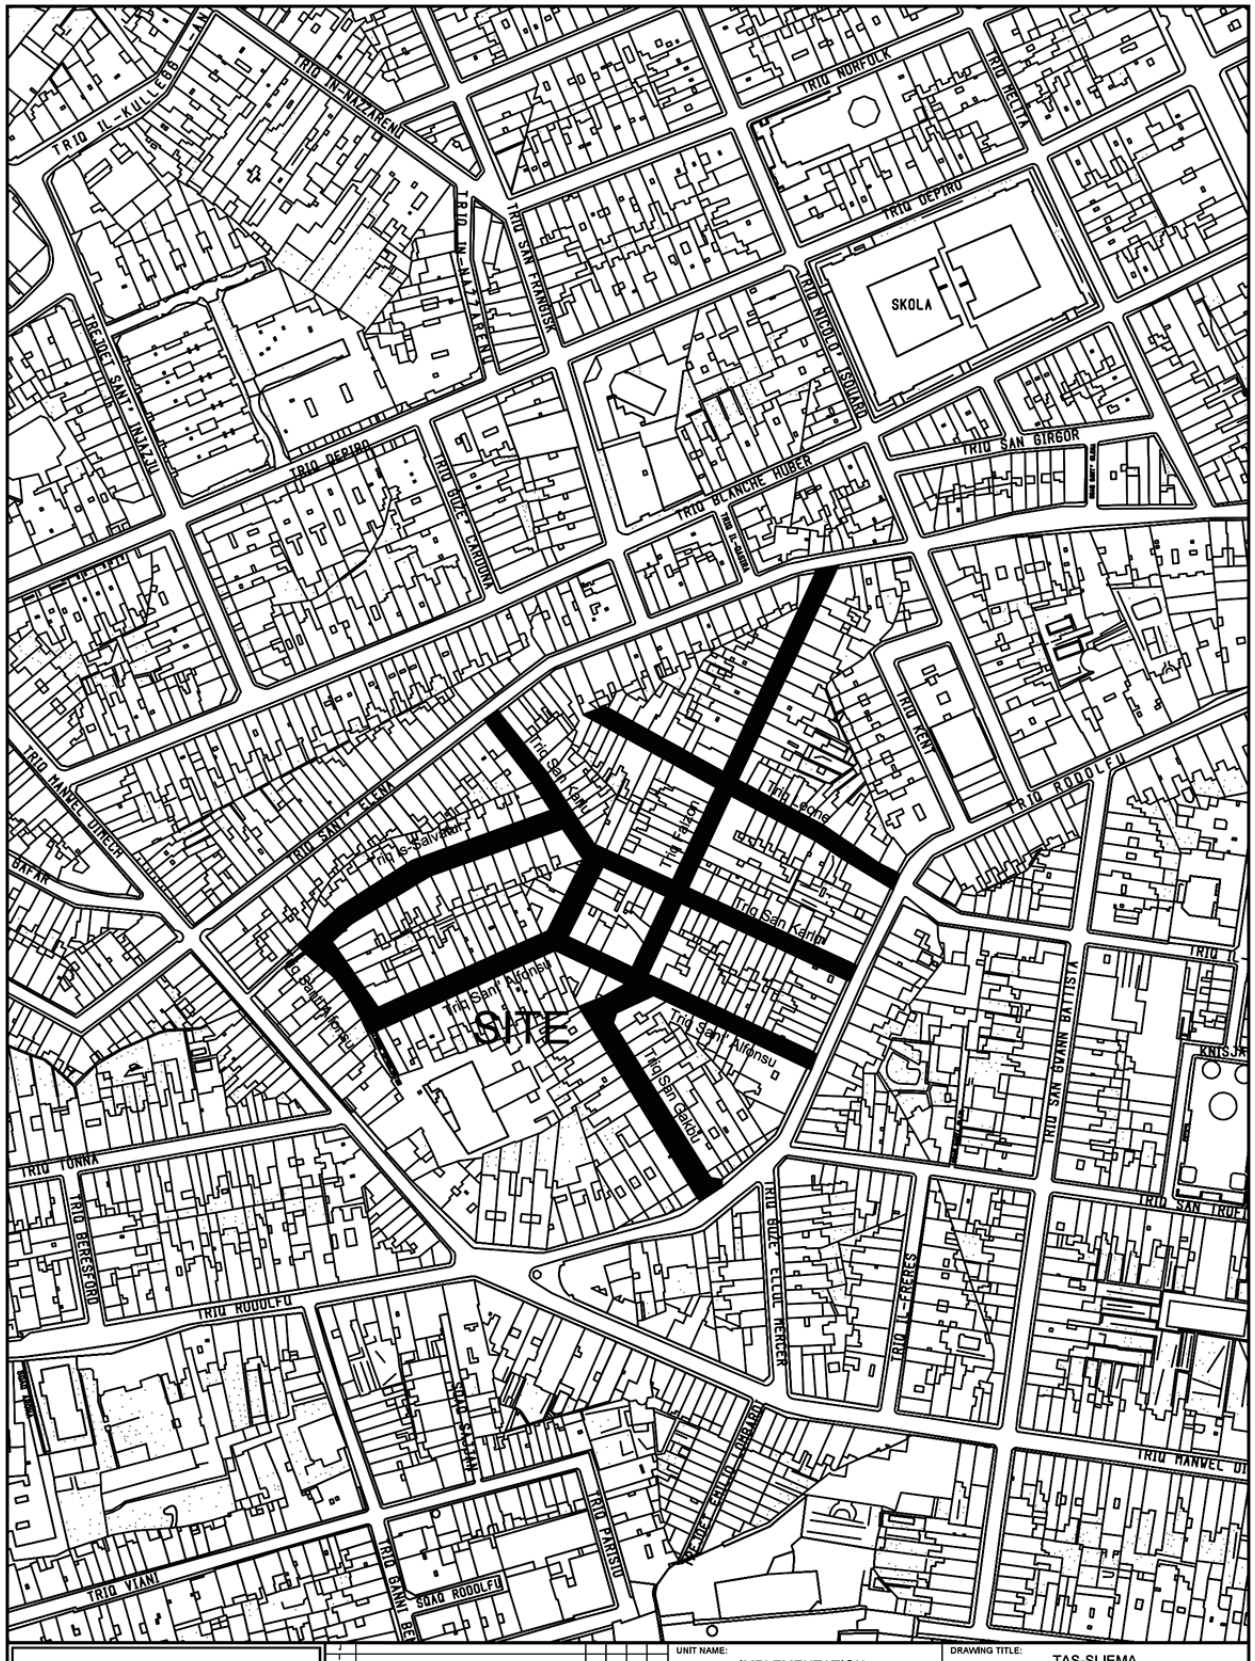


INFRASTRUCTURE MALTA

J					
H					
G					
F					
E					
D					
C					
B					
A	*				
Rev/Ch	Alterations	Drawn	Checked	Approved	Date

CHIEF EXECUTIVE OFFICER: Steve Ellul

S:\Traffic Management\2024\Sliema\2024 Sliema.dwg

UNIT NAME: IMPLEMENTATION

HEAD OF UNIT: N.V.


PROJECT LEADER: -

DRAWN BY: -

DRAWING TITLE: TAS-SLIEMA
Triq Sant Alfonsu - Triq Falzon - Triq Is-Salvatur - Triq Leone - Triq San Karlu - Triq San Gakbu
SITE PLAN
(Extents of Works are not binding but indicative)

DATE:	FILE NO:	DRAWING NO:
Oct 2024	-	IMD180/24

SHEET SIZE:	SCALE:	REVISION:	PAGE NO:
A4	1:2500	A	2

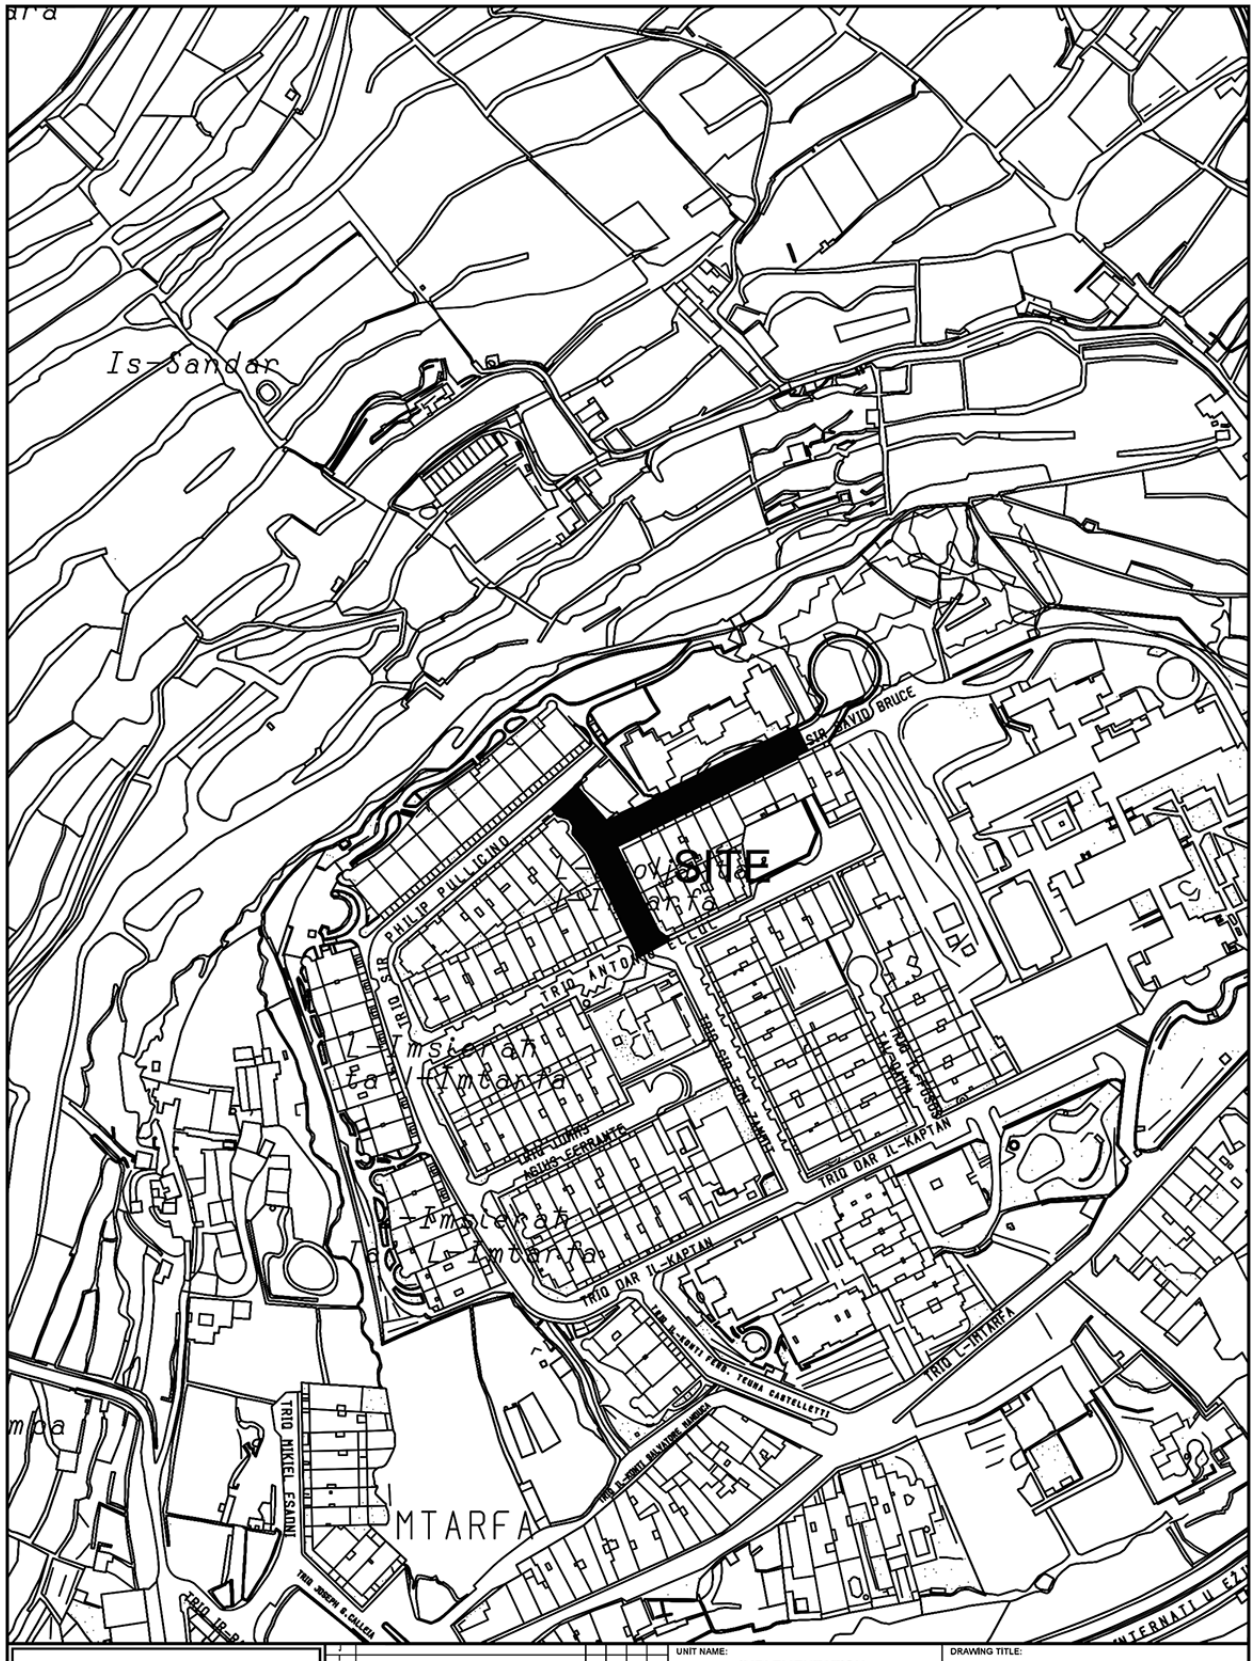


INFRASTRUCTURE MALTA

Revision	Alterations	Drawn	Checked	Approved	Date
J					
I					
H					
G					
F					
E					
D					
C					
B					
A	*				

CHIEF EXECUTIVE OFFICER: Steve Ellul

S:\Traffic Management\2024\Mtarfa\2024 Mtarfa.dwg

UNIT NAME: IMPLEMENTATION	DRAWING TITLE: L-IMTARFA Triq Sir Temi Zammit cw Triq Sir David - SITE PLAN (Extents of Works are not binding but indicative)		
HEAD OF UNIT: N.V.			
PROJECT LEADER: -	DATE: Oct 2024	FILE NO: -	DRAWING NO: IMD018/24
DRAWN BY: -	SHEET SIZE: A4	SCALE: 1:2500	REVISION: A / PAGE NO: 4

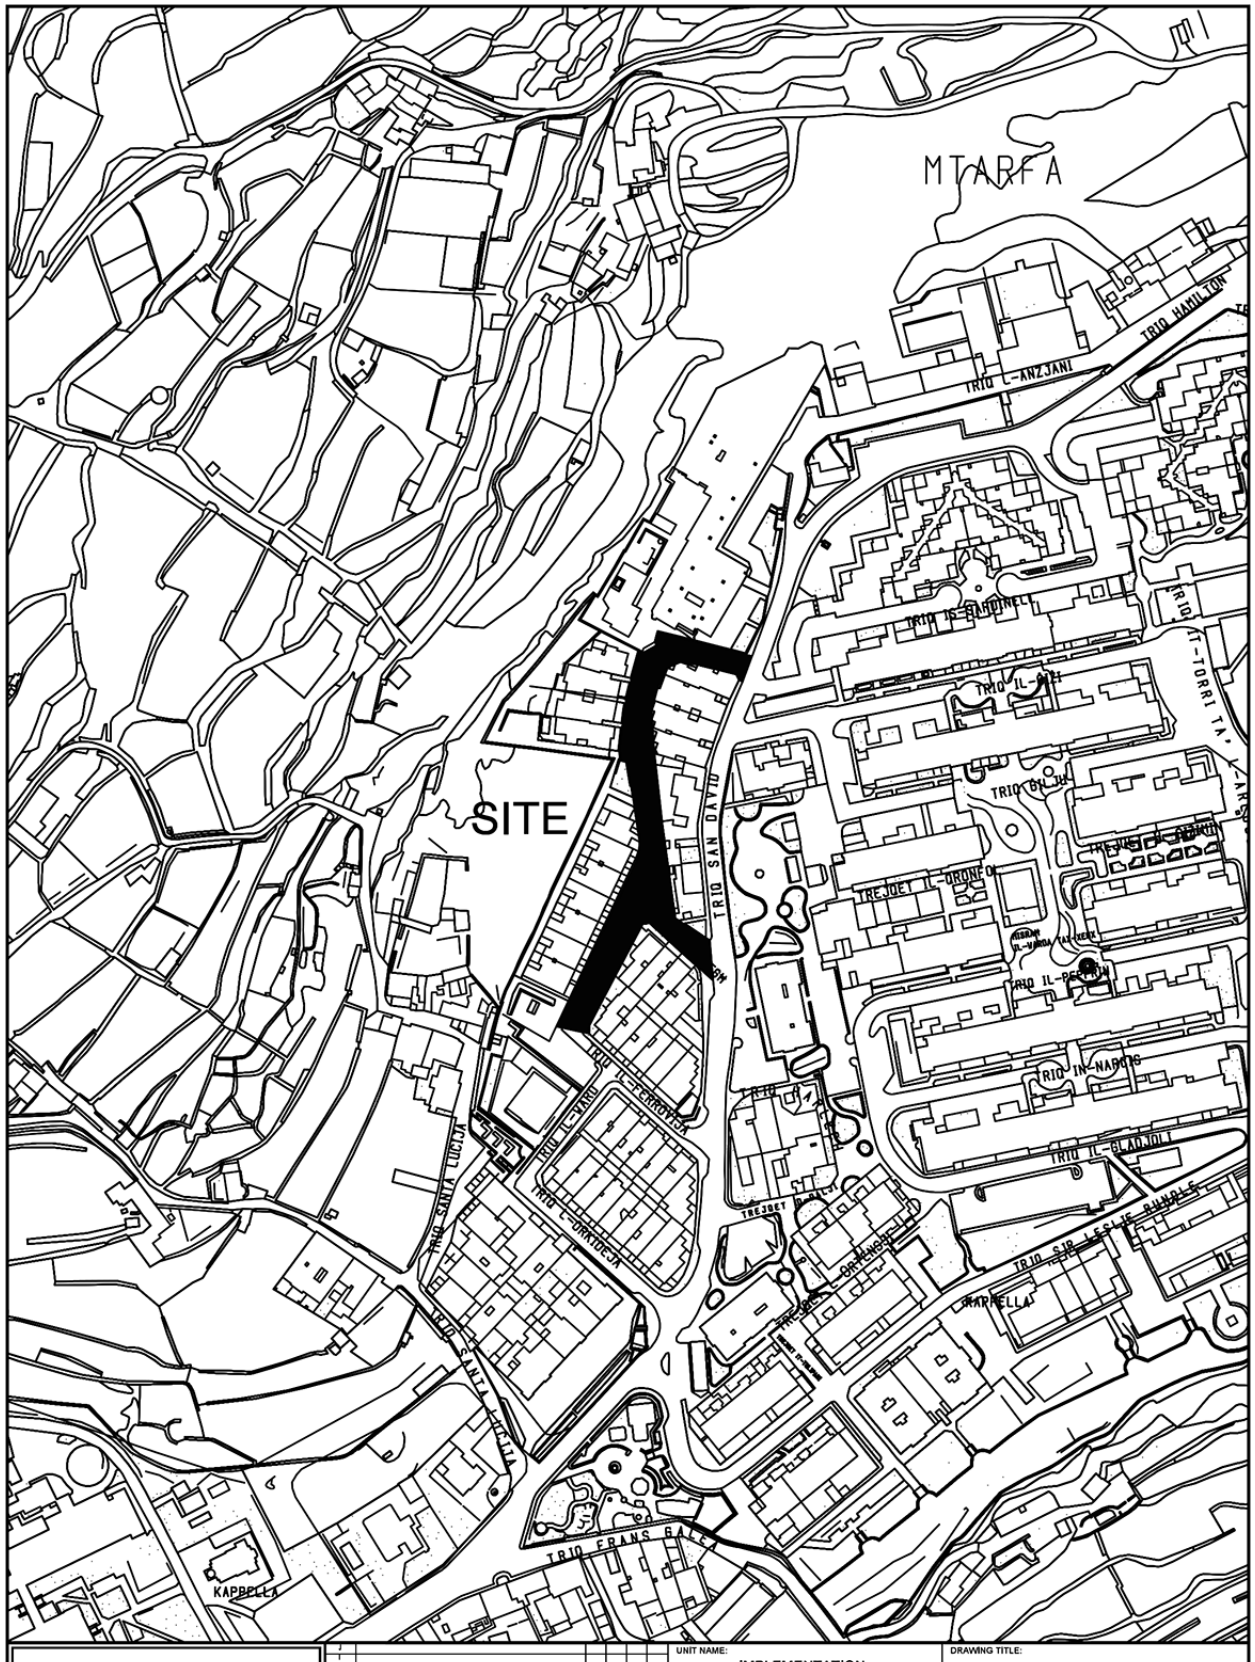

INFRASTRUCTURE MALTA

Revision	Alterations	Drawn	Checked	Approved	Date

CHIEF EXECUTIVE OFFICER: Steve Ellul

S:\Traffic Management\2024\Mtarfa\2024 Mtarfa.dwg

UNIT NAME: IMPLEMENTATION

HEAD OF UNIT: N.V.

PROJECT LEADER: -

DRAWN BY: -

DRAWING TITLE: L-IMTARFA
Triq Gregorio Carafa - SITE PLAN
(Extents of Works are not binding but indicative)

DATE:	FILE NO:	DRAWING NO:
Oct 2024	-	IMD016/24

SHEET SIZE:	SCALE:	REVISION:	PAGE NO:
A4	1:2500	A	2