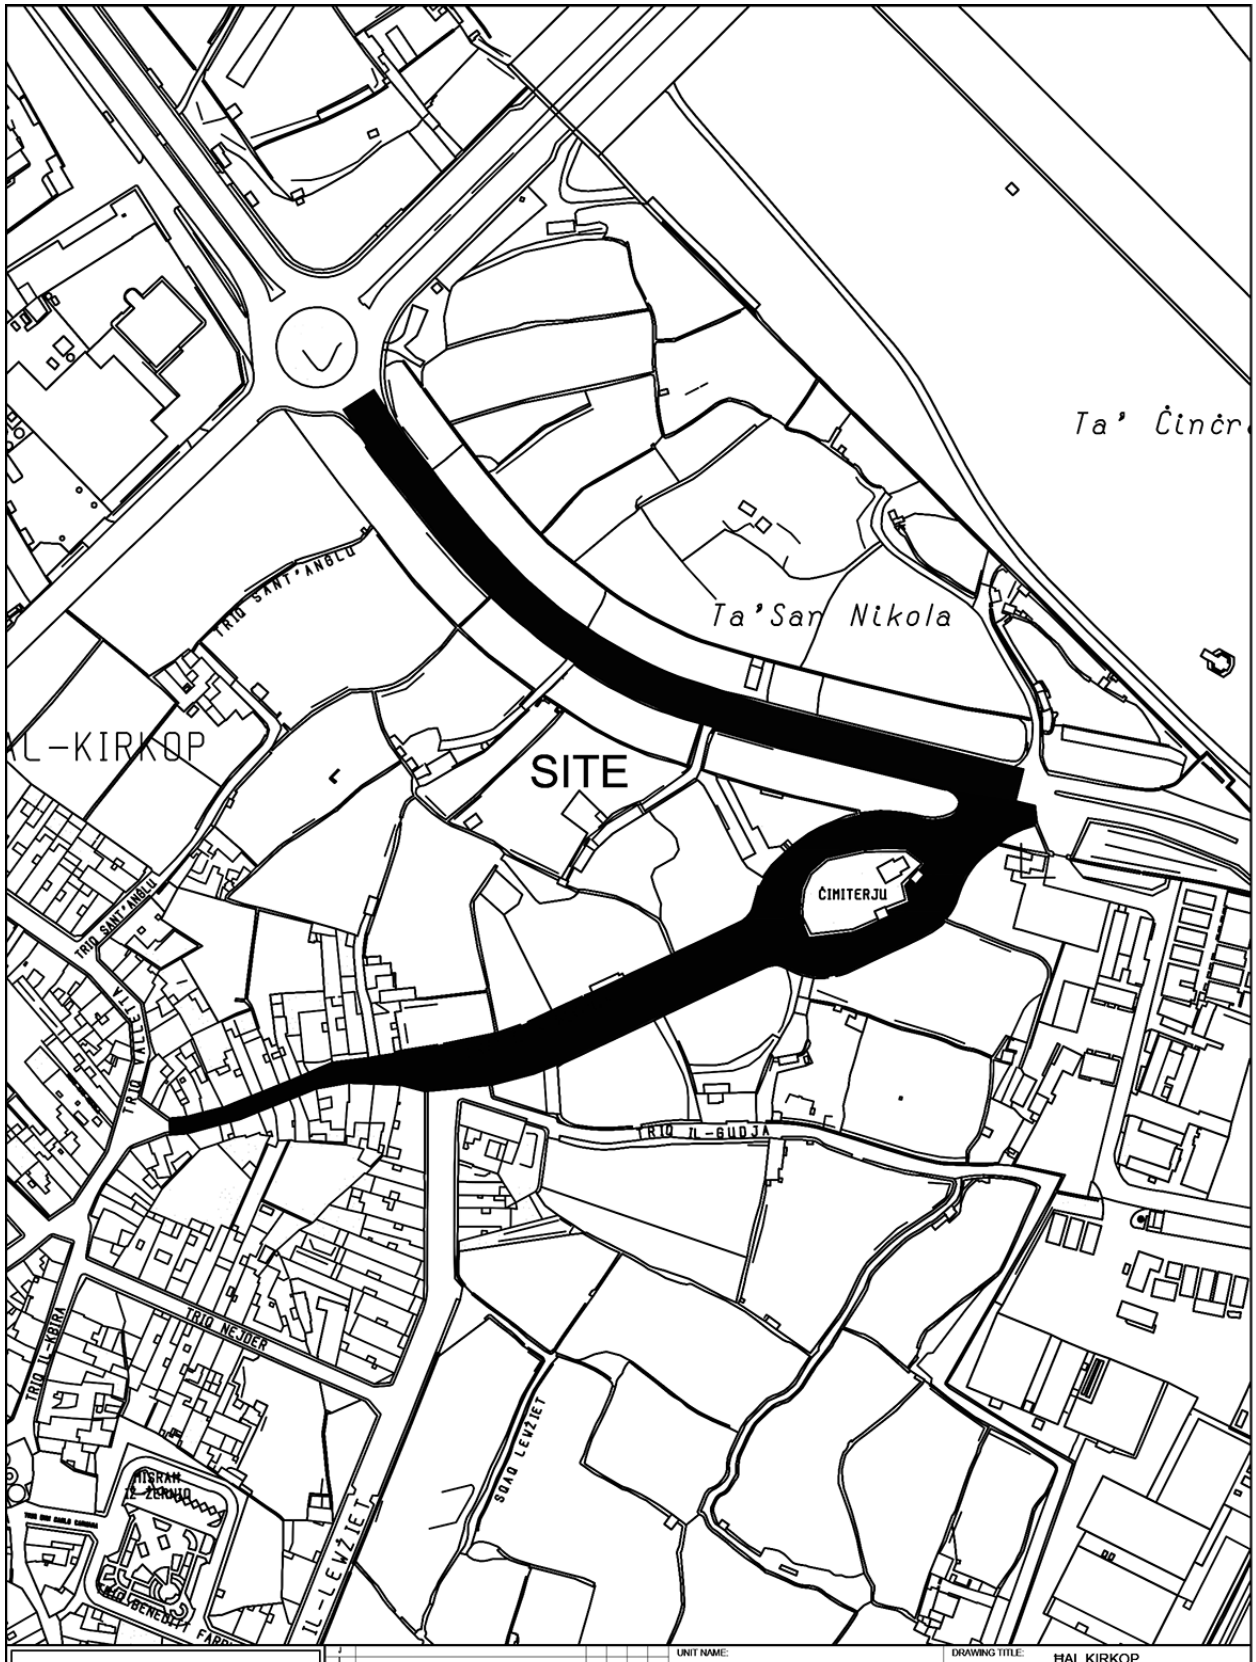

Ta' Ċinċr
Ta'San Nikola
SITE
ĊIMITERJU
TRIQ SANT'ANDLU
TRIQ IL-GUDJA
TRIQ NEJDER
SOQAQ LEWZIET
IL-LEWZIET
INFRASTRUCTURE MALTA
UNIT NAME: IMPLEMENTATION
HEAD OF UNIT: N.V.
PROJECT LEADER: -
DRAWN BY: -
CHIEF EXECUTIVE OFFICER: Steve Ellul
S:\Traffic Management\2023\Kirkop\2023 Kirkop.dwg
DRAWING TITLE: ĦAL KIRKOP po Triq L-Industrija & Triq San Nikola SITE PLAN (Extents of Works are not binding but indicative)
DATE: Oct 2024
FILE NO: -
DRAWING NO: IMD100/23
SHEET SIZE: A4
SCALE: 1:2500
REVISION: B
PAGE NO: 1