


TRIQ IL-KENNIR
TRIQ SANTA
TRIQ ID-DJELJA
TRIQ L-INNASA
TRIQ L-ISPTAR
TRIQ L-INSOLJA
TRIQ IL-MARG
DAR GHALL-ANZJANI
TRIQ SANTA KATERINA
TRIQ IS-SAQVI
TRIQ IL-PASSULINA
TRIQ ANTONIO MICALLEF
TRIQ ID-DAWWARA
TRIQ IS-SIENJA
TRIQ IL-FERROVIJA
TRIQ L-ANDAR
TRIQ IL-MIZIEB
TRIQ IL-BLANZUNT
TRIQ IL-FRAWLI
TRIQ ID-DIRSA
TRIQ IL-MIDRA
TRIQ L-ARUKA
INFRASTRUCTURE MALTA
UNIT NAME: IMPLEMENTATION
HEAD OF UNIT: N.V.
PROJECT LEADER: -
DRAWN BY: -
CHIEF EXECUTIVE OFFICER: Steve Ellul
S:\Traffic Management\2024\Attard\2024 Attard.dwg
DRAWING TITLE: MATTARD
Attard Area Reinforcement
Enemalta Trenches Phase 3 Central Asphalt - Site Plan
(Extents of works aren't binding but Indicative)
DATE: Oct 2024
FILE NO: -
DRAWING NO: IMD197/24/a
SHEET SIZE: A3
SCALE: N.T.S.
REVISION: -
PAGE NO: 8a

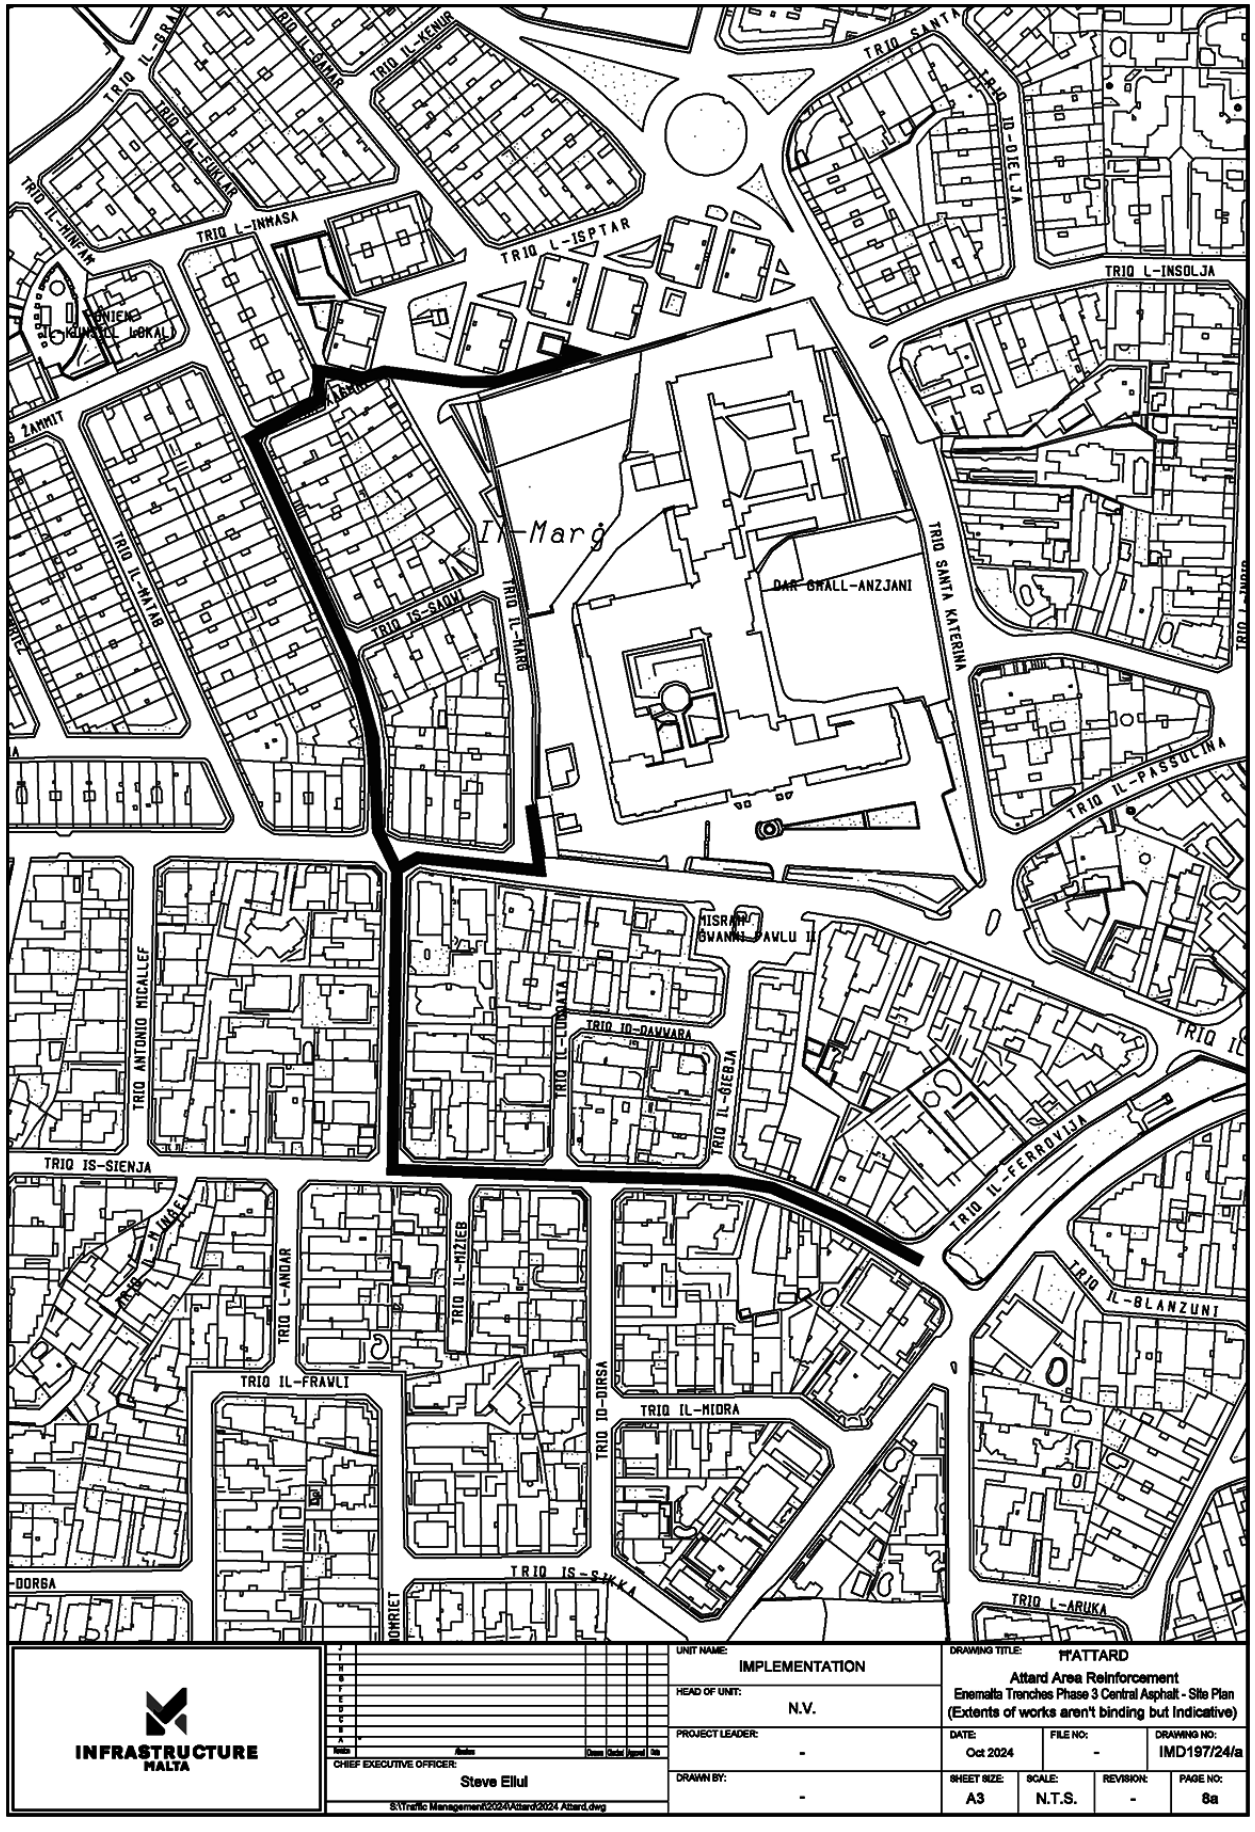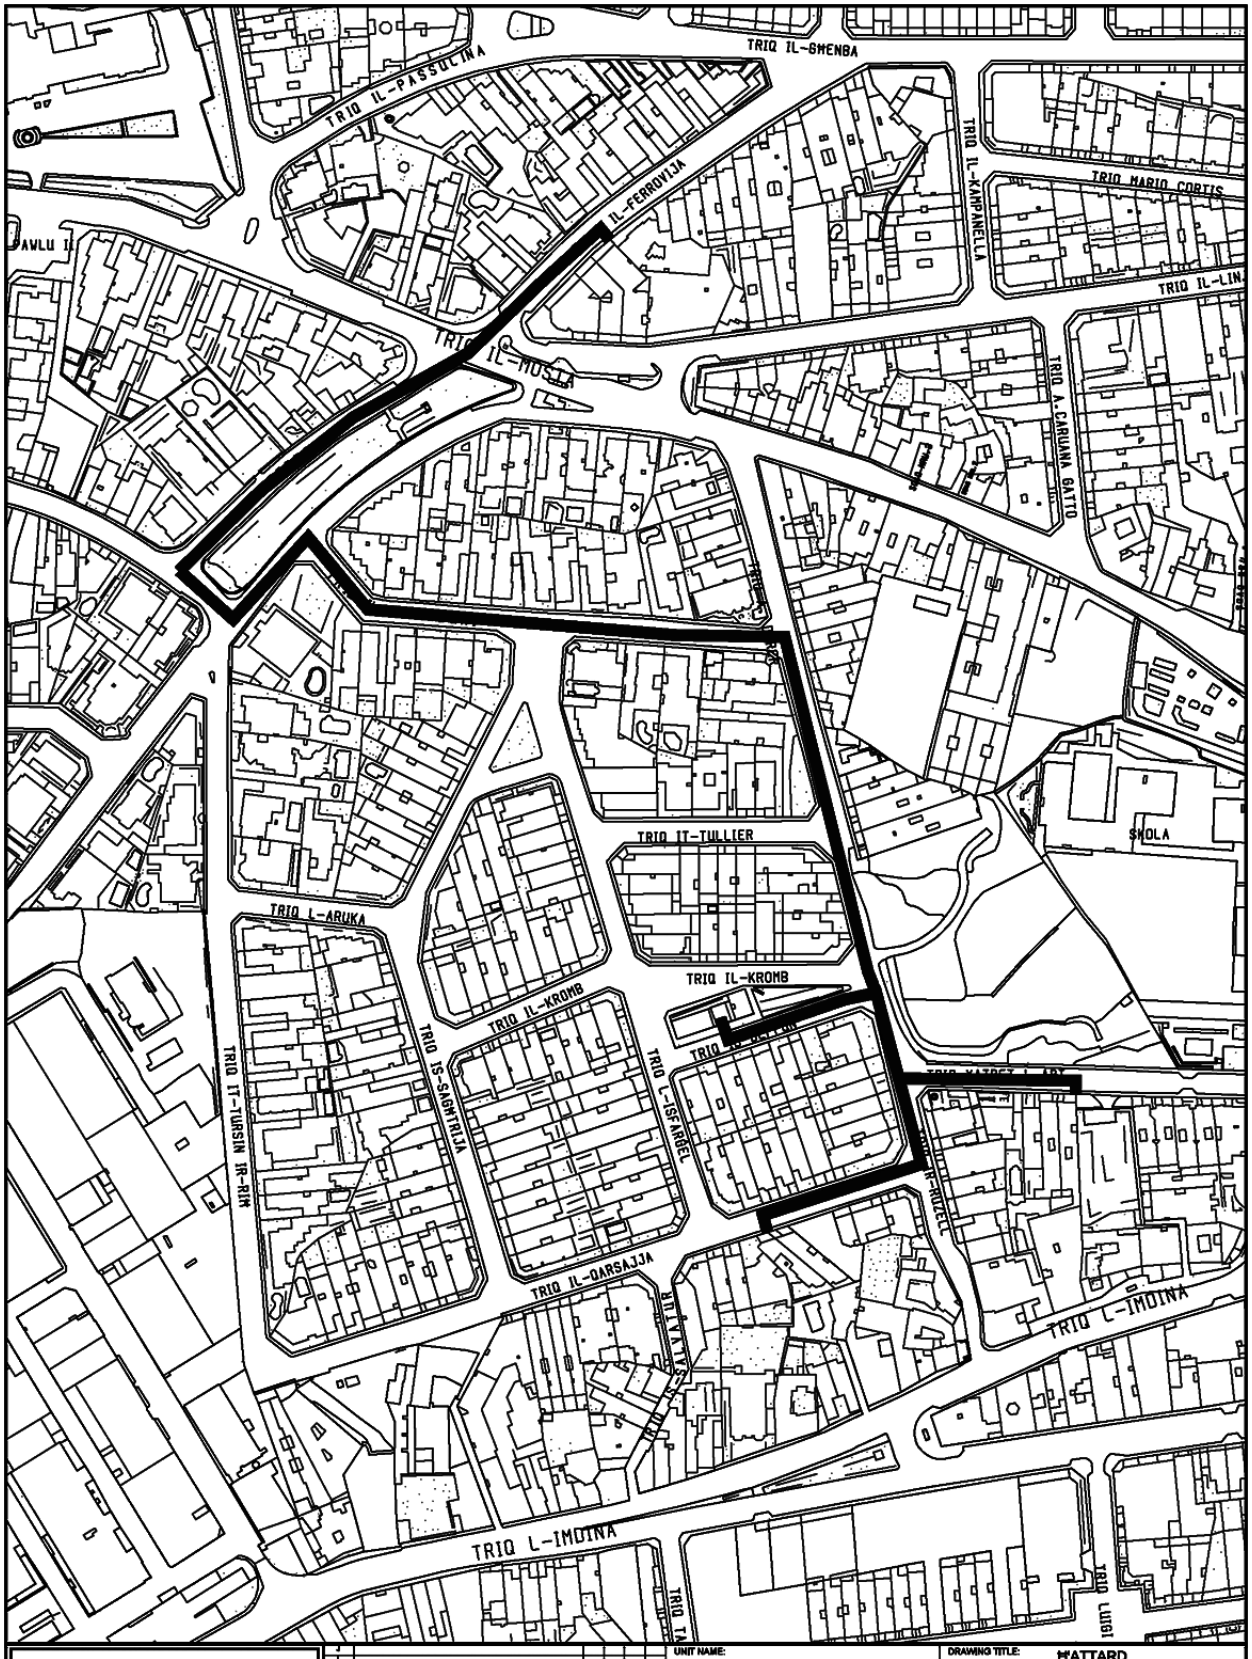


INFRASTRUCTURE MALTA

UNIT NAME: IMPLEMENTATION	DRAWING TITLE: M'ATTARD Attard Area Reinforcement Enemalta Trenches Phase 3 Road Servicing - Site Plan (Extents of works aren't binding but Indicative)		
HEAD OF UNIT: N.V.			
PROJECT LEADER: -	DATE: Oct 2024	FILE NO: -	DRAWING NO: IMD197/24/b
DRAWN BY: -	SHEET SIZE: A3	SCALE: N.T.S.	REVISION: - / PAGE NO: 8b

CHIEF EXECUTIVE OFFICER: Steve Ellul

S:\Traffic Management\2024\Attard\2024 Attard.dwg

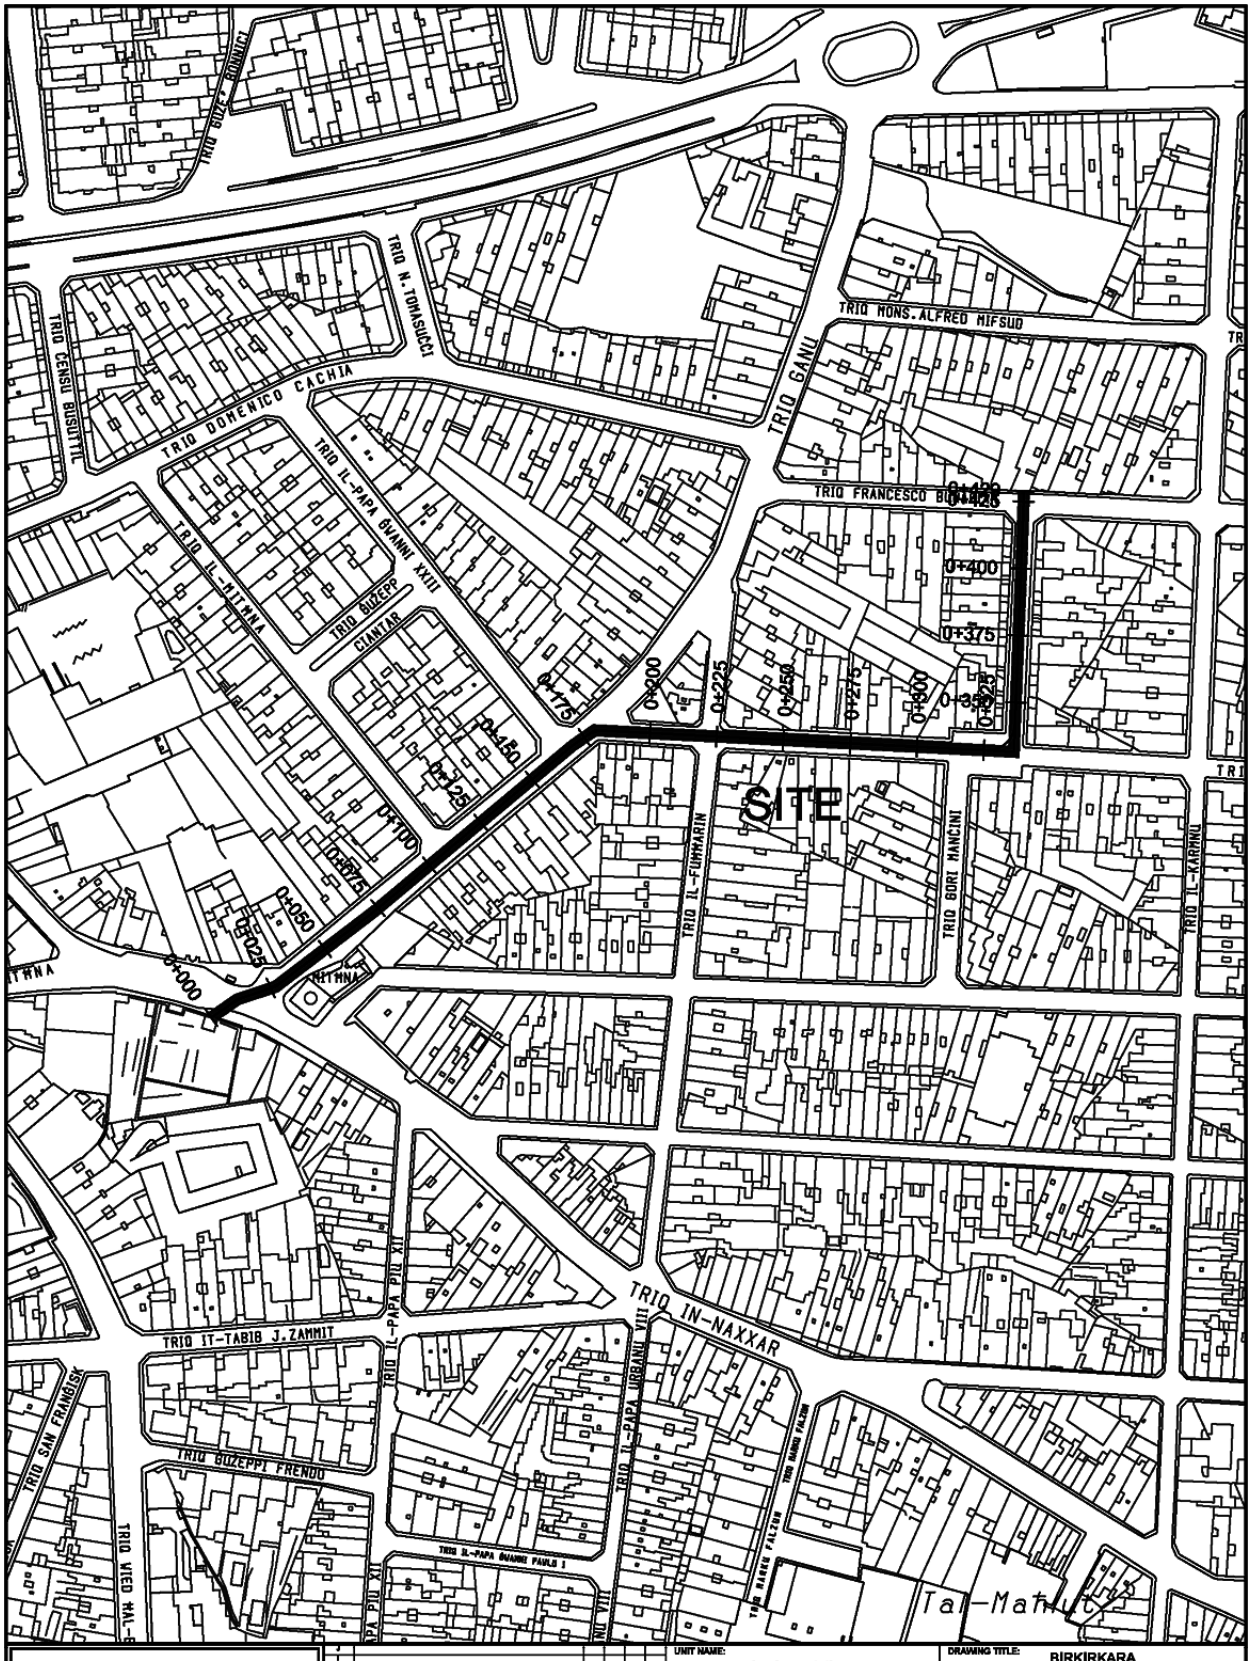


INFRASTRUCTURE MALTA

CHIEF EXECUTIVE OFFICER: Steve Ellul

S:\Traffic Management\2024\Birkirkara\2024 Birkirkara.dwg

UNIT NAME: Implementation	DRAWING TITLE: BIRKIRKARA Birkirkara Area Reinforcement Enemalta Trenches Phase 3 - Site Plan (Extents of Works are not binding but indicative)		
HEAD OF UNIT: N.V.			
PROJECT LEADER: -	DATE: Aug 2024	FILE NO: -	DRAWING NO: IMD196/24
DRAWN BY: -	SHEET SIZE: A4	SCALE: 1:2400	REVISION: - / PAGE NO: 8

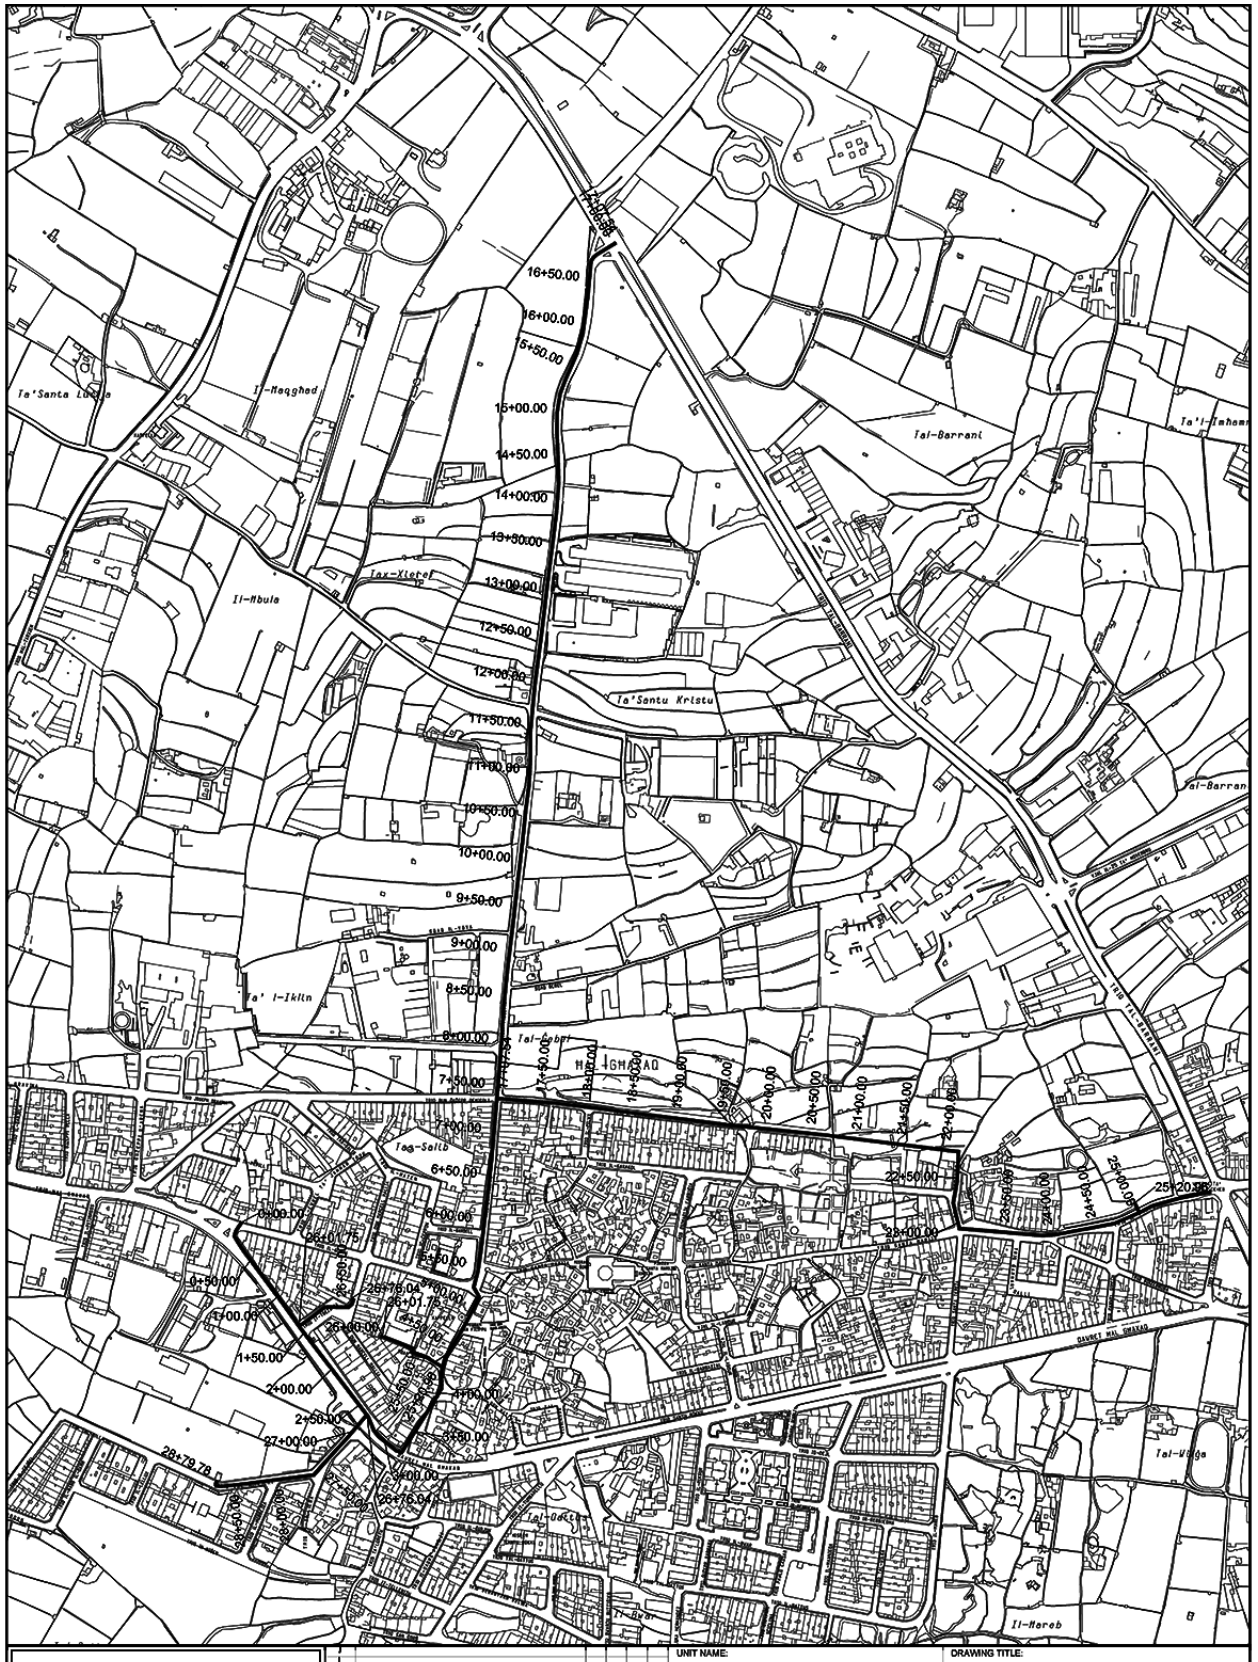

INFRASTRUCTURE MALTA

Revision	Alterations	Drawn	Checked	Approved	Date

CHIEF EXECUTIVE OFFICER: Steve Ellul

COMPUTER PATH: S:\Traffic Management\2024\Ghaxaq\2024 Ghaxaq.dwg

UNIT NAME: IMPLEMENTATION

HEAD OF UNIT: N.V.


PROJECT LEADER: .....

DRAWN BY: .....


DRAWING TITLE: Ghaxaq - Zejtun Area Reinforcement Enemalta Trenches Phase 3 - Ghaxaq Only - Site Plan

DATE:	FILE NO:	DRAWING NO:
Sep 2024	IM 000 / 00	IMD/200/24/a

SHEET SIZE:	SCALE:	REVISION:	SHEET NO:
A1	1 : 2500	B	2 of 3

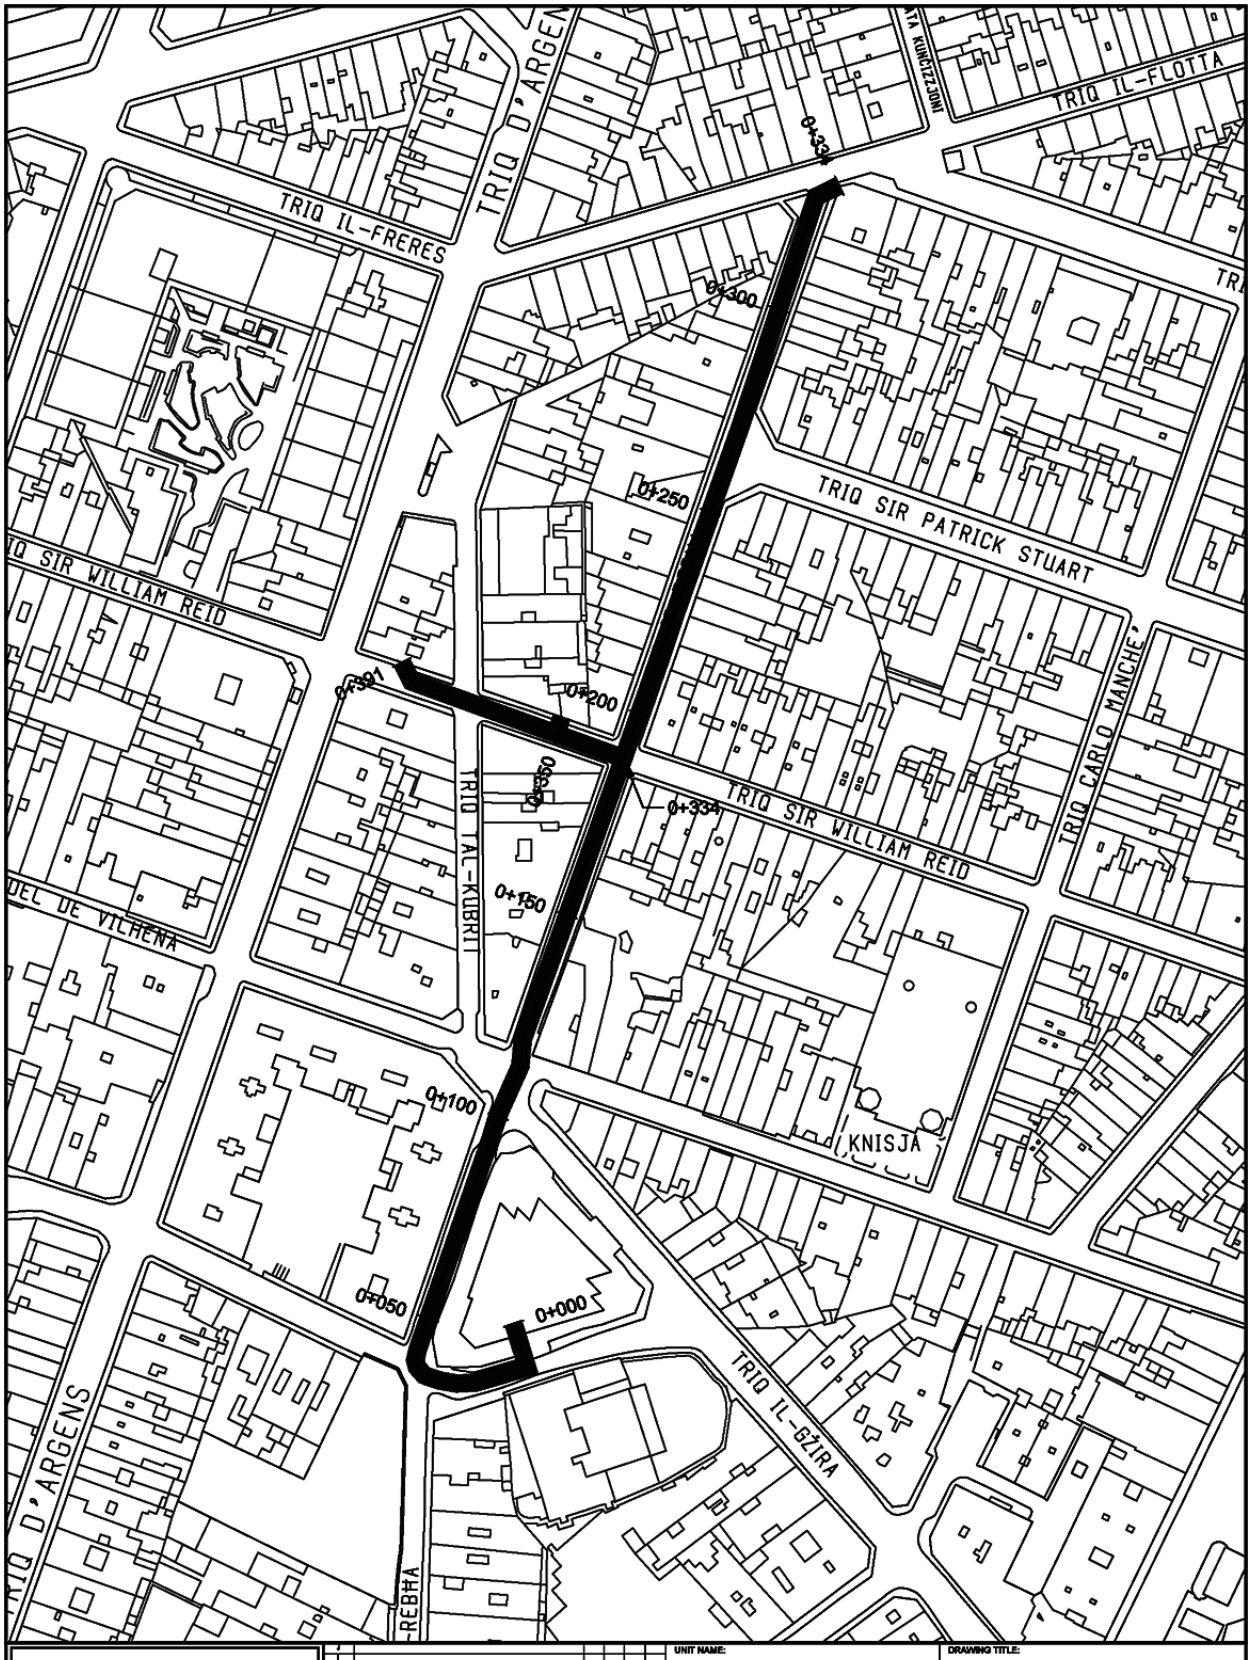

INFRASTRUCTURE MALTA	UNIT NAME: IMPLEMENTATION	DRAWING TITLE: IL-GŻIRA Gzira Area Reinforcement Phase 3 - SP (Extents of Works are not binding but indicative)	
CHIEF EXECUTIVE OFFICER: Steve Ellul	HEAD OF UNIT: N.V.		
S:\Traffic Management\2024\Gzira\2024 Gzira.dwg	PROJECT LEADER: -	DATE: Oct 2024 / FILE NO: - / DRAWING NO: IMD201/24	
	DRAWN BY: -	SHEET SIZE: A4 / SCALE: N.T.S. / REVISION: B / PAGE NO: 1	

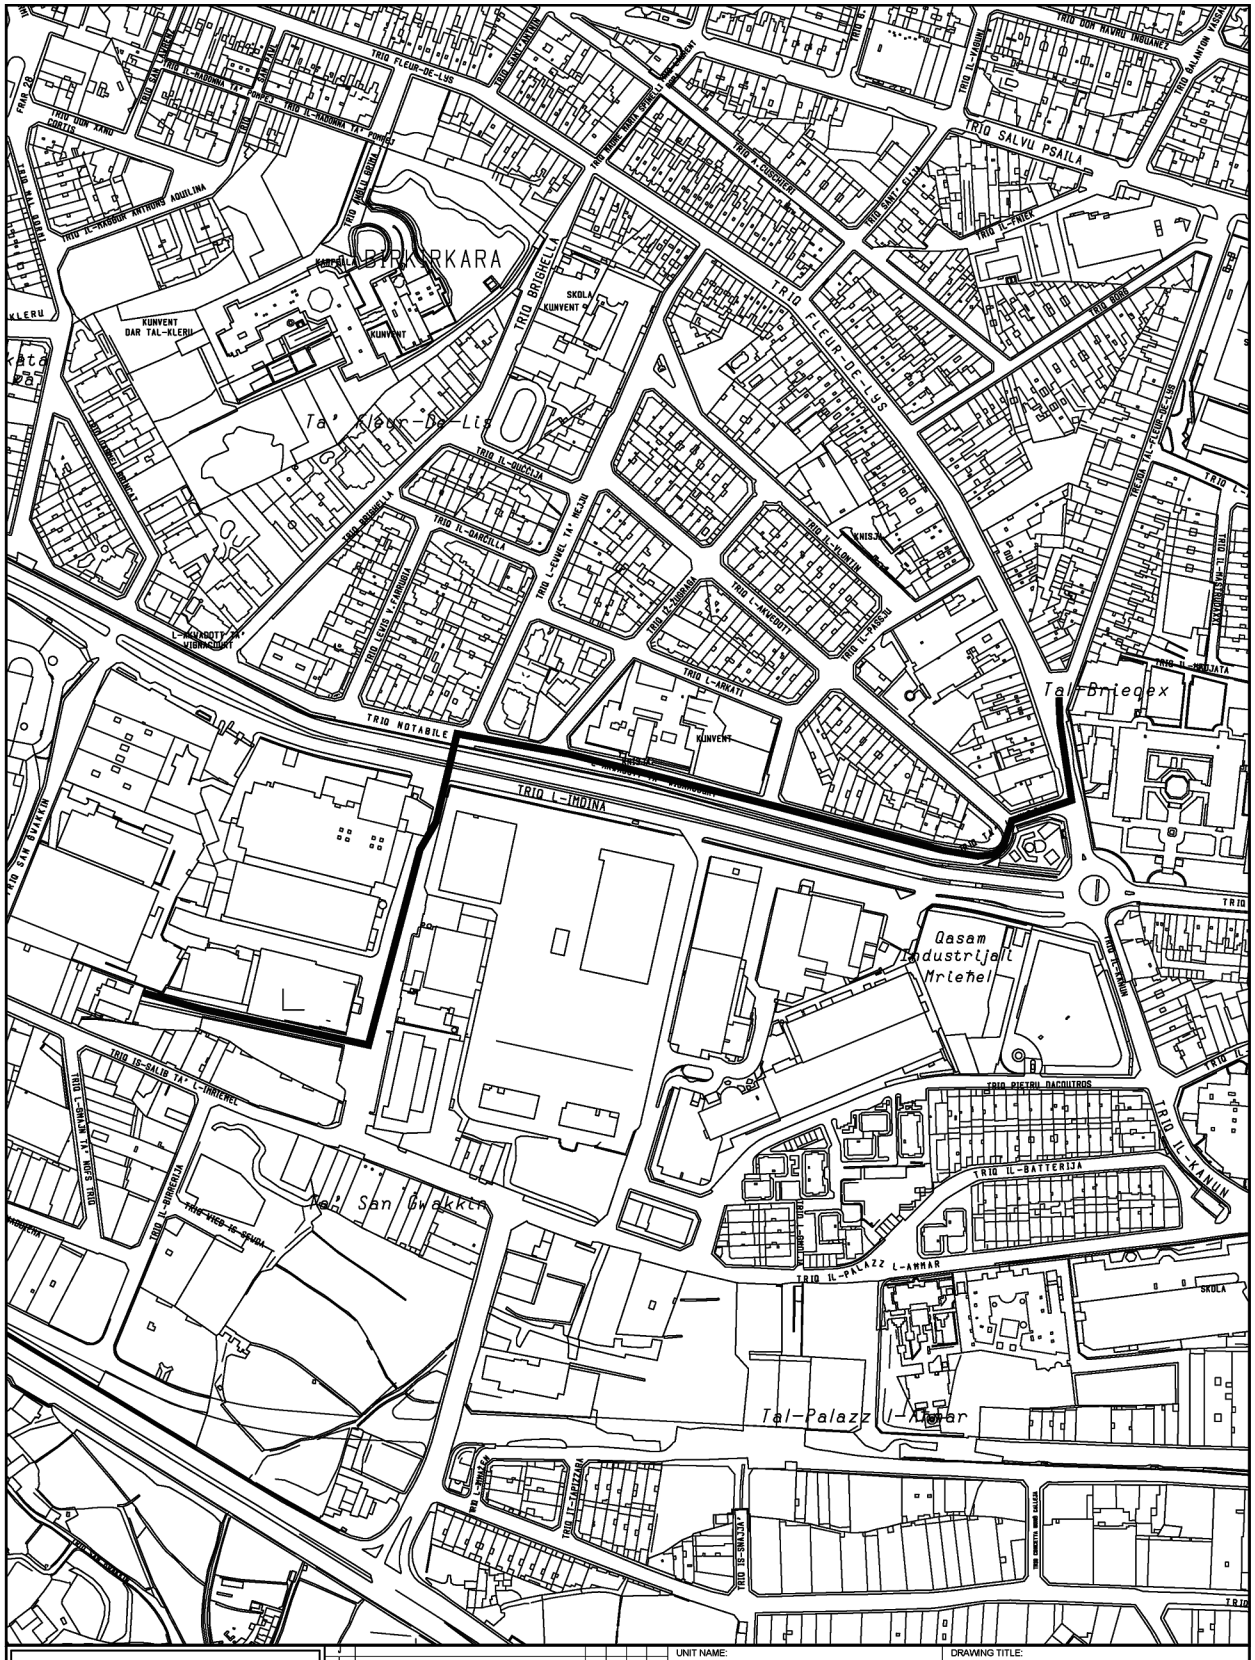

INFRASTRUCTURE MALTA

J				
I				
H				
G				
F				
E				
D				
C				
B				
A	*			
Notes	Alterations	Drawn	Checked	Approved	Date

CHIEF EXECUTIVE OFFICER: Steve Ellul

S:\Traffic Management\2024\Birkirkara\2024 Birkirkara.dwg

UNIT NAME: Implementation

HEAD OF UNIT: N.V.


PROJECT LEADER: -

DRAWN BY: -

DRAWING TITLE: -
Mriehel - Hamrun Reinforcement Area
Enemalta Trench Phase 3 - Birkirkara Only
(Extents of Works are not binding but indicative)

DATE:	FILE NO:	DRAWING NO:
Sep 2024	-	IMD202/24/a

SHEET SIZE:	SCALE:	REVISION:	PAGE NO:
A3	N.T.S.	C	2 of 4

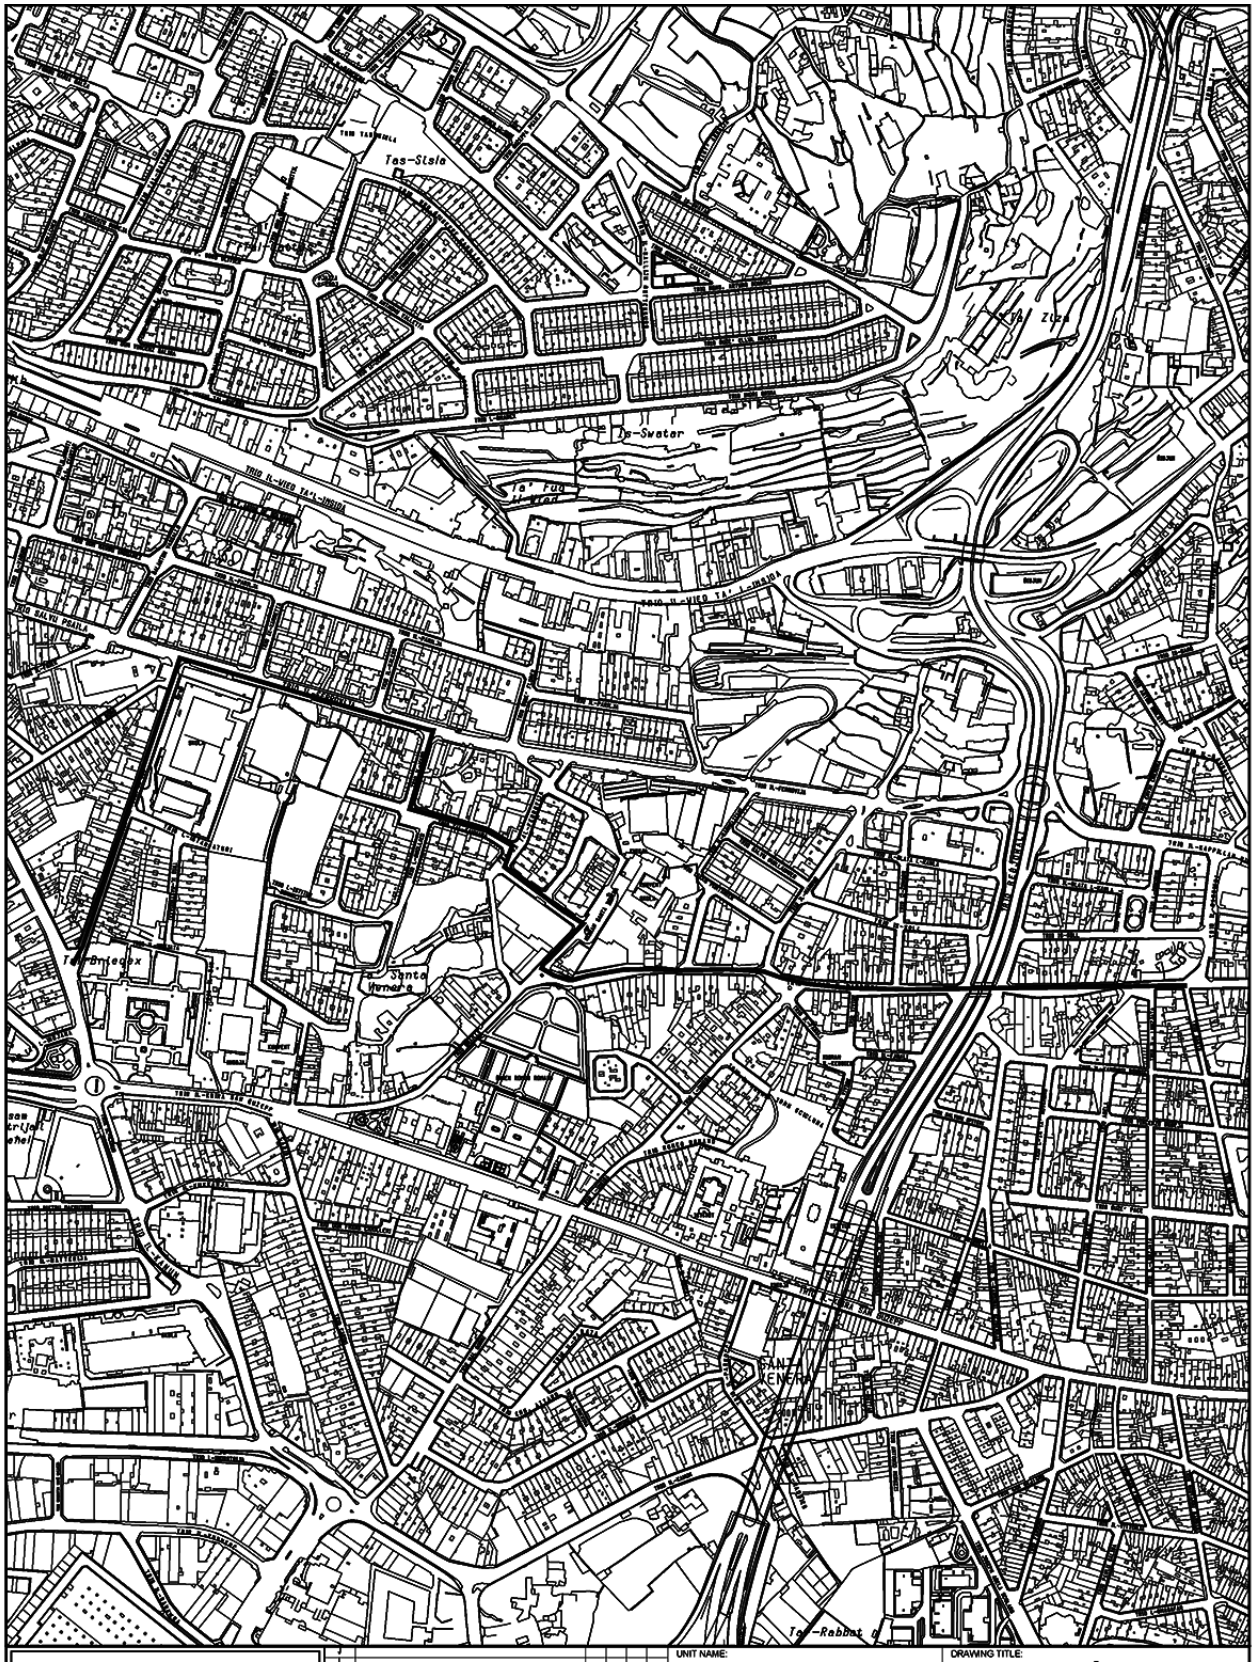

INFRASTRUCTURE MALTA

J					
I					
H					
G					
F					
E					
D					
C					
B					
A					
Issue	Amdts	Drawn	Checked	Approved	Date

CHIEF EXECUTIVE OFFICER:
Steve Ellul

S:\Traffic Management\2024\Birkirkara\2024 Birkirkara.dwg

UNIT NAME: Implementation

HEAD OF UNIT: N.V.

PROJECT LEADER: -


DRAWN BY: -

DRAWING TITLE: -


Mriehel - Hamrun Reinforcement Area
Enemalta Trench Phase 3 - Santa Venera Only
(Extents of Works are not binding but indicative)


DATE:	FILE NO:	DRAWING NO:
Sep 2024	-	IMD202/24/b

SHEET SIZE:	SCALE:	REVISION:	PAGE NO:
A3	N.T.S	B	3 of 4

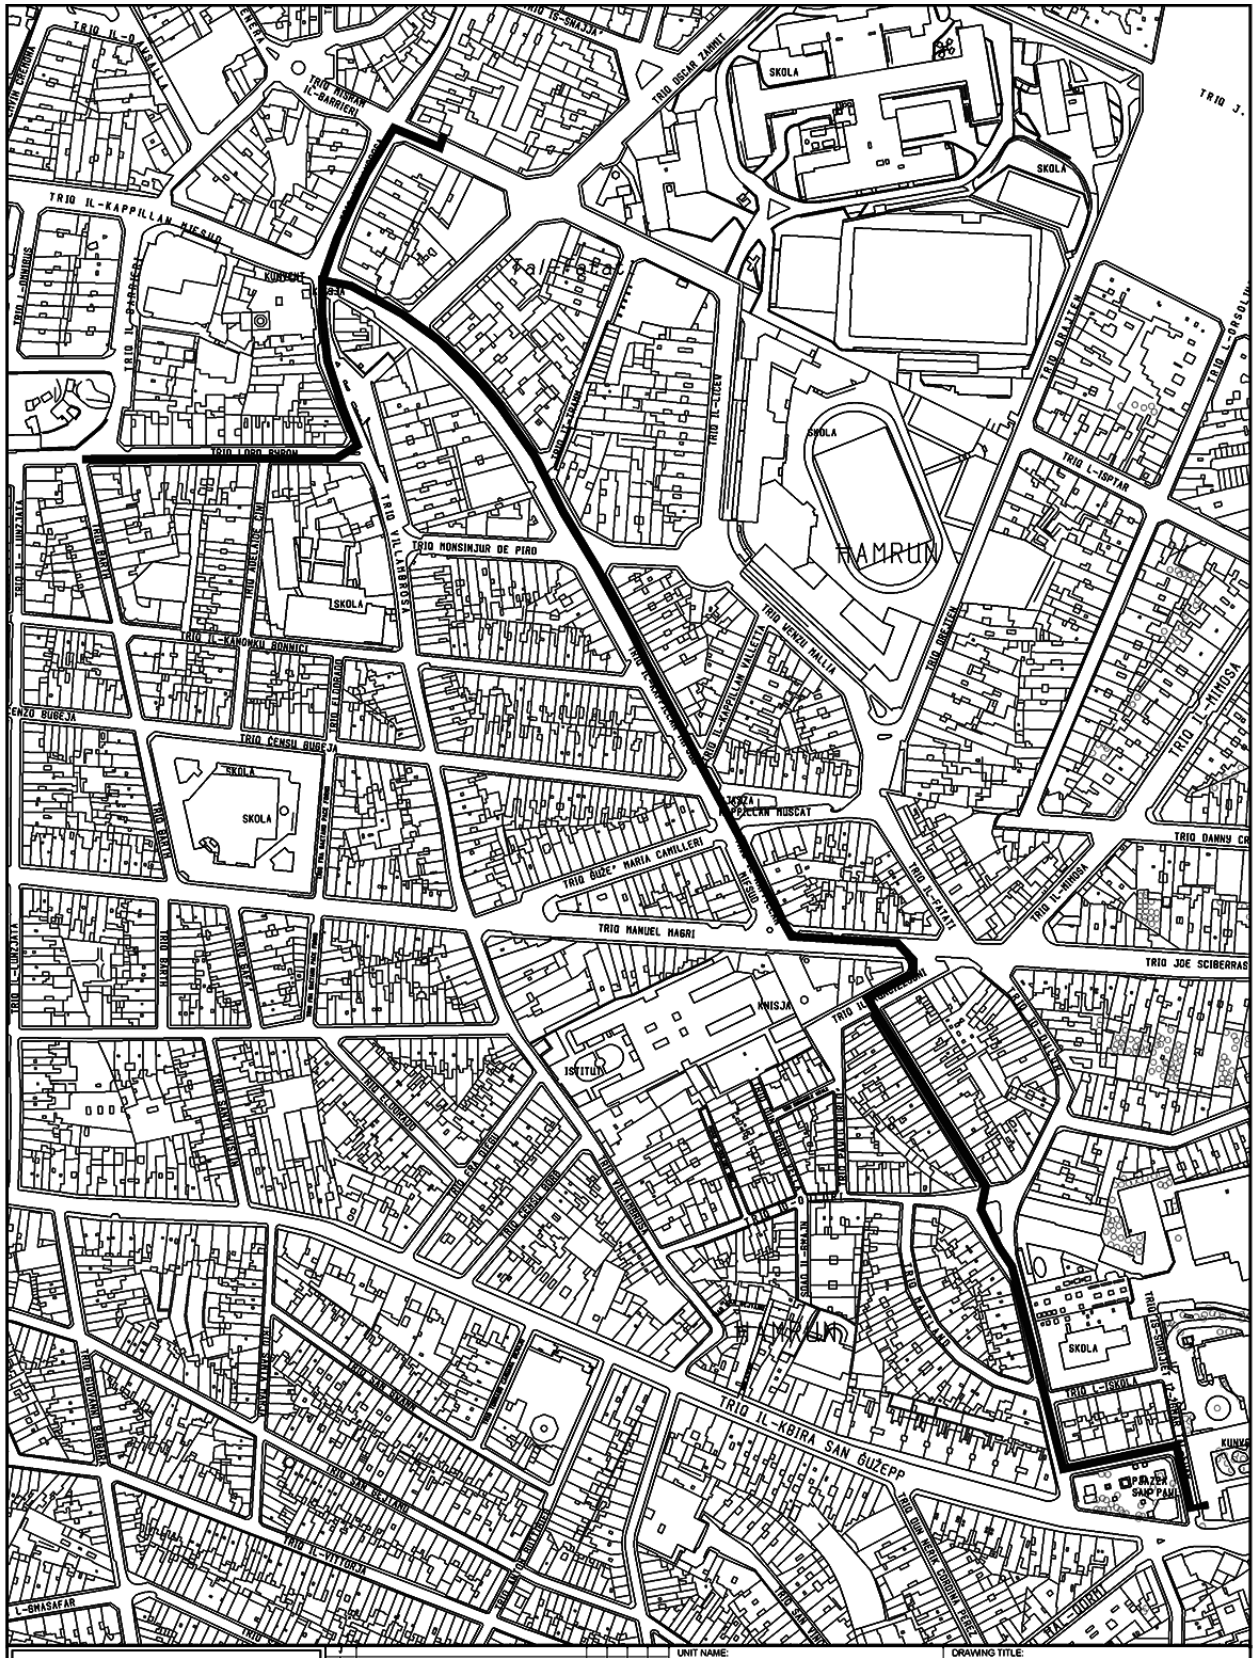

INFRASTRUCTURE MALTA	UNIT NAME: Implementation	DRAWING TITLE: - Mriehel - Hamrun Reinforcement Area Enemalta Trench Phase 3 - Hamrun Only (Extents of Works are not binding but indicative)	
	HEAD OF UNIT: N.V.		
	PROJECT LEADER: -	DATE: Sep 2024 / FILE NO: - / DRAWING NO: IMD202/24/c	
	CHIEF EXECUTIVE OFFICER: Steve Ellul	DRAWN BY: -	SHEET SIZE: A3 / SCALE: N.T.S / REVISION: E / PAGE NO: 4 of 4
	S:\Traffic Management\2024\Birkirkara\2024 Birkirkara.dwg		

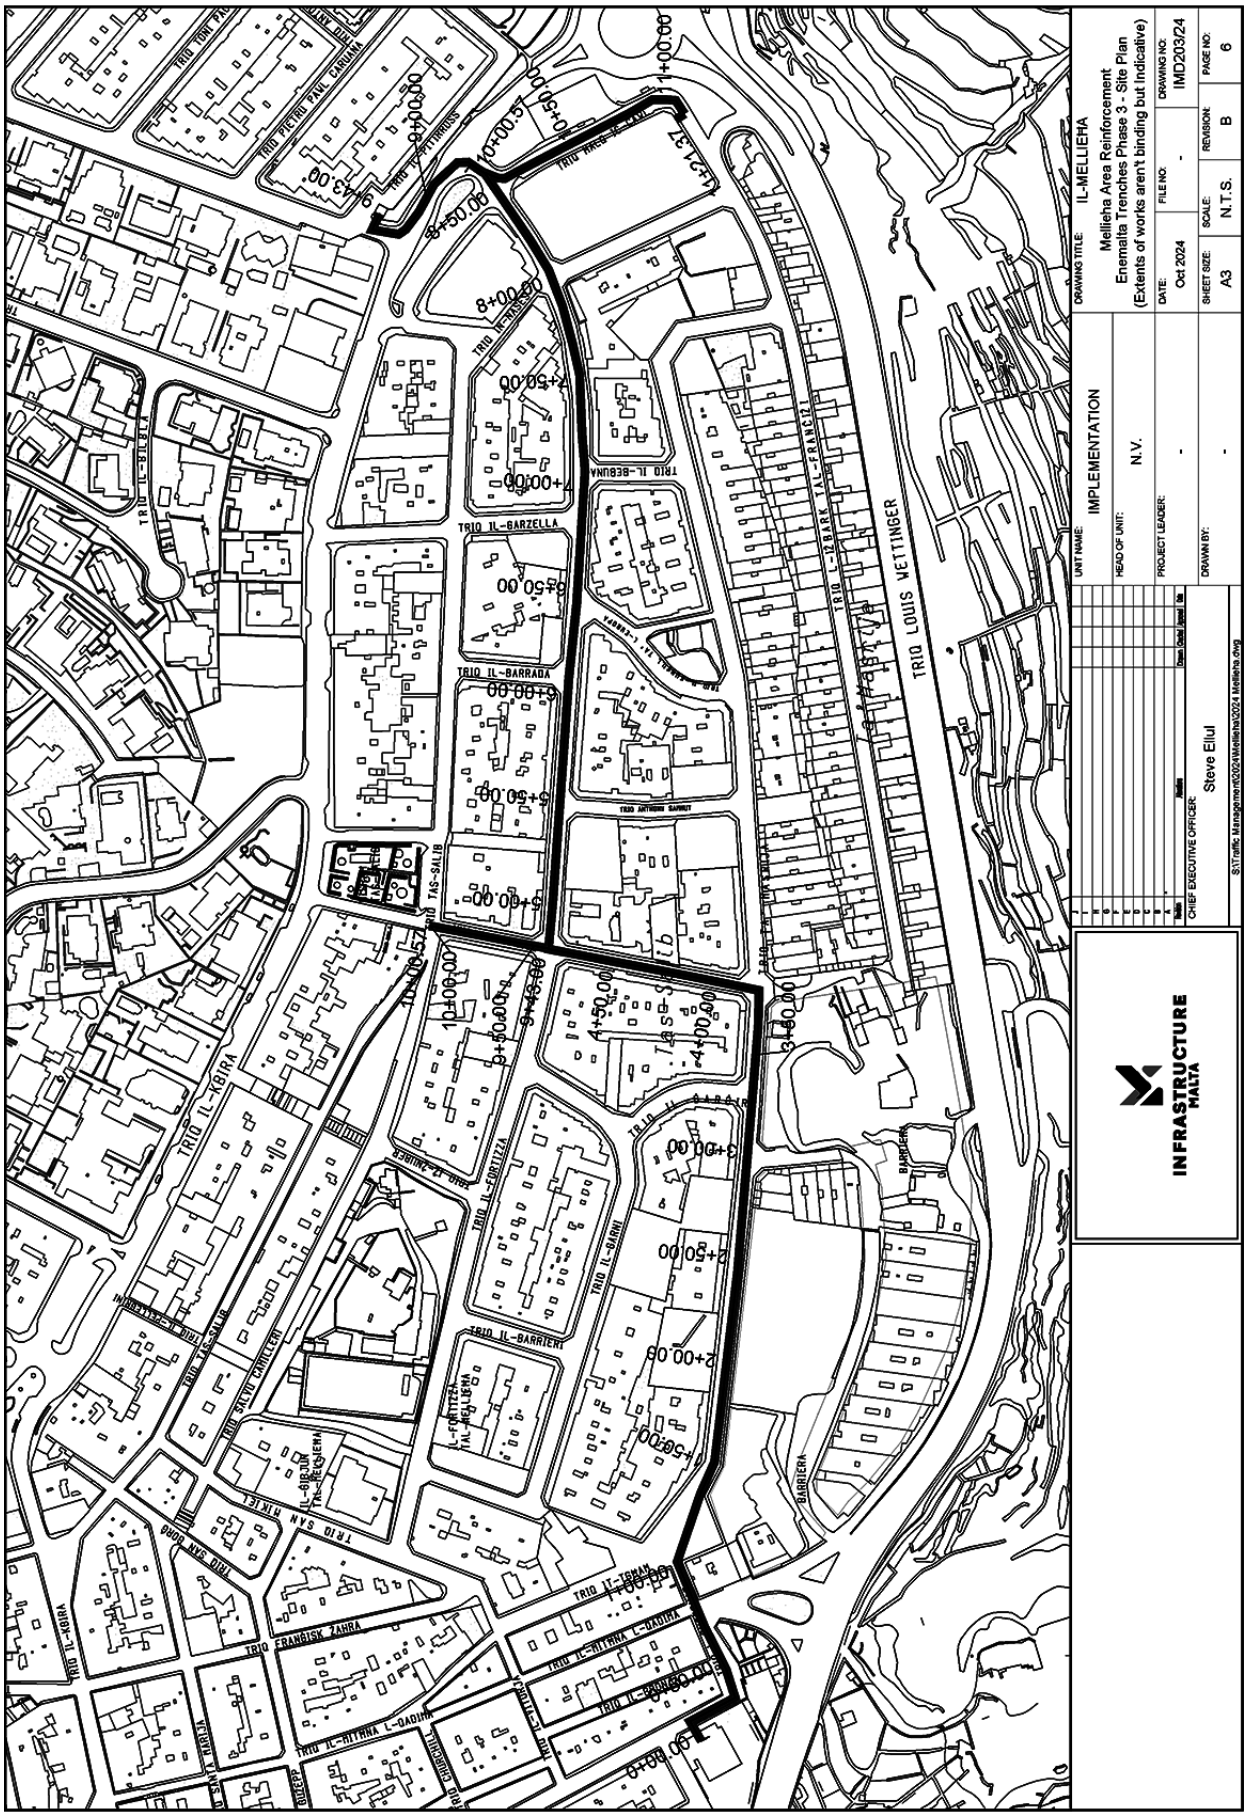
INFRASTRUCTURE MALTA
UNIT NAME: IMPLEMENTATION
HEAD OF UNIT: N.V.
PROJECT LEADER: -
CHIEF EXECUTIVE OFFICER: Steve Ellul
DRAWN BY: -
DRAWING TITLE: IL-MELLIEHA
Mellieha Area Reinforcement
Enemalta Trenches Phase 3 - Site Plan
(Extents of works aren't binding but indicative)
DATE: Oct 2024
FILE NO: -
DRAWING NO: IMD203/24
SHEET SIZE: A3
SCALE: N.T.S.
REVISION: B
PAGE NO: 6
S:\Traffic Management\2024\Mellieha\2024 Mellieha.dwg
TRIQ LOUIS WETTINGER
TRIQ IL-BARRIERA
TRIQ IL-GHIRA
TRIQ IL-BARZELLA
TRIQ IL-BARRADA
TRIQ IL-FORTEZZA
TRIQ IL-BARNI
TRIQ IL-BARRIERI
TRIQ IL-MELLIEHA
TRIQ IL-BIRJUN TAL-MELLIEHA
TRIQ SALVU BARTOLEW
TRIQ SAN NIKOL
TRIQ FRANĠISK ŻAHRA
TRIQ IL-BEBUNA
TRIQ IL-BARK TAL-FRANĊI
TRIQ IL-BARK TAL-FRANĊI
TRIQ IL-BARK TAL-FRANĊI

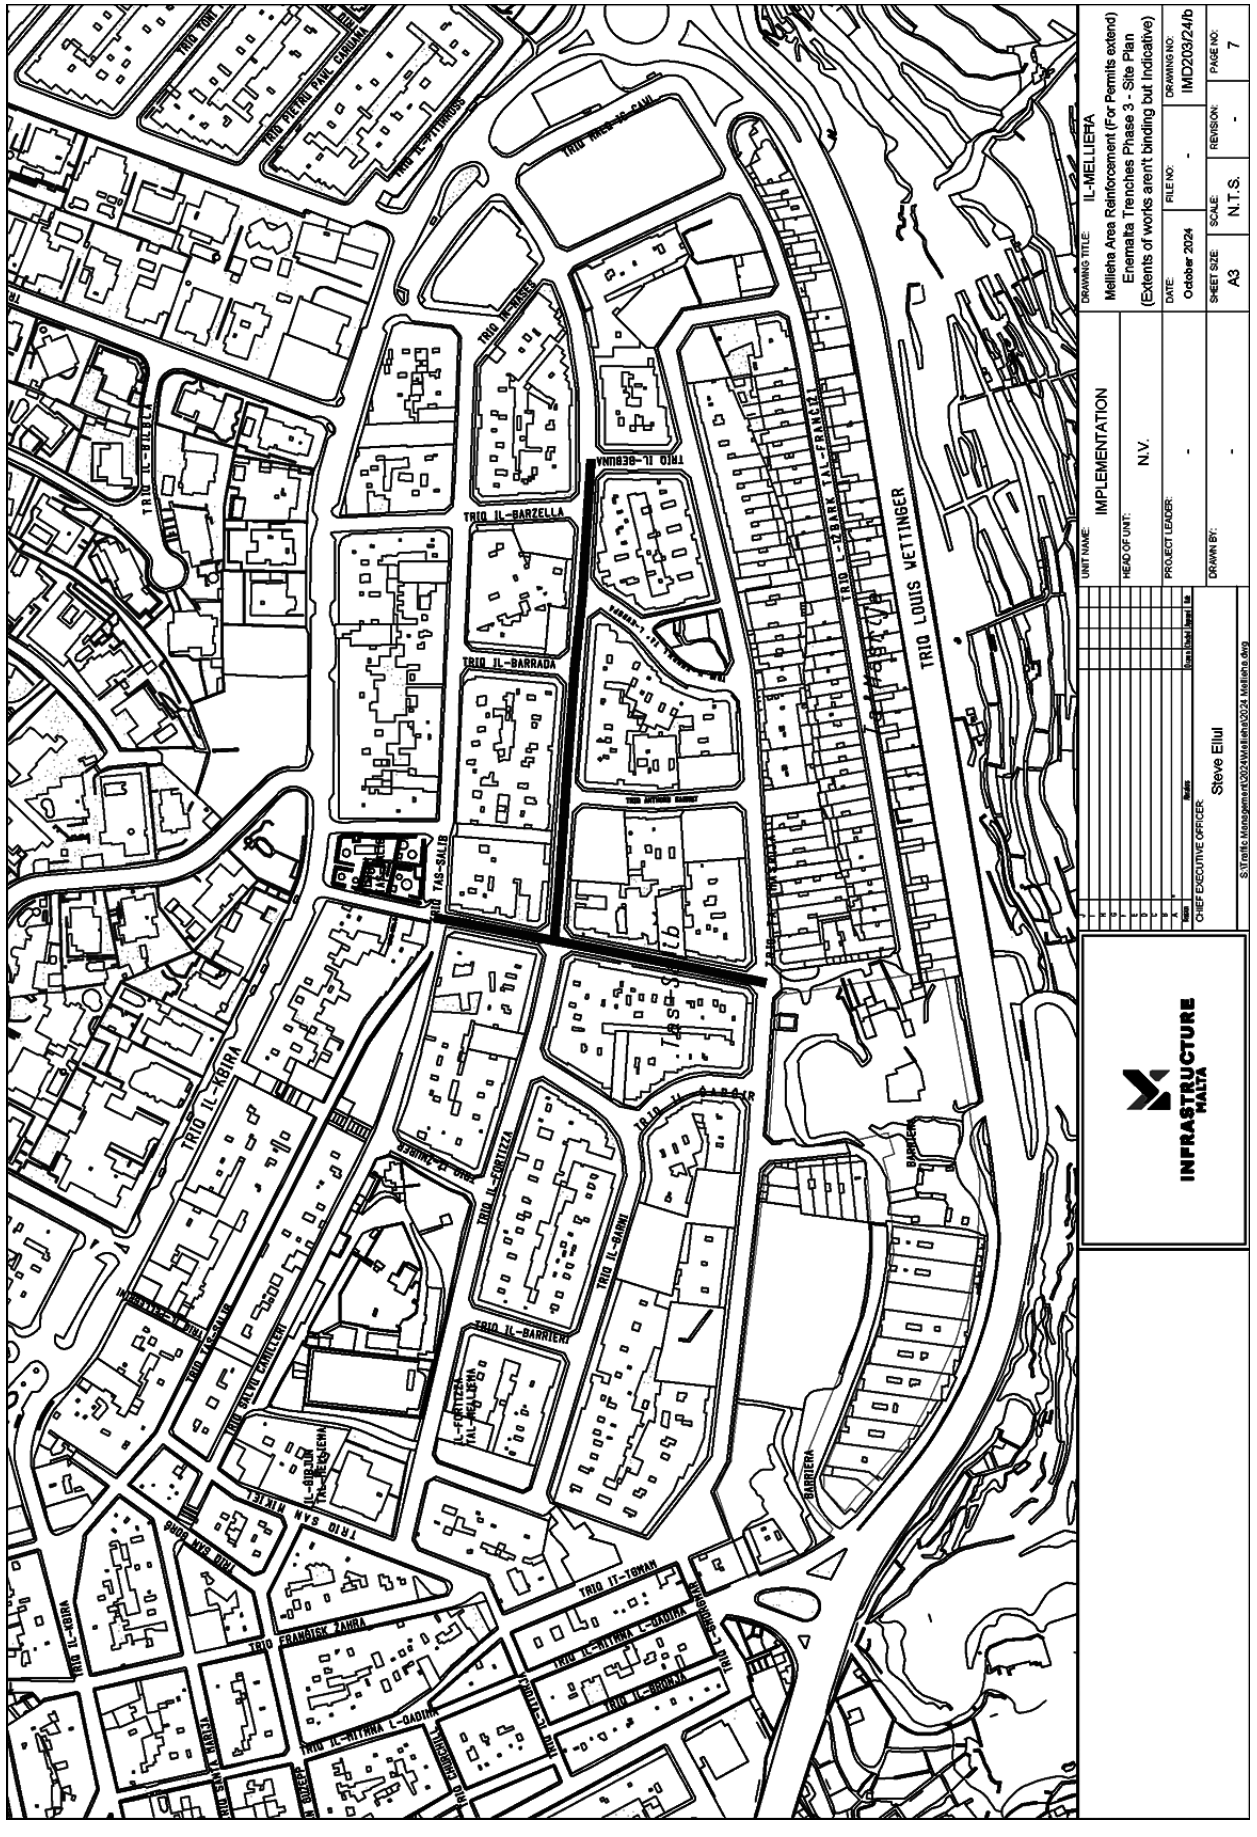
TRIQ LOUIS VETTINGER
TRIQ IL-BARZELLA
TRIQ IL-BARRADA
TRIQ IL-BEBUNA
TRIQ TAS-SALIB
TRIQ IL-KBIRA
TRIQ IL-FORTIZZA
TRIQ IL-BARRIERI
TRIQ IL-BAHRI
TRIQ IL-MITHNA L-QADIMA
TRIQ IT-TORRI
TRIQ PIETRU PAUL CARUANA
TRIQ IL-BARRIERA
INFRASTRUCTURE MALTA
UNIT NAME: IMPLEMENTATION
HEAD OF UNIT: N.V.
PROJECT LEADER: -
DRAWN BY: -
CHIEF EXECUTIVE OFFICER: Steve Ellul
DRAWING TITLE: IL-MELLIEHA
Mellieha Area Reinforcement (For Permits extend)
Enemalta Trenches Phase 3 - Site Plan
(Extents of works aren't binding but Indicative)
DATE: October 2024
FILE NO: -
DRAWING NO: IMD/203/24/b
SHEET SIZE: A3
SCALE: N.T.S.
REVISION: -
PAGE NO: 7
S:\Traffic Management\2024\Mellieha\2024 Mellieha.dwg