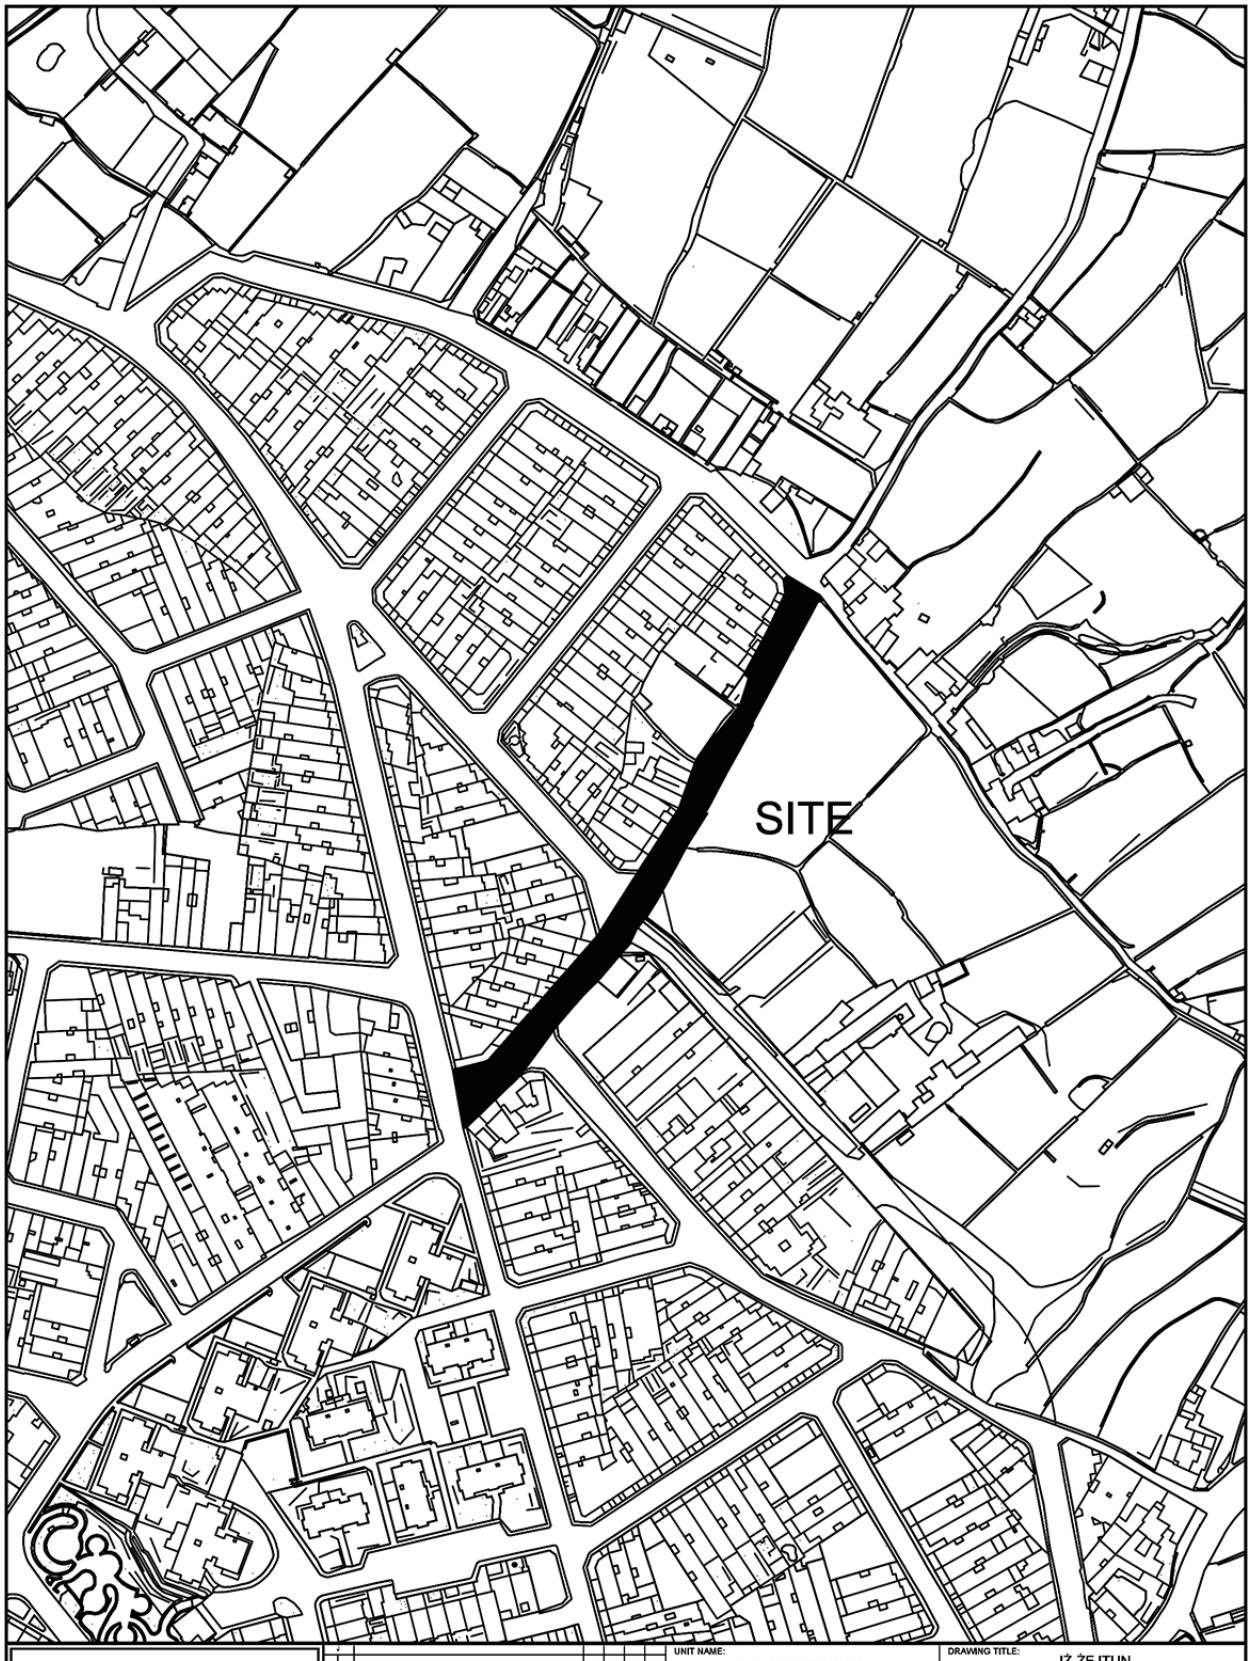


INFRASTRUCTURE MALTA

Revision	Alterations	Drawn	Checked	Approved	Date

CHIEF EXECUTIVE OFFICER: Ivan Falzon

S:\Traffic Management\2023\Zejtun\2023 Zejtun.dwg

UNIT NAME: IMPLEMENTATION

HEAD OF UNIT: N.V.

PROJECT LEADER: -

DRAWN BY: -

DRAWING TITLE: IŻ-ŻEJTUN

po Triq Wied il-Ghajn - SITE PLAN

(Extents of works AREN't binding but indicative)

DATE:	FILE NO:	DRAWING NO:
April 2023	-	IMD160/23

SHEET SIZE:	SCALE:	REVISION:	PAGE NO:
A4	1 : 2500	A	3




INFRASTRUCTURE MALTA

CHIEF EXECUTIVE OFFICER: Ivan Falzon

S:\Traffic Management\2023\Zejtun\2023 Zejtun.dwg

UNIT NAME: IMPLEMENTATION	DRAWING TITLE: IŻ-ŻEJTUN Misrah Mikiel Anton Vassalli - SITE PLAN (Extents of works AREN't binding but indicative)			
HEAD OF UNIT: N.V.				
PROJECT LEADER: -	DATE: JUNE 2023	FILE NO: -	DRAWING NO: IMD217/23	
DRAWN BY: -	SHEET SIZE: A4	SCALE: 1 : 2500	REVISION: A	PAGE NO: 6

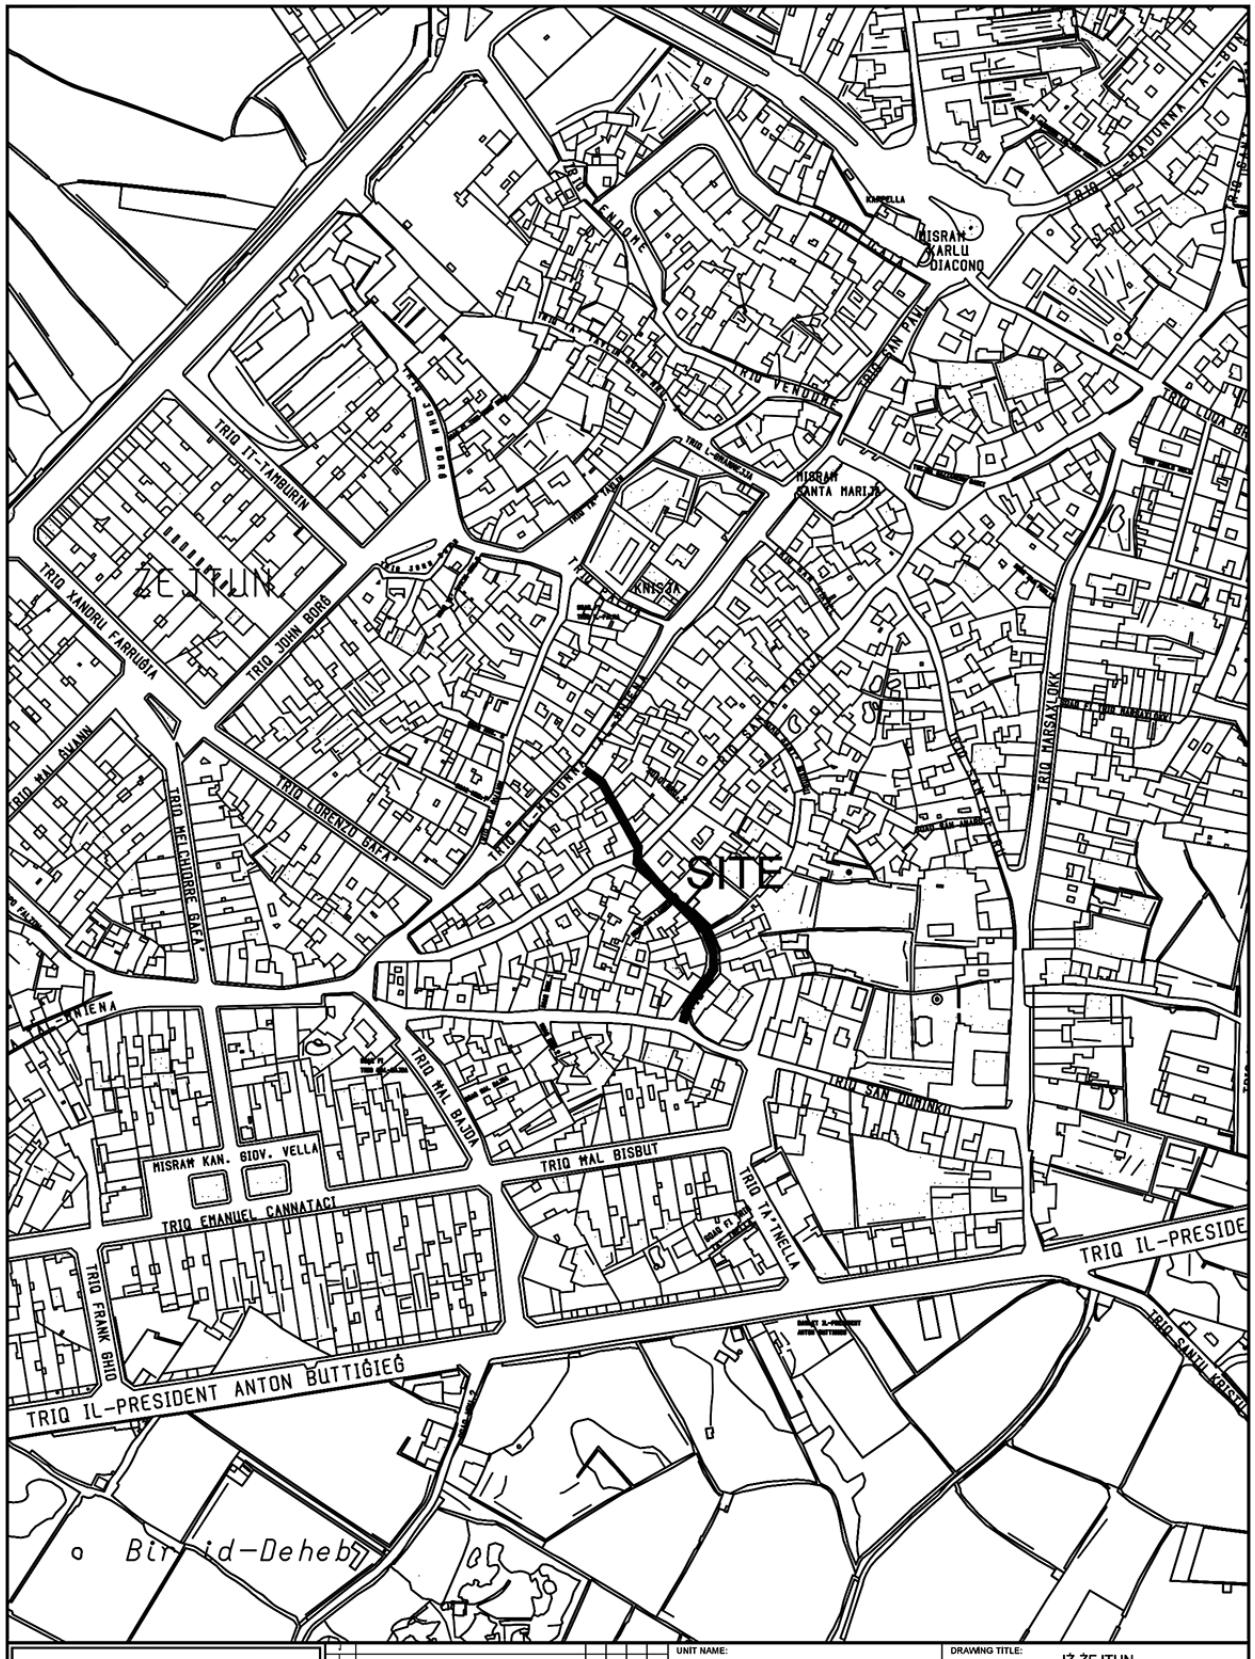

INFRASTRUCTURE MALTA

Issues	Alterations	Drawn	Checked	Approved	Date

CHIEF EXECUTIVE OFFICER: Ivan Falzon

S:\Traffic Management\2023\Zejtun\2023 Zejtun.dwg

UNIT NAME: IMPLEMENTATION

HEAD OF UNIT: N.V.


PROJECT LEADER: -


DRAWN BY: -

DRAWING TITLE: IŻ-ŻEJTUN
Triq San Alfonsu - SITE PLAN
(Extents of works AREN't binding but indicative)

DATE:	FILE NO:	DRAWING NO:
JUNE 2023	-	IMD218/23

SHEET SIZE:	SCALE:	REVISION:	PAGE NO:
A4	1 : 2500	A	6

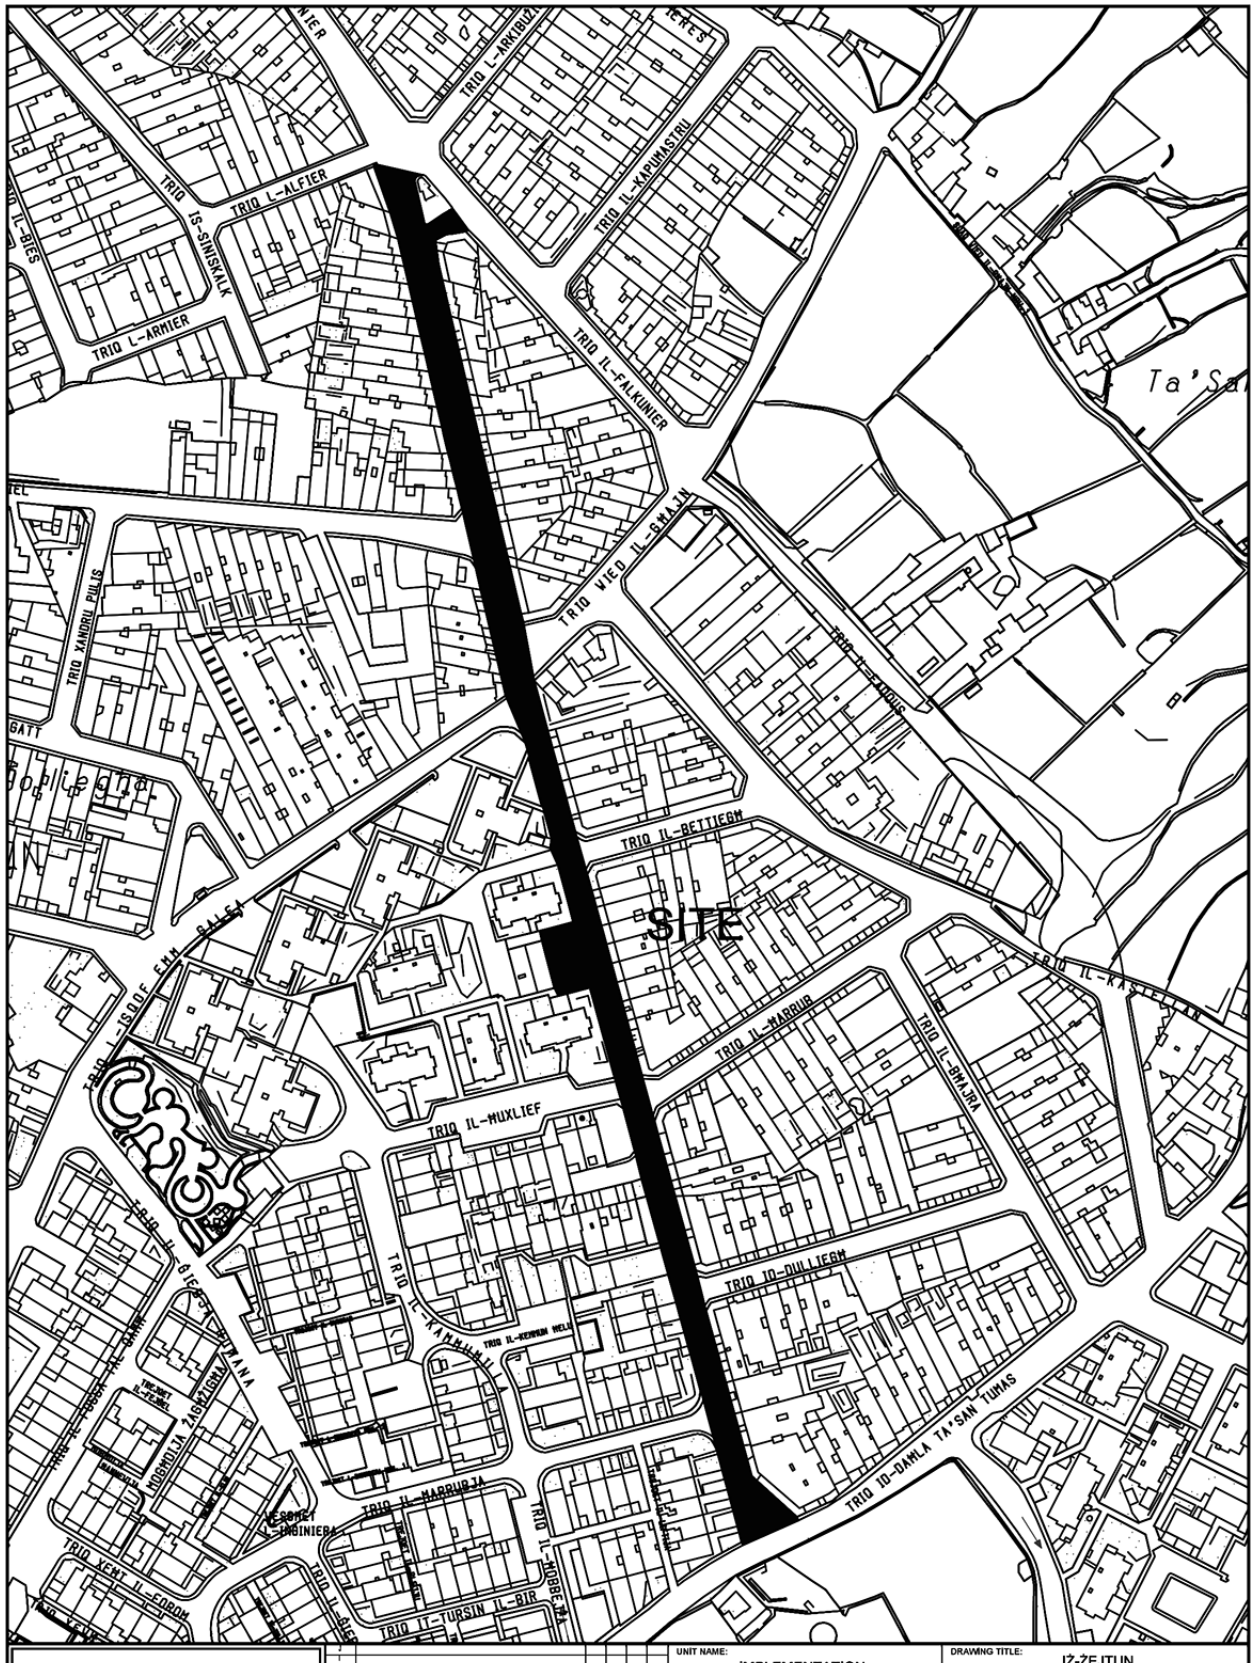
SITE
TRIQ L-ALFIER
TRIQ IS-SINISKALK
TRIQ L-ARMIER
TRIQ IL-FALKUNIER
TRIQ VJEW IL-BMAJN
TRIQ IL-BETTIEGM
TRIQ IL-MARRUR
TRIQ IL-MUXLIEF
TRIQ IL-KANNHA II
TRIQ IL-MARRUBJA
TRIQ IT-TURSIN IL-BIR
TRIQ IL-MOBBE TMA
TRIQ ID-DULLIEGM
TRIQ ID-DAMLA TA' SAN TUMAS
TRIQ IL-BMAJRA
TRIQ IL-KAS
TRIQ XENT IL-FORN
TRIQ IL-GIEFEX
TRIQ IL-KBIRA
TRIQ IL-KAMMIEN
TRIQ IL-KAPUMASTRU
TRIQ L-ARKIBUZ
TRIQ XANDRU PULIS
TRIQ IL-BIES
TRIQ IL-GALLA
TRIQ IL-GHAQDA
TRIQ IL-GHAQDA TA' SAN TUMAS
TRIQ IL-GHAQDA TA' SAN TUMAS
TRIQ IL-GHAQDA TA' SAN TUMAS

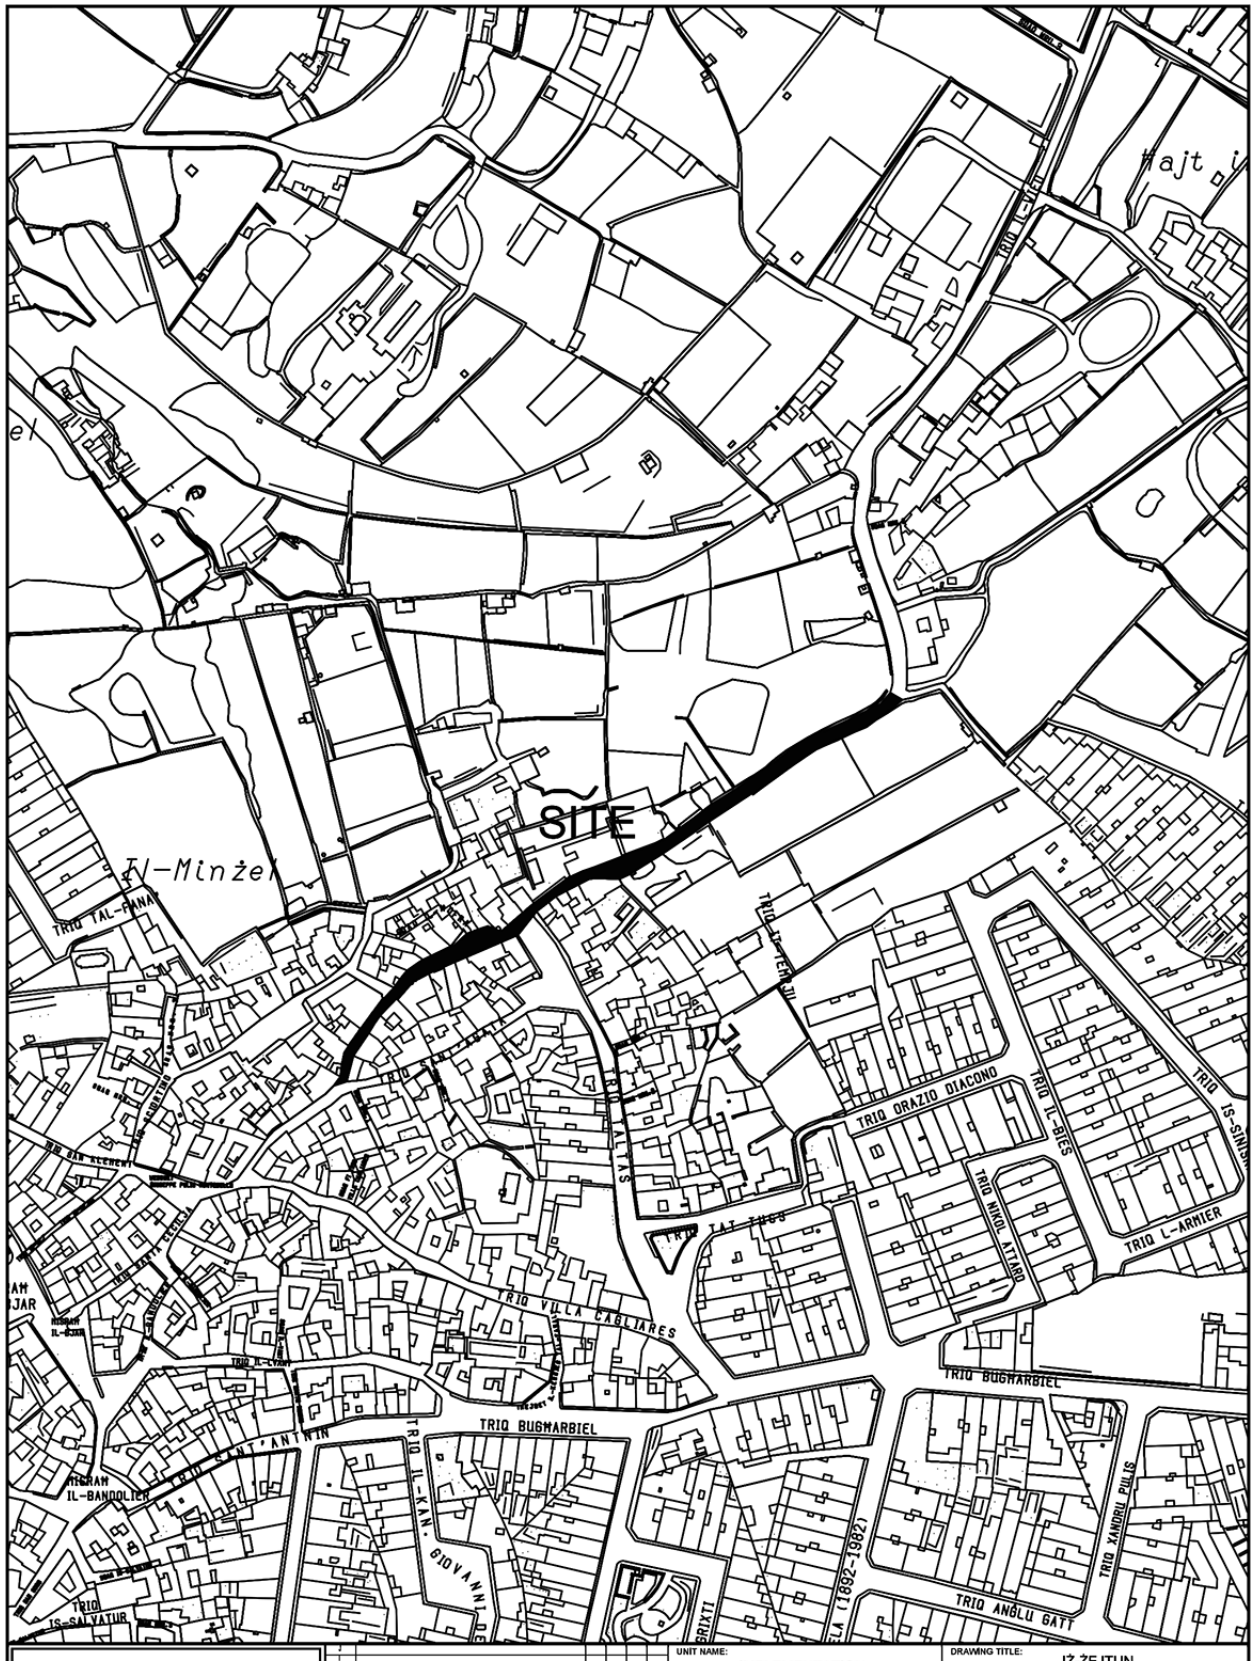


INFRASTRUCTURE MALTA

Revision	Alterations	Drawn	Checked	Approved	Date

CHIEF EXECUTIVE OFFICER: Ivan Falzon

S:\Traffic Management\2023\Zejtun\2023 Zejtun.dwg

UNIT NAME: IMPLEMENTATION	DRAWING TITLE: IŻ-ŻEJTUN Triq Dun Mikiel Cassar - SITE PLAN (Extents of works AREN't binding but indicative)			
HEAD OF UNIT: N.V.				
PROJECT LEADER: -	DATE: JUNE 2023	FILE NO: -	DRAWING NO: IMD220/23	
DRAWN BY: -	SHEET SIZE: A4	SCALE: 1 : 2500	REVISION: A	PAGE NO: 9

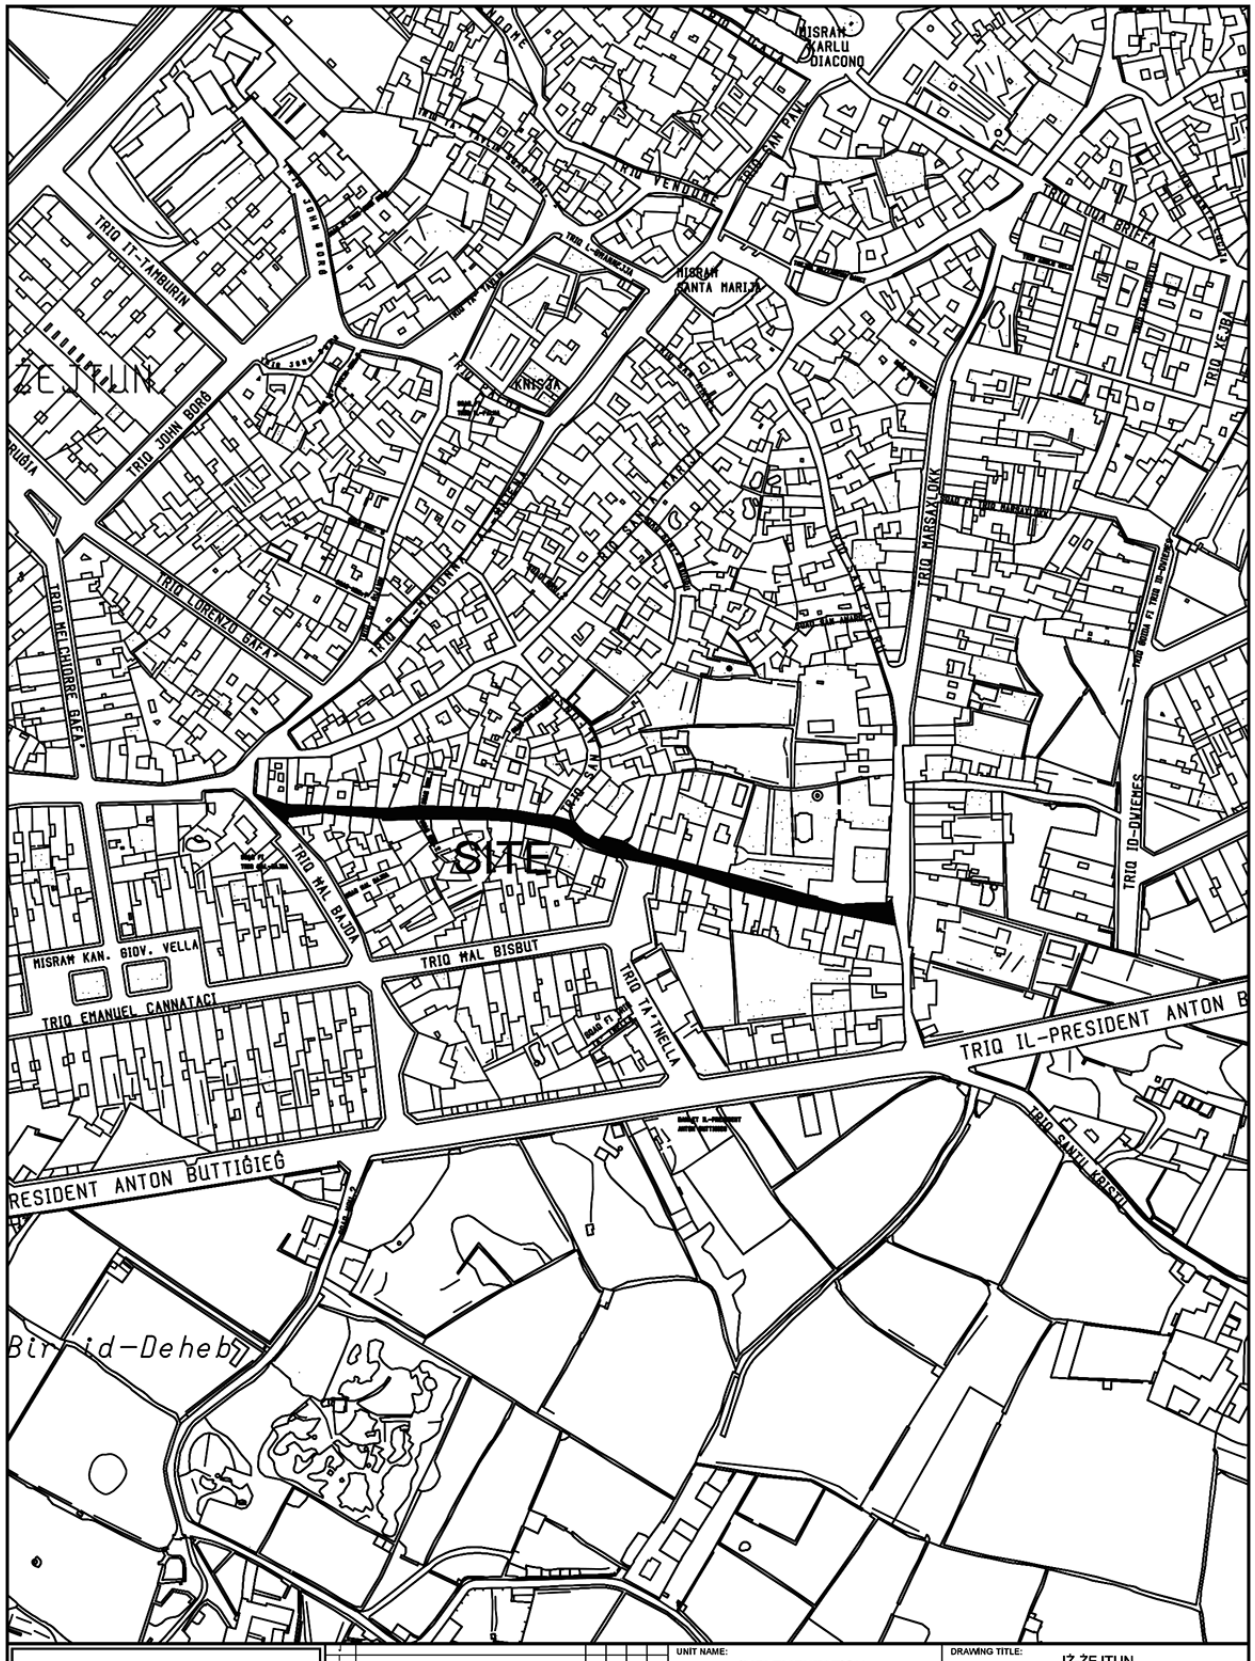

INFRASTRUCTURE MALTA

Revision	Alterations	Drawn	Checked	Approved	Date

CHIEF EXECUTIVE OFFICER: Ivan Falzon

S:\Traffic Management\2023\Zejtun\2023 Zejtun.dwg

UNIT NAME: IMPLEMENTATION

HEAD OF UNIT: N.V.

PROJECT LEADER: -

DRAWN BY: -

DRAWING TITLE: IŻ-ŻEJTUN
Triq San Duminku - SITE PLAN
(Extents of works AREN't binding but indicative)

DATE:	FILE NO:	DRAWING NO:
JUNE 2023	-	IMD221/23

SHEET SIZE:	SCALE:	REVISION:	PAGE NO:
A4	1 : 2500	A	10