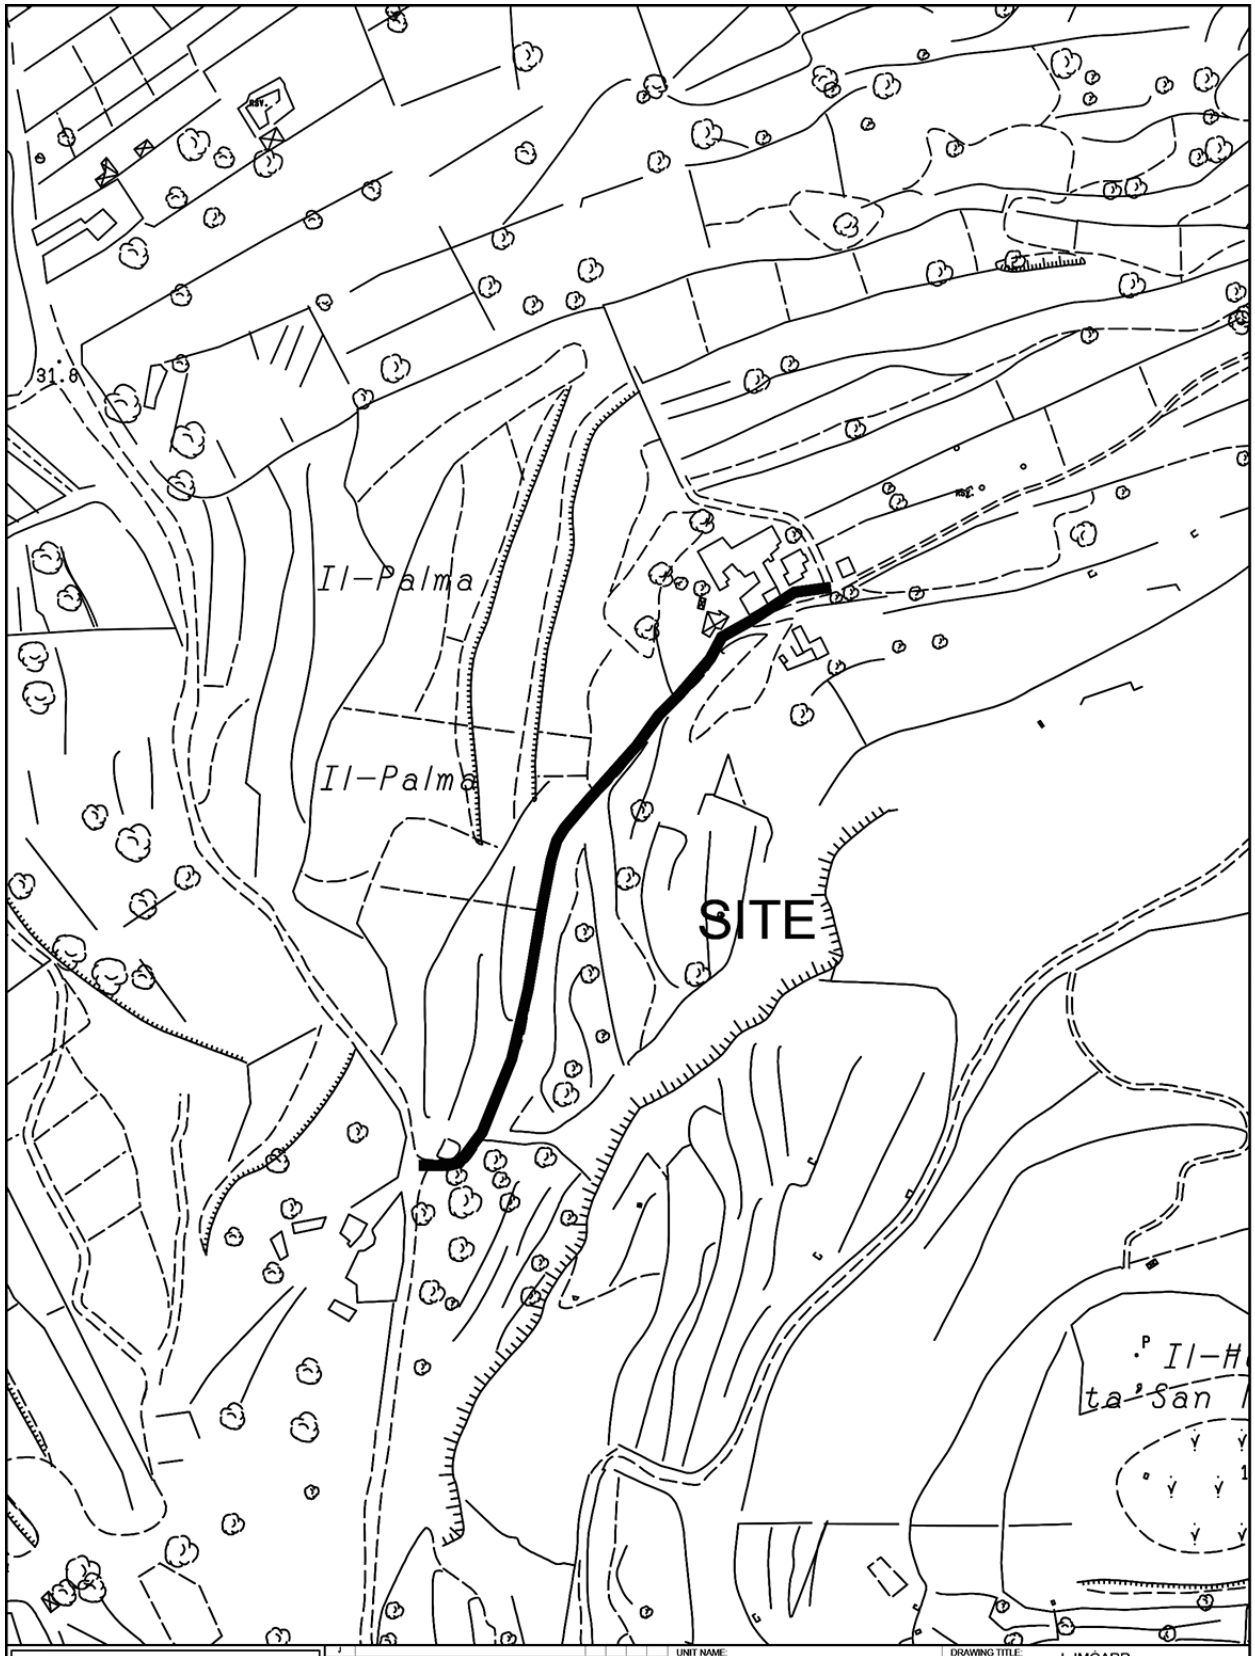


INFRASTRUCTURE MALTA

CHIEF EXECUTIVE OFFICER: Steve Ellul	UNIT NAME: Coordination	DRAWING TITLE: L-IMGARR unnamed road off Triq Il-Palma - SITE PLAN (Extents of Works are not binding but indicative)	
S:\Traffic Management\2021\Mgarr\2021 Mgarr.dwg	HEAD OF UNIT: R.C.		
	PROJECT LEADER: -	DATE: Sep 2024 / FILE NO: - / DRAWING NO: IMD363/21	
	DRAWN BY: -	SHEET SIZE: A4 / SCALE: 1:2500 / REVISION: B / PAGE NO: 12	