


INFRASTRUCTURE MALTA

UNIT NAME:	Implementation
HEAD OF UNIT:	N.V.
PROJECT LEADER:	-
DRAWN BY:	-
CHIEF EXECUTIVE OFFICER:	Steve Ellul
DRAWING TITLE:	- Sliema Falcon Reinforcement Area Enemalta Trench Phase 3 - Gzira Only (Extents of Works are not binding but indicative)
DATE:	Sep 2024
FILE NO:	-
DRAWING NO:	IMD225/24/a
SHEET SIZE:	A3
SCALE:	N.T.S
REVISION:	-
PAGE NO:	2 of 3

S:\Traffic Management\2024\Birkirkara\2024 Birkirkara.dwg

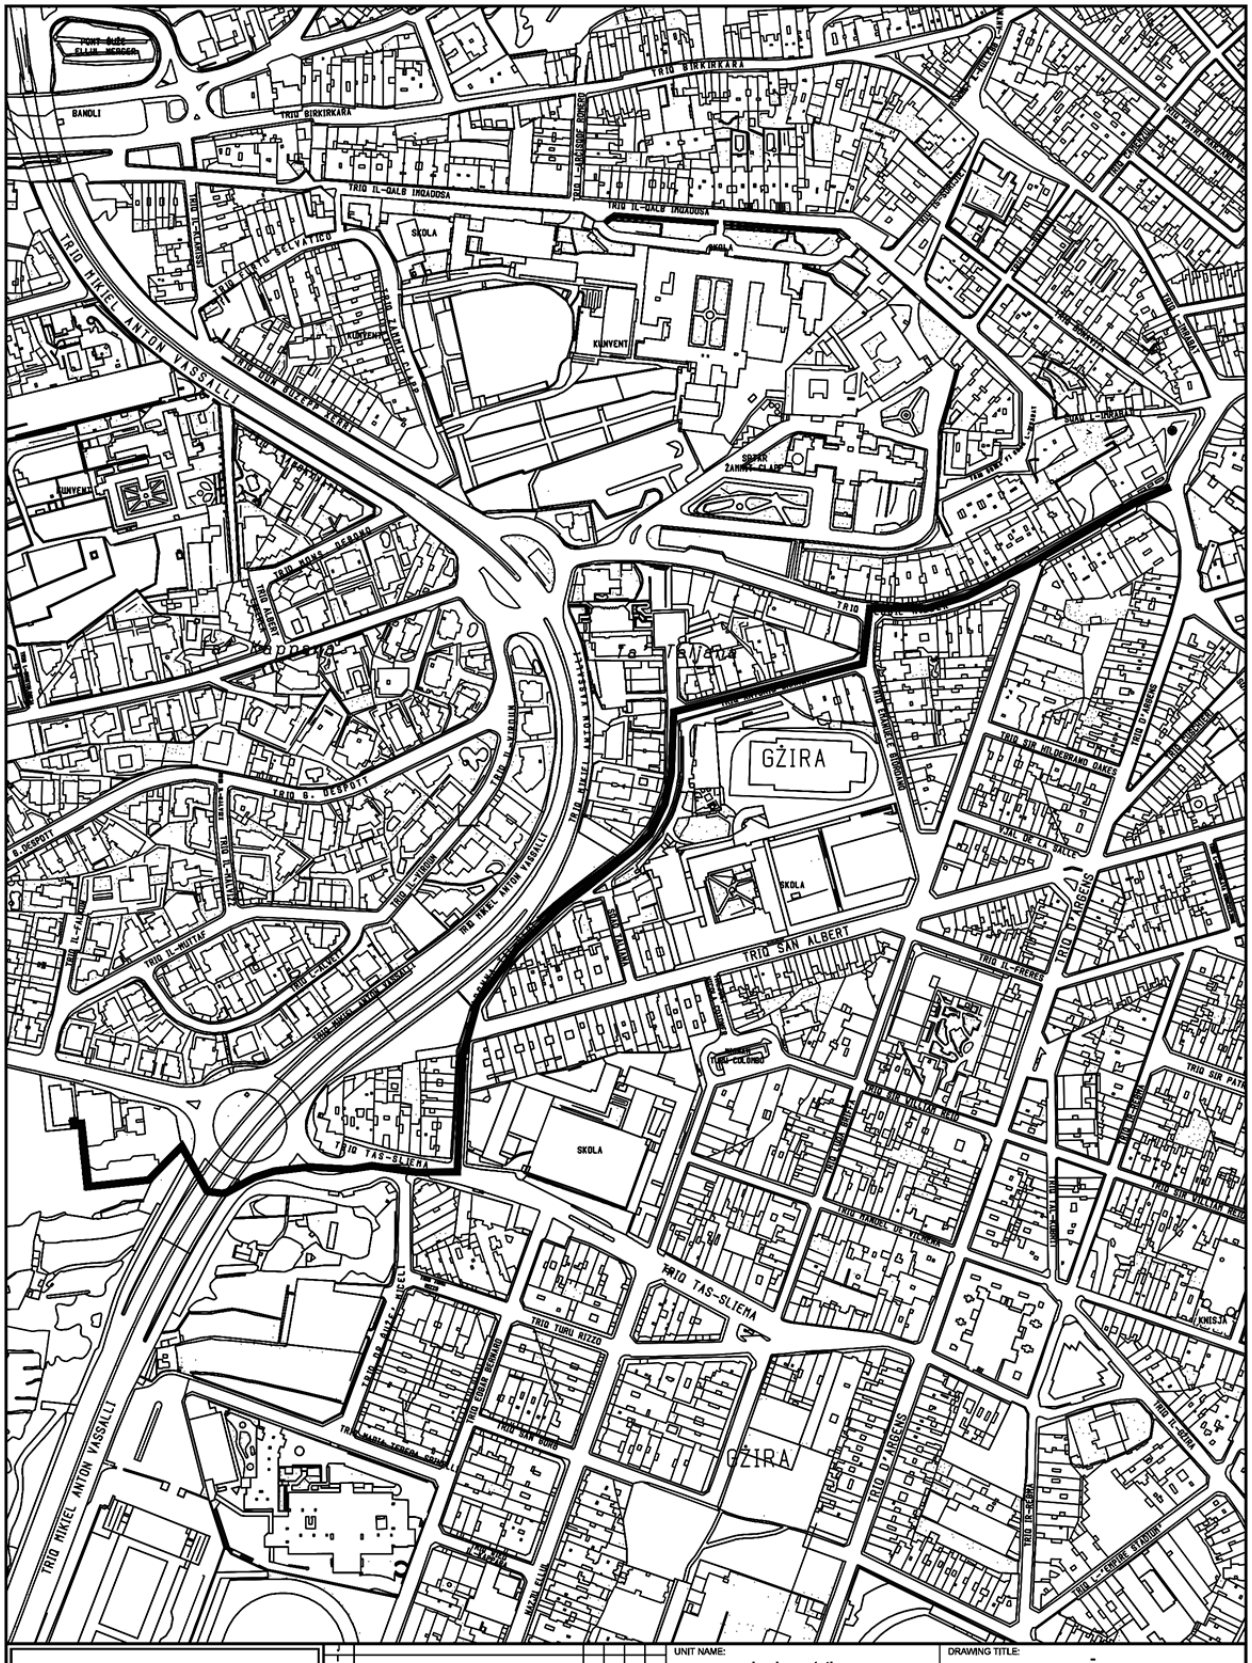

INFRASTRUCTURE MALTA

Issue	Alterations	Drawn	Checked	Approved	Date

CHIEF EXECUTIVE OFFICER: Steve Ellul

S:\Traffic Management\2024\Birkirkara\2024 Birkirkara.dwg

UNIT NAME: Implementation

HEAD OF UNIT: N.V.


PROJECT LEADER: -

DRAWN BY: -

DRAWING TITLE: -
Sliema Falcon Reinforcement Area
Enemalta Trench Phase 3 - Sliema Only
(Extents of Works are not binding but indicative)

DATE:	FILE NO:	DRAWING NO:
Sep 2024	-	IMD225/24/b

SHEET SIZE:	SCALE:	REVISION:	PAGE NO:
A3	N.T.S	-	3 of 3

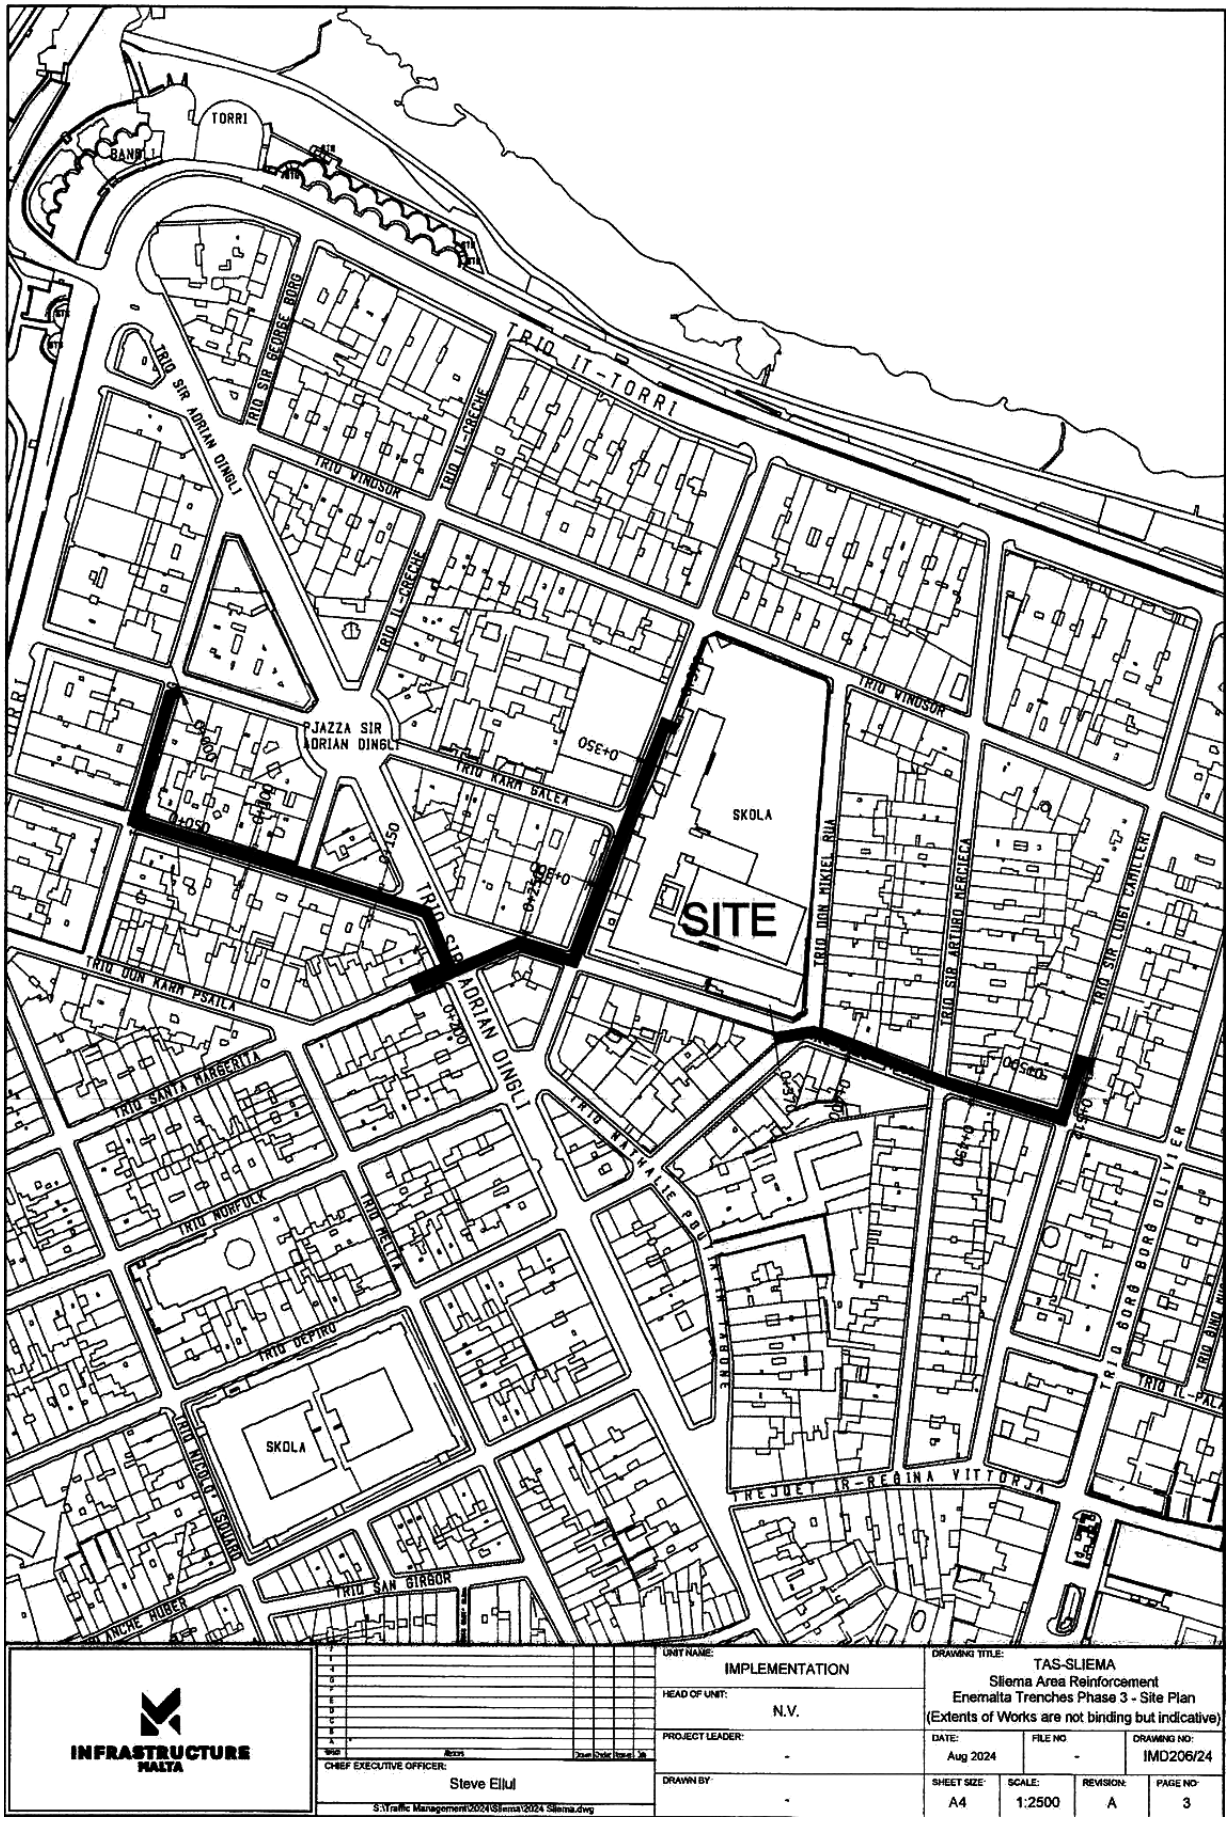
TORRI
BANK
TRIQ IT-TORRI
TRIQ SIR GEORGE BORG
TRIQ SIR ADRIAN DINGLI
TRIQ VINDSUR
TRIQ L-GREGHE
PJAZZA SIR ADRIAN DINGLI
TRIQ KARM GALEA
SKOLA
SITE
TRIQ DON MIKIEL RIA
TRIQ SIR ARTURO MERCIECA
TRIQ SIR LUIGI CAMILLERI
TRIQ DON KARM PSAILA
TRIQ SANTA MARGERITA
TRIQ NORFOLK
TRIQ MELITA
TRIQ DEPIRO
SKOLA
TRIQ VICTOR LAURENT
TRIQ SAN GIRGOR
TREJQET IR-REGINA VITTORJA
TRIQ GORG BORG OLIVIER
TRIQ IL-PALA
INFRASTRUCTURE MALTA
UNIT NAME: IMPLEMENTATION
HEAD OF UNIT: N.V.
PROJECT LEADER: -
CHIEF EXECUTIVE OFFICER: Steve Ellul
DRAWN BY: -
S:\Traffic Management\2024\Sliema\2024 Sliema.dwg
DRAWING TITLE: TAS-SLIEMA
Sliema Area Reinforcement
Enemalta Trenches Phase 3 - Site Plan
(Extents of Works are not binding but indicative)
DATE: Aug 2024
FILE NO: -
DRAWING NO: IMD206/24
SHEET SIZE: A4
SCALE: 1:2500
REVISION: A
PAGE NO: 3