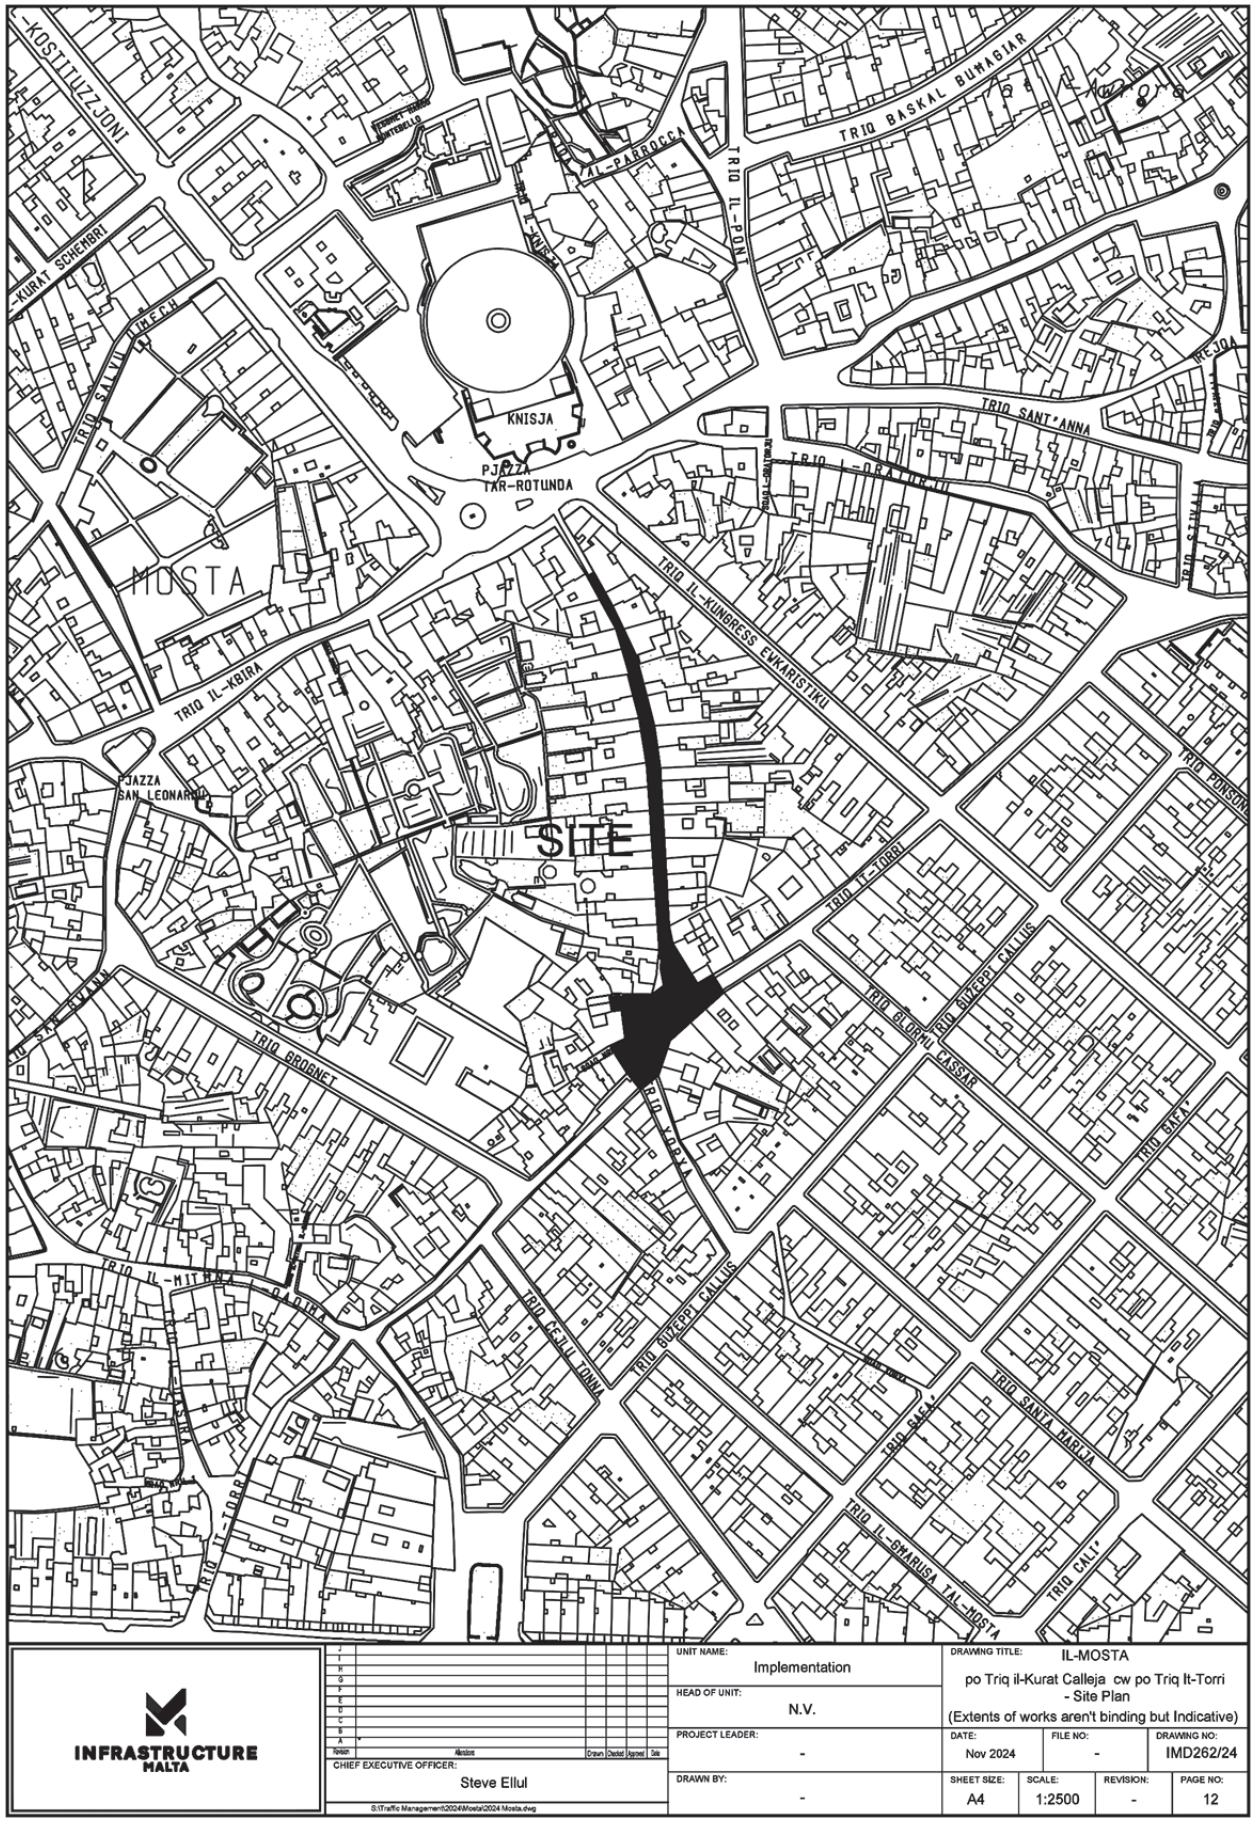



INFRASTRUCTURE MALTA

Revision	Alterations	Drawn	Checked	Approved	Date
J					
I					
H					
G					
F					
E					
D					
C					
B					
A	*				


CHIEF EXECUTIVE OFFICER: Steve Ellul

S:\Traffic Management\2024\Mosta\2024 Mosta.dwg

UNIT NAME:	Implementation
HEAD OF UNIT:	N.V.
PROJECT LEADER:	-
DRAWN BY:	-
DRAWING TITLE:	IL-MOSTA po Triq il-Kurat Calleja cw po Triq It-Torri - Site Plan (Extents of works aren't binding but Indicative)
DATE:	Nov 2024
FILE NO:	-
DRAWING NO:	IMD262/24
SHEET SIZE:	A4
SCALE:	1:2500
REVISION:	-
PAGE NO:	12

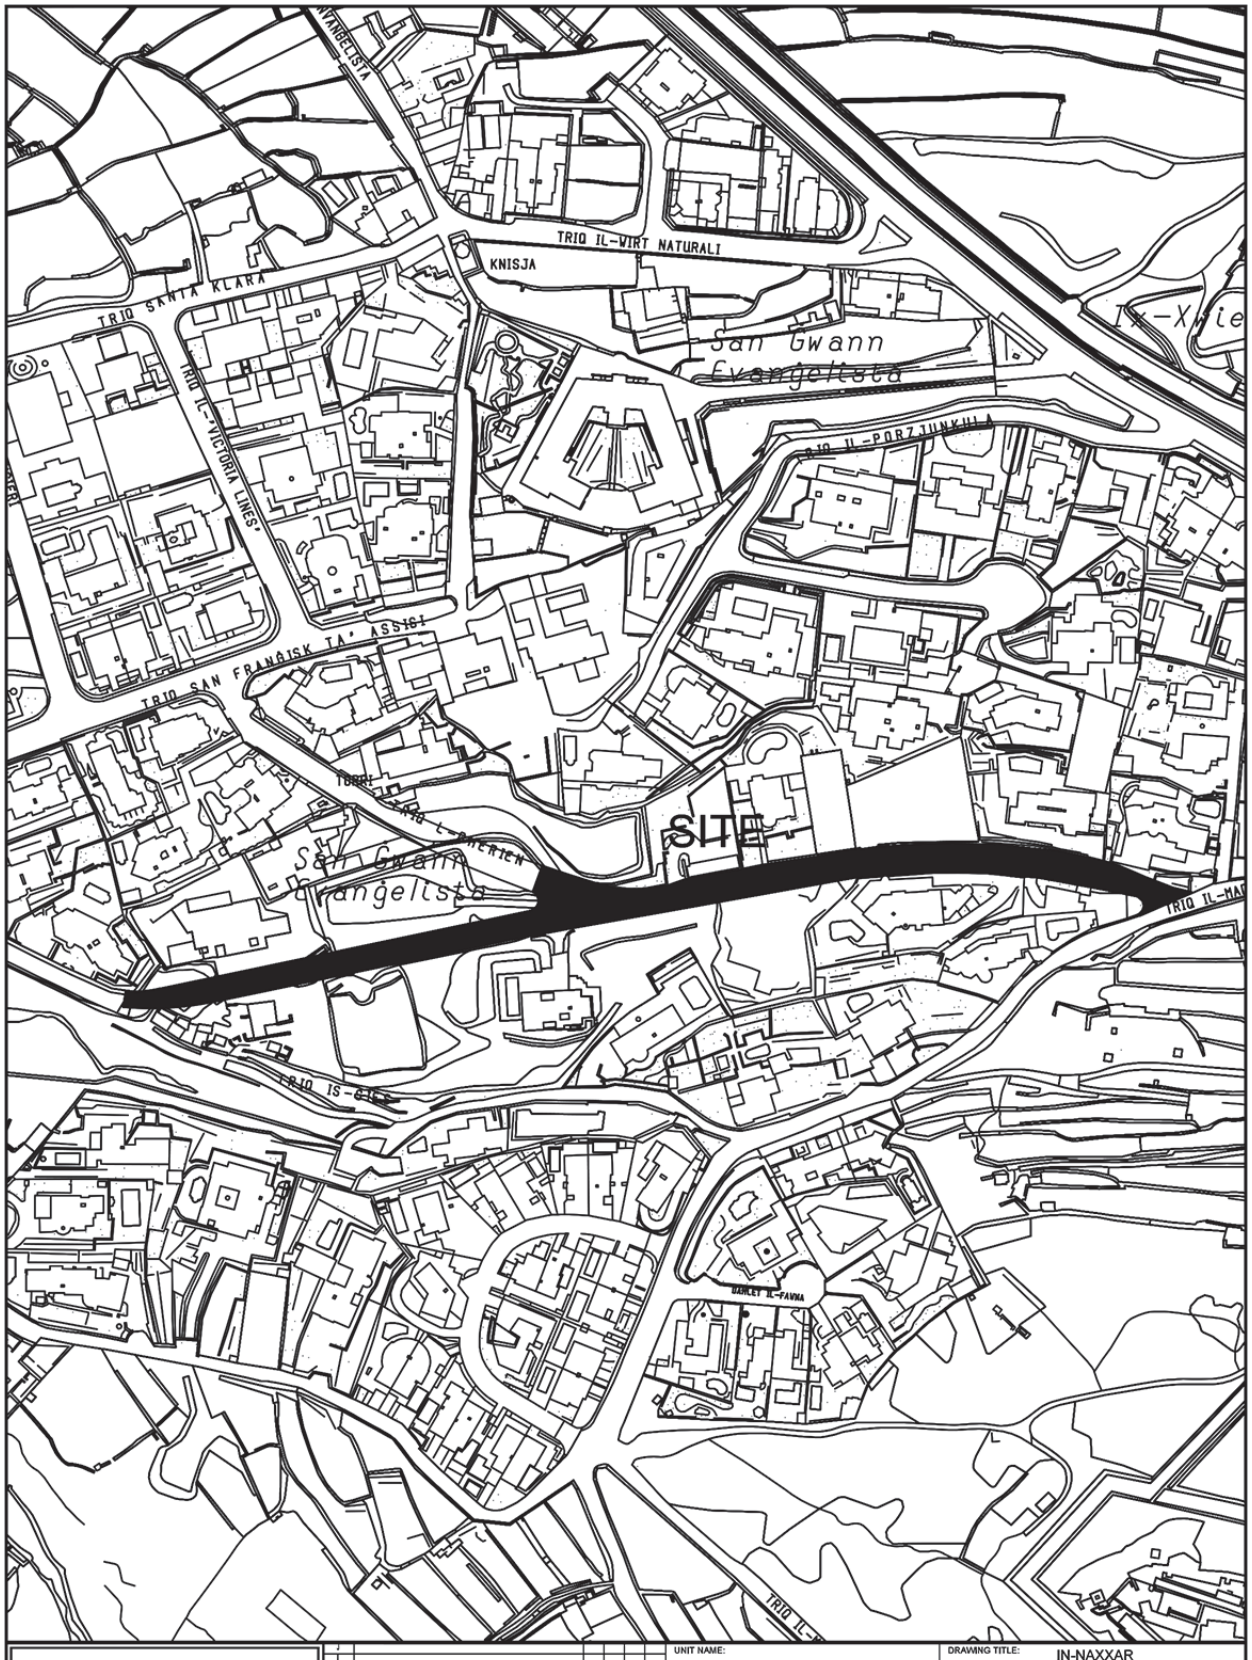

INFRASTRUCTURE MALTA	UNIT NAME: IMPLEMENTATION	DRAWING TITLE: IN-NAXXAR Triq Edward Pirotta - SITE PLAN (Extents of works AREN't binding but indicative)	
CHIEF EXECUTIVE OFFICER: Ivan Falzon	HEAD OF UNIT: N.V.		
S:\Traffic Management\2023\Naxxar\2023 Naxxar.dwg	PROJECT LEADER: -	DATE: OCT 2023	FILE NO: - / DRAWING NO: IMD340/23
	DRAWN BY: -	SHEET SIZE: A4 / SCALE: 1 : 2500	REVISION: A / PAGE NO: 16

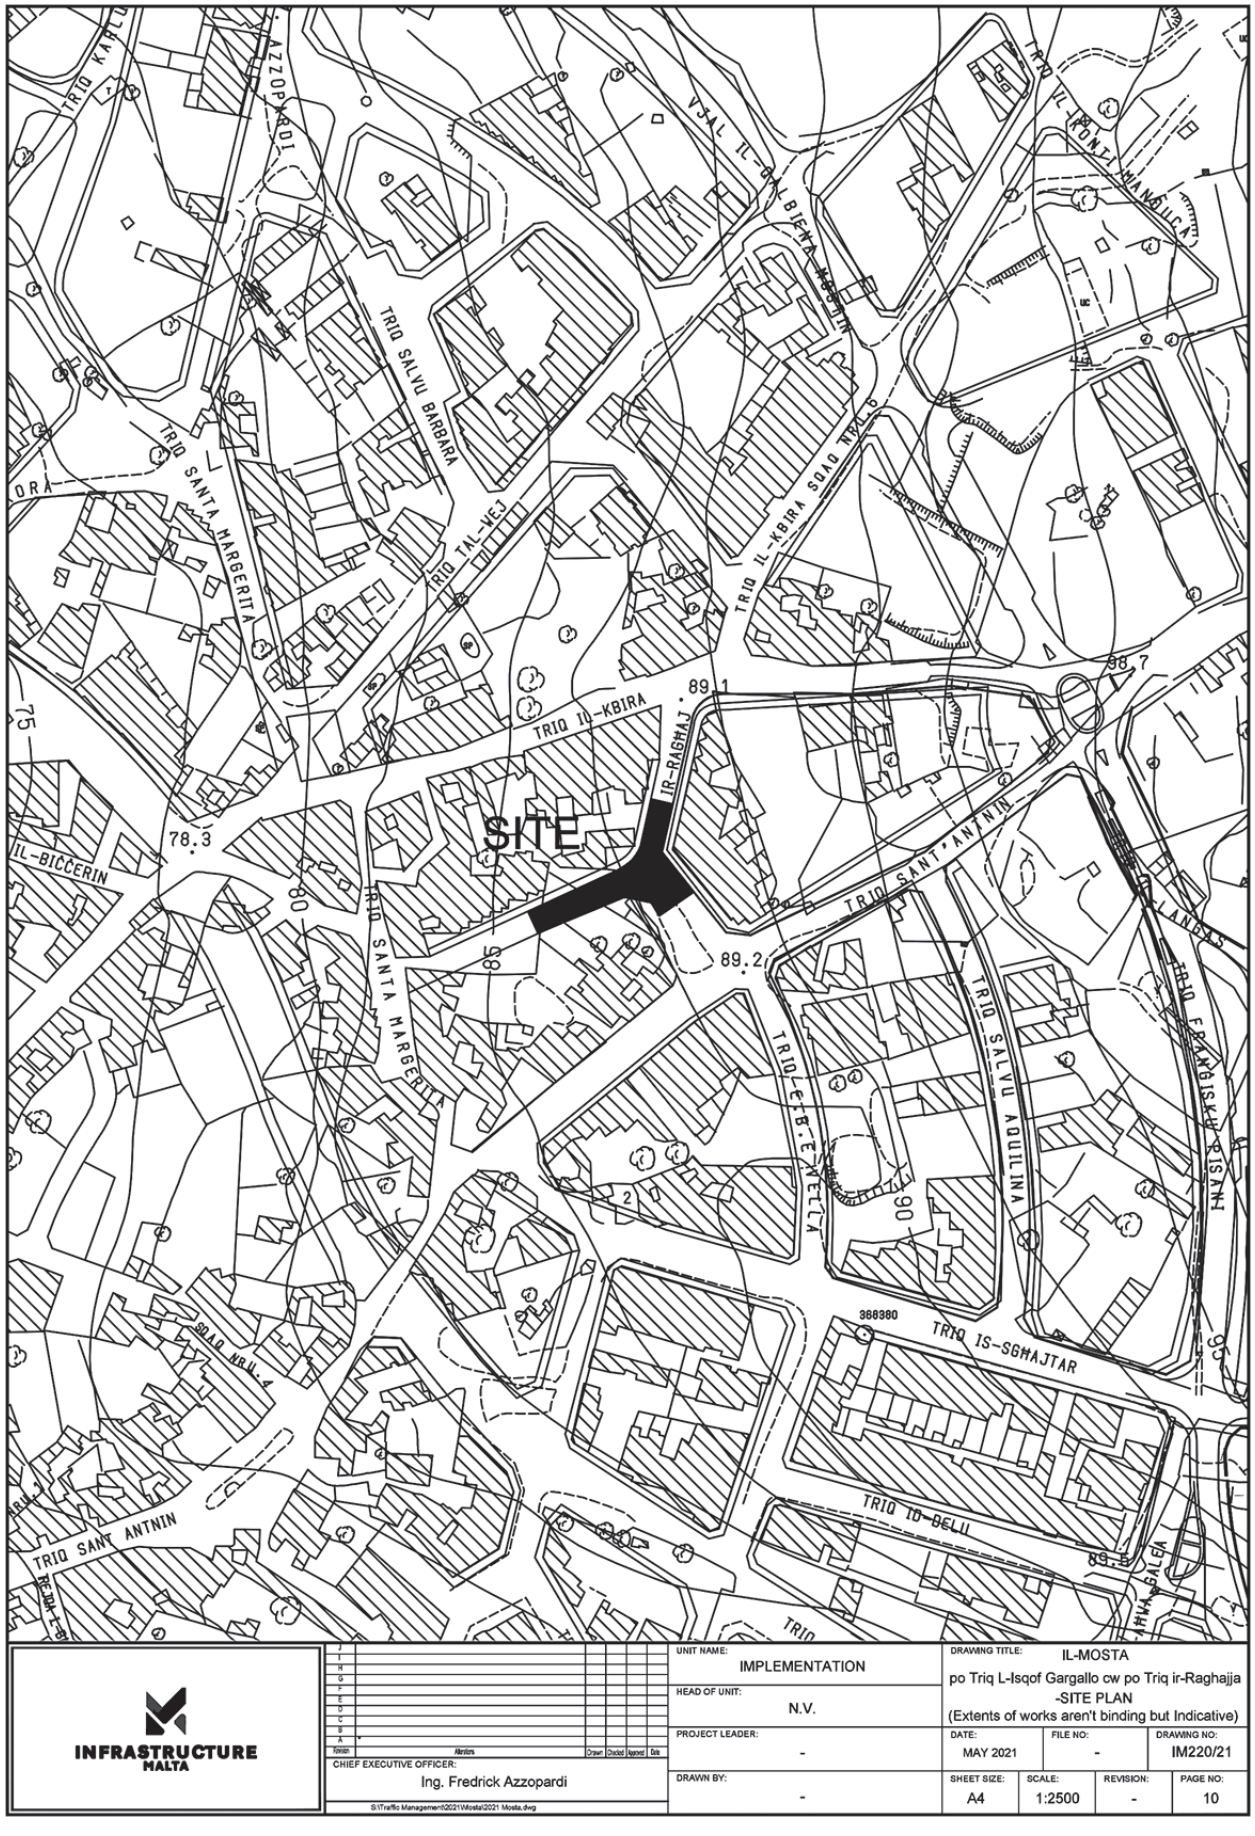

INFRASTRUCTURE MALTA

Issues	Alterations	Drawn	Checked	Approved	Date

CHIEF EXECUTIVE OFFICER:
Ing. Fredrick Azzopardi

S:\Traffic Management\2021\Mosta\2021 Mosta.dwg

UNIT NAME: IMPLEMENTATION

HEAD OF UNIT: N.V.

PROJECT LEADER: -

DRAWN BY: -

DRAWING TITLE: IL-MOSTA
po Triq L-Isqof Gargallo cw po Triq ir-Raghajja
-SITE PLAN
(Extents of works aren't binding but Indicative)

DATE:	FILE NO:	DRAWING NO:
MAY 2021	-	IM220/21

SHEET SIZE:	SCALE:	REVISION:	PAGE NO:
A4	1:2500	-	10