


INFRASTRUCTURE MALTA

UNIT NAME: IMPLEMENTATION	DRAWING TITLE: SANTA LUĊIJA Vjal l-Oleandri - SITE PLAN (Extents of works aren't binding but Indicative)			
HEAD OF UNIT: N.V.				
PROJECT LEADER: -	DATE: Jan 2025	FILE NO: -	DRAWING NO: IMD233/23	
DRAWN BY: -	SHEET SIZE: A4	SCALE: 1:5000	REVISION: B	PAGE NO: 3

Version | Alterations | Drawn | Checked | Approved | Date

CHIEF EXECUTIVE OFFICER: Steve Ellul

S:\Traffic Management\2023\Santa Lucija\2023 Santa Lucija.dwg

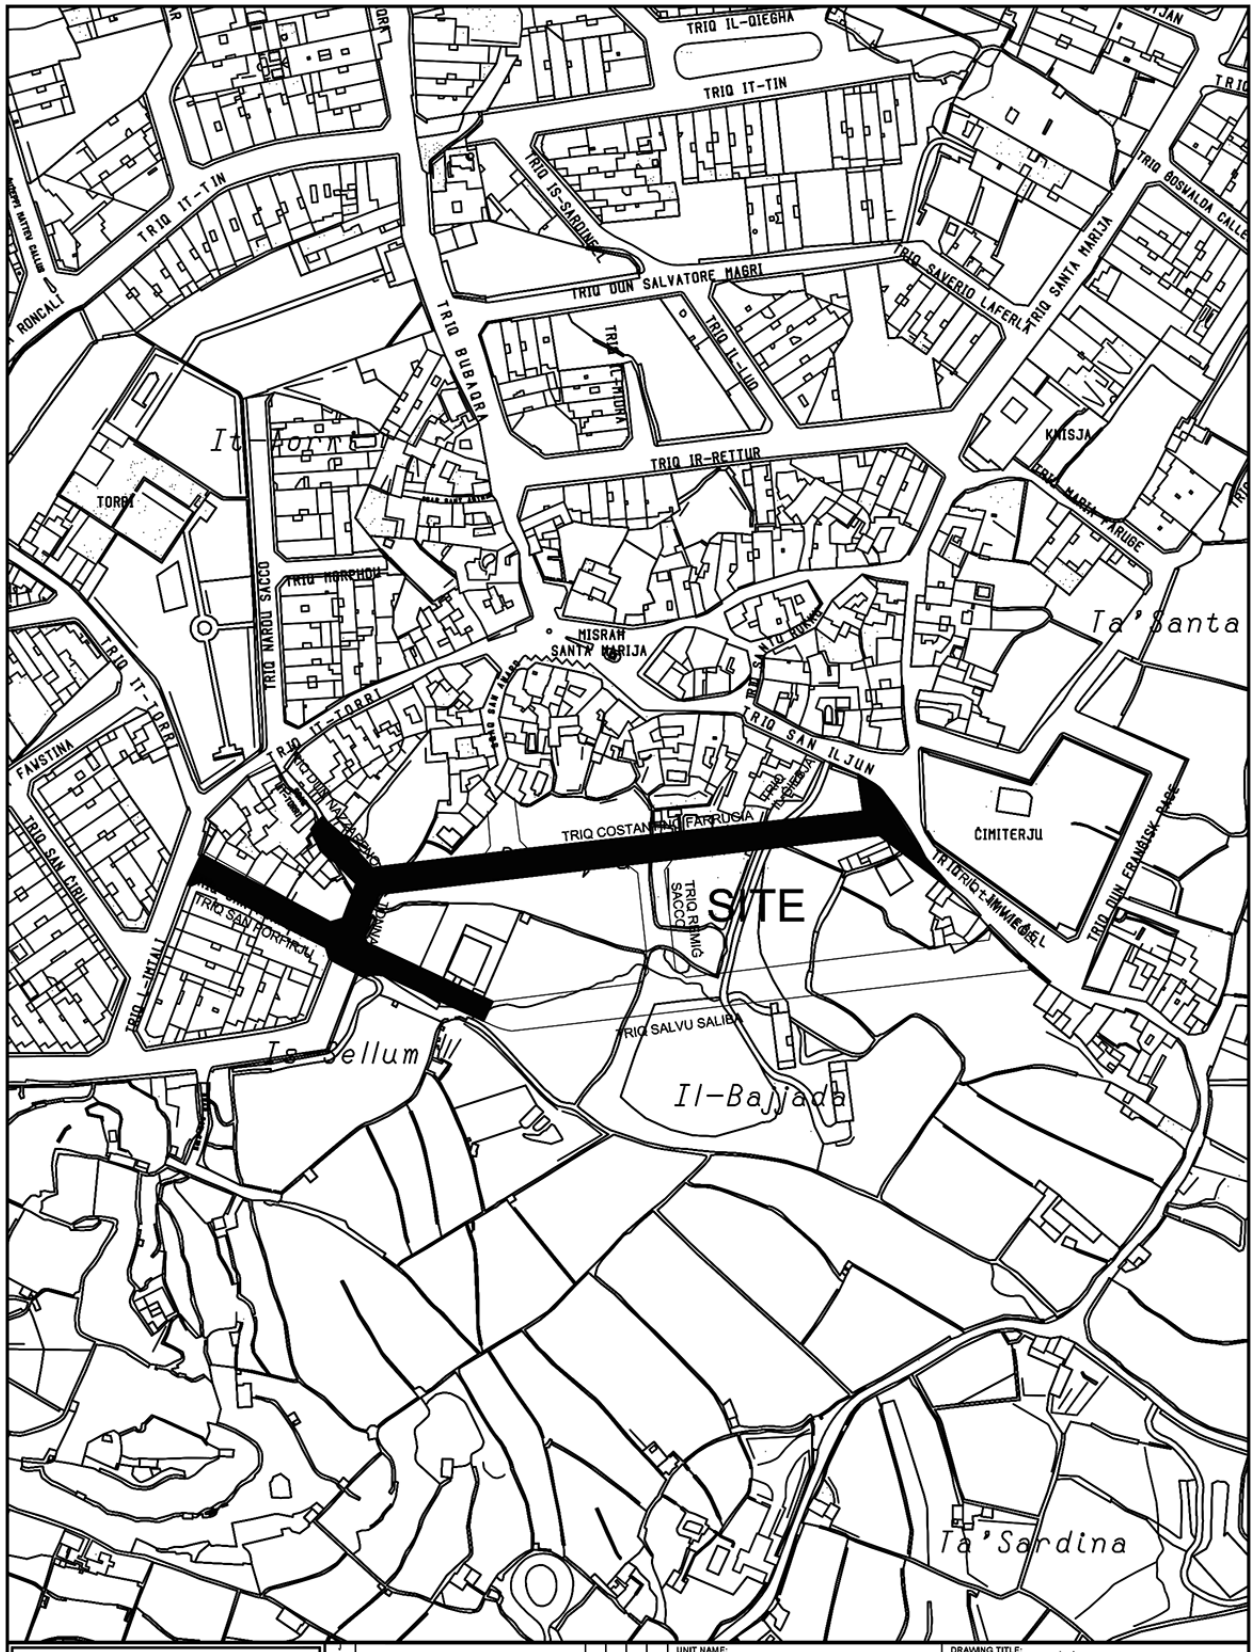

INFRASTRUCTURE MALTA

Issue	Alterations	Drawn	Checked	Approved	Date

CHIEF EXECUTIVE OFFICER: Steve Ellul

S:\Traffic Management\2023\Zurrieq\2023 Zurrieq.dwg

UNIT NAME: IMPLEMENTATION

HEAD OF UNIT: N.V.

PROJECT LEADER: -

DRAWN BY: -

DRAWING TITLE: IŻ-ŻURRIEQ

Triq Constantino Farrugia - po Triq Salvu Saliba po Triq Dun. N Tonna Triq San Porfirju - SITE PLAN
Extends of works aren't binding but indicative

DATE:	FILE NO:	DRAWING NO:
Dec 2024	-	IMD293/23

SHEET SIZE:	SCALE:	REVISION:	PAGE NO:
A4	1:2500	B	6