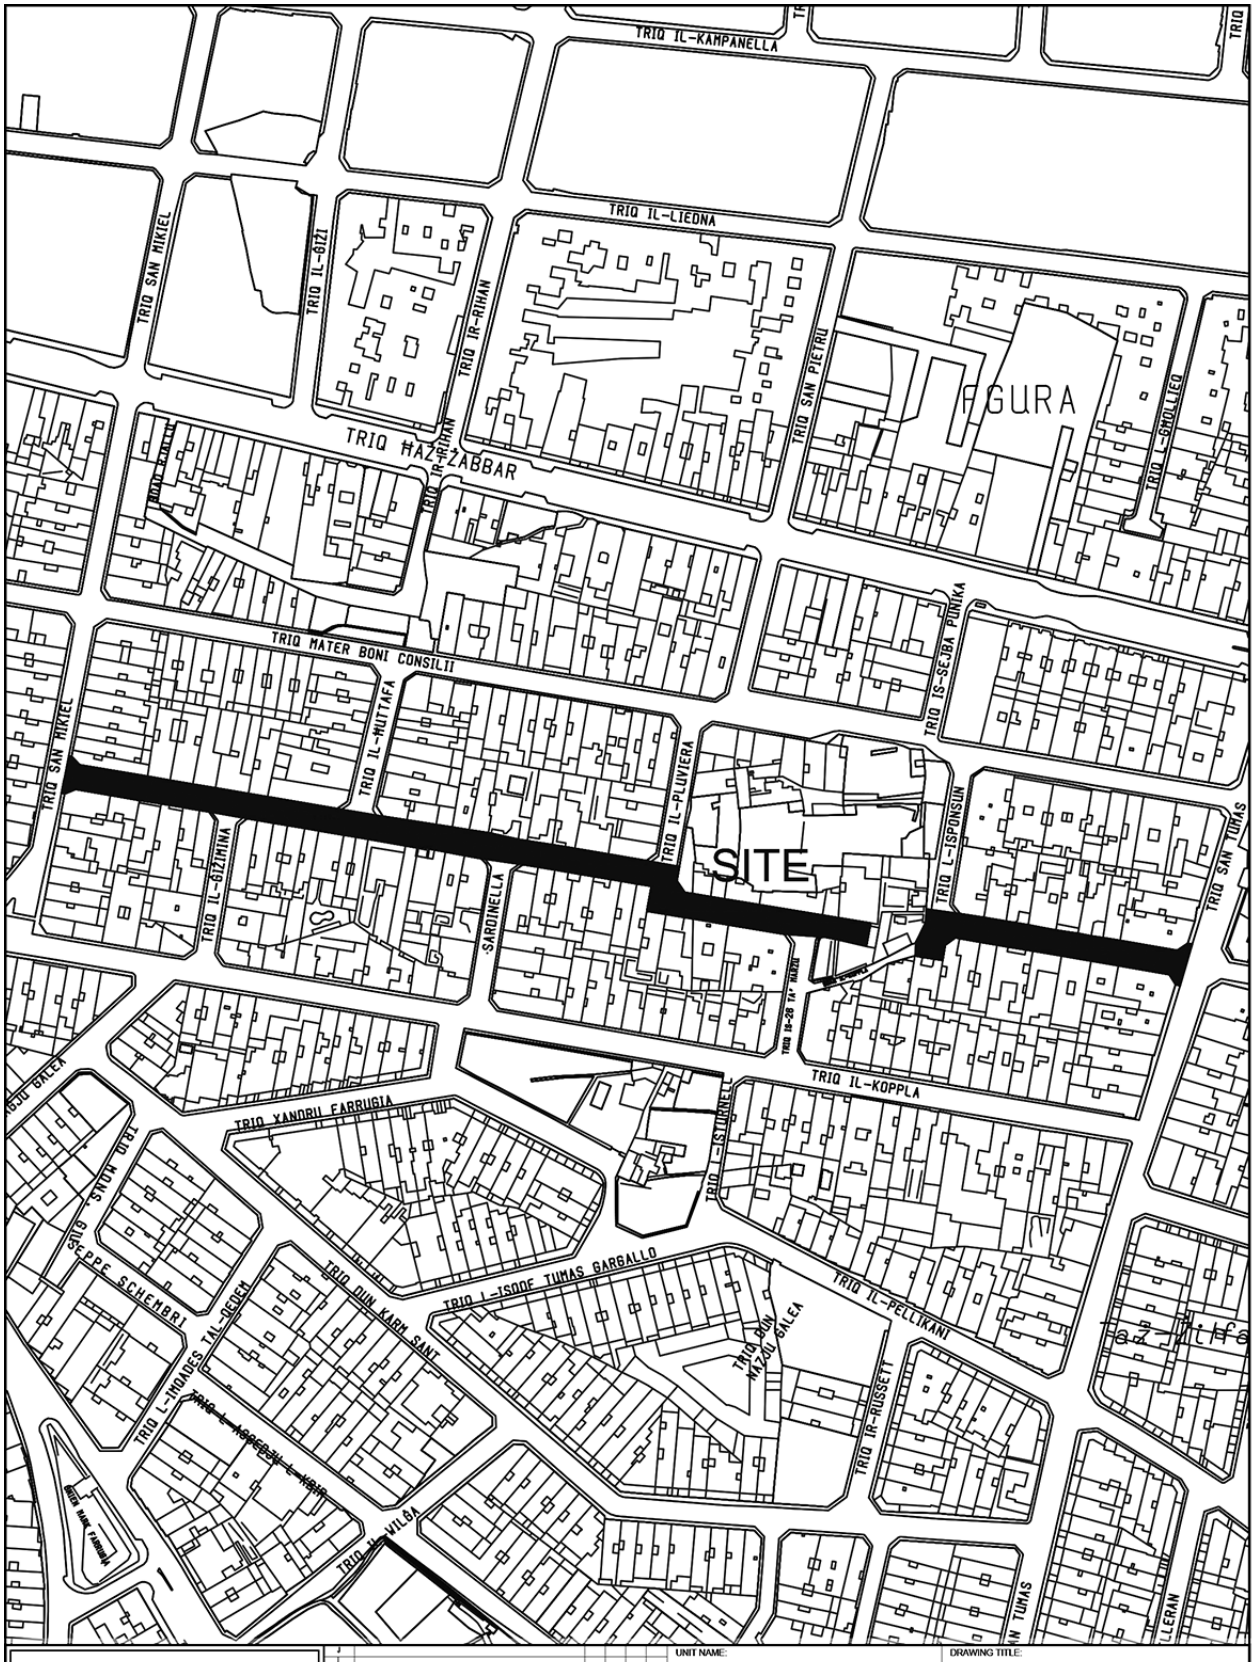



INFRASTRUCTURE MALTA

| | | | | |
|---|---|---|---|---|
| UNIT NAME: IMPLEMENTATION | | | DRAWING TITLE: IL-FGURA<br>Triq Kent - SITE PLAN<br>(Extents of Works are not binding but indicative) | |
| HEAD OF UNIT: N.V. | | | | |
| PROJECT LEADER: - | | | DATE: March 2024 | FILE NO: - | DRAWING NO: IMD094/24 |
| DRAWN BY: - | | | SHEET SIZE: A4 | SCALE: 1:2500 | REVISION: A | PAGE NO: 5 |

CHIEF EXECUTIVE OFFICER: Ivan Falzon

S:\Traffic Management\2024\Fgura\2024 Fgura.dwg