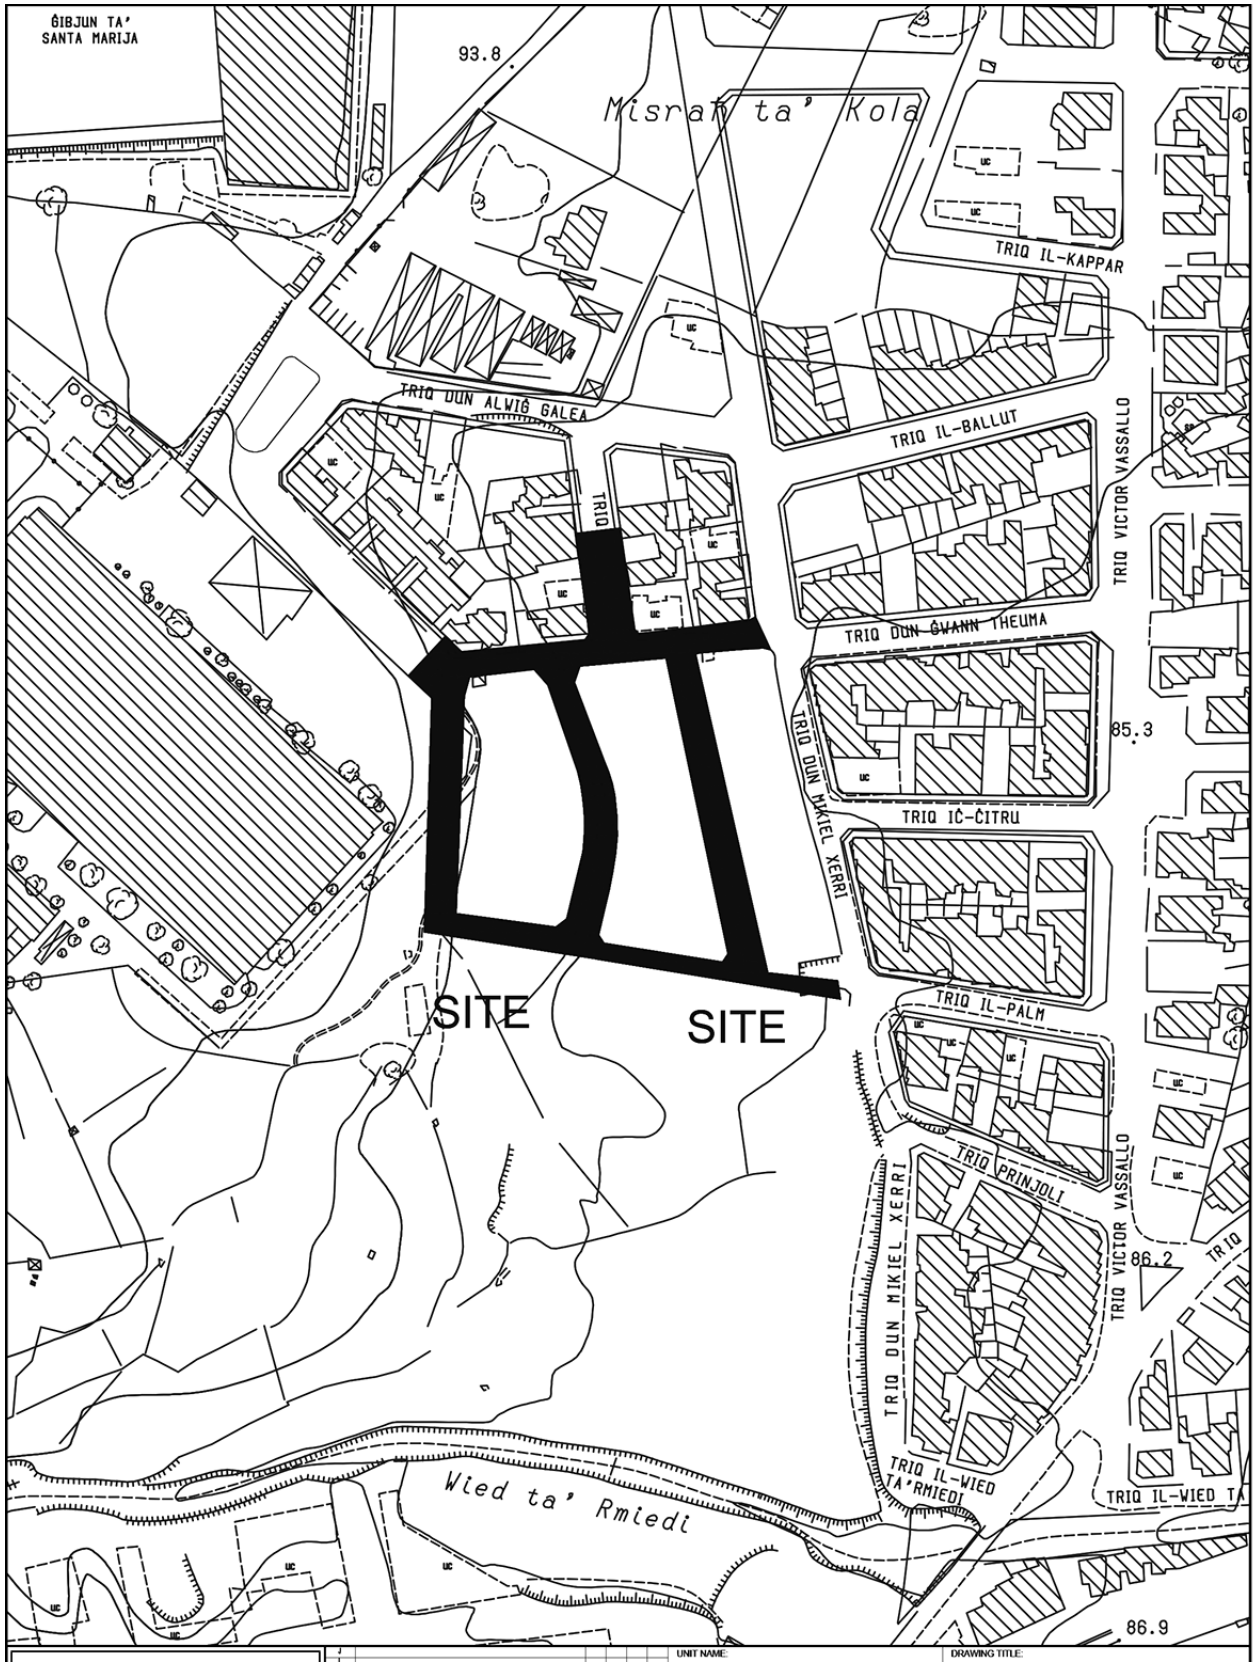
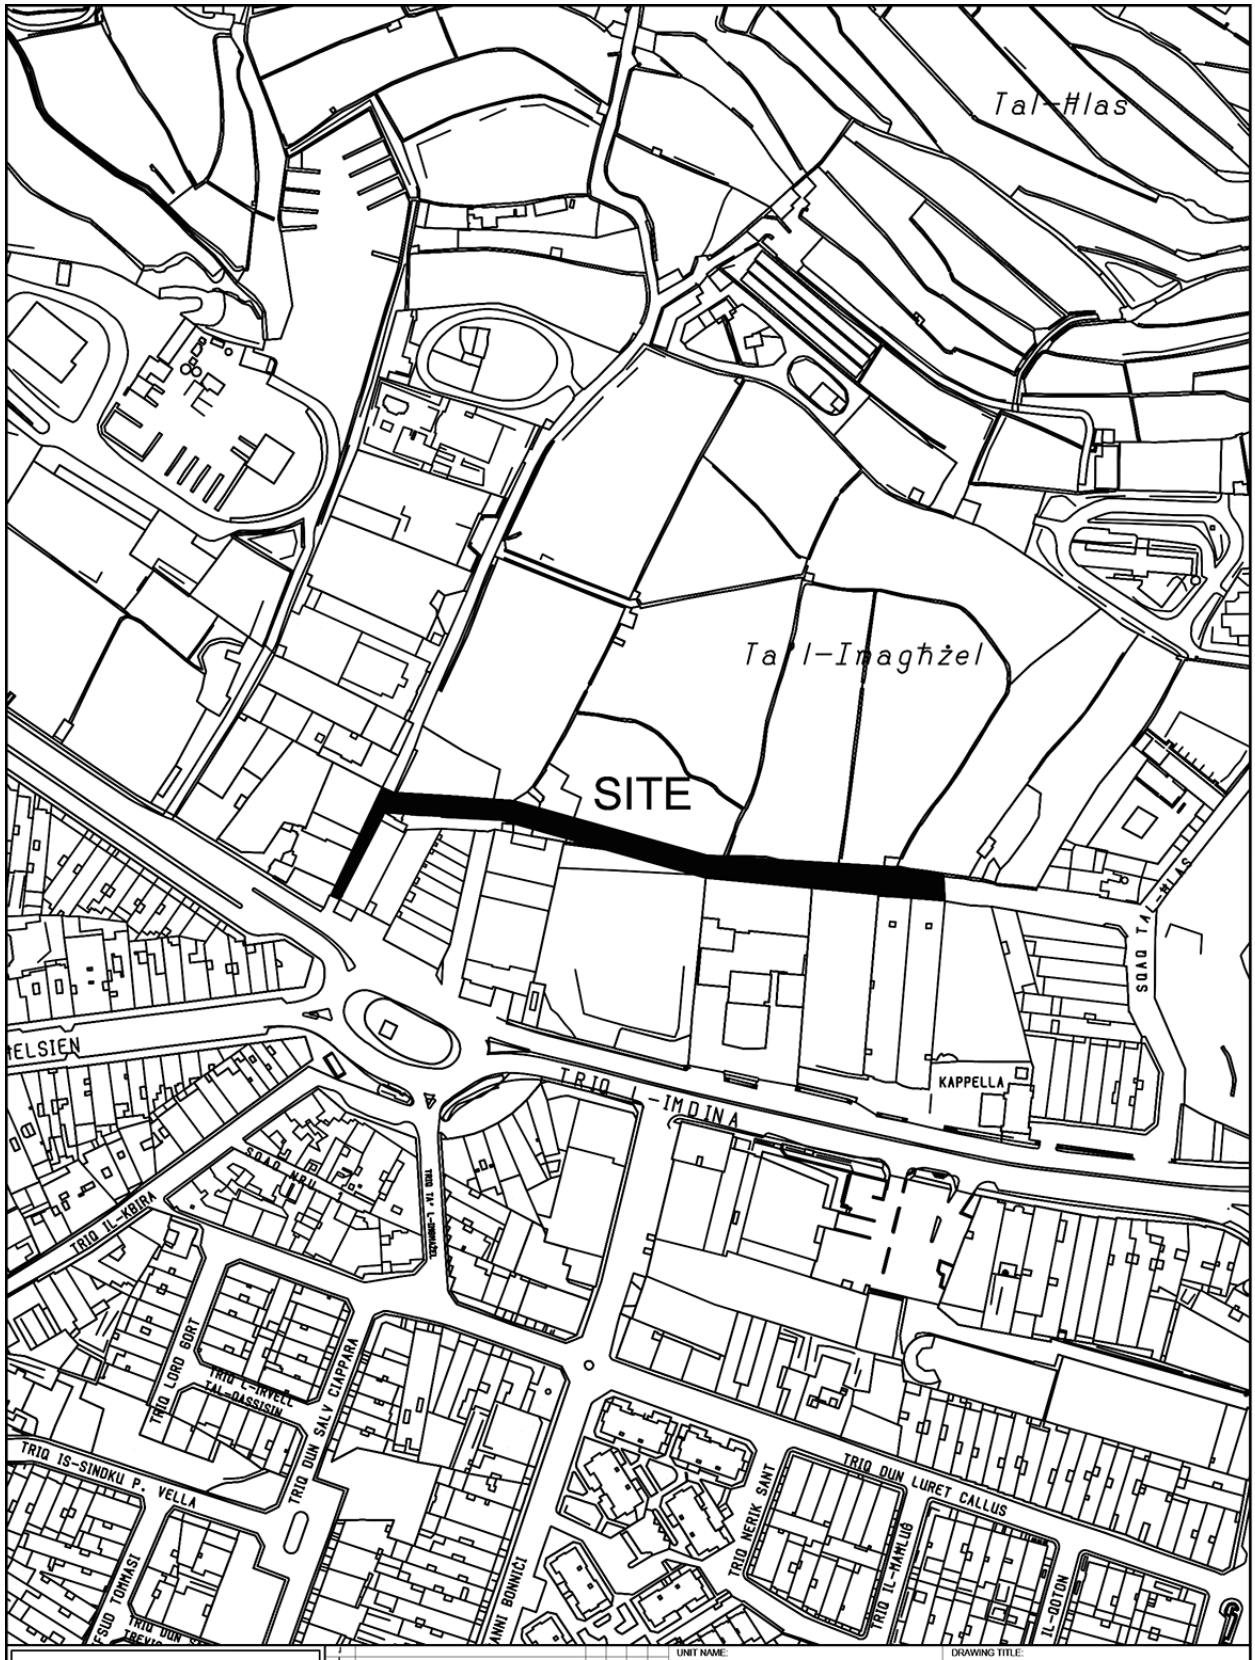

ĠIBJUN TA' SANTA MARIJA
93.8
Misraħ ta' Kola
TRIQ IL-KAPPAR
TRIQ DUN ALWIġ GALEA
TRIQ
TRIQ IL-BALLUT
TRIQ VICTOR VASSALLO
TRIQ DUN ĠWANN THEUMA
85.3
TRIQ DUN MIKIEL XERRI
TRIQ IĊ-ĊITRU
SITE
SITE
TRIQ IL-PALM
TRIQ PRINJOLI
TRIQ VICTOR VASSALLO
TRIQ DUN MIKIEL XERRI
86.2
TRIQ
TRIQ IL-WIED TA' RMIEDI
TRIQ IL-WIED TA
Wied ta' Rmiedi
86.9
INFRASTRUCTURE MALTA
CHIEF EXECUTIVE OFFICER:
Steve Ellul
S:\Traffic Management\2021\Attard\2021 Attard.dwg
UNIT NAME:
IMPLEMENTATION
HEAD OF UNIT:
N.V.
PROJECT LEADER:
R.G.
DRAWN BY:
M.B.
DRAWING TITLE:
ĦATTARD
Road off Triq Dun Gwann Theuma - SITE PLAN
(Extents of works aren't binding but Indicative)
DATE:
April 2025
FILE NO:
-
DRAWING NO:
IM156/21
SHEET SIZE:
A4
SCALE:
1:2500
REVISION:
C
PAGE NO:
1



INFRASTRUCTURE MALTA

Revision	Alterations	Drawn	Checked	Approved	Date

CHIEF EXECUTIVE OFFICER: Ivan Falzon

S:\Traffic Management\2023\Zebbug\2023 Zebbug.dwg

UNIT NAME: IMPLEMENTATION

HEAD OF UNIT: N.V.

PROJECT LEADER: -

DRAWN BY: -

DRAWING TITLE: ĦAŻ-ŻEBBUĠ

po Sqaq il-Qenc cw po Sqaq Tal-Ħlas - SITE PLAN
(Extents of works aren't binding but Indicative)

DATE:	FILE NO:	DRAWING NO:
April 2023	-	IMD302/23

SHEET SIZE:	SCALE:	REVISION:	PAGE NO:
A4	1:2500	A	8