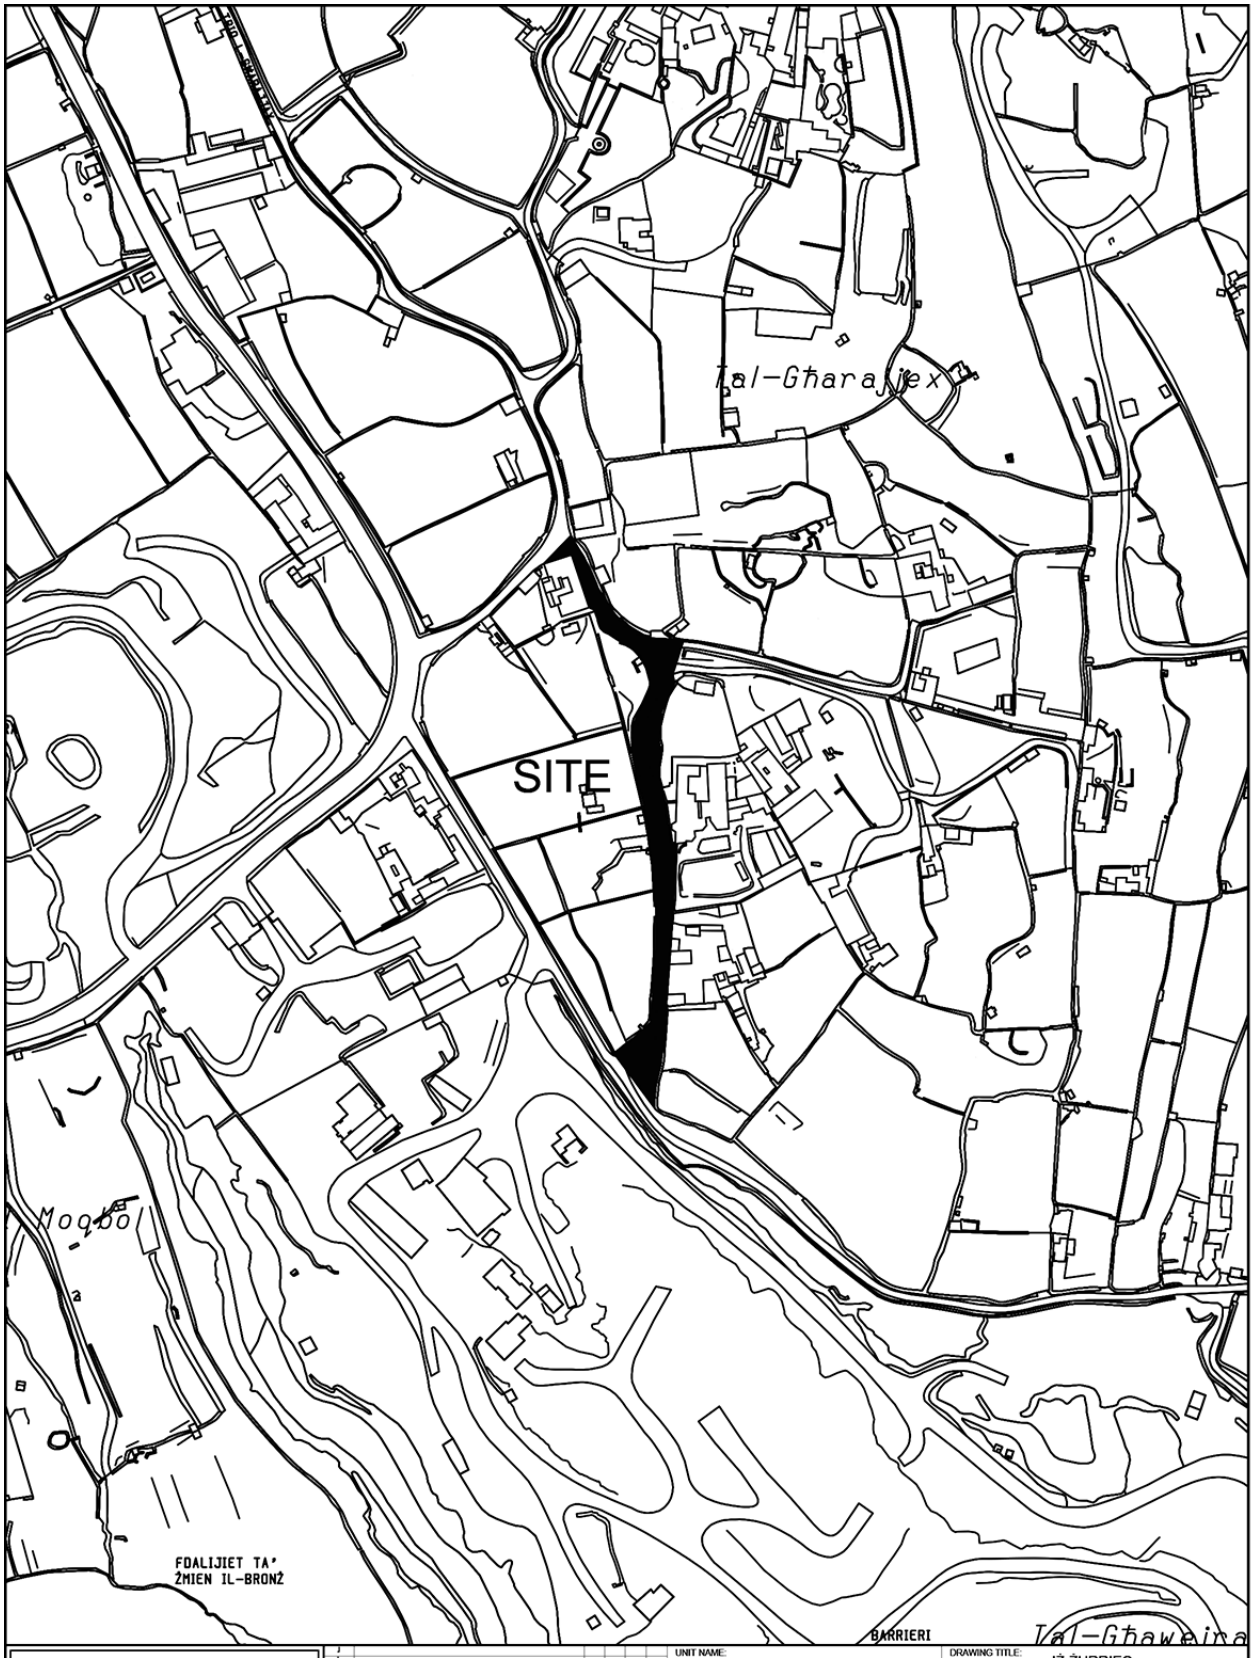

TRIQ IR-RIKEL ANTON VASSALLI
TRIQ IR-RIKEL ANTON VASSALLI
TRIQ IR-RIKEL ANTON VASSALLI



INFRASTRUCTURE MALTA

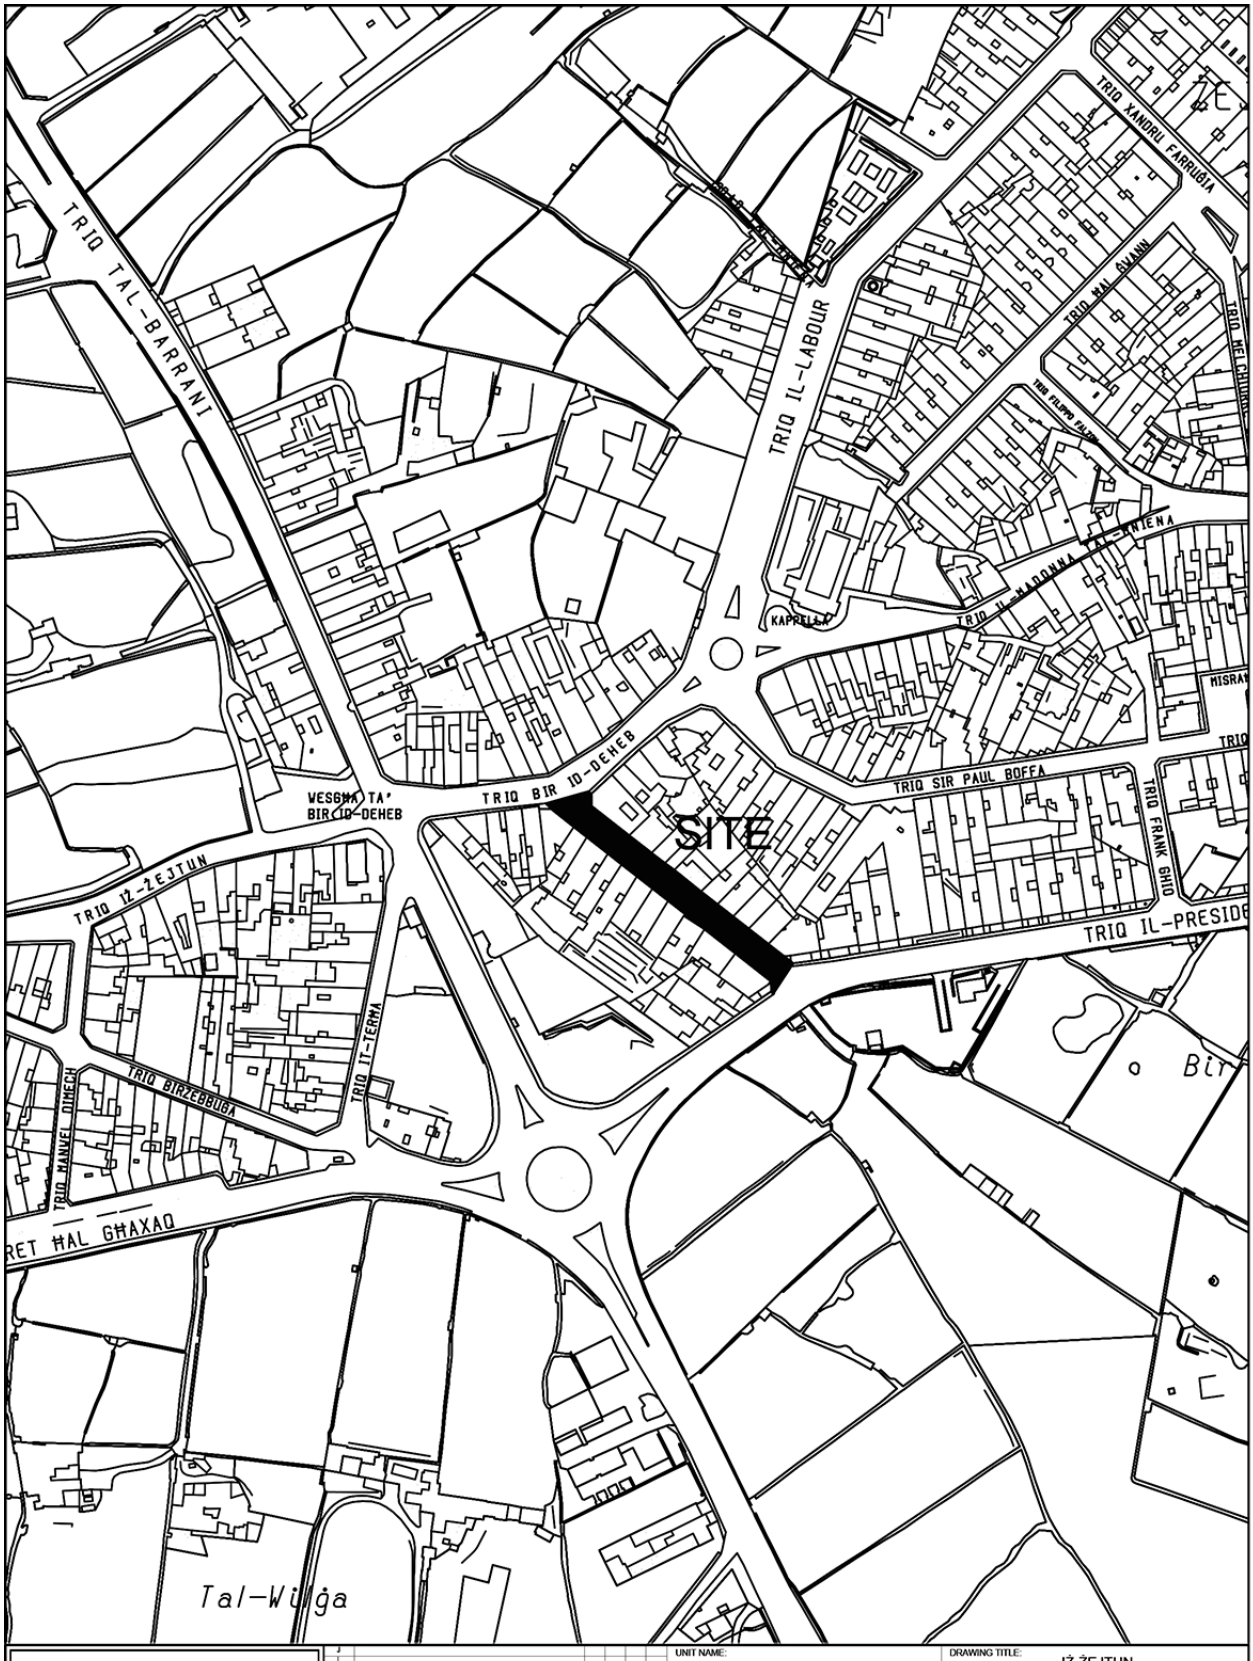
CHIEF EXECUTIVE OFFICER:
Steve Ellul

S:\Traffic Management\2025\Zurrieq\2025 Zurrieq.dwg

UNIT NAME: IMPLEMENTATION
HEAD OF UNIT: N.V.
PROJECT LEADER: L.B.
DRAWN BY: M.B.

DRAWING TITLE: IŻ-ŻURRIEQ
Triq L-Gharajjex - SITE PLAN
Extends of works aren't binding but indicative

DATE: May 2025
FILE NO: -
DRAWING NO: IMD112/25
SHEET SIZE: A4
SCALE: 1:2500
REVISION: A
PAGE NO: 4



INFRASTRUCTURE MALTA

CHIEF EXECUTIVE OFFICER: Ivan Falzon	UNIT NAME: IMPLEMENTATION	DRAWING TITLE: IŻ-ŻEJTUN Triq L-Ghadam - SITE PLAN (Extents of works AREN't binding but indicative)		
	HEAD OF UNIT: N.V.			
	PROJECT LEADER: -	DATE: July 2023	FILE NO: -	DRAWING NO: IMD280/23
	DRAWN BY: -	SHEET SIZE: A4	SCALE: 1 : 2500	REVISION: A
S:\Traffic Management\2023\Zejtun\2023 Zejtun.dwg				PAGE NO: 11