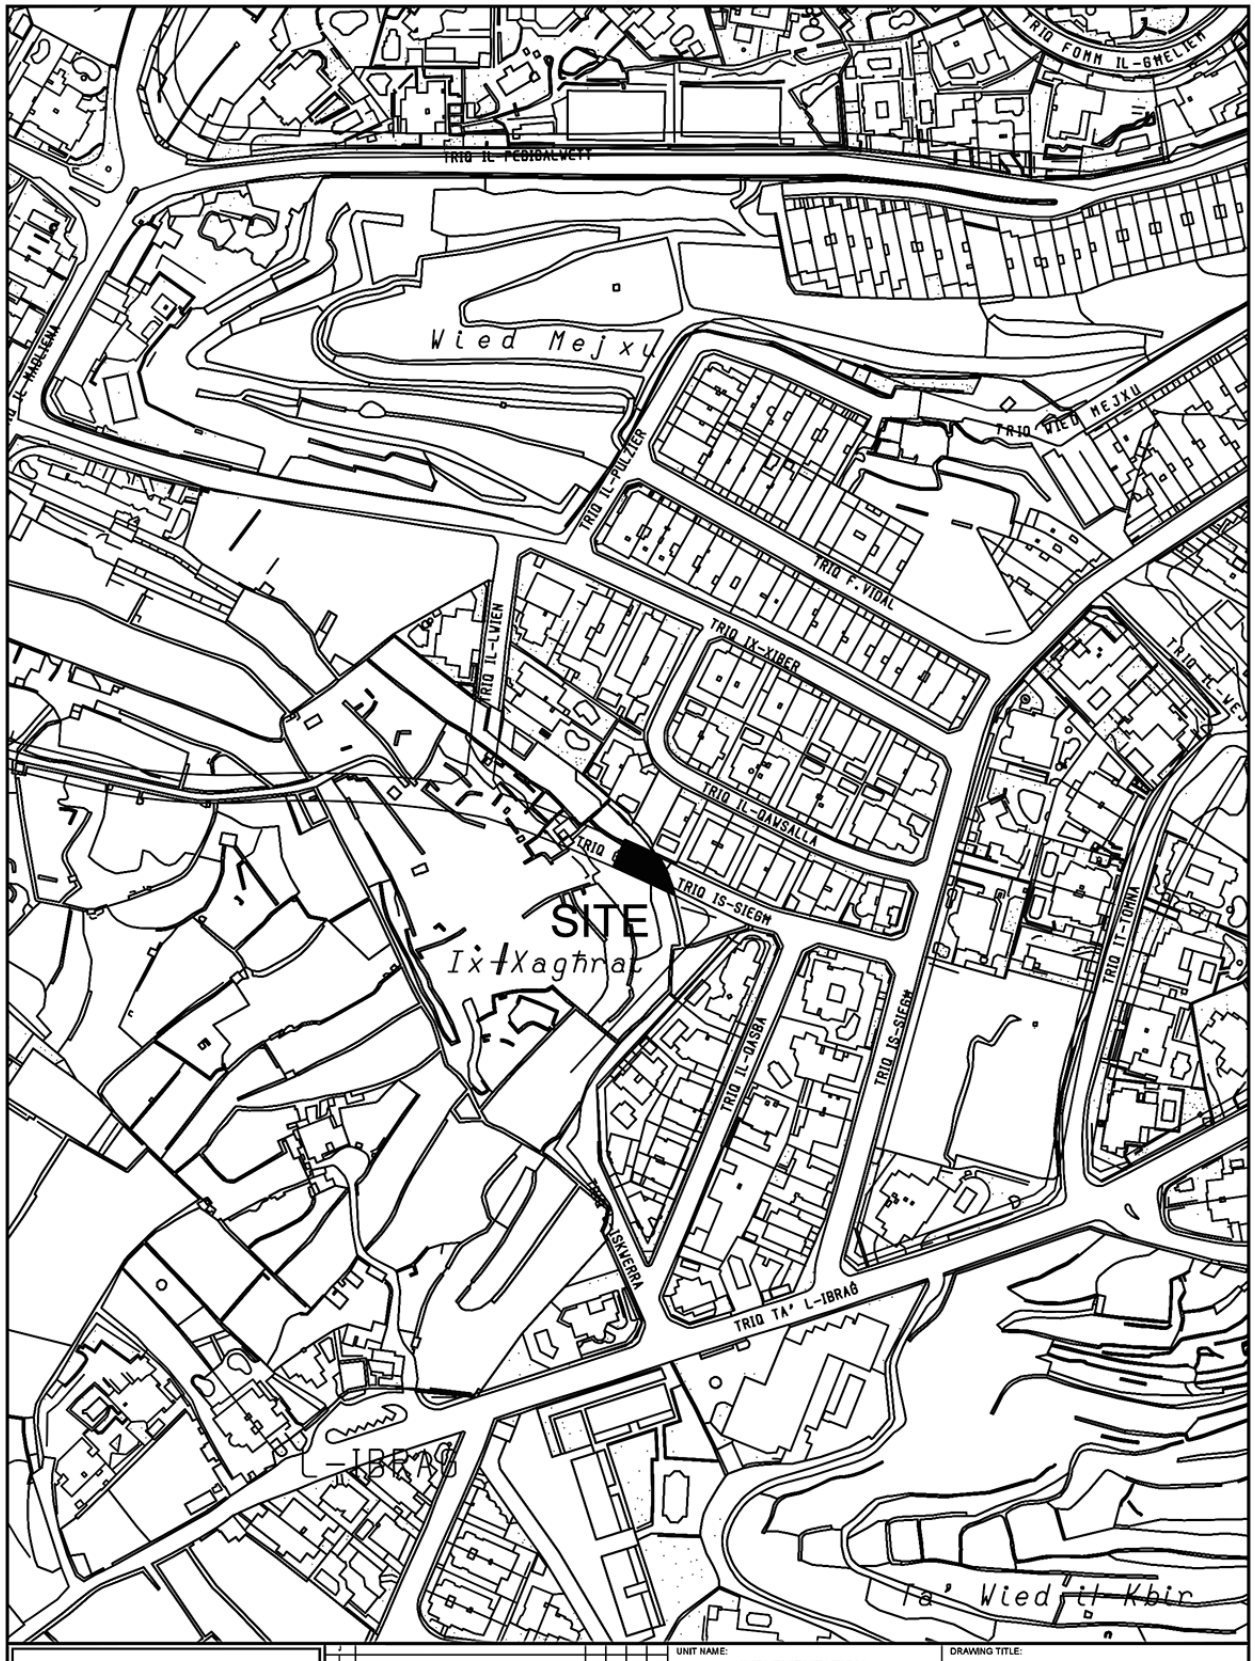


INFRASTRUCTURE MALTA

J				
I				
H				
G				
F				
E				
D				
C				
B				
A	*			
Version	Alterations	Drawn	Checked	Approved	Date

CHIEF EXECUTIVE OFFICER: Steve Ellul

S:\Traffic Management\2025\Swieqi\2025 Swieqi.dwg

UNIT NAME: IMPLEMENTATION	DRAWING TITLE: IS-SWIEQI po Triq Paddy Stubbs - SITE PLAN (Extents of works aren't binding but Indicative)
HEAD OF UNIT: N.G.	
PROJECT LEADER: C.B.	DATE: July 2025 / FILE NO: - / DRAWING NO: IMD164/25
DRAWN BY: M.B.	SHEET SIZE: A4 / SCALE: 1:2500 / REVISION: A / PAGE NO: 2