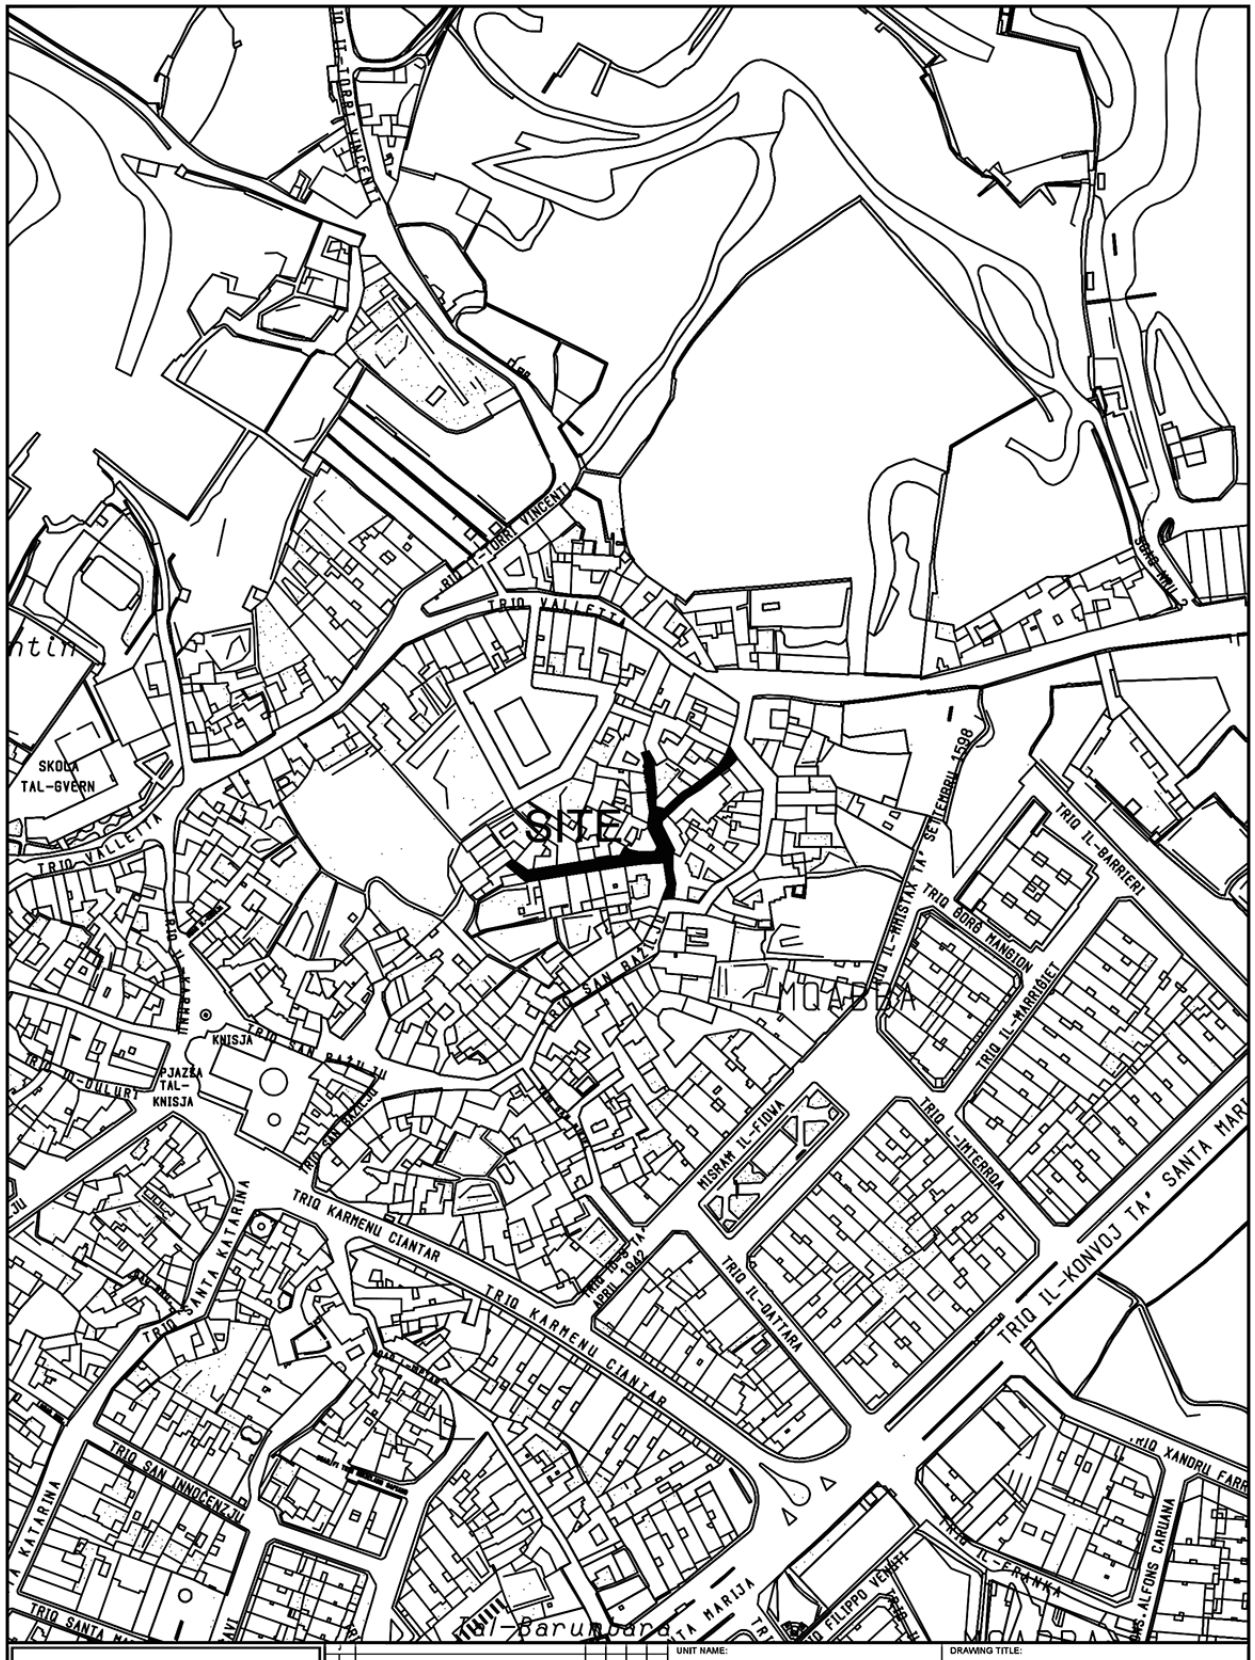

SITE
IL-MQABBA
TRIQ VALLETTA
TRIQ IL-KONVOJ TA' SANTA MARI
TRIQ KARMNU CIANTAR
TRIQ SANTA KATARINA
TRIQ SAN INNOCENZJU
TRIQ IL-BARRIERI
TRIQ IL-HARRIGJET
TRIQ IL-QATTARA
TRIQ IL-FRANKA
MISRAM IL-FIDVA
PJAZZA TAL-KNISJA
SKOLA TAL-GVERN
TRIQ IL-BULURI
TRIQ SAN RAFAL
TRIQ IL-KRISTAX TA' SETTEMBRU 1598
TRIQ GORG MANSION
TRIQ IL-INTERROA
TRIQ XANDRU FARR
TRIQ ALFONS CARUANA
TRIQ FILIPPO VENUTI
TRIQ SANTA MARIJA
TRIQ TORRI VINCENTI
TRIQ IL-GUARDIAN
TRIQ IL-GVARDJAN
TRIQ IL-KNISJA
TRIQ IL-MARSA
TRIQ IL-MARSA
TRIQ IL-MARS




INFRASTRUCTURE MALTA

Revision	Alterations	Drawn	Checked	Approved	Date

CHIEF EXECUTIVE OFFICER: Steve Ellul

S:\Traffic Management\2025\Mqabba\2025 Mqabba.dwg

UNIT NAME: IMPLEMENTATION	DRAWING TITLE: L-IMQABBA Triq il-Parrocca Sqaq Nru. 1 - SITE PLAN (Extents of works aren't binding but Indicative)		
HEAD OF UNIT: N.G.			
PROJECT LEADER: R.G.	DATE: June 2025	FILE NO: -	DRAWING NO: IMD149/25
DRAWN BY: M.B.	SHEET SIZE: A4	SCALE: 1:2500	REVISION: - / PAGE NO: 7

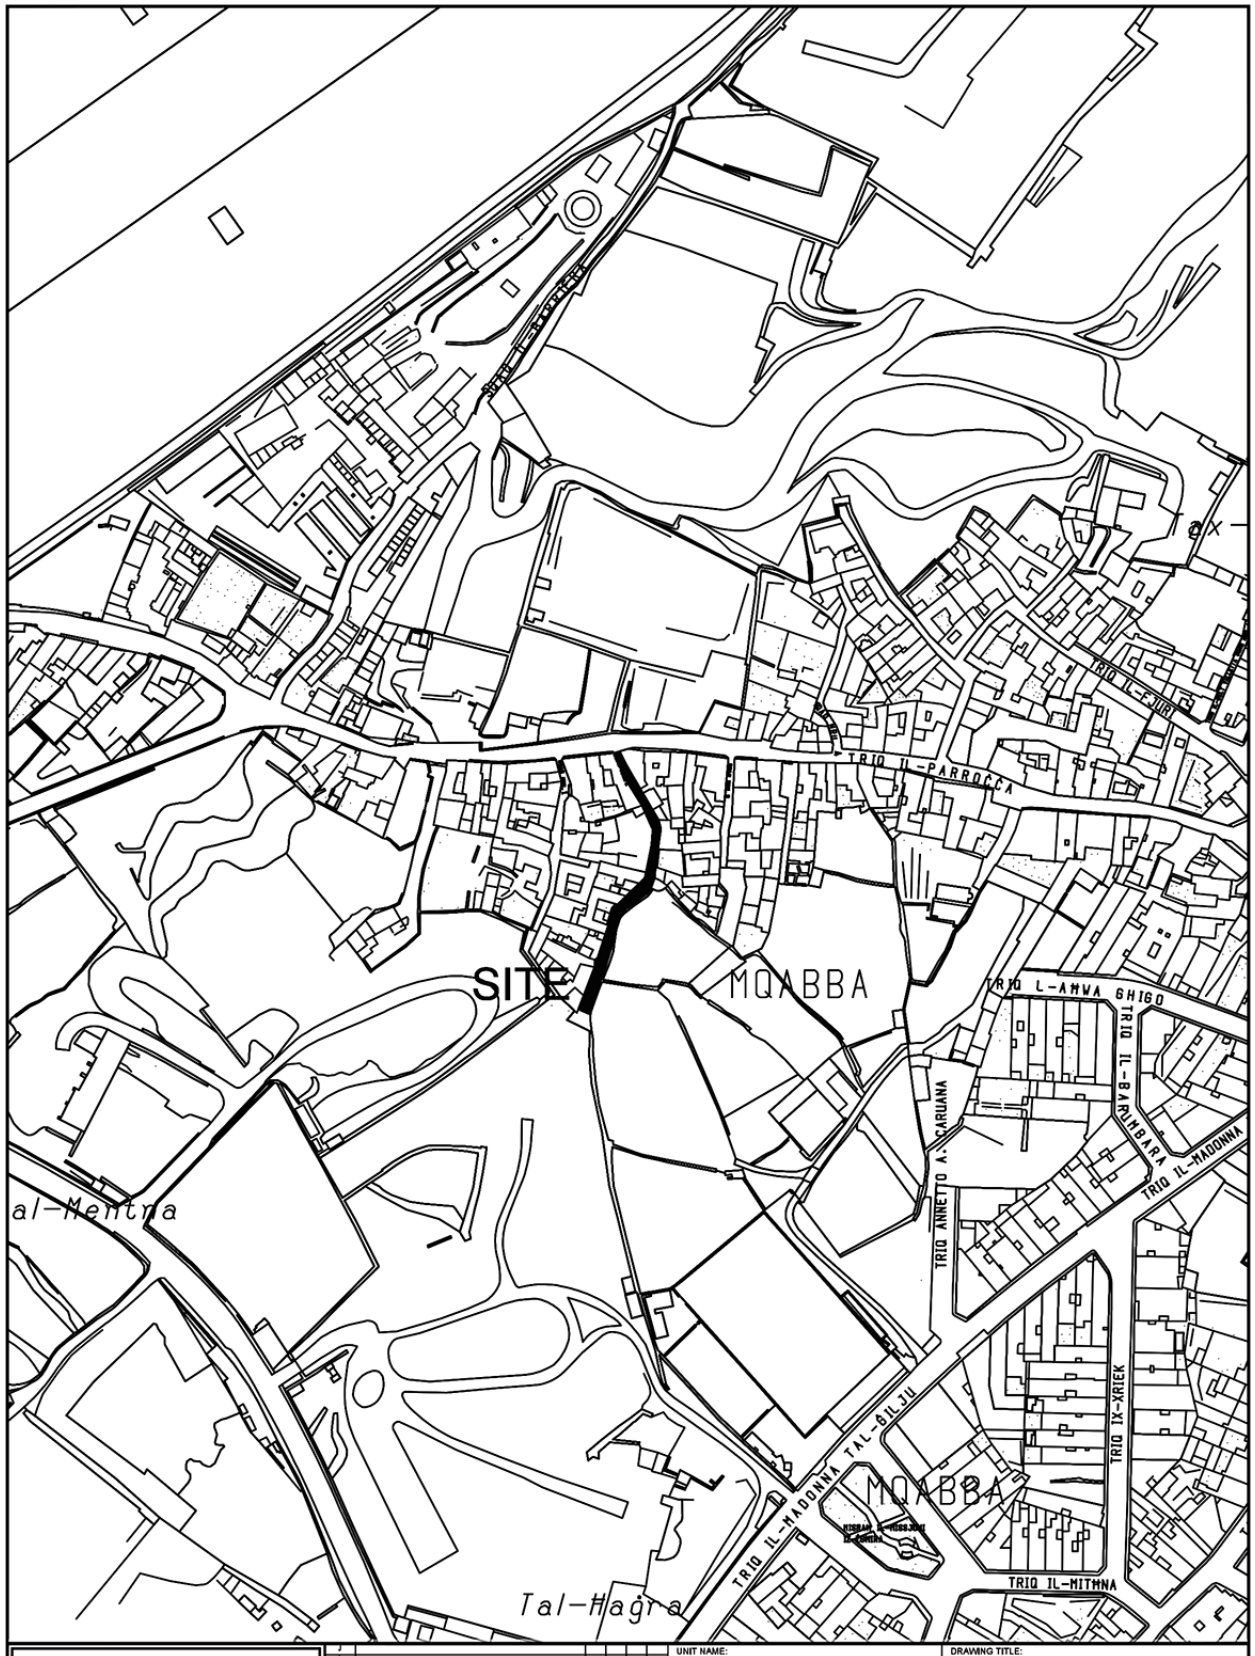

INFRASTRUCTURE MALTA

Revision	Alterations	Drawn	Checked	Approved	Date

CHIEF EXECUTIVE OFFICER: Steve Ellul

S:\Traffic Management\2025\Mqabba\2025 Mqabba.dwg

UNIT NAME:	IMPLEMENTATION
HEAD OF UNIT:	N.G.
PROJECT LEADER:	R.G.
DRAWN BY:	M.B.

DRAWING TITLE: L-IMQABBA
Triq il-Parrocca Sqaq Nru. 2 - SITE PLAN
(Extents of works aren't binding but Indicative)

DATE:	FILE NO:	DRAWING NO:
June 2025	-	IMD149/25/b

SHEET SIZE:	SCALE:	REVISION:	PAGE NO:
A4	1:2500	-	7b