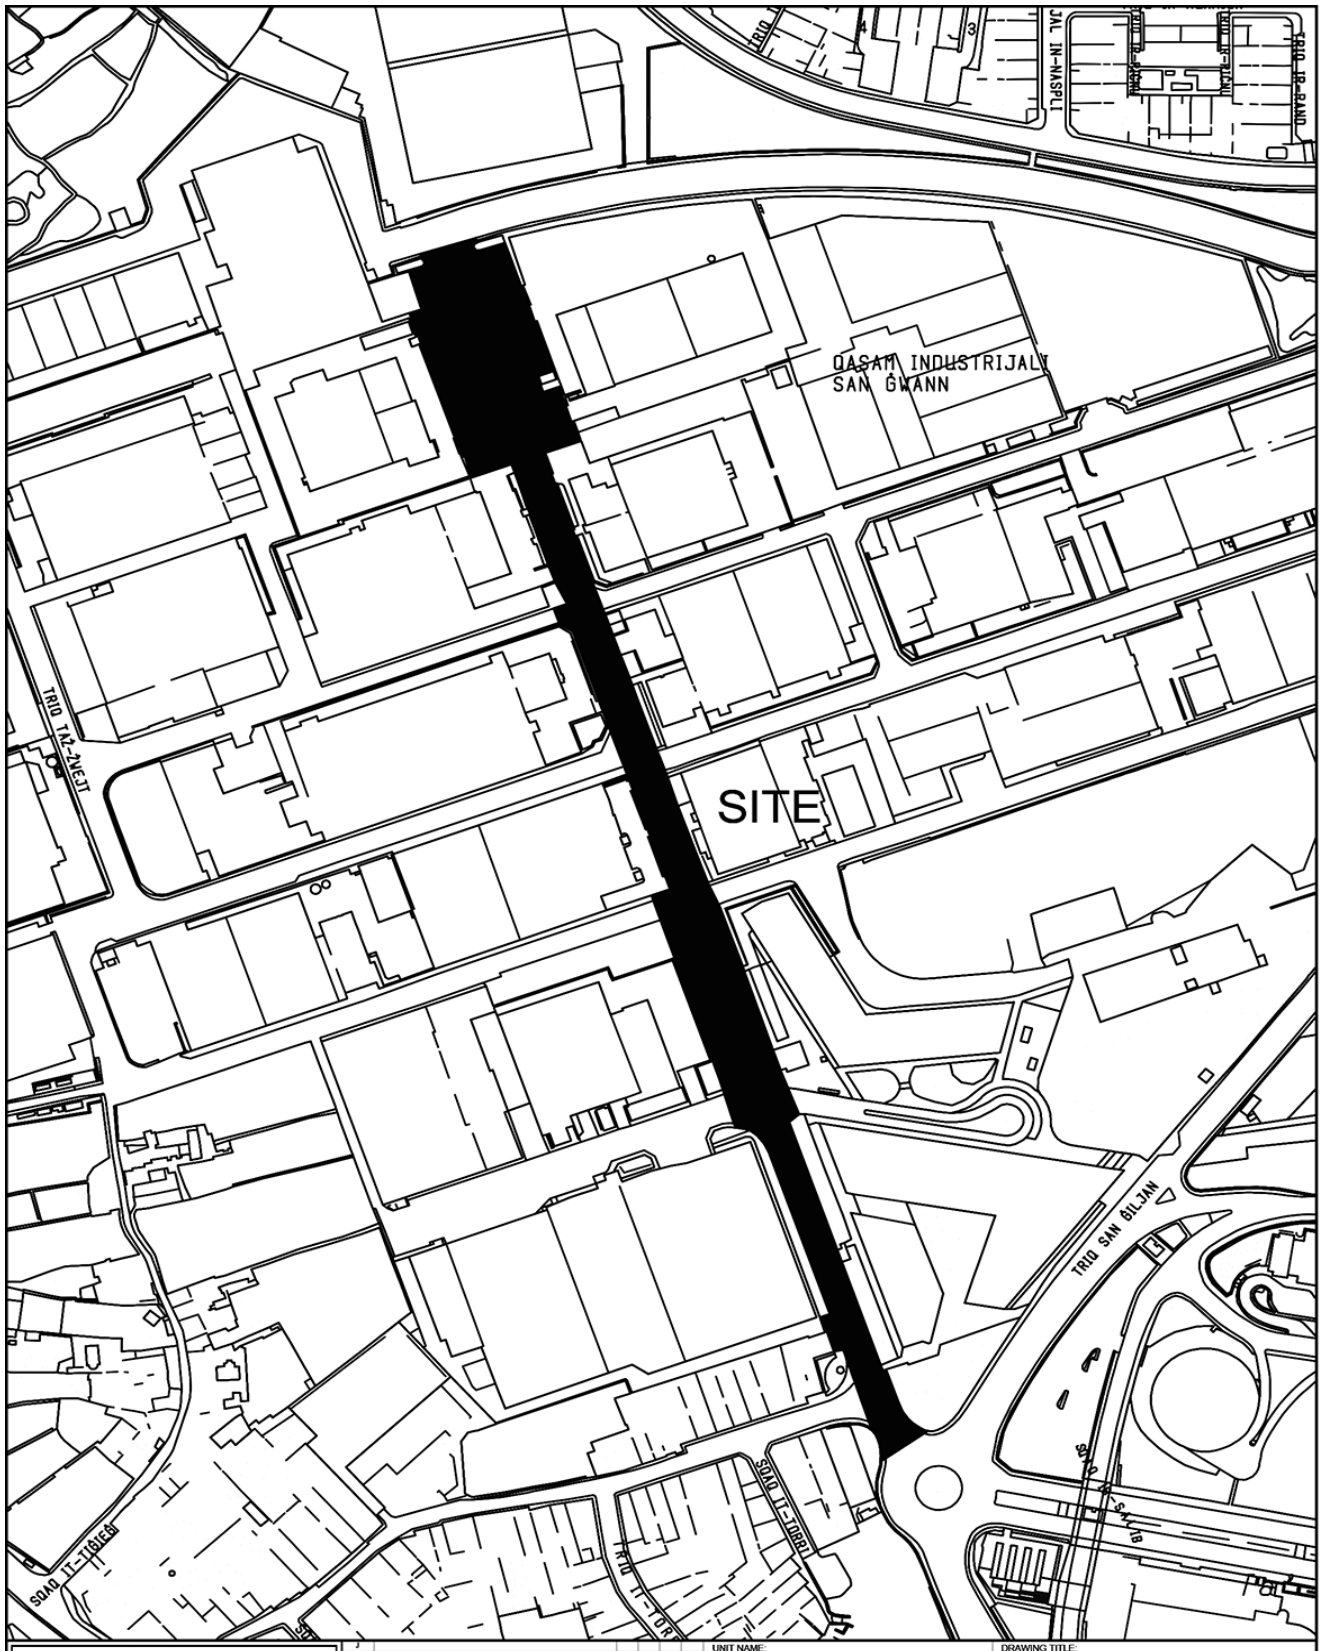


INFRASTRUCTURE MALTA

Revision	Abstract	Drawn	Checked	Approved	Date
J					
I					
H					
G					
F					
E					
D					
C					
B					
A	*				

CHIEF EXECUTIVE OFFICER:
Steve Ellul

S:\Traffic Management\2025\San Gwann\2025 San Gwann.dwg

UNIT NAME: IMPLEMENTATION

HEAD OF UNIT: N.G.


PROJECT LEADER: R.M.

DRAWN BY: M.B.

DRAWING TITLE:
SAN ĠWANN
po Triq Sir Anthony Mamo - SITE PLAN
(Extents of works aren't binding but Indicative)

DATE:	FILE NO:	DRAWING NO:
Nov 2025	-	IMD236/25

SHEET SIZE:	SCALE:	REVISION:	PAGE NO:
A4	1:2500	-	4

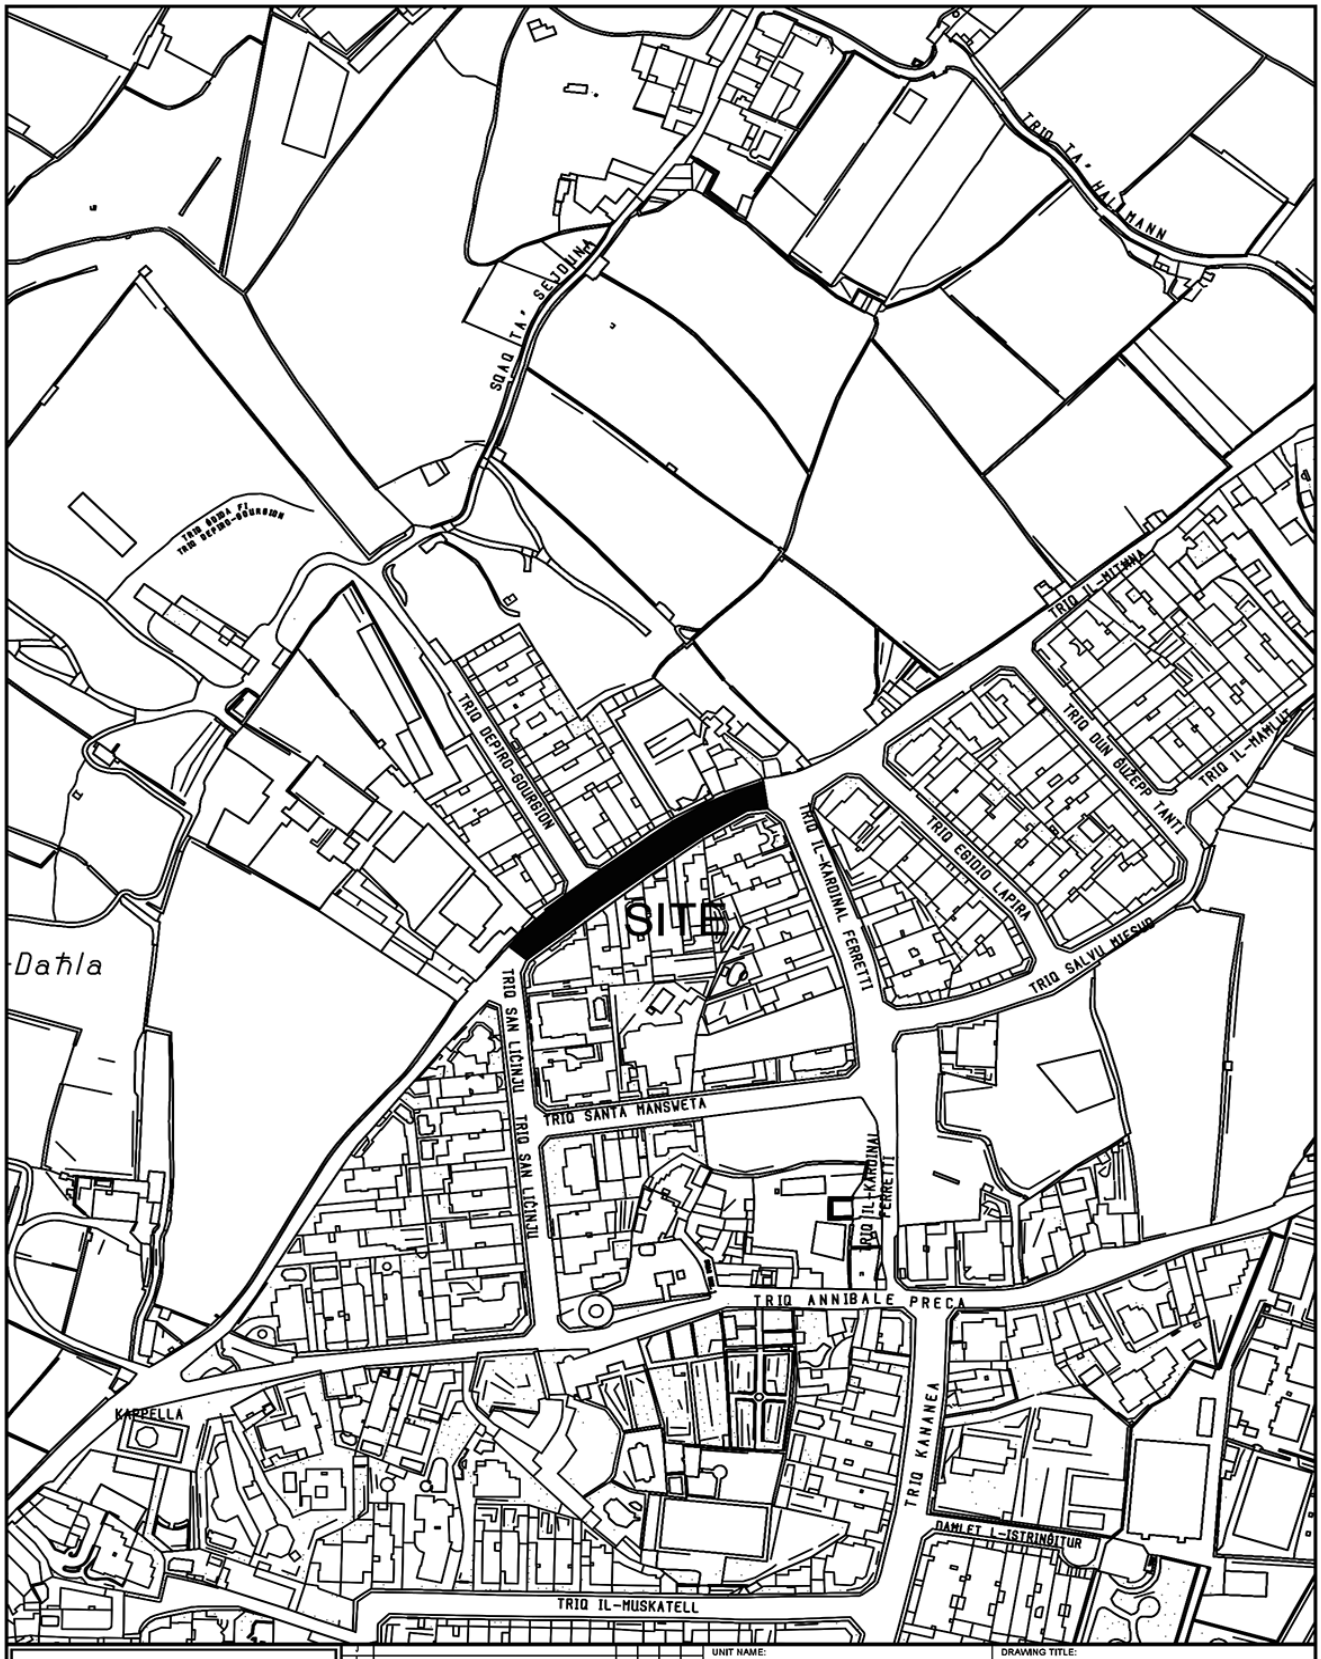

INFRASTRUCTURE MALTA

J					
I					
H					
G					
F					
E					
D					
C					
B					
A	Issue	Alterations	Drawn	Checked	Approved	Date

CHIEF EXECUTIVE OFFICER: Steve Ellul

S:\Traffic Management\2025\Lija\2025 Lija.dwg

UNIT NAME: IMPLEMENTATION

HEAD OF UNIT: N.G.

PROJECT LEADER: R.M.

DRAWN BY: M.B.

DRAWING TITLE:

ĦAL LIJA

po Triq il-Mithna - SITE PLAN

(Extents of Works are not binding but indicative)

DATE:	FILE NO:	DRAWING NO:
July 2025	-	IMD172/25

SHEET SIZE:	SCALE:	REVISION:	PAGE NO:
A4	1:2500	A	3