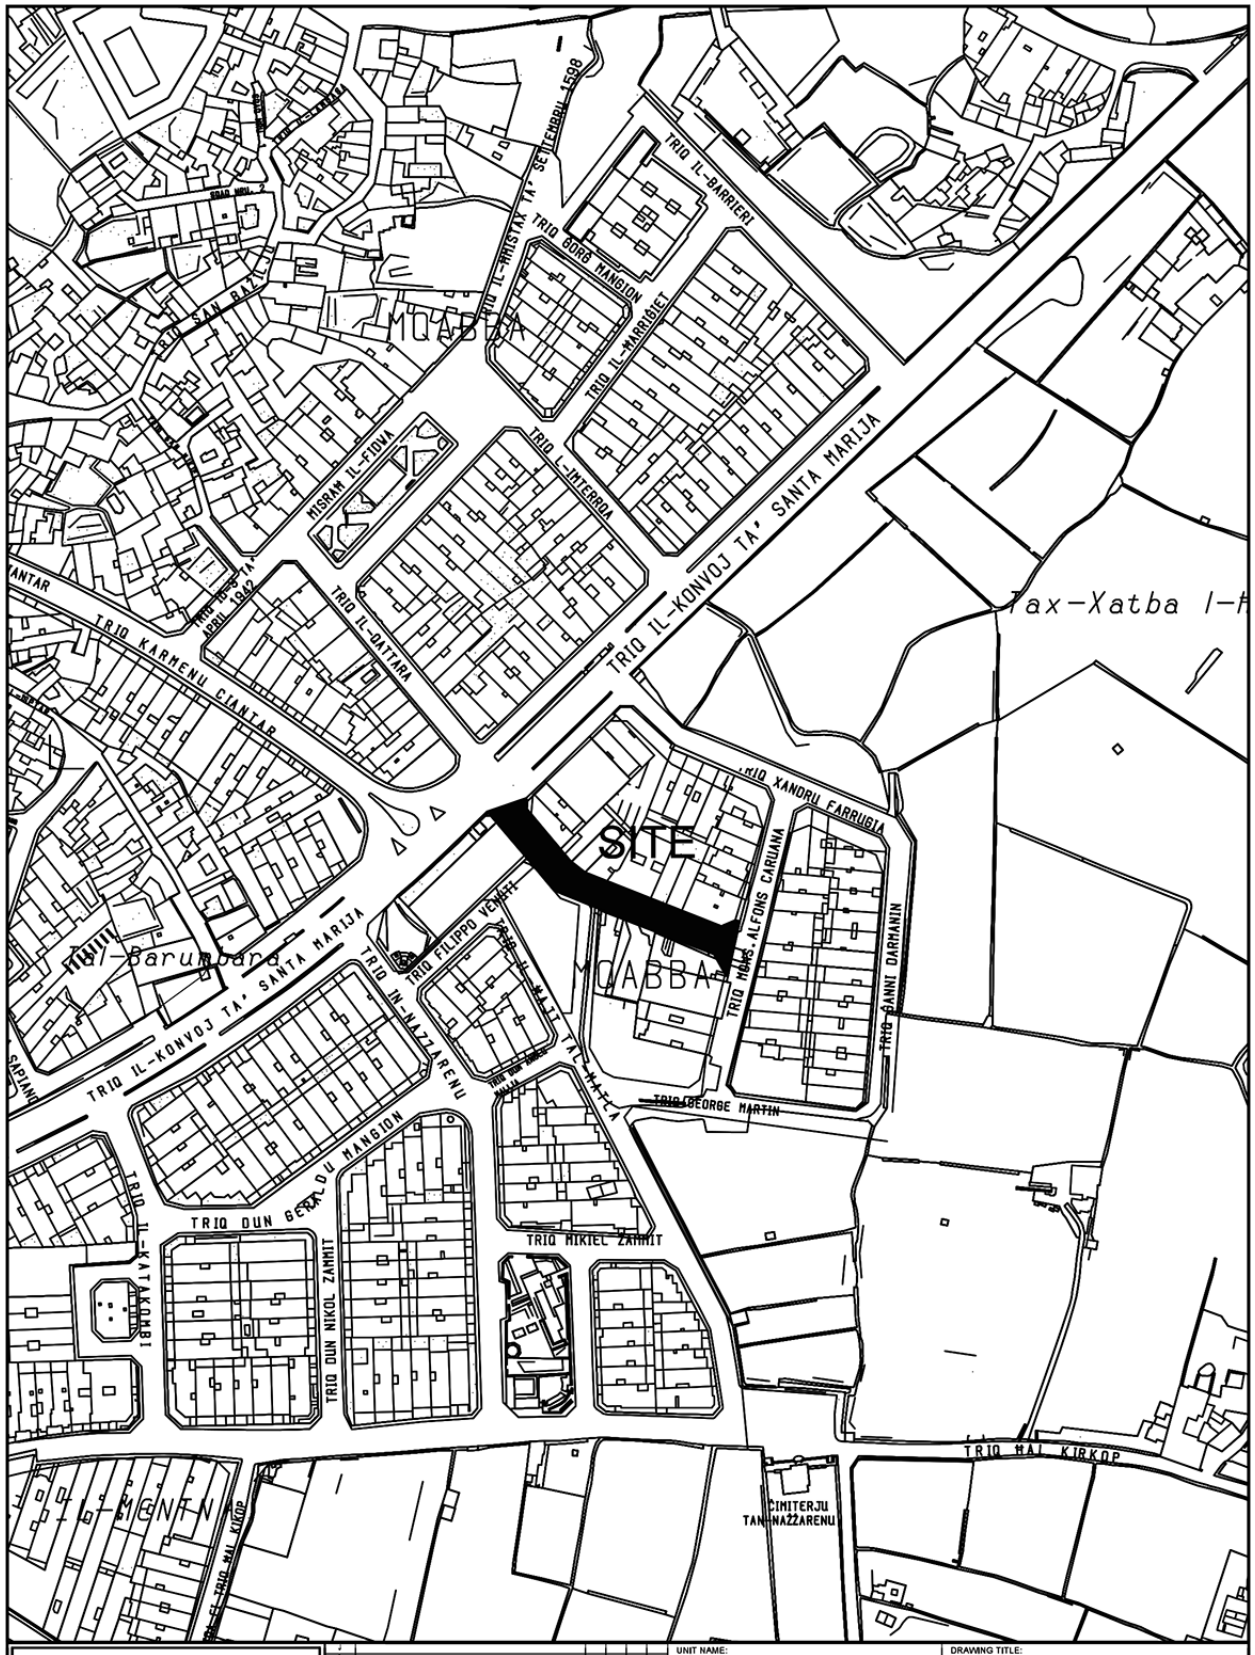



INFRASTRUCTURE MALTA

Issue	Alterations	Drawn	Checked	Approved	Date


CHIEF EXECUTIVE OFFICER:
Steve Ellul

S:\Traffic Management\2025\Mqabba\2025 Mqabba.dwg

UNIT NAME: IMPLEMENTATION	DRAWING TITLE: L-IMQABBA Triq il-Franka - SITE PLAN (Extents of works aren't binding but Indicative)			
HEAD OF UNIT: N.G.				
PROJECT LEADER: R.G.	DATE: June 2025	FILE NO: -		DRAWING NO: IMD144/25
DRAWN BY: M.B.	SHEET SIZE: A4	SCALE: 1:2500	REVISION: -	PAGE NO: 5

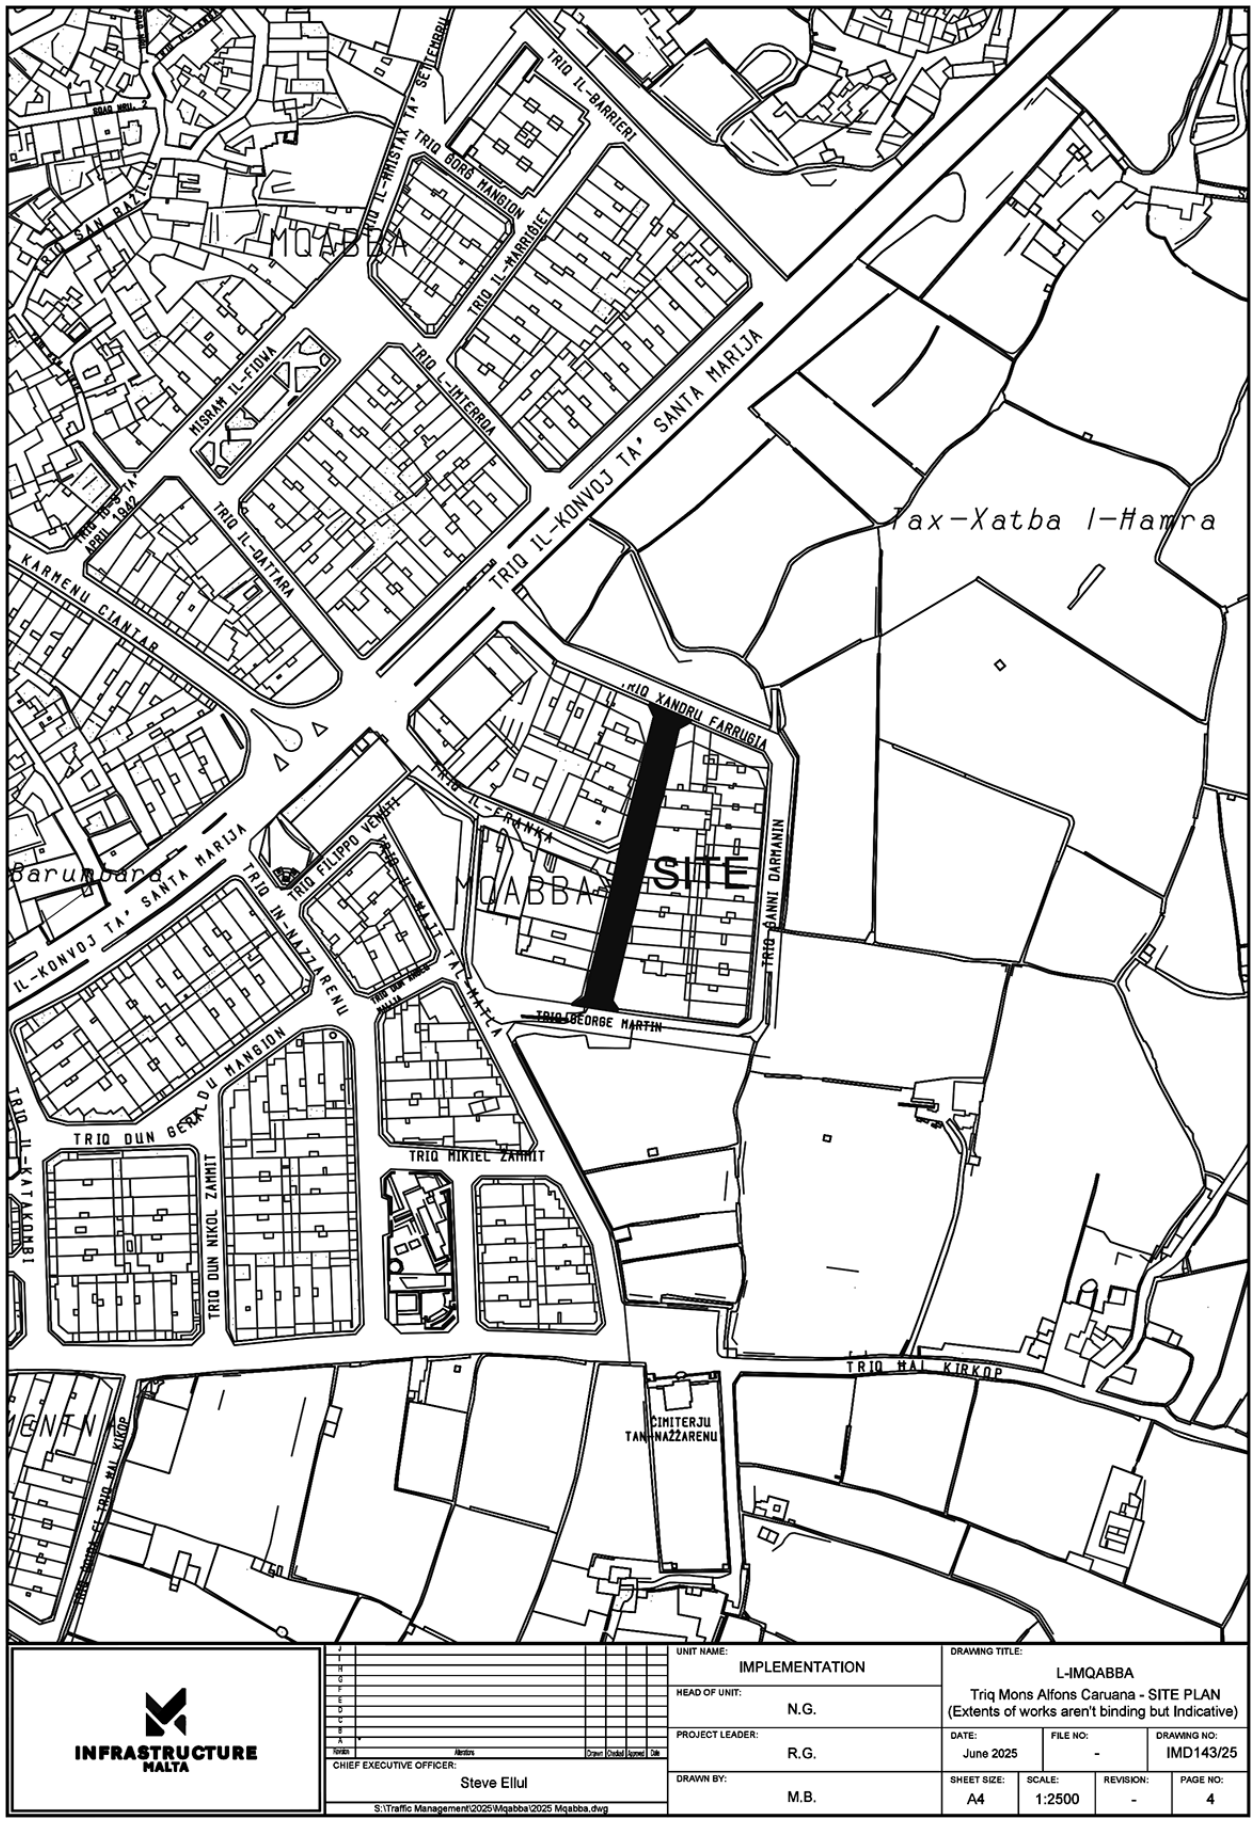
TRIQ IL-KONVOJ TA' SANTA MARIJA
TRIQ IL-BARRIERI
TRIQ IL-MARRIJIET
TRIQ IL-INTERROA
TRIQ IL-GATTARA
TRIQ XANDRU FARRUGIA
TRIQ DANNI DARMANIN
TRIQ GEORGE MARTIN
TRIQ FILIPPO VENUTI
TRIQ IN-NAZZARENU
TRIQ DUN GERALDU MANGION
TRIQ DUN NIKOL ZAMMIT
TRIQ MIKIEL ZAMMIT
TRIQ IL-KATAKOMBI
TRIQ MAL KIRKOP
CIMITERJU TAN-NAZZARENU
KARMNU CIANTAR
Barumbara
MQABBA
SITE
Tax-Xatba l-Hamra
INFRASTRUCTURE MALTA
UNIT NAME: IMPLEMENTATION
HEAD OF UNIT: N.G.
PROJECT LEADER: R.G.
DRAWN BY: M.B.
CHIEF EXECUTIVE OFFICER: Steve Ellul
DRAWING TITLE: L-IMQABBA
Triq Mons Alfons Caruana - SITE PLAN
(Extents of works aren't binding but Indicative)
DATE: June 2025
FILE NO: -
DRAWING NO: IMD143/25
SHEET SIZE: A4
SCALE: 1:2500
REVISION: -
PAGE NO: 4
S:\Traffic Management\2025\Mqabba\2025 Mqabba.dwg


SITE
ŻEJTUN
TRIQ IL-KANTUR
TRIQ SAN PWL
TRIQ SAN PWL
TRIQ SAN PORFIRJU
TRIQ DELIMARA
TRIQ DELIMARA
TRIQ BELAND
TRIQ BELAND
TRIQ SANTA MONIKA
TRIQ SANTA MONIKA
TRIQ SANTA FAWSTINA
TRIQ SANTA FAWSTINA
TRIQ SAN ĠUZEPP
TRIQ SAN ĠUZEPP
TRIQ IL-KAPPELLA
TRIQ ID-DEJMA
TRIQ KATBET L-ANDAR
TRIQ ANĠLU BRIMA
TRIQ DUN ĠWANN FARRUGIA
TRIQ DUN ĠWANN FARRUGIA
TRIQ DUN ĠWANN FARRUGI

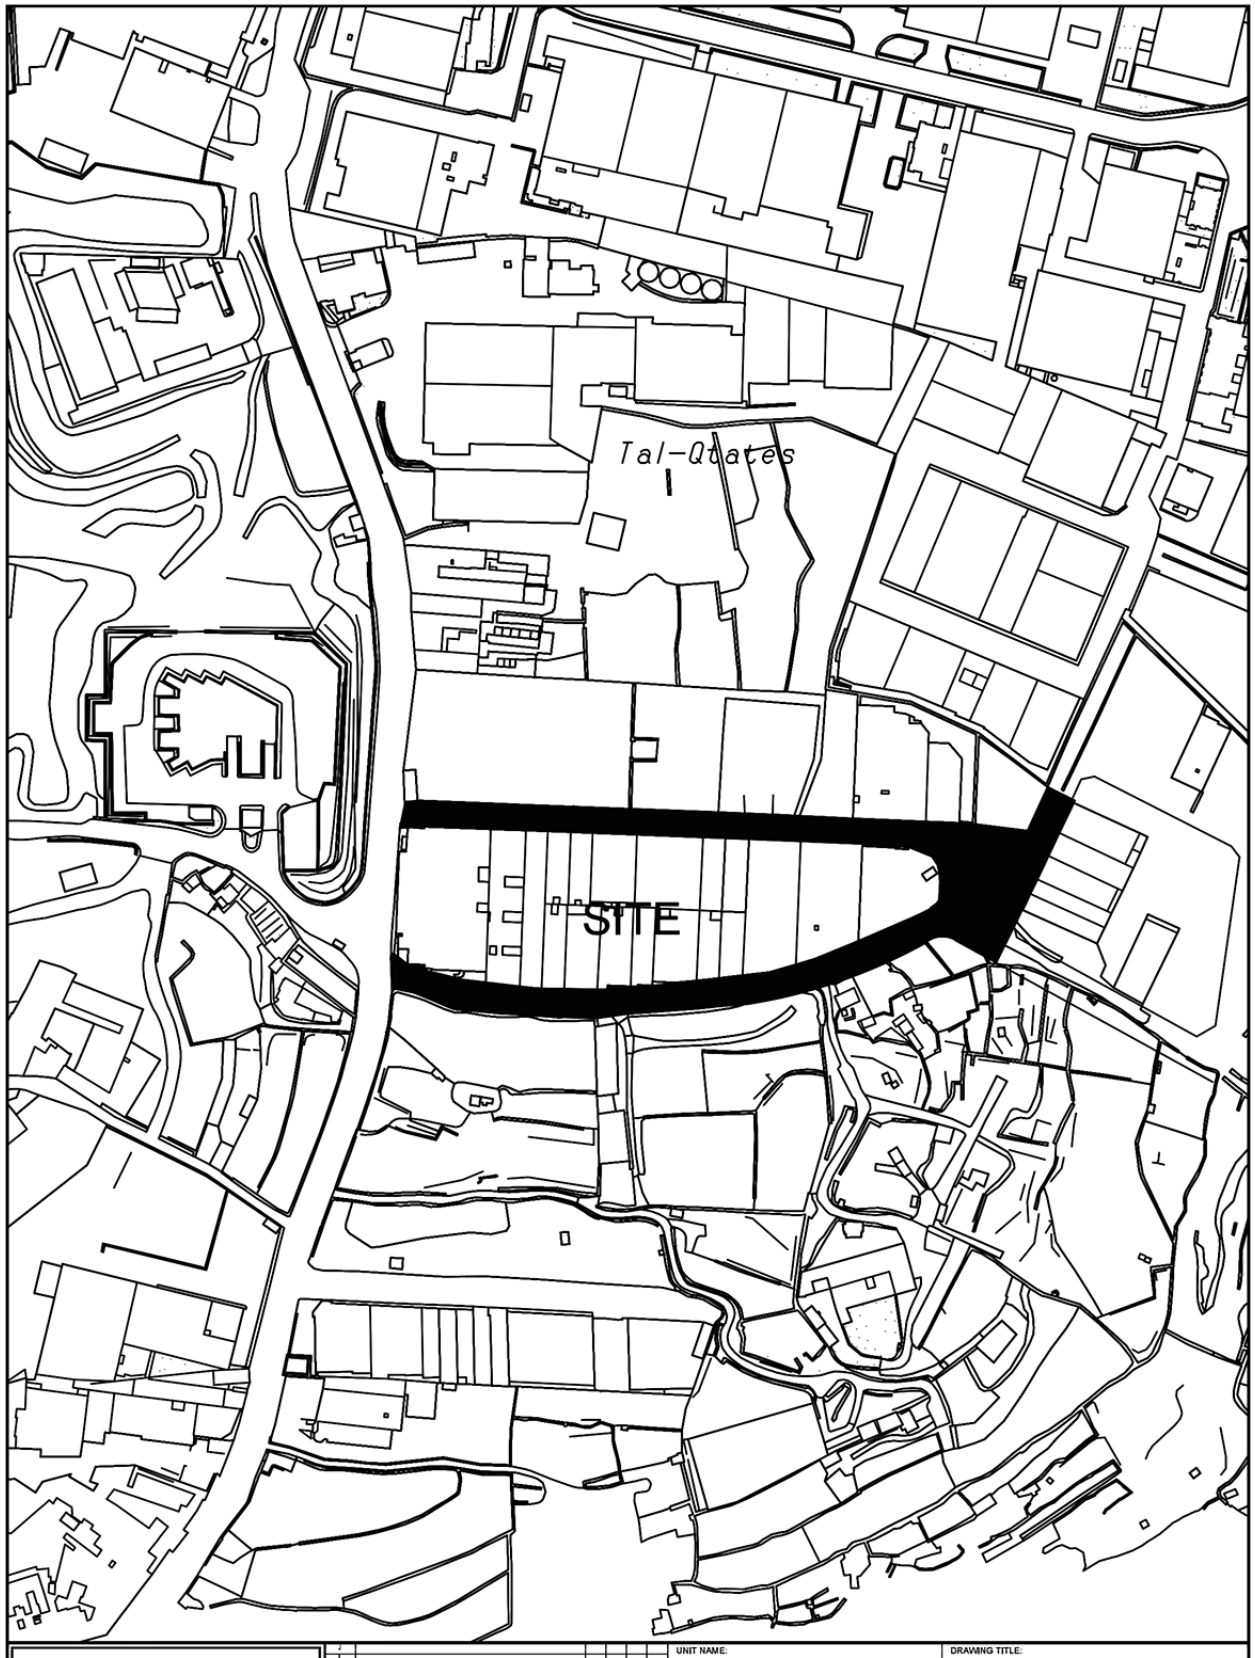

INFRASTRUCTURE MALTA

Issue	Alterations	Drawn	Checked	Approved	Date
J					
H					
G					
F					
E					
D					
C					
B					
A	*				

CHIEF EXECUTIVE OFFICER: Steve Ellul

S:\Traffic Management\2025\Marsa\2025 Marsa.dwg

UNIT NAME: IMPLEMENTATION

HEAD OF UNIT: N.V.


PROJECT LEADER: -

DRAWN BY: -

DRAWING TITLE: IL-MARSA
New Roads within Valletta Road - SITE PLAN
(Extents of Works are not binding but indicative)

DATE:	FILE NO:	DRAWING NO:
Jan 2025	-	IMD001/25

SHEET SIZE:	SCALE:	REVISION:	PAGE NO:
A4	1:2500	A	1

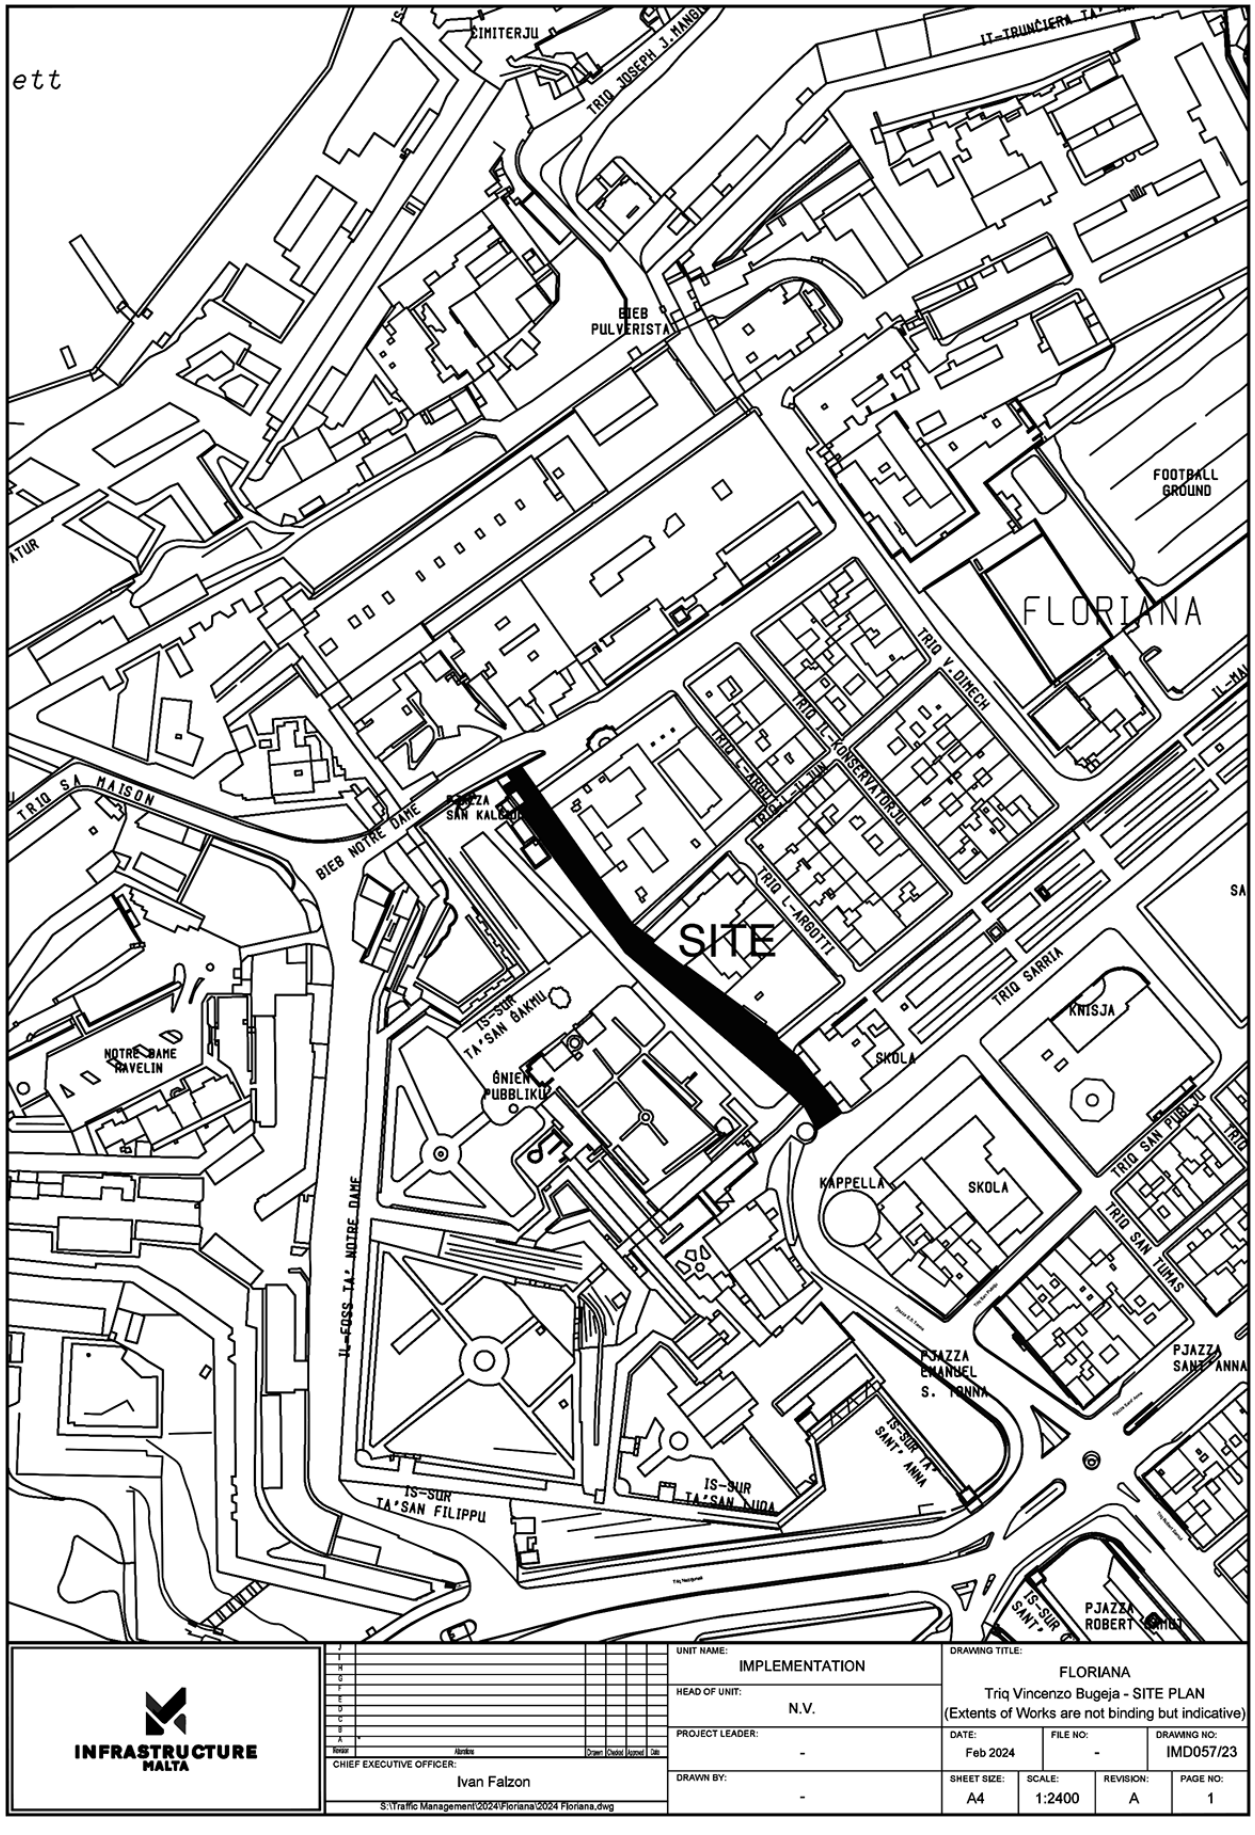


INFRASTRUCTURE MALTA

Issue	Alterations	Drawn	Checked	Approved	Date

CHIEF EXECUTIVE OFFICER: Ivan Falzon

S:\Traffic Management\2024\Floriana\2024 Floriana.dwg

UNIT NAME: IMPLEMENTATION	DRAWING TITLE: FLORIANA Triq Vincenzo Bugeja - SITE PLAN (Extents of Works are not binding but indicative)
HEAD OF UNIT: N.V.	
PROJECT LEADER: -	DATE: Feb 2024 / FILE NO: - / DRAWING NO: IMD057/23
DRAWN BY: -	SHEET SIZE: A4 / SCALE: 1:2400 / REVISION: A / PAGE NO: 1

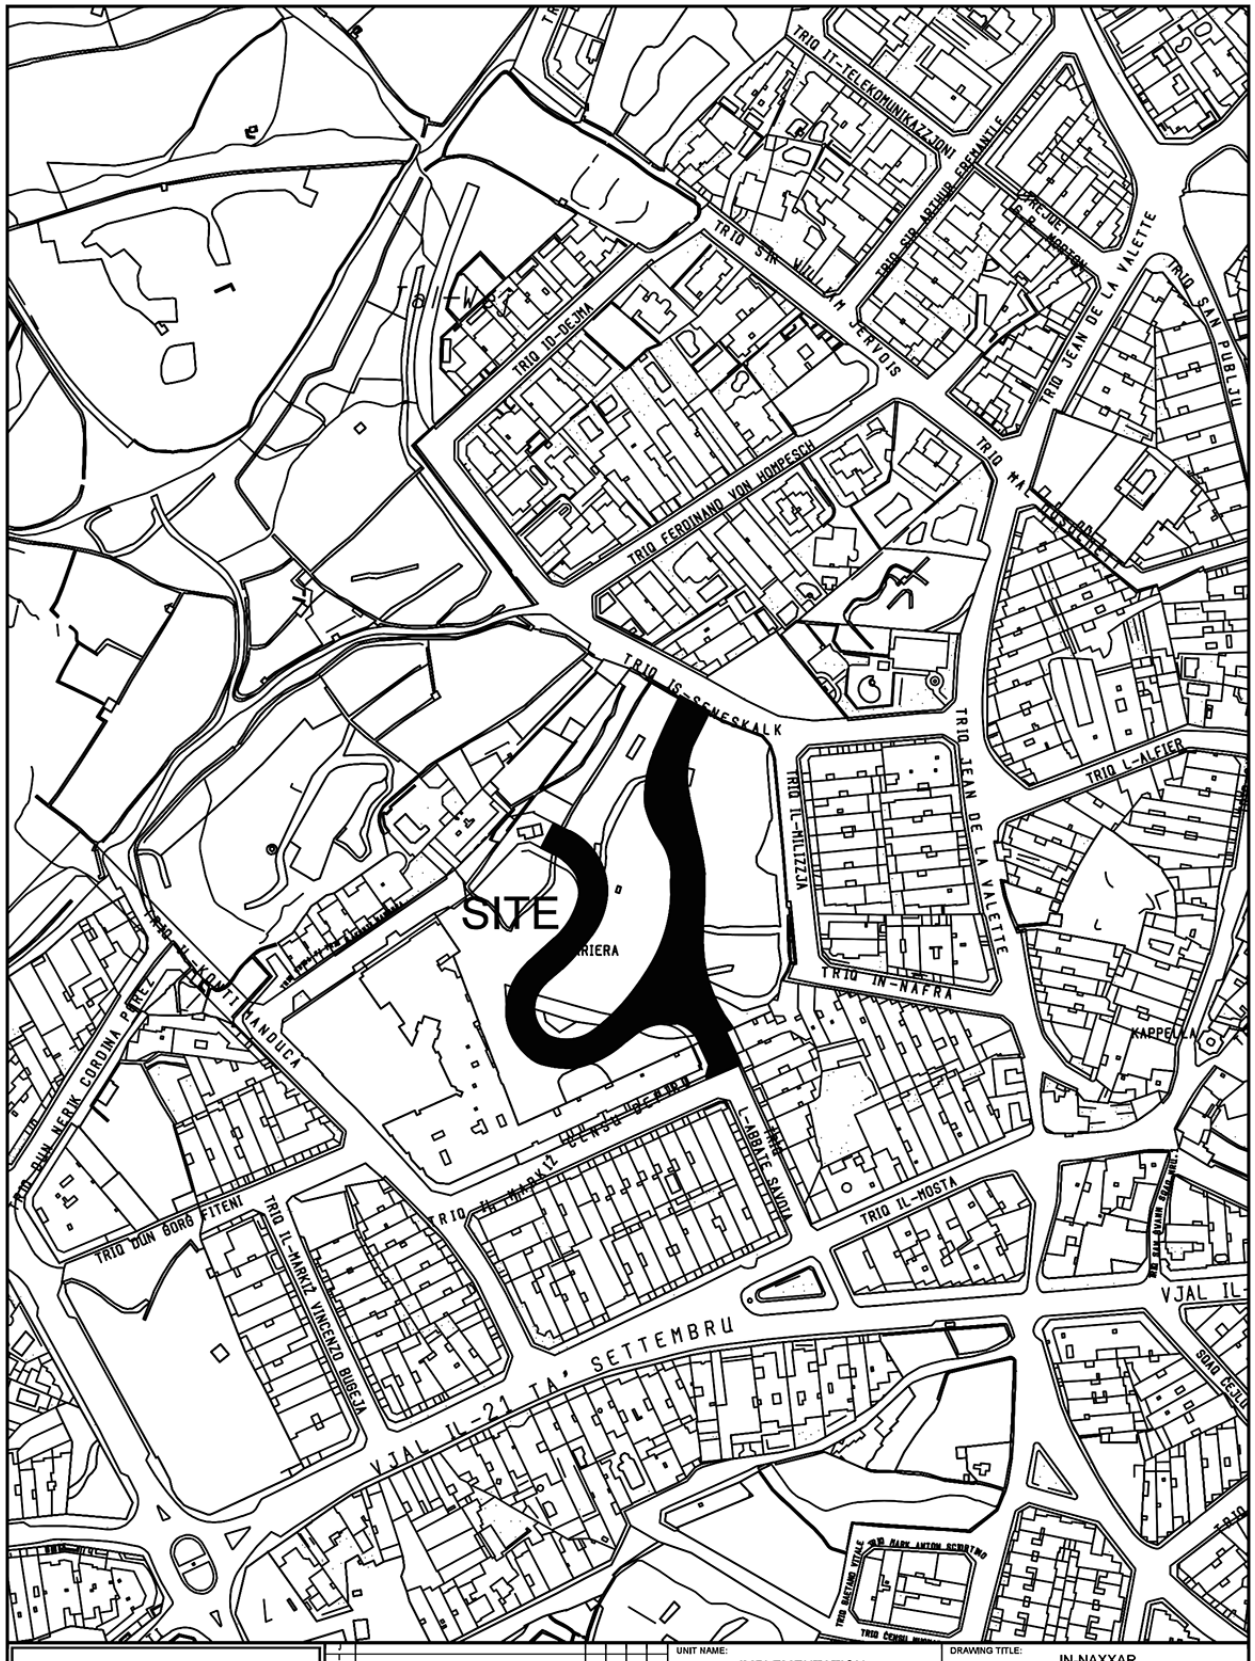

INFRASTRUCTURE MALTA

Revised	Alterations	Drawn	Checked	Approved	Date

CHIEF EXECUTIVE OFFICER: Steve Ellul

S:\Traffic Management\2025\Naxxar\2025 Naxxar.dwg

UNIT NAME: IMPLEMENTATION	DRAWING TITLE: IN-NAXXAR New road off Triq Is-Seneskalk - SITE PLAN (Extents of works AREN't binding but indicative)			
HEAD OF UNIT: -				
PROJECT LEADER: N.G.	DATE: June 2025	FILE NO: -	DRAWING NO: IMD004/25/b	
DRAWN BY: M.B.	SHEET SIZE: A4	SCALE: 1 : 2500	REVISION: A	PAGE NO: 1b



INFRASTRUCTURE MALTA

Format	Alterations	Drawn	Checked	Approved	Date

CHIEF EXECUTIVE OFFICER: Steve Ellul

S:\Traffic Management\2025\Dingli\2025 Dingli.dwg

UNIT NAME: IMPLEMENTATION

HEAD OF UNIT: N.G.


PROJECT LEADER: C.B.

DRAWN BY: M.B.

DRAWING TITLE: ĦAD-DINGLI
Proposed LV Cable at Triq il-Maddalena
- SITE PLAN
(Extents of Works are not binding but indicative)

DATE:	FILE NO:	DRAWING NO:
Nov 2025	-	IMD243/25

SHEET SIZE:	SCALE:	REVISION:	PAGE NO:
A4	1:2500	A	2

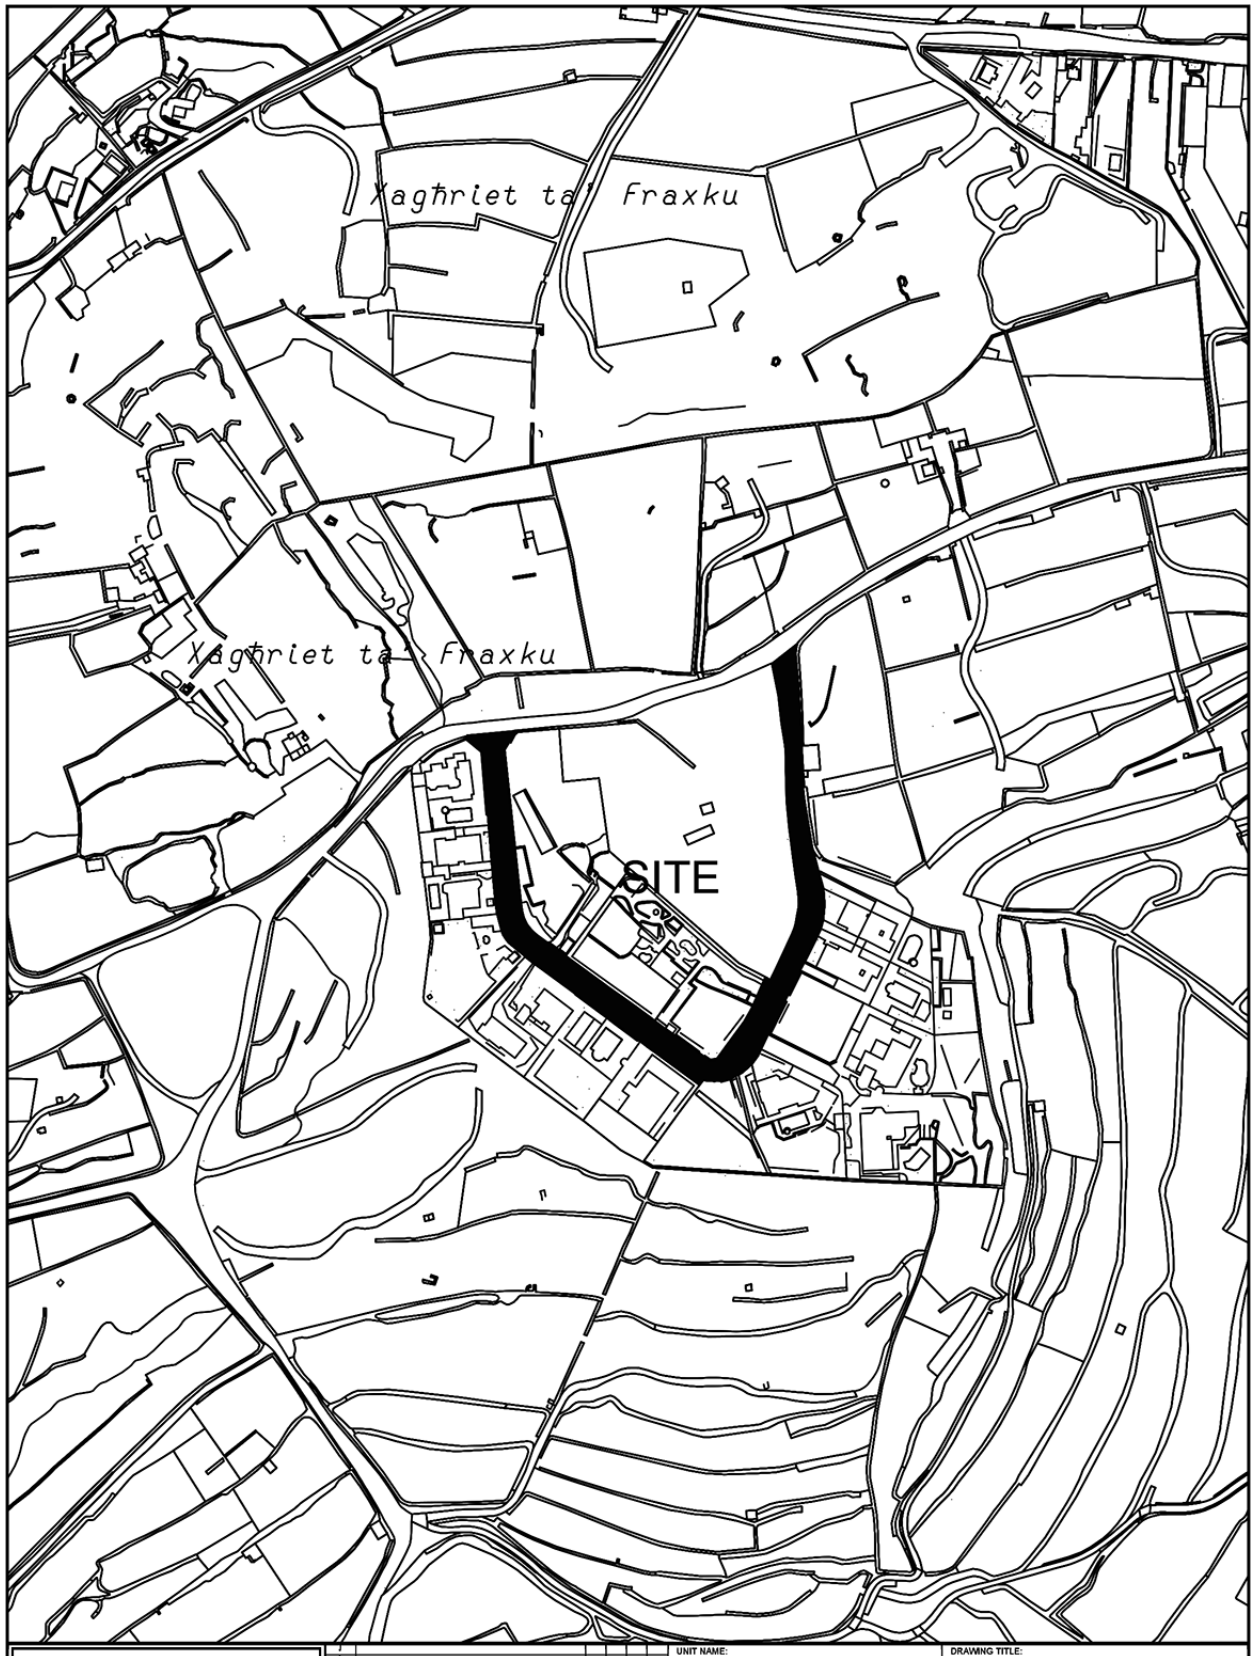

INFRASTRUCTURE MALTA

Issued	Alterations	Drawn	Checked	Approved	Date

CHIEF EXECUTIVE OFFICER: Ivan Falzon

S:\Traffic Management\2023\S.Pawl il-Bahar\2023 S.Pawl il-Bahar.dwg

UNIT NAME: IMPLEMENTATION

HEAD OF UNIT: N.V.


PROJECT LEADER: -

DRAWN BY: -

DRAWING TITLE: SAN PAWL IL-BAĦAR
Triq il-Girna - SITE PLAN
(Extents of Works are not binding but indicative)

DATE:	FILE NO:	DRAWING NO:
JUNE 2023	-	IMD207/23

SHEET SIZE:	SCALE:	REVISION:	PAGE NO:
A4	1:2500	A	8

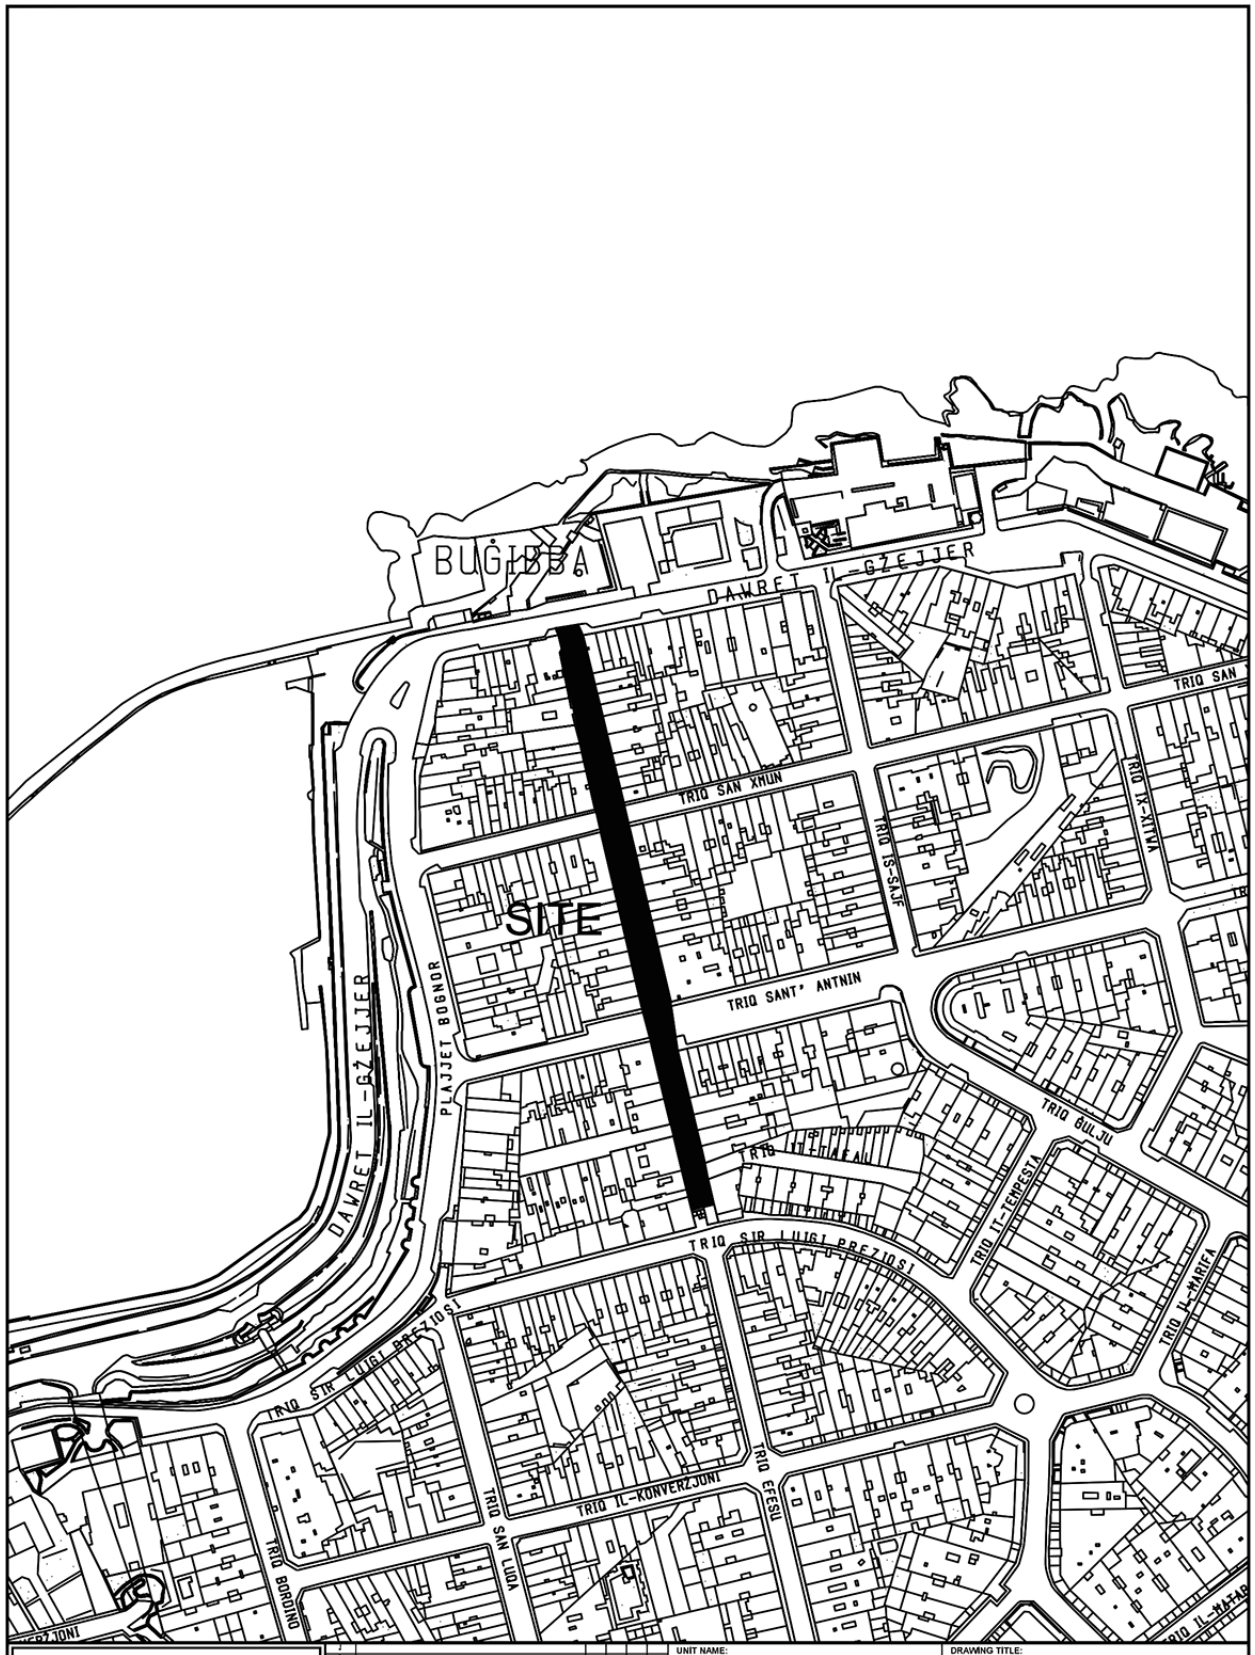

INFRASTRUCTURE MALTA

Alterations	Drawn	Checked	Approved	Date	

CHIEF EXECUTIVE OFFICER: Ivan Falzon

S:\Traffic Management\2023\S.Pawl il-Bahar\2023 S.Pawl il-Bahar.dwg

UNIT NAME: IMPLEMENTATION

HEAD OF UNIT: N.V.


PROJECT LEADER: -

DRAWN BY: -

DRAWING TITLE: SAN PAWL IL-BAHAR
Triq Santa Marija - SITE PLAN
(Extents of Works are not binding but indicative)

DATE:	FILE NO:	DRAWING NO:
JUNE 2023	-	IMD208/23

SHEET SIZE:	SCALE:	REVISION:	PAGE NO:
A4	1:2500	A	9

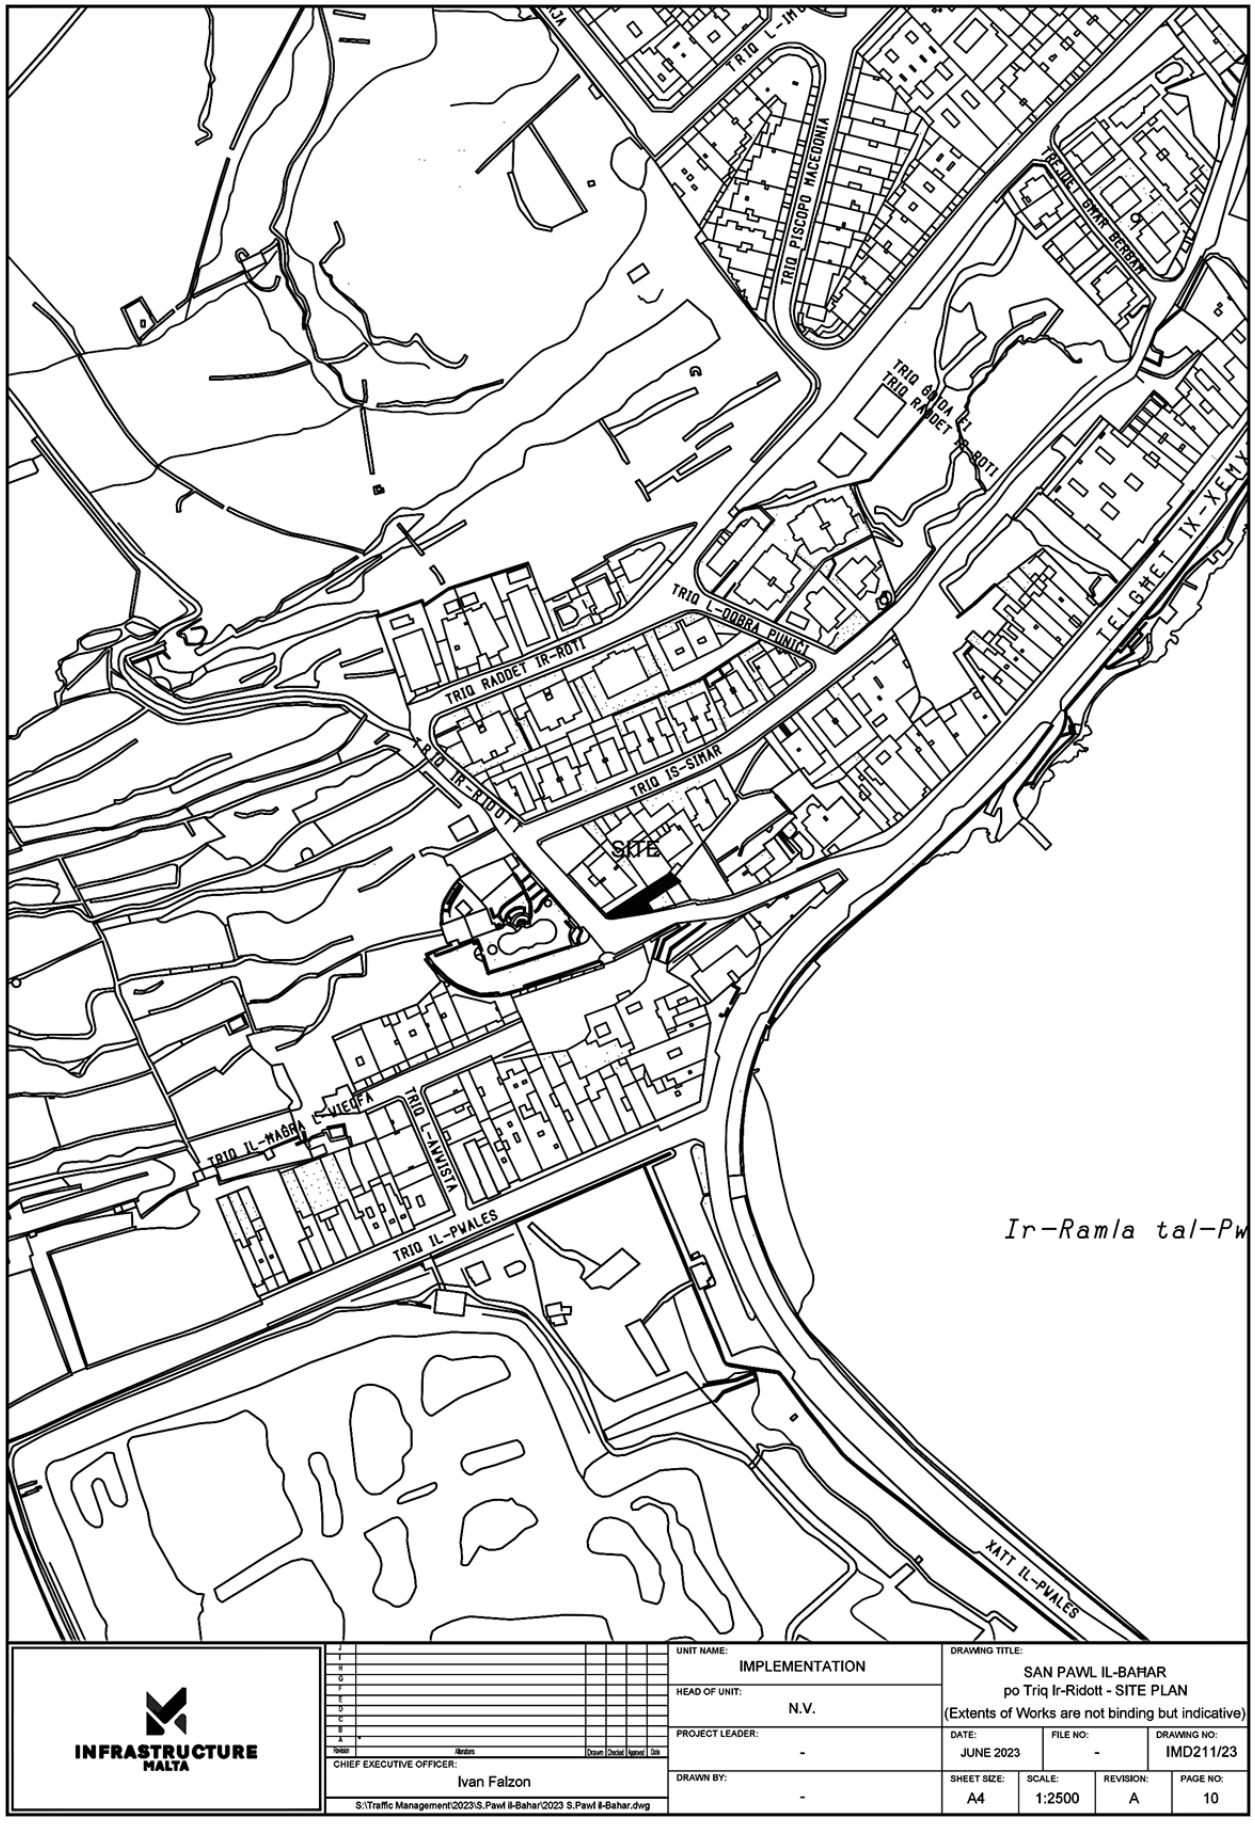

INFRASTRUCTURE MALTA

Revision	Alterations	Drawn	Checked	Approved	Date

CHIEF EXECUTIVE OFFICER: Ivan Falzon

S:\Traffic Management\2023\S.Pawl il-Bahar\2023 S.Pawl il-Bahar.dwg

UNIT NAME: IMPLEMENTATION

HEAD OF UNIT: N.V.


PROJECT LEADER: -

DRAWN BY: -

DRAWING TITLE: SAN PAWL IL-BAHAR
po Triq Ir-Ridott - SITE PLAN
(Extents of Works are not binding but indicative)

DATE:	FILE NO:	DRAWING NO:
JUNE 2023	-	IMD211/23

SHEET SIZE:	SCALE:	REVISION:	PAGE NO:
A4	1:2500	A	10

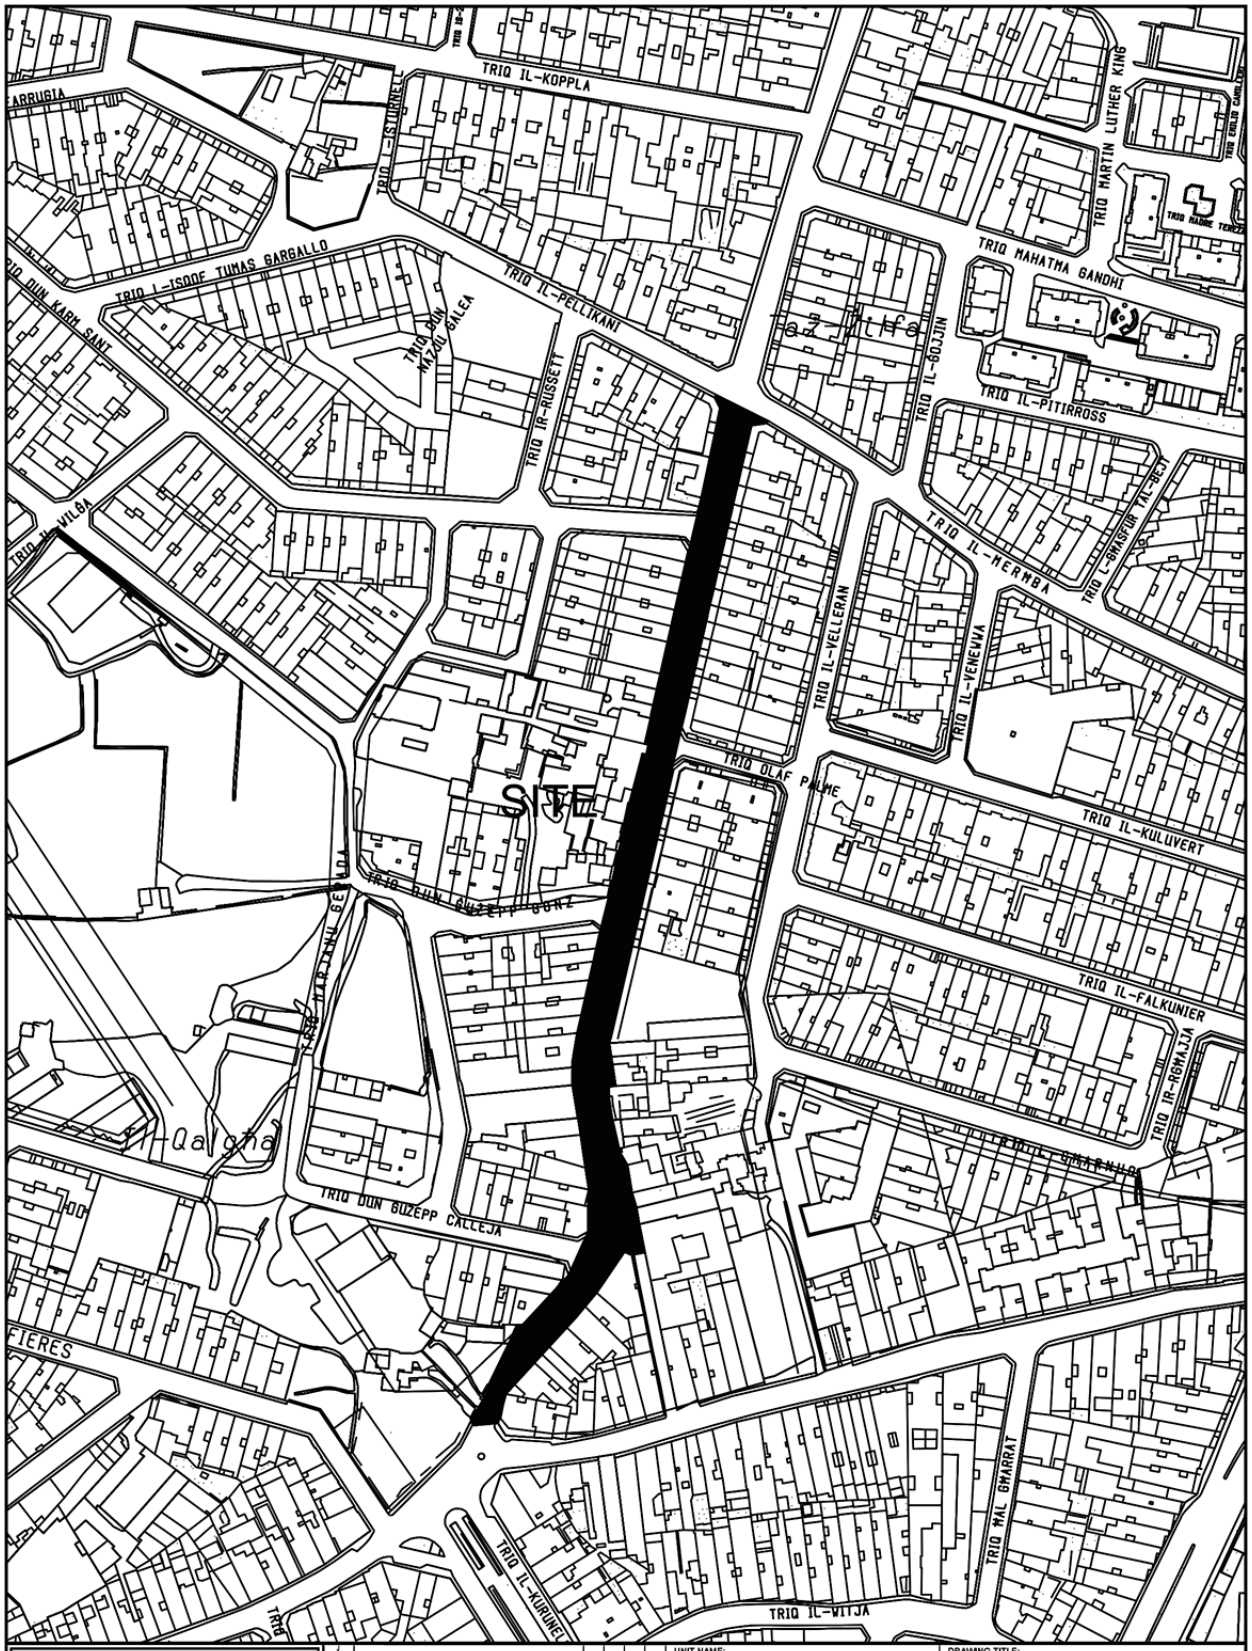

INFRASTRUCTURE MALTA

Revision	Alterations	Drawn	Checked	Approved	Date

CHIEF EXECUTIVE OFFICER: Steve Ellul

S:\Traffic Management\2025\Tarxien\2025 Tarxien.dwg

UNIT NAME: IMPLEMENTATION	DRAWING TITLE: ĦAL TARXIEN Triq San Tumas - SITE PLAN (Extents of works AREN't binding but indicative)			
HEAD OF UNIT: N.V.				
PROJECT LEADER: N.G.	DATE: Feb 2025	FILE NO: -	DRAWING NO: IMD055/25	
DRAWN BY: M.B.	SHEET SIZE: A4	SCALE: 1 : 2500	REVISION: A	PAGE NO: 10