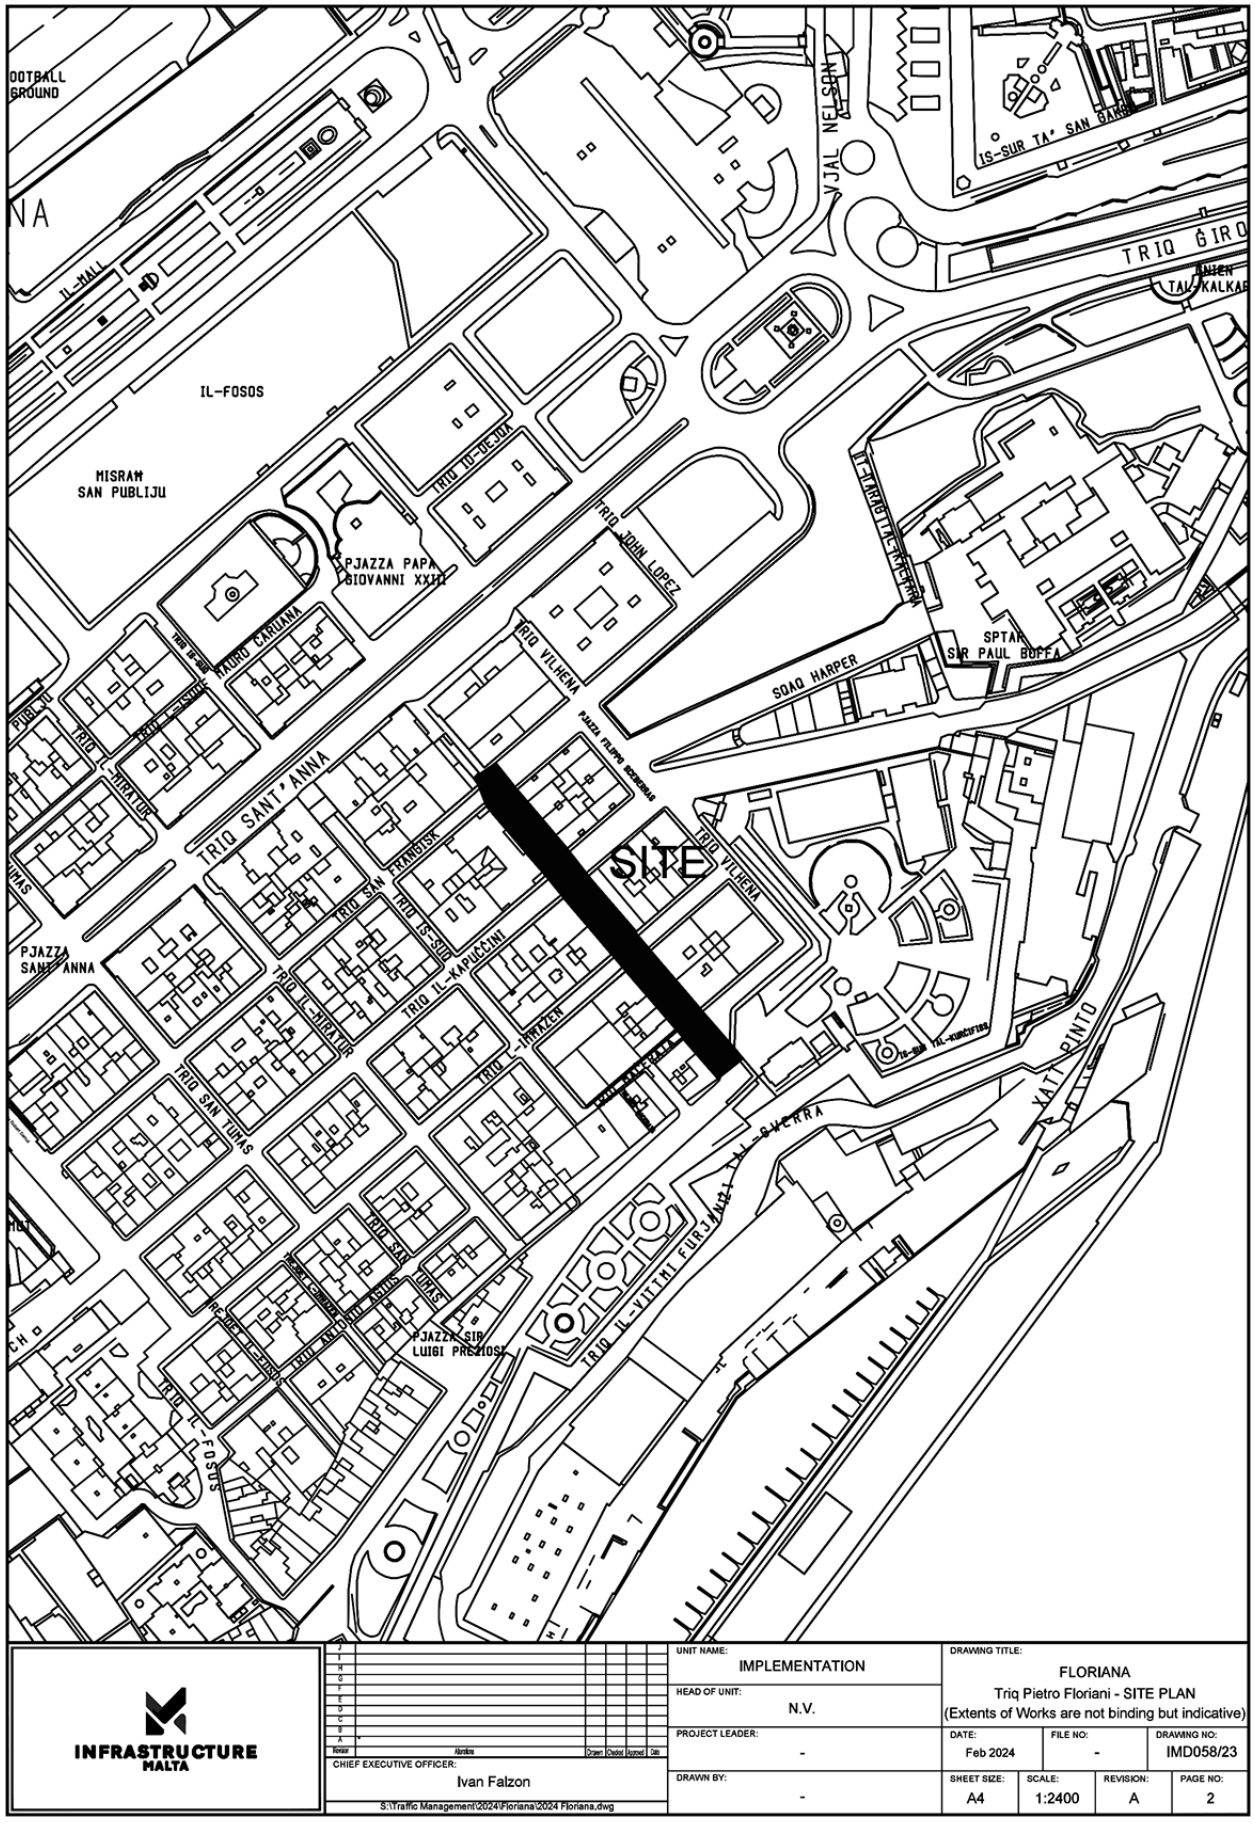


INFRASTRUCTURE MALTA

Issue	Alterations	Drawn	Checked	Approved	Date

CHIEF EXECUTIVE OFFICER: Ivan Falzon

S:\Traffic Management\2024\Floriana\2024 Floriana.dwg

UNIT NAME: IMPLEMENTATION

HEAD OF UNIT: N.V.

PROJECT LEADER: -

DRAWN BY: -

DRAWING TITLE: FLORIANA
Triq Pietro Floriani - SITE PLAN
(Extents of Works are not binding but indicative)

DATE:	FILE NO:	DRAWING NO:
Feb 2024	-	IMD058/23

SHEET SIZE:	SCALE:	REVISION:	PAGE NO:
A4	1:2400	A	2