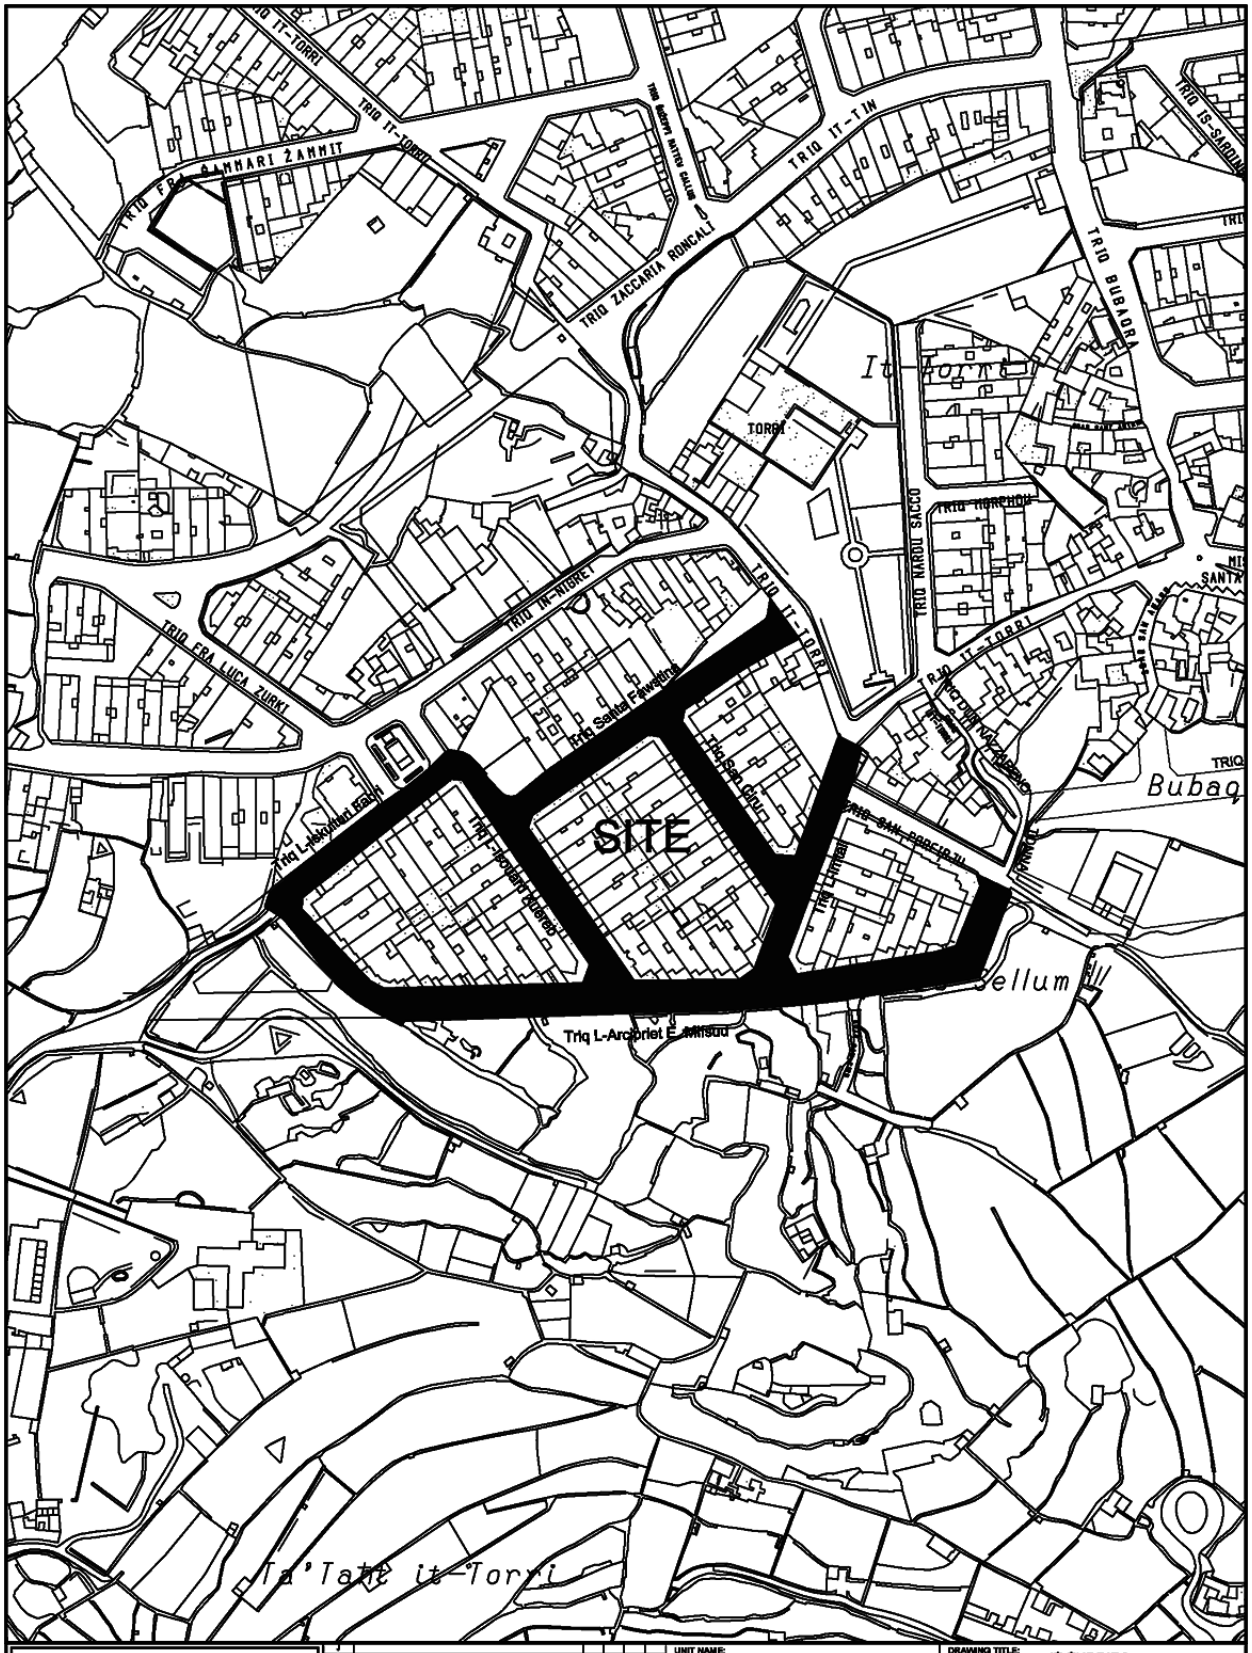


INFRASTRUCTURE MALTA

CHIEF EXECUTIVE OFFICER: Steve Ellul

S:\Traffic Management\2025\Zurrieq\2025 Zurrieq.dwg

UNIT NAME: IMPLEMENTATION

HEAD OF UNIT: N.G.

PROJECT LEADER: R.G.

DRAWN BY: M.B.


DRAWING TITLE: IŻ-ŻURRIEQ

Various Roads - SITE PLAN
Extends of works aren't binding but indicative

DATE:	FILE NO:	DRAWING NO:
June 2025	-	IMD137/25

SHEET SIZE:	SCALE:	REVISION:	PAGE NO:
A4	1:2500	A	7


SITE
Triq Bur il-Kbir
Triq il-Qawra
Triq il-Wardija
Triq Ta' Brija
Triq Ta' Sittax
Triq Ta' Fonau
Triq Ta' Bettina
Triq Ta' Handuca
Triq Ta' Ġesmond
Triq Ta' Ġesmond
Triq Ta' Handuca
Triq Ta' Handuca
Triq Ta' Handuca

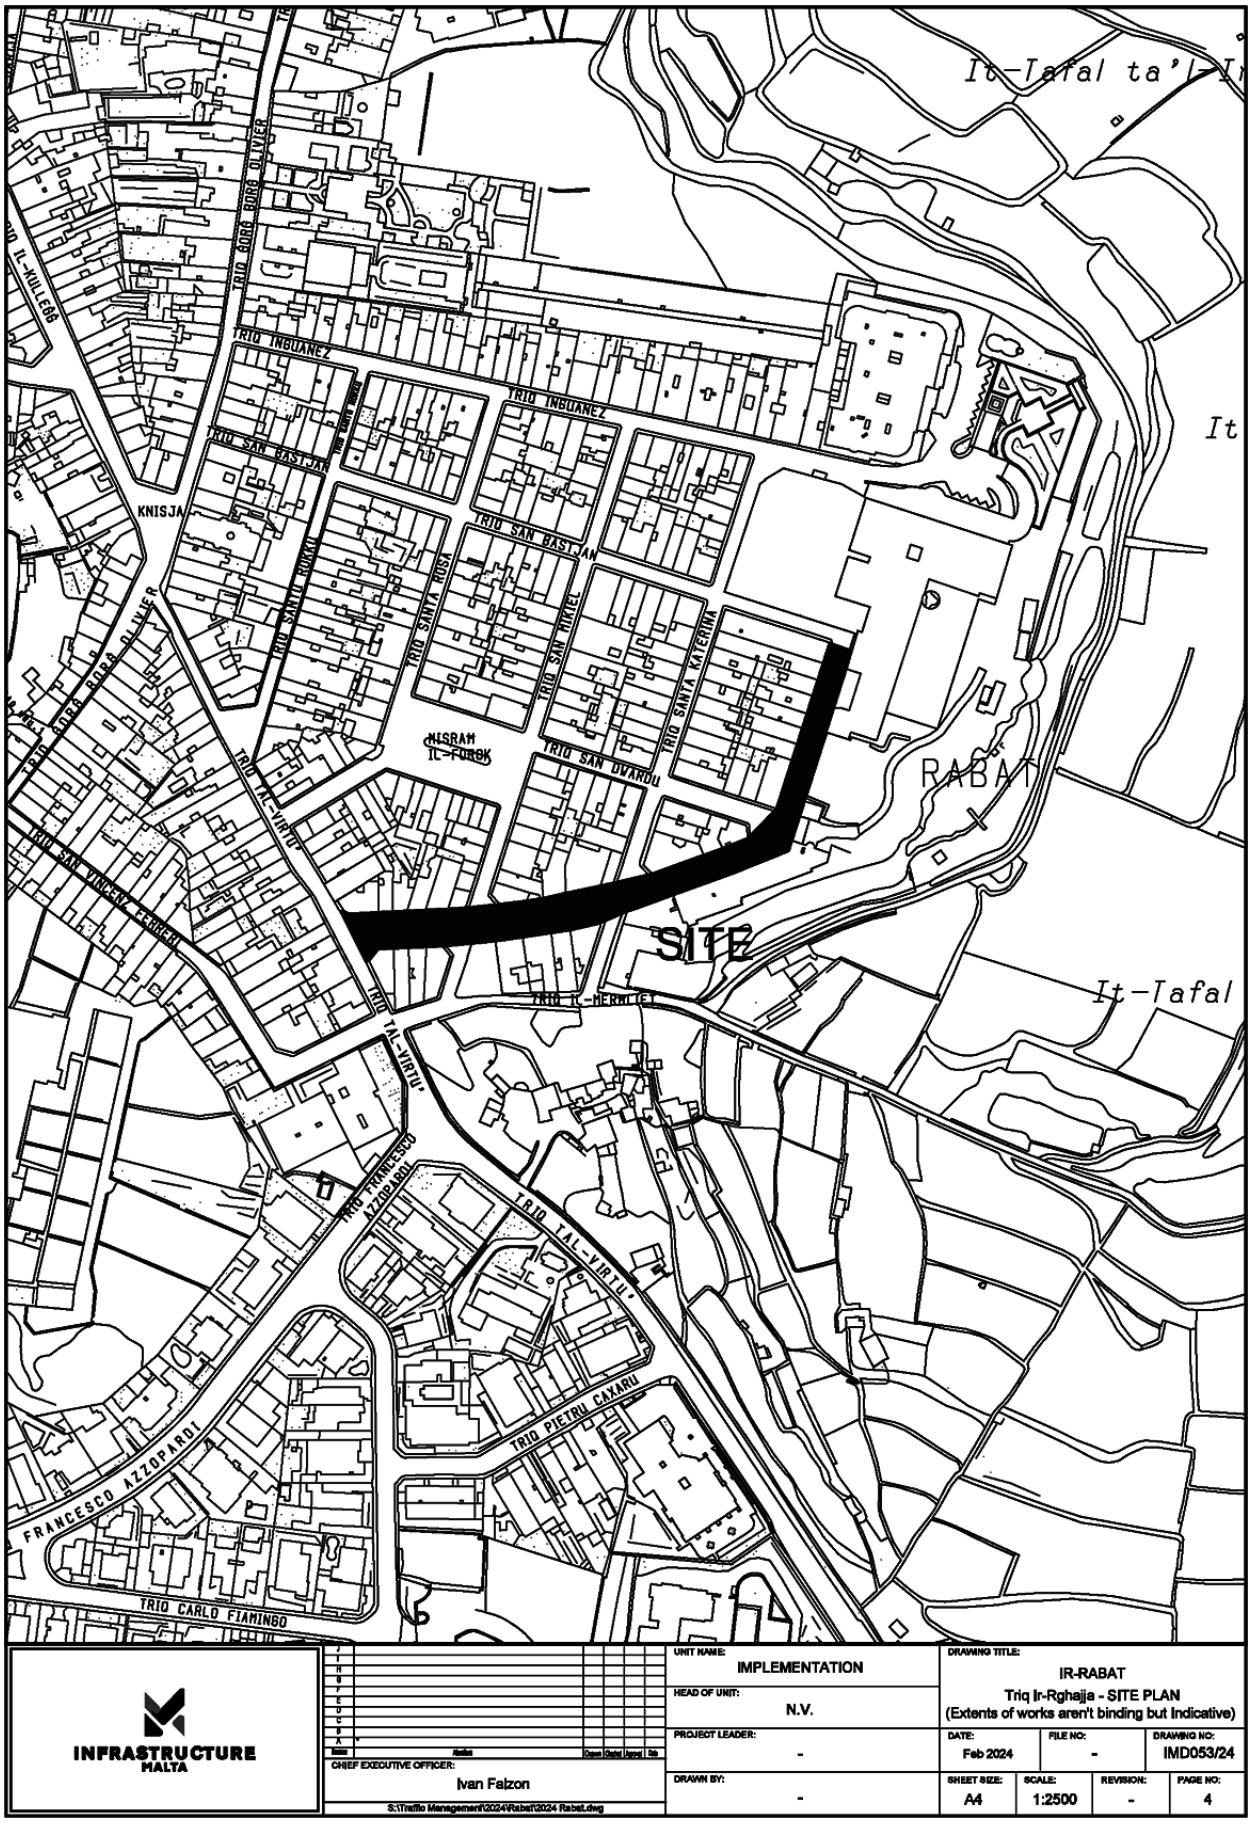
It-Tafal ta' I-I
It
RABAT
SITE
It-Tafal
TRIQ INGUANEZ
TRIQ SAN BASTJAN
TRIQ SANTA ROSA
TRIQ SAN MIKIEL
TRIQ SANTA KATERINA
TRIQ SAN DWARDU
TRIQ IL-VIRTU'
TRIQ IL-MERKIEZ
TRIQ FRANCESCO AZZOPARDI
TRIQ PIETRU CAXARU
TRIQ CARLO FIAMINGO
KNISJA
NISRAH IL-FOROK
INFRASTRUCTURE MALTA
CHIEF EXECUTIVE OFFICER:
Ivan Falzon
S:\Traffic Management\2024\Rabat\2024 Rabat.dwg
UNIT NAME:
IMPLEMENTATION
HEAD OF UNIT:
N.V.
PROJECT LEADER:
-
DRAWN BY:
-
DRAWING TITLE:
IR-RABAT
Triq Ir-Rghajja - SITE PLAN
(Extents of works aren't binding but Indicative)
DATE:
Feb 2024
FILE NO:
-
DRAWING NO:
IMD053/24
SHEET SIZE:
A4
SCALE:
1:2500
REVISION:
-
PAGE NO:
4