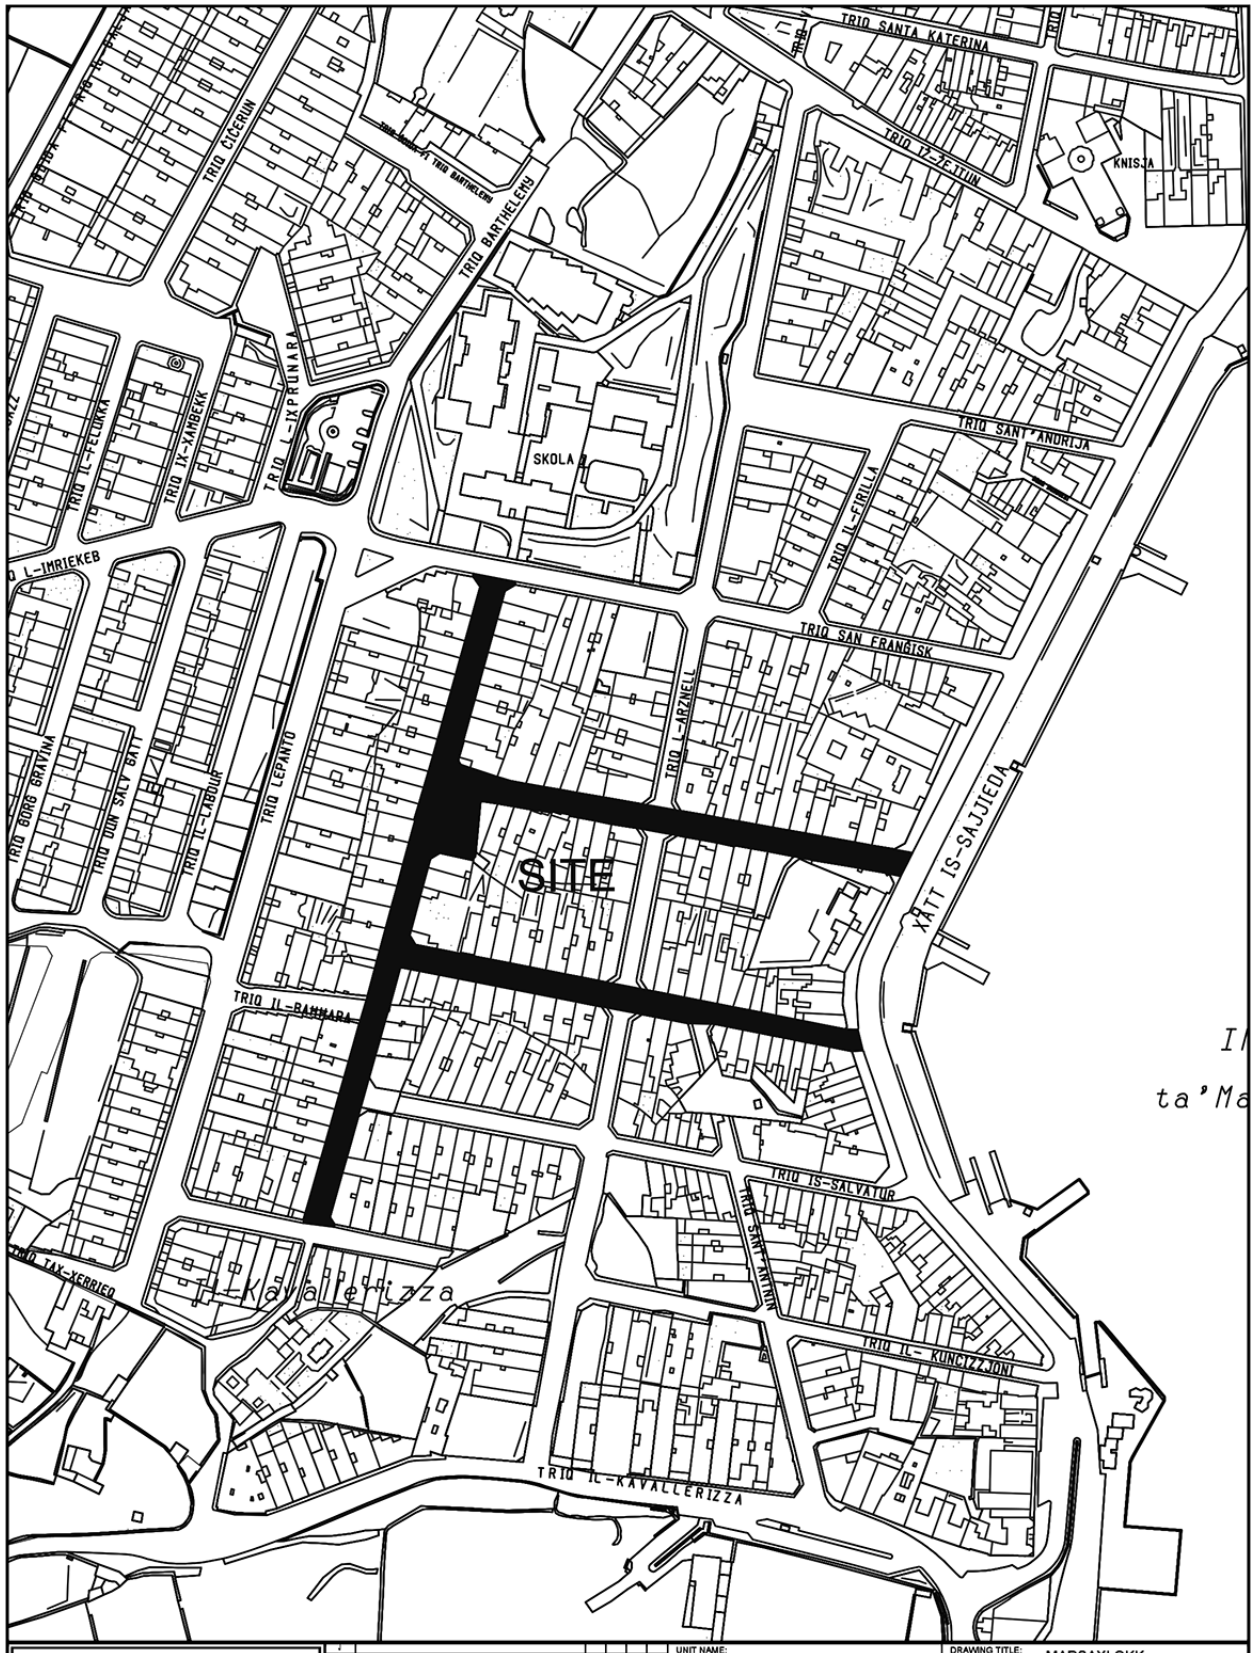


INFRASTRUCTURE MALTA

Issue	Alterations	Drawn	Checked	Approved	Date

CHIEF EXECUTIVE OFFICER: Steve Ellul

S:\Traffic Management\2025\Marsaxlokk\2025 Marsaxlokk.dwg

UNIT NAME: IMPLEMENTATION

HEAD OF UNIT: N.G.

PROJECT LEADER: L.B.

DRAWN BY: M.B.

DRAWING TITLE: MARSAXLOKK
Triq Tax-Xerriek -
Triq Il-Luzzu - Triq San Piju v - SITE PLAN
(Extents of works aren't binding but Indicative)

DATE:	FILE NO:	DRAWING NO:
Oct 2025	-	IMD-

SHEET SIZE:	SCALE:	REVISION:	PAGE NO:
A4	1:2500	A	9



INFRASTRUCTURE MALTA

UNIT NAME: IMPLEMENTATION				DRAWING TITLE: HAL LUQA Triq Hal Tarxien - SITE PLAN (Extents of Works are not binding but indicative)	
HEAD OF UNIT: N.G.					
PROJECT LEADER: R.G.				DATE: December 2025	FILE NO: -	DRAWING NO: IMD256/25
DRAWN BY: M.B.				SHEET SIZE: A4	SCALE: 1:2500	REVISION: A	PAGE NO: 6

Revision	Alterations	Drawn	Checked	Approved	Date
J					
I					
H					
G					
F					
E					
D					
C					
B					
A	*				

CHIEF EXECUTIVE OFFICER: Steve Ellul

S:\Traffic Management\2025\Luqa\2025 Luqa.dwg