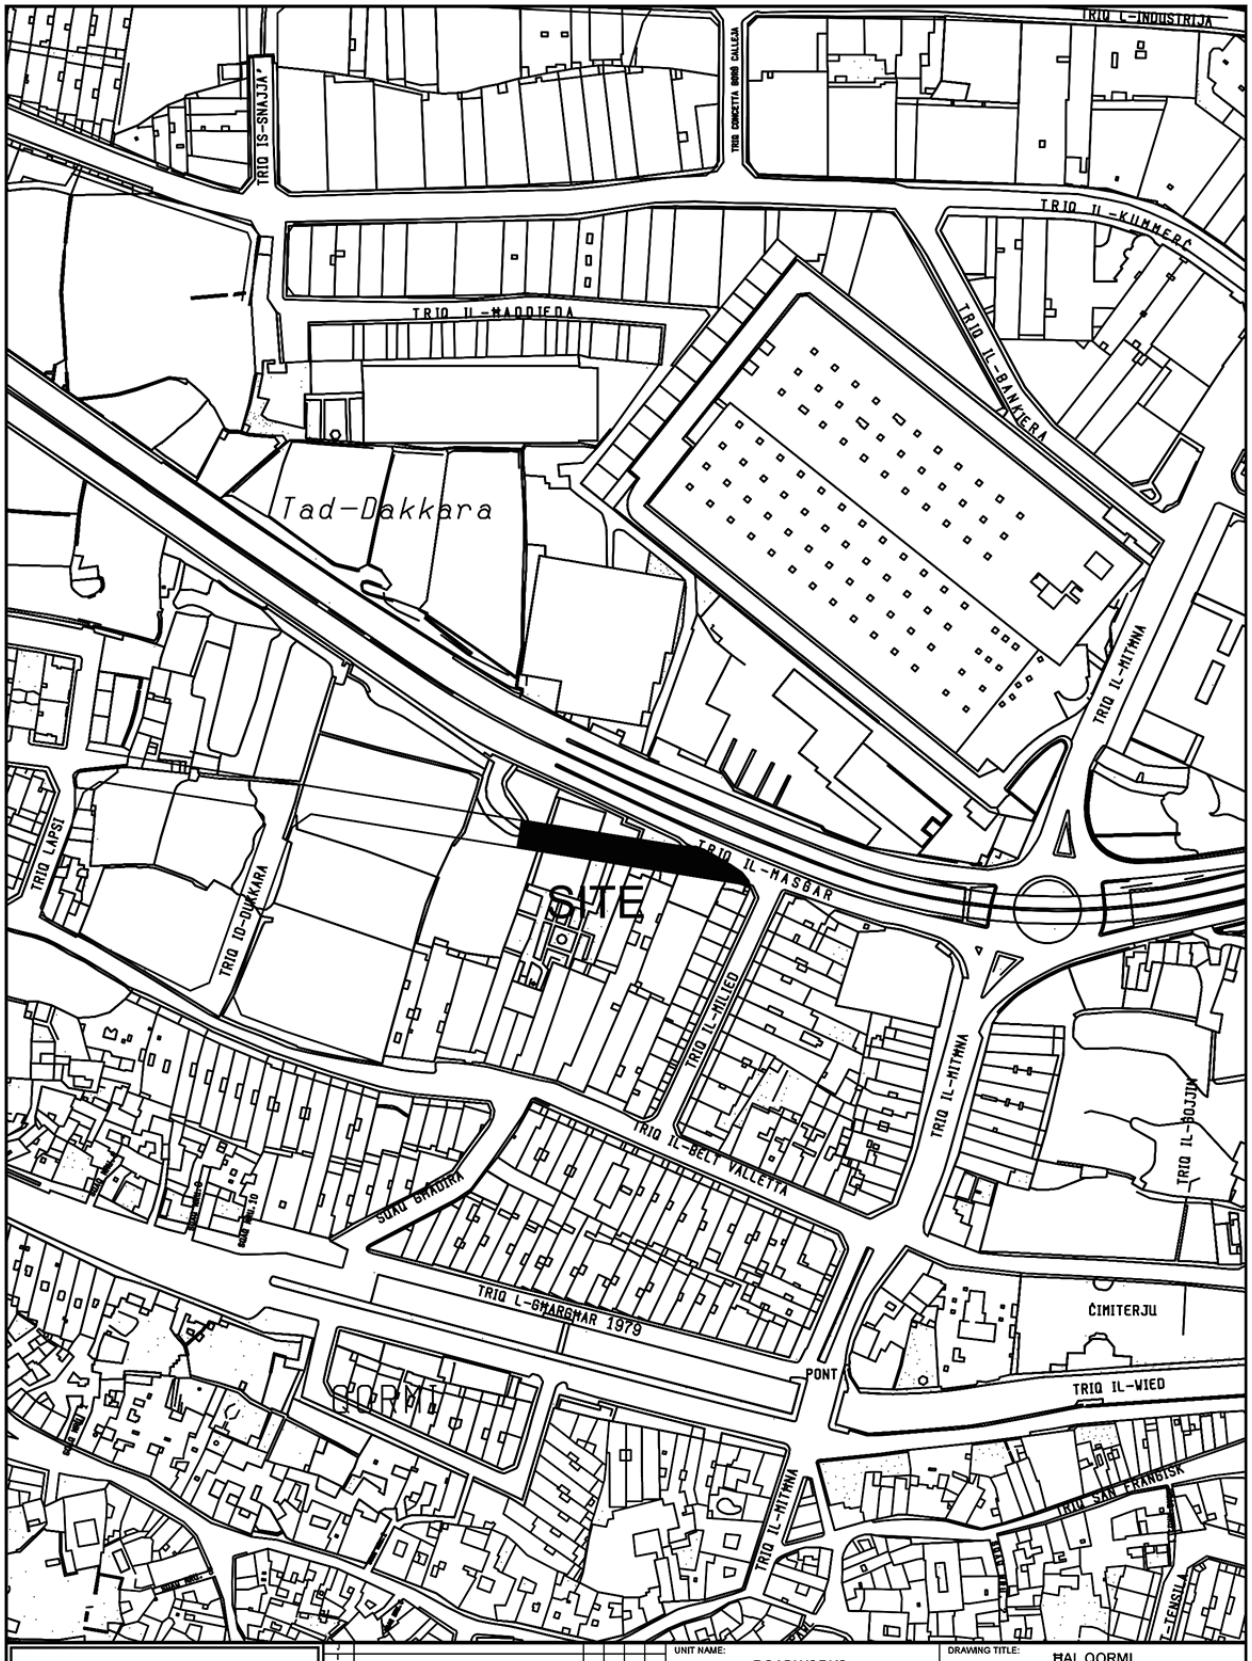


INFRASTRUCTURE MALTA

CHIEF EXECUTIVE OFFICER: Steve Ellul

S:\Traffic Management\2026\Qormi\2026 Qormi.dwg

UNIT NAME: ROADWORKS	DRAWING TITLE: ĦAL QORMI po Triq il-Masgar Site Plan - Area: 838sqm (Extents of works aren't binding but Indicative)			
HEAD OF UNIT: N.G.				
PROJECT LEADER: C.B.	DATE: Feb 2026	FILE NO: -		DRAWING NO: IMD058/26
DRAWN BY: M.B.	SHEET SIZE: A4	SCALE: 1:2500	REVISION: -	PAGE NO: 3