

INFRASTRUCTURE MALTA

Revision	Alterations	Drawn	Checked	Approved	Date

CHIEF EXECUTIVE OFFICER: Steve Ellul

S:\Traffic Management\2026\Mosta\2026 Mosta.dwg

UNIT NAME: IMPLEMENTATION	DRAWING TITLE: IL-MOSTA		
HEAD OF UNIT: N.G.	Triq il-Ghasel - SITE PLAN Area: 1191sqm (Extents of works aren't binding but Indicative)		
PROJECT LEADER: -	DATE: Feb 2026	FILE NO: -	DRAWING NO: IMD036/26
DRAWN BY: M.B.	SHEET SIZE: A4	SCALE: 1:2500	REVISION: -	PAGE NO: 1



INFRASTRUCTURE MALTA

UNIT NAME: IMPLEMENTATION	DRAWING TITLE: L-IMQABBA Triq il-Parrocca Sqaq Nru. 1 - SITE PLAN (Extents of works aren't binding but Indicative)		
HEAD OF UNIT: N.G.			
PROJECT LEADER: R.G.	DATE: June 2025	FILE NO: -	DRAWING NO: IMD149/25
DRAWN BY: M.B.	SHEET SIZE: A4	SCALE: 1:2500	REVISION: - / PAGE NO: 7

CHIEF EXECUTIVE OFFICER: Steve Ellul

S:\Traffic Management\2025\Mqabba\2025 Mqabba.dwg



INFRASTRUCTURE MALTA

UNIT NAME: IMPLEMENTATION	DRAWING TITLE: L-IMQABBA Triq il-Parrocca Sqaq Nru. 2 - SITE PLAN (Extents of works aren't binding but Indicative)		
HEAD OF UNIT: N.G.			
PROJECT LEADER: R.G.	DATE: June 2025	FILE NO: -	DRAWING NO: IMD149/25/b
DRAWN BY: M.B.	SHEET SIZE: A4	SCALE: 1:2500	REVISION: - / PAGE NO: 7b

CHIEF EXECUTIVE OFFICER: Steve Ellul

S:\Traffic Management\2025\Mqabba\2025 Mqabba.dwg



INFRASTRUCTURE MALTA

A	Issued for Siteplan	D.T.	N.G.	N.G.	Apr 26
Revision	Alterations	Drawn	Checked	Approved	Date

CHIEF EXECUTIVE OFFICER
Mr. Steve Ellul


COMPUTER PATH: N:\----------

UNIT NAME: Planning & Design Unit
HEAD OF UNIT: N.G.
PROJECT LEADER: N.G.
DRAWN BY: D.T.

DRAWING TITLE:
SitePlan - Phase 2 - Various Roads Fgura
Triq San Mikiel, Triq il-Gizimina,
Triq Huttafa, Triq is-Sardinella

DATE:	FILE NO:	DRAWING NO:
April 2026	IM 187 / 26	FGR/SP/02

SHEET SIZE:	SCALE:	REVISION:	SHEET NO:
A3	1 : 1250	A	01 of 01

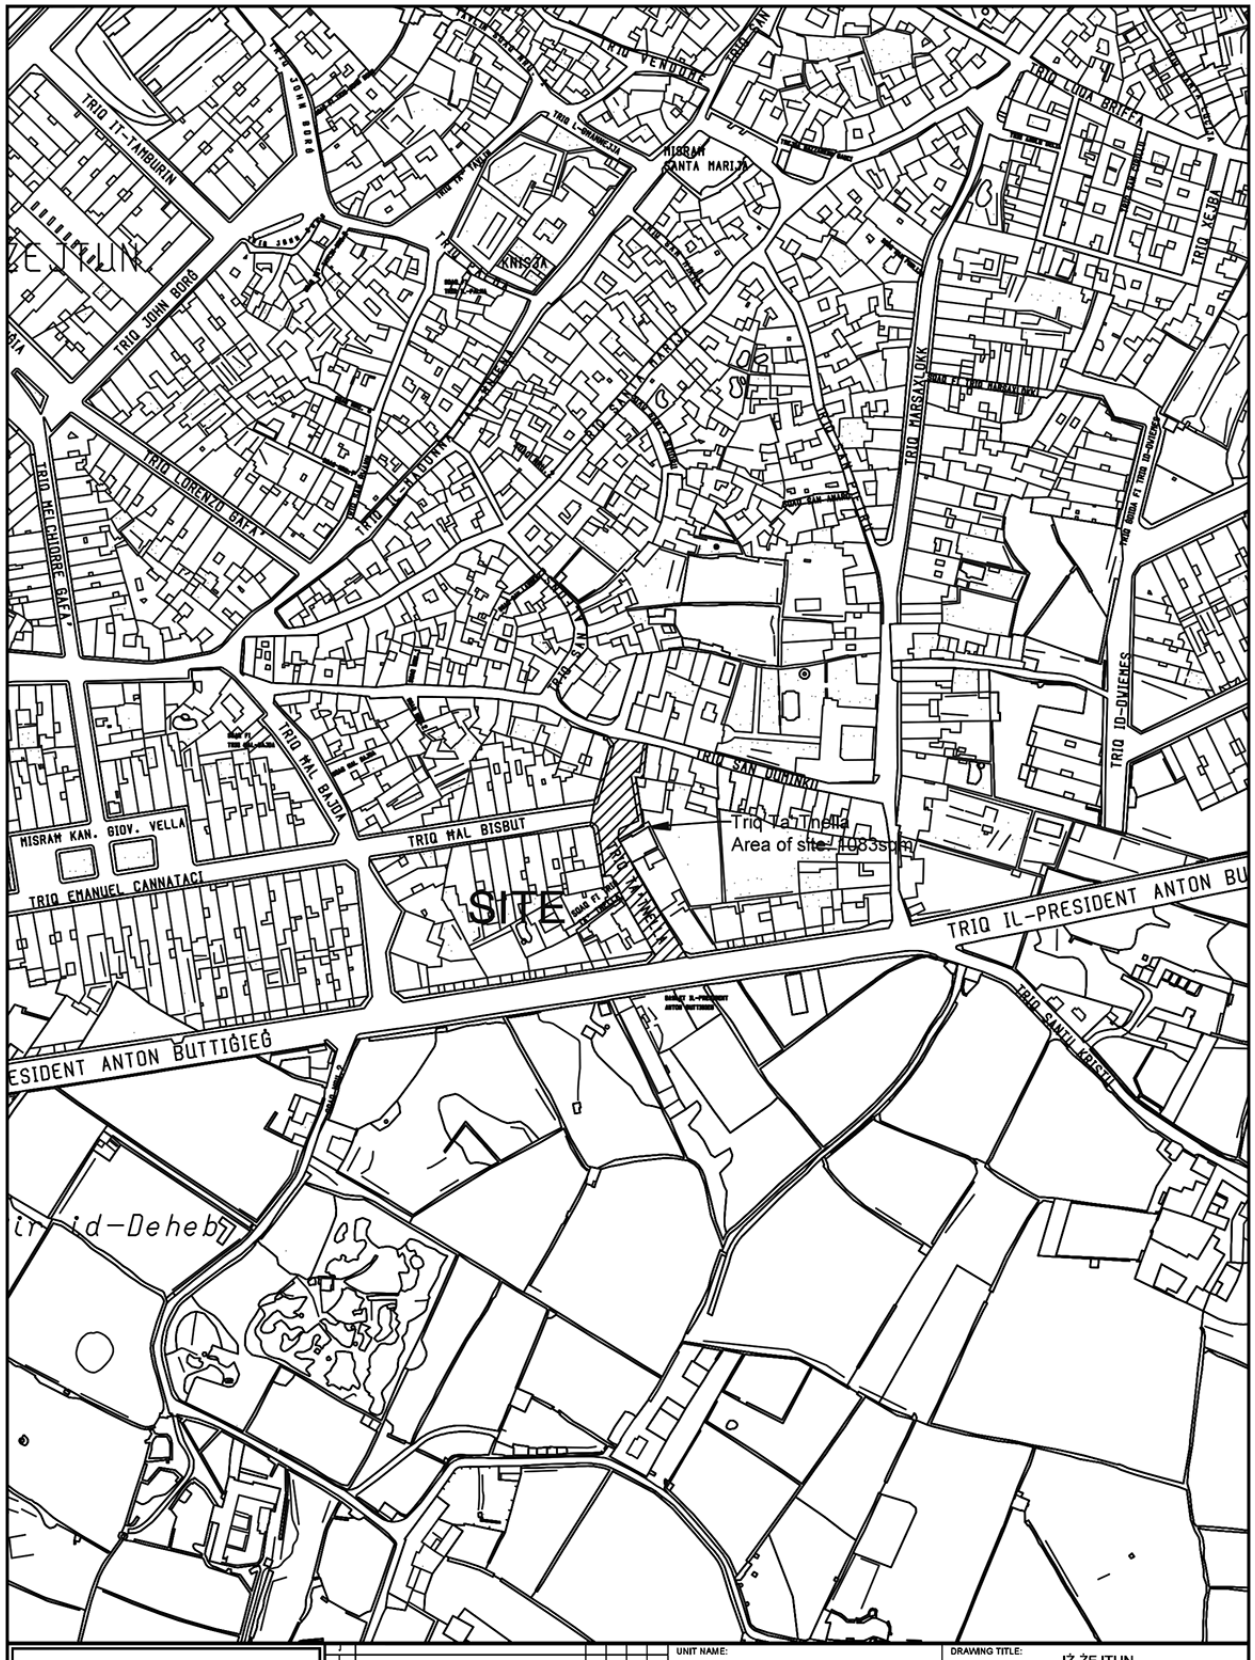

INFRASTRUCTURE MALTA

T					
H					
I					
R					
D					
C					
B					
A					
Issue	Alterations	Drawn	Checked	Approved	Date

CHIEF EXECUTIVE OFFICER: Steve Ellul

S:\Traffic Management\2026\Zejtun\2026 Zejtun.dwg

UNIT NAME: ROADWORKS	DRAWING TITLE: IŻ-ŻEJTUN Triq Ta' Tnella - SITE PLAN (Extents of works AREN't binding but indicative)			
HEAD OF UNIT: N.G.				
PROJECT LEADER: -	DATE: April 2026	FILE NO: -	DRAWING NO: IMD050/26/b	
DRAWN BY: M.B.	SHEET SIZE: A4	SCALE: 1 : 2500	REVISION: A	PAGE NO: 5b