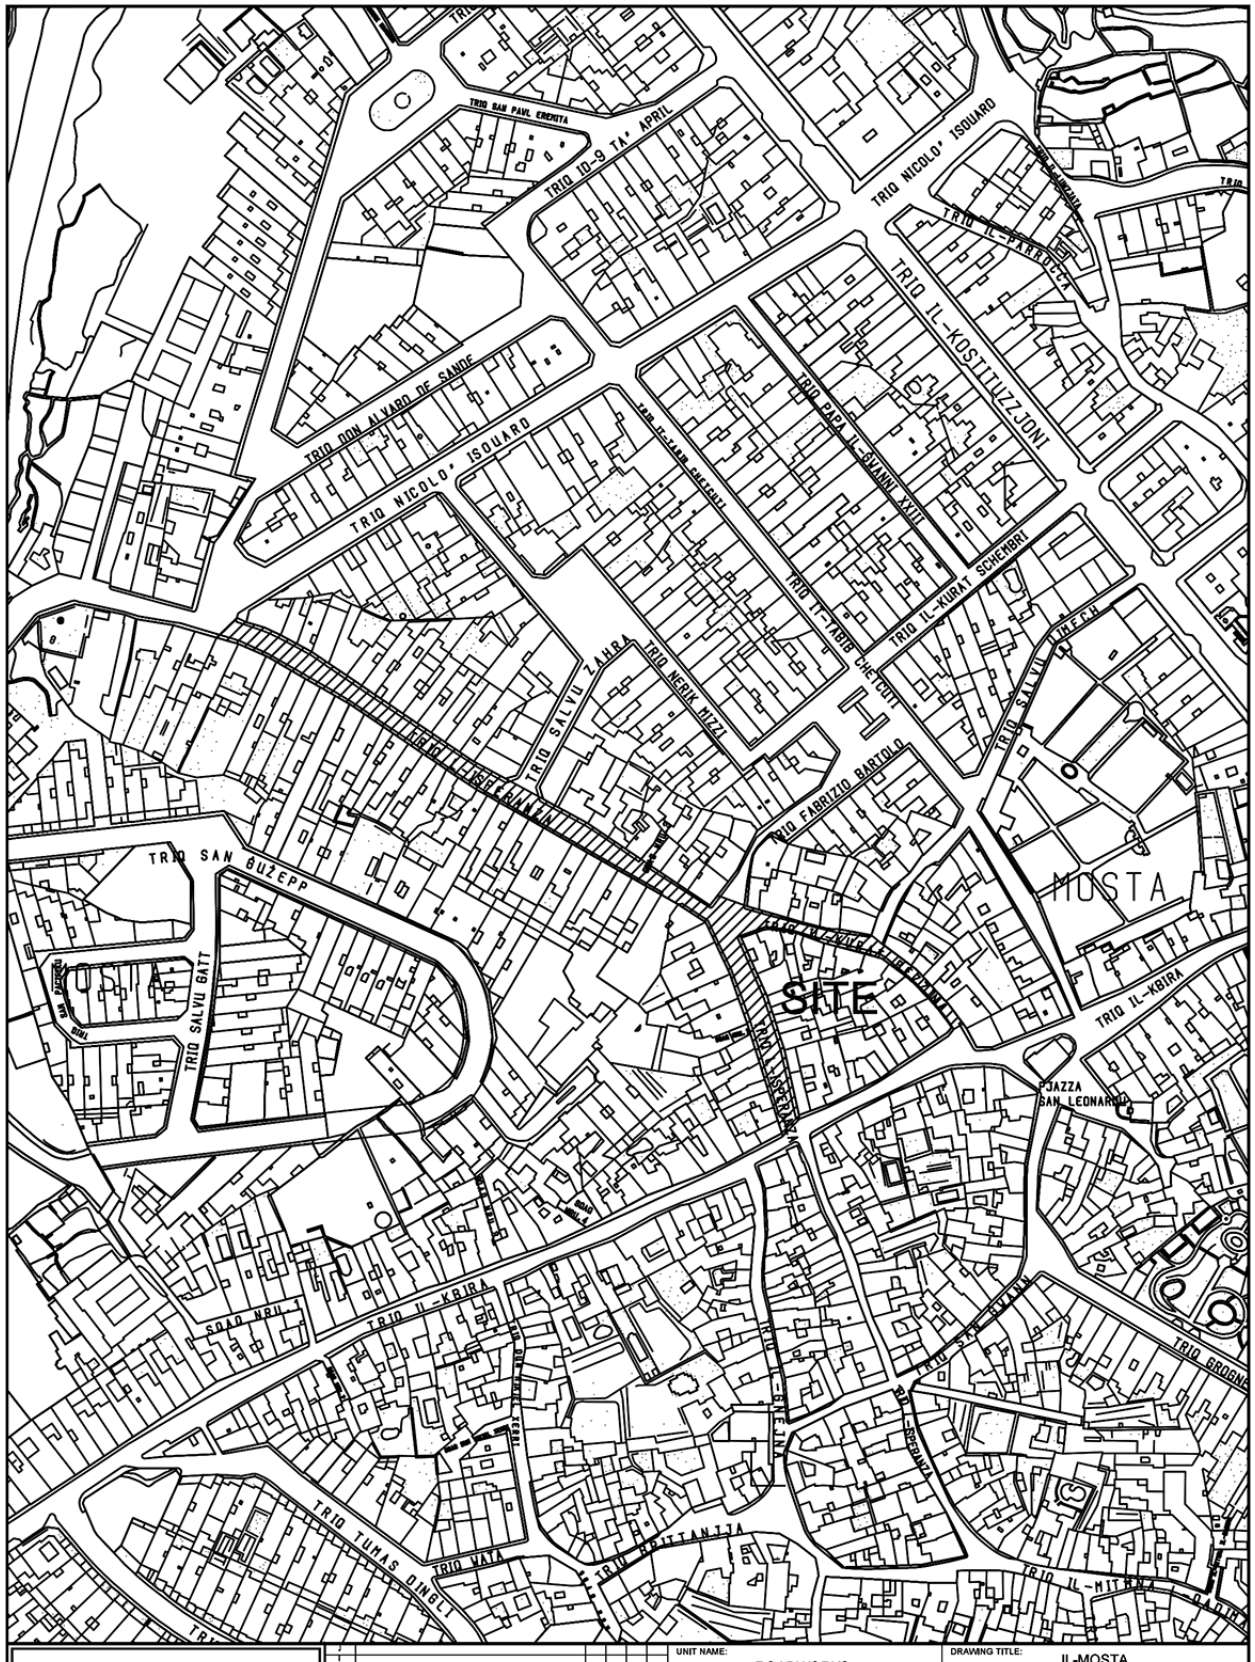


INFRASTRUCTURE MALTA

Issued	Alterations	Drawn	Checked	Approved	Date

CHIEF EXECUTIVE OFFICER: Steve Ellul

S:\Traffic Management\2026\Mosta\2026 Mosta.dwg

UNIT NAME: ROADWORKS	DRAWING TITLE: IL-MOSTA po Triq l-Isperanza - Triq il-Kurat Bezzina - Site Plan Area of Site: 3167sqm (Extents of works aren't binding but Indicative)		
HEAD OF UNIT: N.G.			
PROJECT LEADER: -	DATE: March 2026	FILE NO: -	DRAWING NO: IMD067/26
DRAWN BY: M.B.	SHEET SIZE: A4	SCALE: 1:2500	REVISION: -	PAGE NO: 3