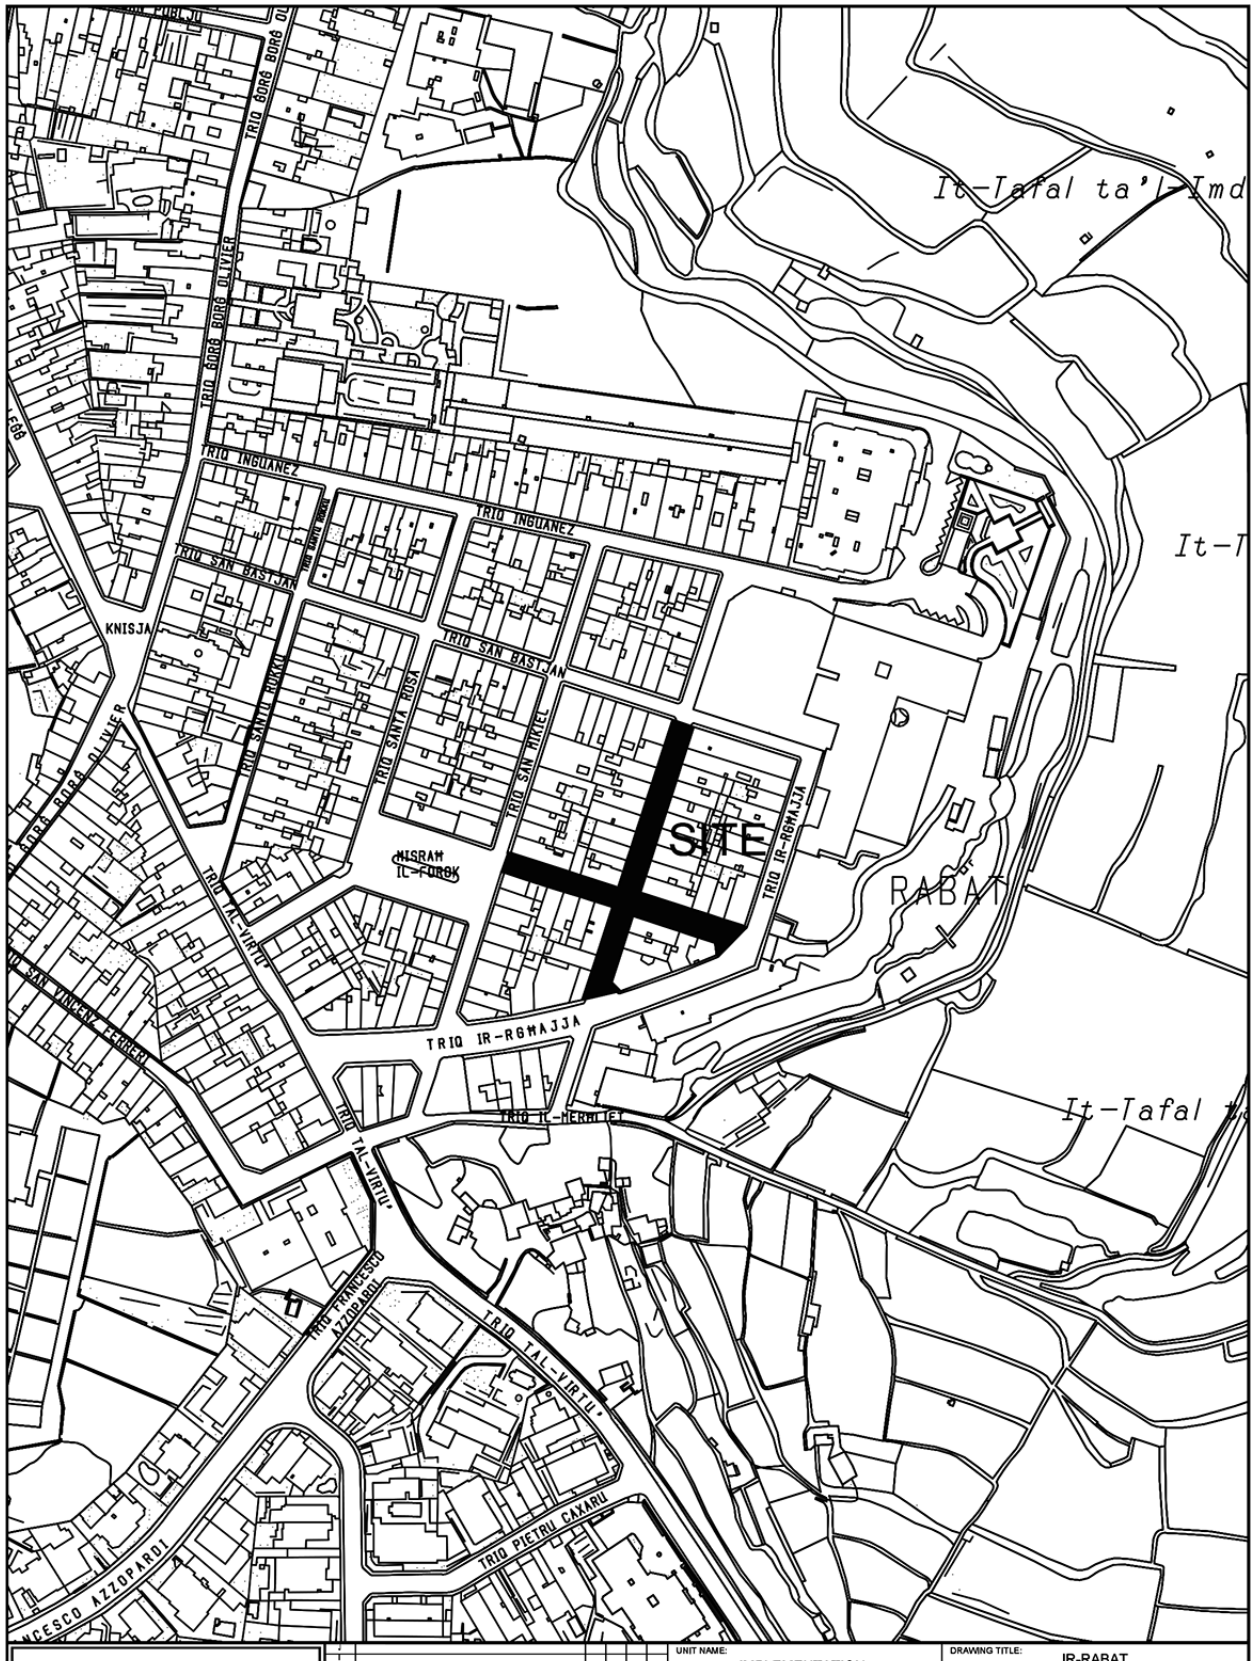


INFRASTRUCTURE MALTA	UNIT NAME: IMPLEMENTATION	DRAWING TITLE: IR-RABAT po Triq Santa Katerina & Triq San Dwardu - SITE PLAN (Extents of works aren't binding but Indicative)	
	HEAD OF UNIT: N.G.		
CHIEF EXECUTIVE OFFICER: Steve Ellul	PROJECT LEADER: -	DATE: Sep 2025 / FILE NO: - / DRAWING NO: IMD051/24	
S:\Traffic Management\2024\Rabat\2024 Rabat.dwg	DRAWN BY: -	SHEET SIZE: A4 / SCALE: 1:2500 / REVISION: B / PAGE NO: 2	