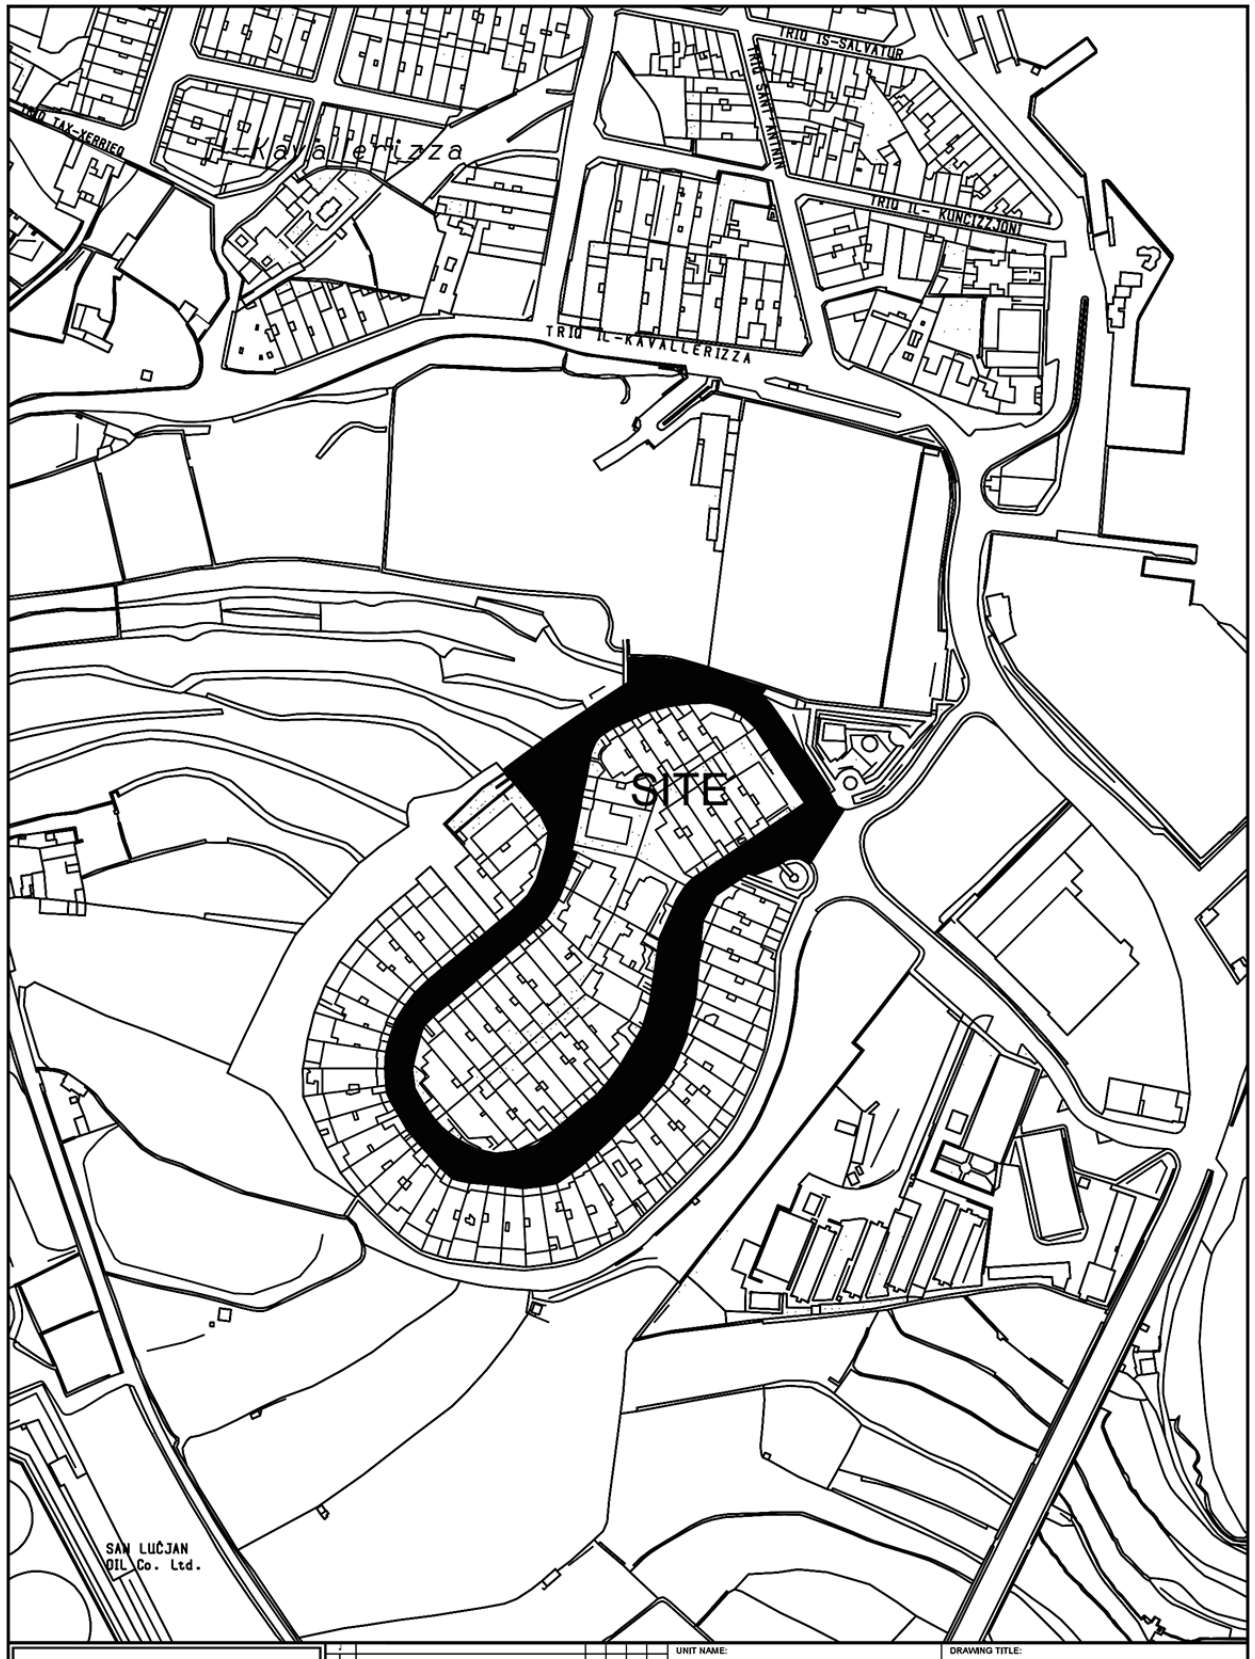


INFRASTRUCTURE MALTA

Issue	Alterations	Drawn	Checked	Approved	Date

CHIEF EXECUTIVE OFFICER: Steve Ellul

S:\Traffic Management\2025\Marsaxlokk\2025 Marsaxlokk.dwg

UNIT NAME: IMPLEMENTATION

HEAD OF UNIT: N.G.


PROJECT LEADER: L.B.

DRAWN BY: M.B.

DRAWING TITLE: MARSAXLOKK
Triq il-Port Ruman - SITE PLAN
(Extents of works aren't binding but Indicative)

DATE:	FILE NO:	DRAWING NO:
Oct 2025	-	IMD212/25

SHEET SIZE:	SCALE:	REVISION:	PAGE NO:
A4	1:2500	A	4

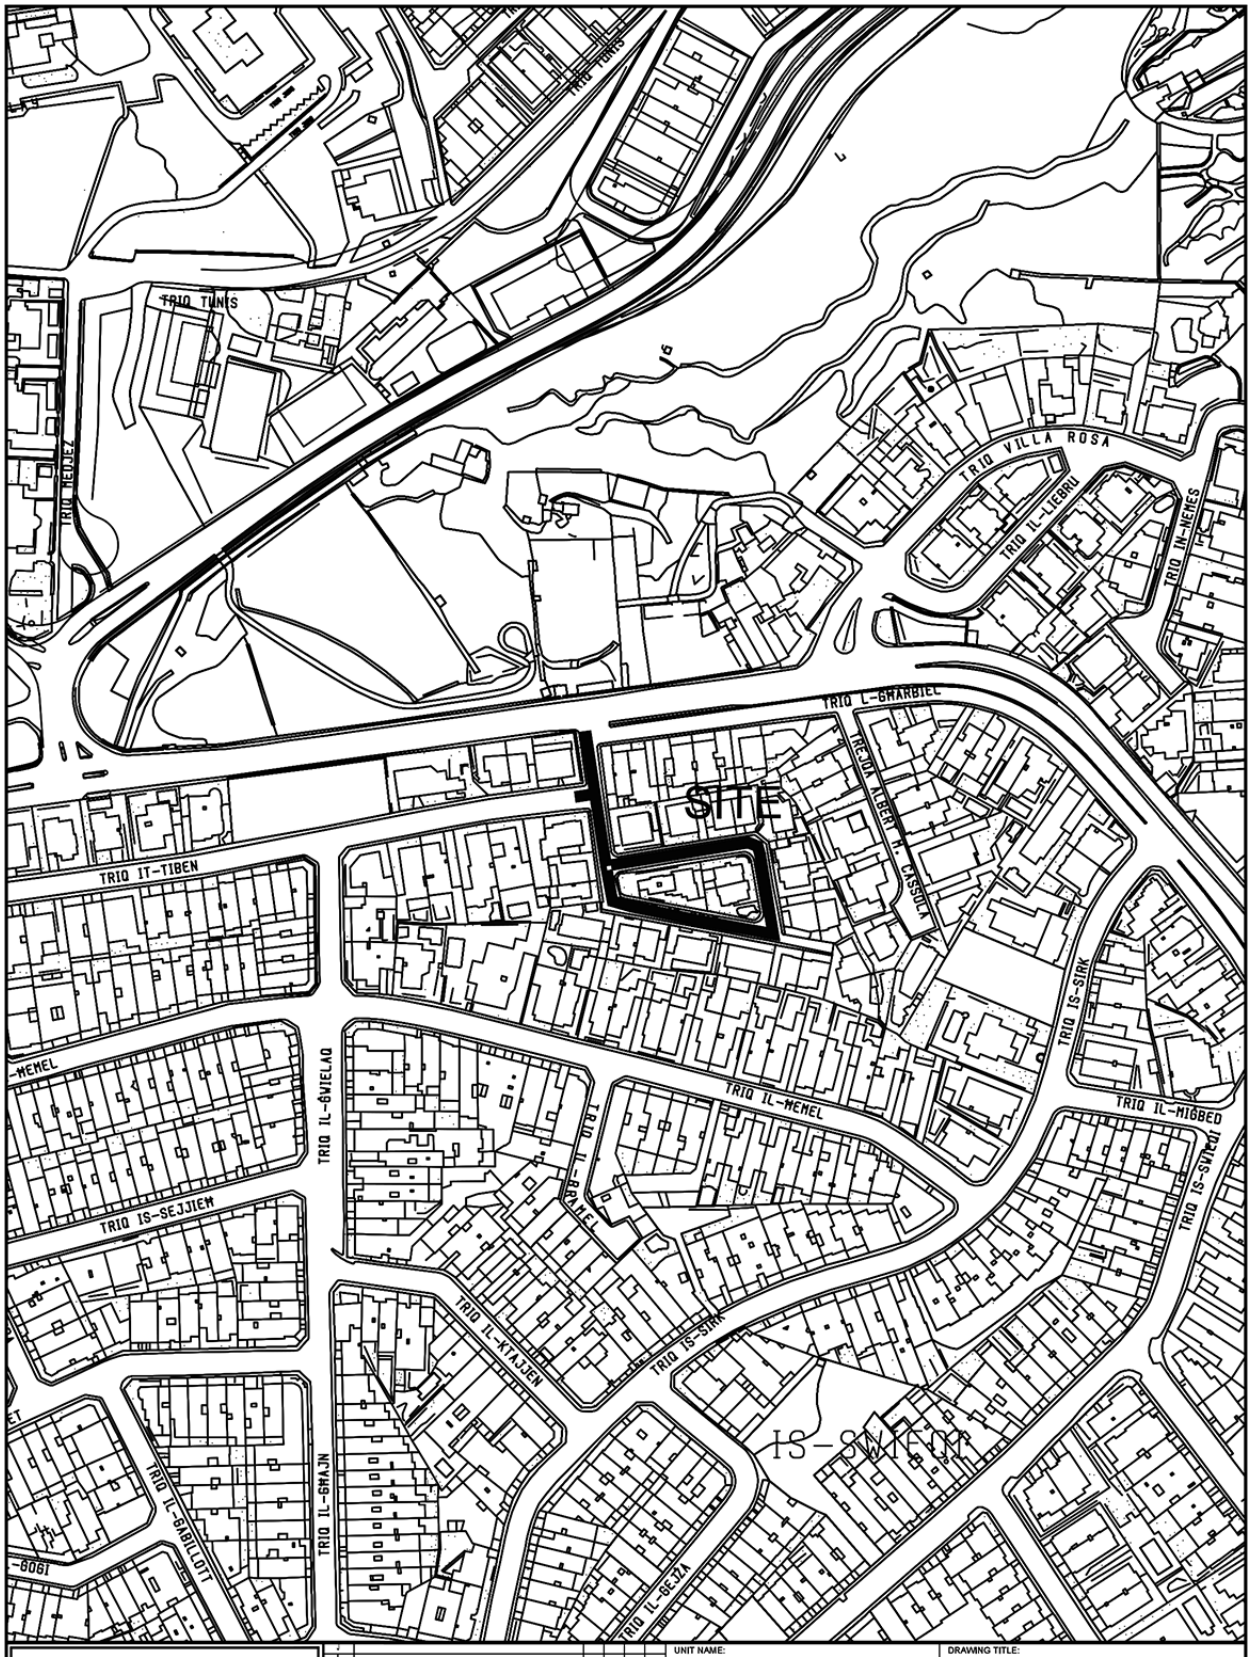


INFRASTRUCTURE MALTA

Revision	Alterations	Drawn	Checked	Approved	Date

CHIEF EXECUTIVE OFFICER: Steve Ellul

S:\Traffic Management\2024\Swieqi\2024 Swieqi.dwg

UNIT NAME: ROADWORKS	DRAWING TITLE: SWIEQI Triq Id-Dris SITE PLAN Area of Site 1678sqm (Extents of works aren't binding but Indicative)		
HEAD OF UNIT: N.G.			
PROJECT LEADER: C.B.	DATE: June 2026	FILE NO: -	DRAWING NO: IMD227/24/h
DRAWN BY: M.B.	SHEET SIZE: A4	SCALE: 1:2500	REVISION: -	PAGE NO: 1h

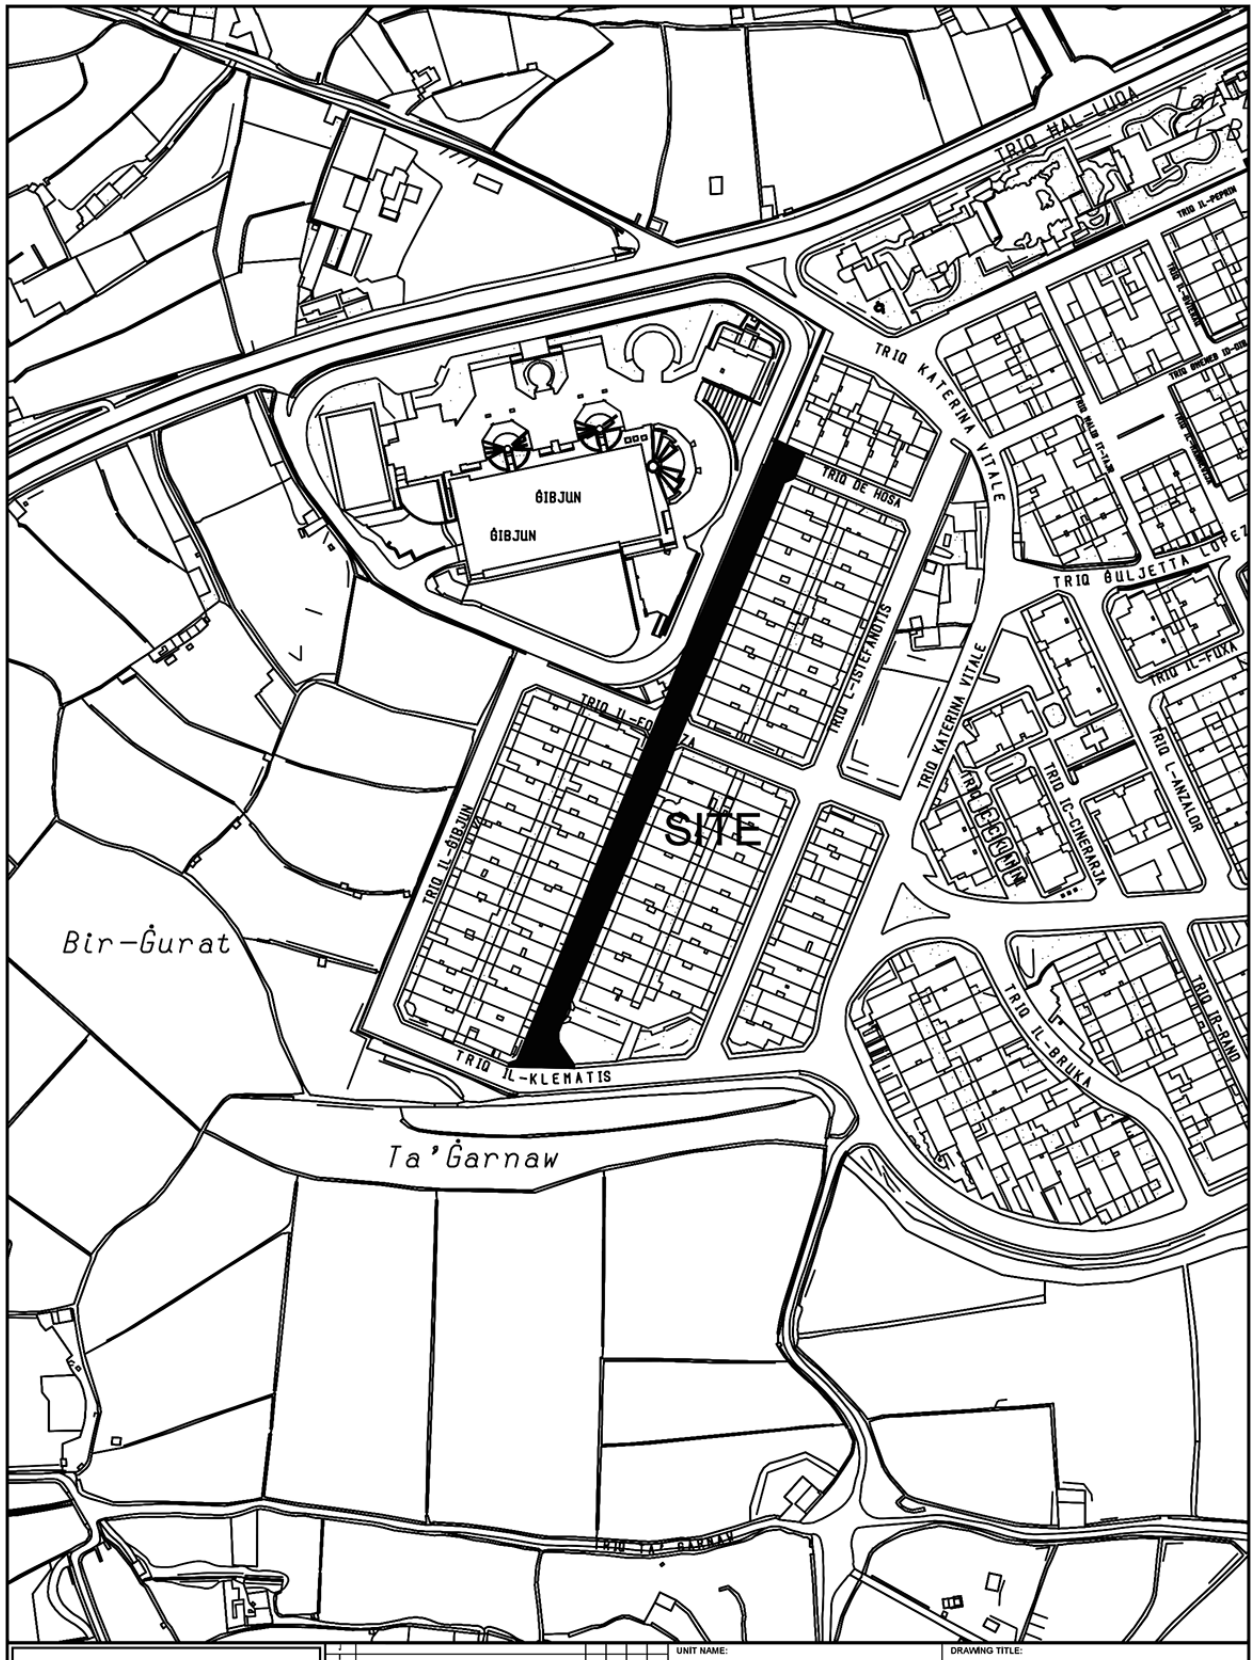
TRIQ HAL-LUDA
TRIQ IL-PEPRIN
TRIQ KATERINA VITALE
TRIQ DE ROSA
ĠIBJUN
ĠIBJUN
TRIQ ĠULJETTA LOPEZ
TRIQ IL-FUXA
TRIQ L-ISTEP-ANDTIS
TRIQ KATERINA VITALE
TRIQ L-ANZALOR
TRIQ IC-CINERARJA
TRIQ IL-ĠIBJUN
SITE
Bir-Ġurat
TRIQ IL-KLEMATIS
TRIQ IL-BRUKA
TRIQ IR-RAND
Ta'Ġarnaw
TRIQ TA' GARNAW
INFRASTRUCTURE MALTA
CHIEF EXECUTIVE OFFICER:
Ivan Falzon
S:\Traffic Management\2023\Santa Lucija\2023 Santa Lucija.dwg
UNIT NAME:
IMPLEMENTATION
HEAD OF UNIT:
N.V.
PROJECT LEADER:
-
DRAWN BY:
-
DRAWING TITLE:
SANTA LUĊIJA
Triq il-Kahwiela - SITE PLAN
(Extents of works aren't binding but Indicative)
DATE:
July 2023
FILE NO:
-
DRAWING NO:
IMD232/23
SHEET SIZE:
A4
SCALE:
1:2500
REVISION:
A
PAGE NO:
2