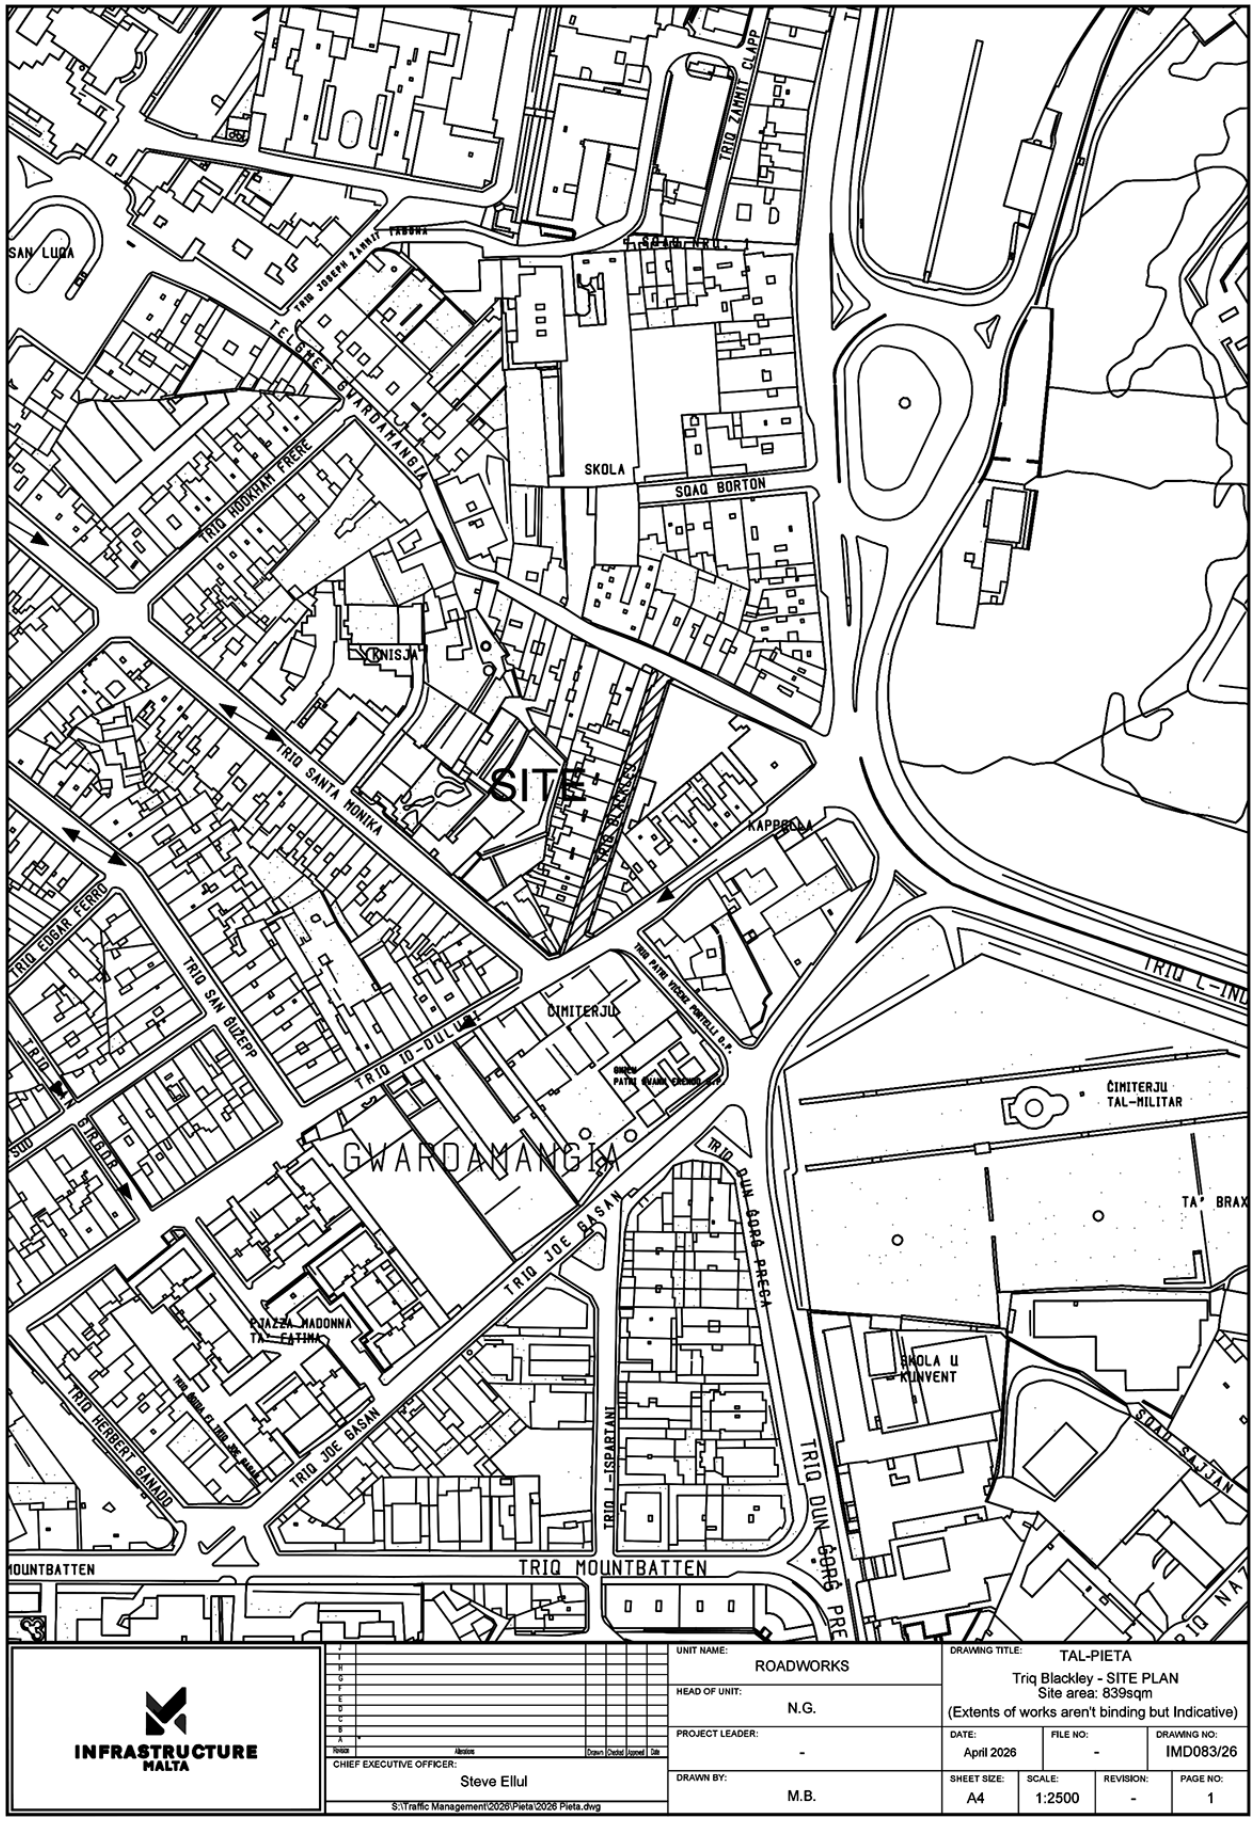



INFRASTRUCTURE MALTA

J					
H					
G					
F					
E					
D					
C					
B					
A	-				
Revision	Alterations	Drawn	Checked	Approved	Date

CHIEF EXECUTIVE OFFICER: Steve Ellul

S:\Traffic Management\2026\Pieta\2026 Pieta.dwg

UNIT NAME: ROADWORKS	DRAWING TITLE: TAL-PIETA Triq Blackley - SITE PLAN Site area: 839sqm (Extents of works aren't binding but Indicative)			
HEAD OF UNIT: N.G.				
PROJECT LEADER: -	DATE: April 2026	FILE NO: -	DRAWING NO: IMD083/26	
DRAWN BY: M.B.	SHEET SIZE: A4	SCALE: 1:2500	REVISION: -	PAGE NO: 1

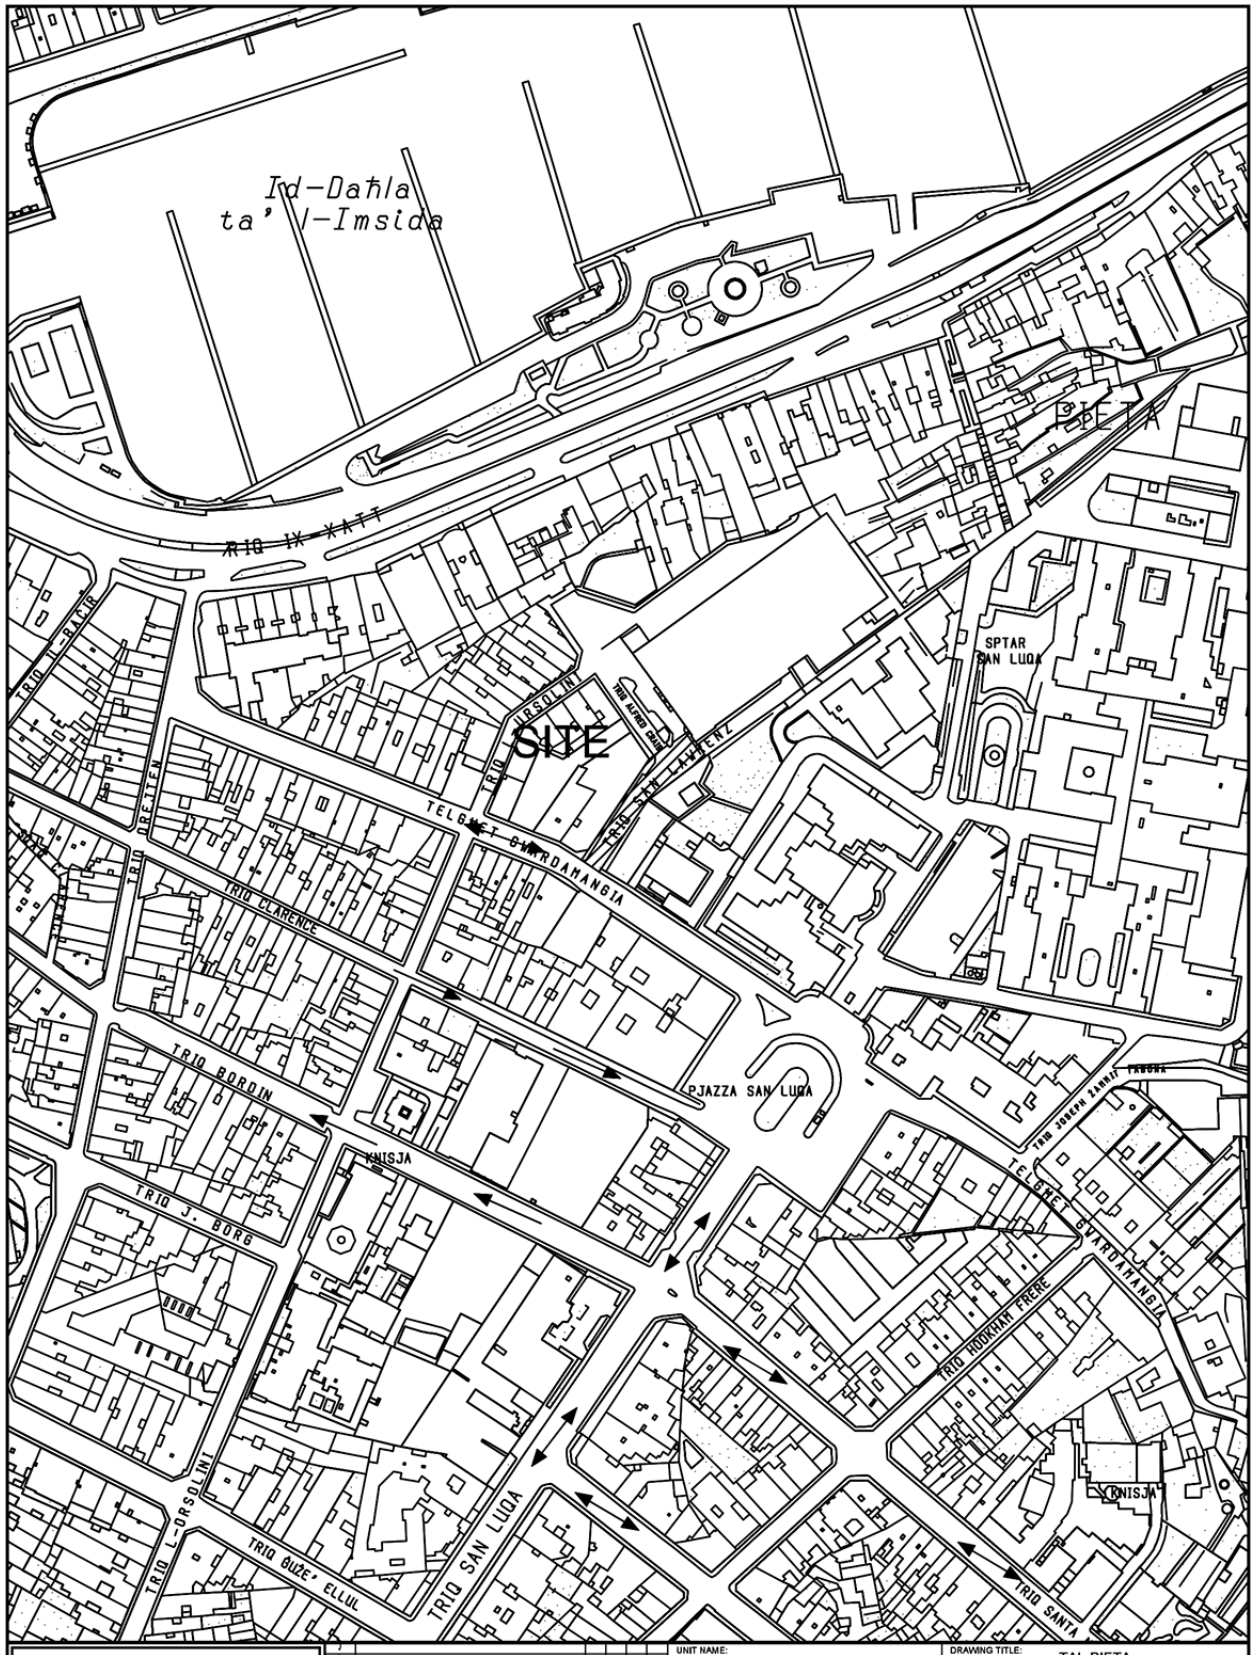

INFRASTRUCTURE MALTA

No.	Revision	Drawn	Checked	Approved	Date

CHIEF EXECUTIVE OFFICER: Steve Ellul


S:\Traffic Management\2026\Pieta\2026 Pieta.dwg

UNIT NAME:	ROADWORKS
HEAD OF UNIT:	N.G.
PROJECT LEADER:	-
DRAWN BY:	M.B.

DRAWING TITLE: TAL-PIETA
po Triq San Lawrenz - SITE PLAN
Area of site: 577sqm
(Extents of works aren't binding but Indicative)

DATE:	FILE NO:	DRAWING NO:
May 2026	-	IMD113/26

SHEET SIZE:	SCALE:	REVISION:	PAGE NO:
A4	1:2500	-	2

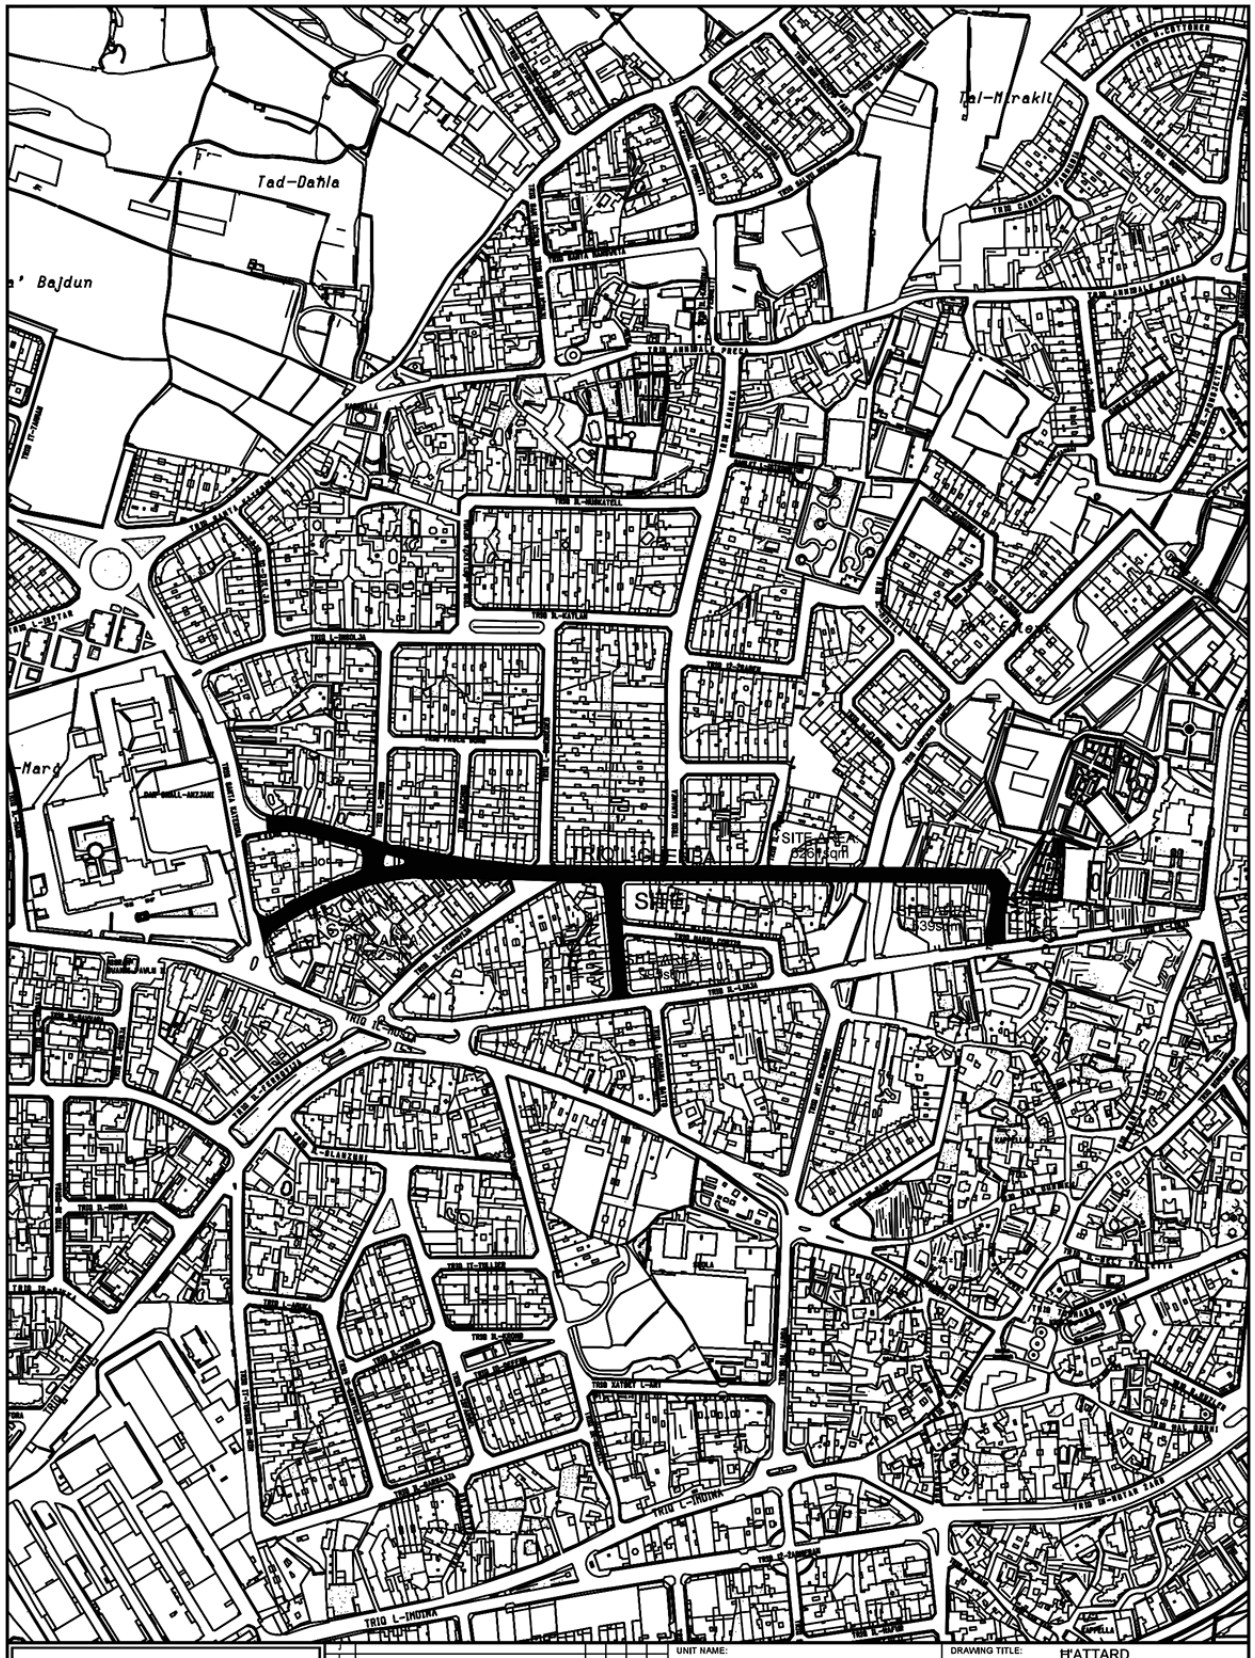

INFRASTRUCTURE MALTA

Revision	Alterations	Drawn	Checked	Approved	Date

CHIEF EXECUTIVE OFFICER: Steve Ellul

S:\Traffic Management\2025\Attard\2025 Attard.dwg

UNIT NAME: ROADWORKS

HEAD OF UNIT: N.G.

PROJECT LEADER: -

DRAWN BY: M.B.

DRAWING TITLE: H'ATTARD
Triq L-Ghenba - Triq il-Kampanella
Triq Ganni Portelli - Triq il-Passulina
- SITE PLAN
(Extents of works aren't binding but Indicative)

DATE:	FILE NO:	DRAWING NO:
May 2026	-	IMD118/26

SHEET SIZE:	SCALE:	REVISION:	PAGE NO:
A4	1:5000	B	6



INFRASTRUCTURE MALTA

UNIT NAME: ROADWORKS	DRAWING TITLE: ĦAŻ-ŻEBBUĠ po Triq Micheal Debono - SITE PLAN Area of Site: 749sqm (Extents of works aren't binding but Indicative)			
HEAD OF UNIT: N.G.				
PROJECT LEADER: A.P.	DATE: July 2026	FILE NO: -	DRAWING NO: IMD146/26	
DRAWN BY: M.B.	SHEET SIZE: A4	SCALE: 1:2500	REVISION: A	PAGE NO: 8

Revision | Alterations | Drawn | Checked | Agreed | Date

CHIEF EXECUTIVE OFFICER: Steve Ellul

S:\Traffic Managoment\2026\Zebbug\2026 Zebbug.dwg