

INFRASTRUCTURE MALTA

Rev	Alterations	Drawn	Checked	Approved	Date
A					

CHIEF EXECUTIVE OFFICER: Steve Ellul

S:\Traffic Management\2024\Zebbug\2024 Zebbug.dwg

UNIT NAME: ROADWORKS

HEAD OF UNIT: N.G.

PROJECT LEADER: -

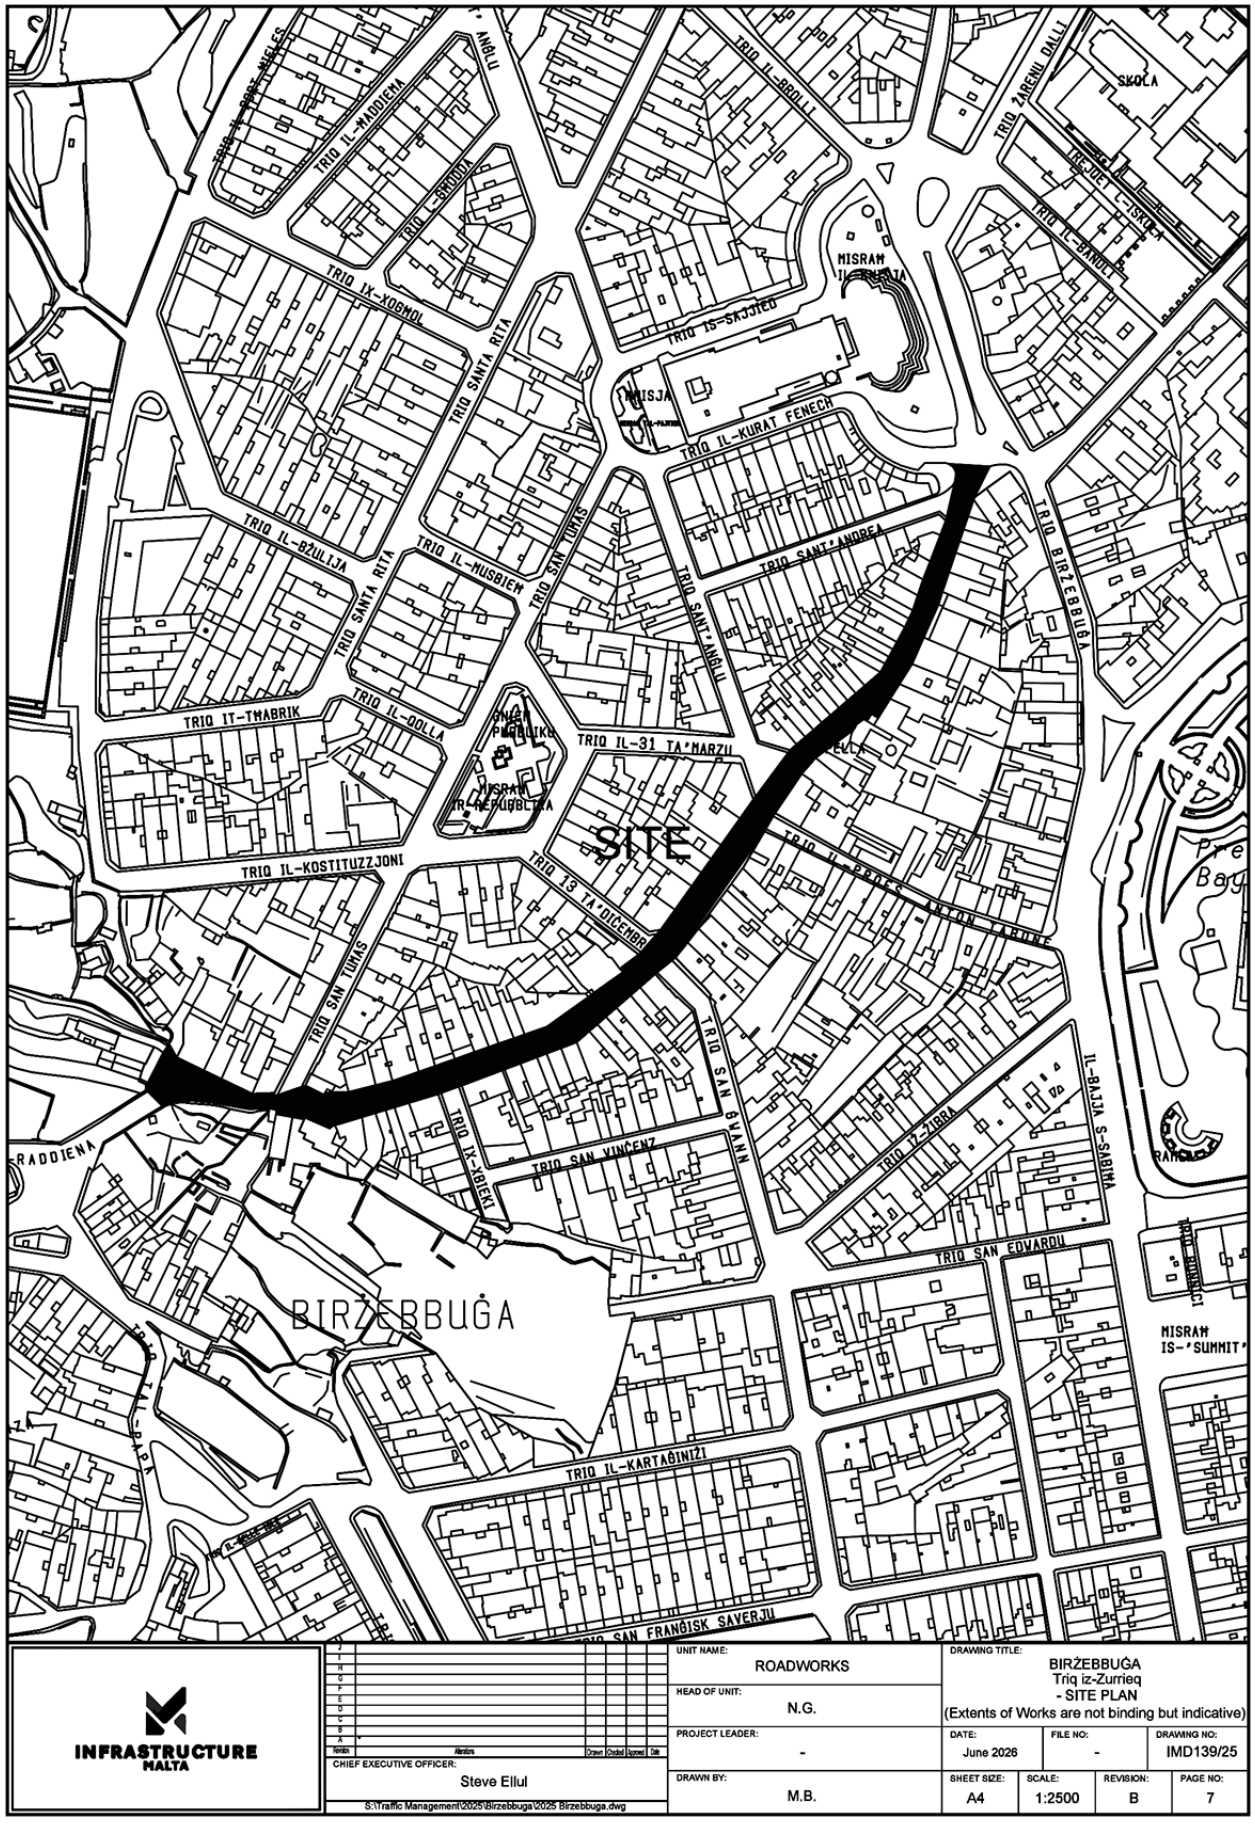
DRAWN BY: M.B.

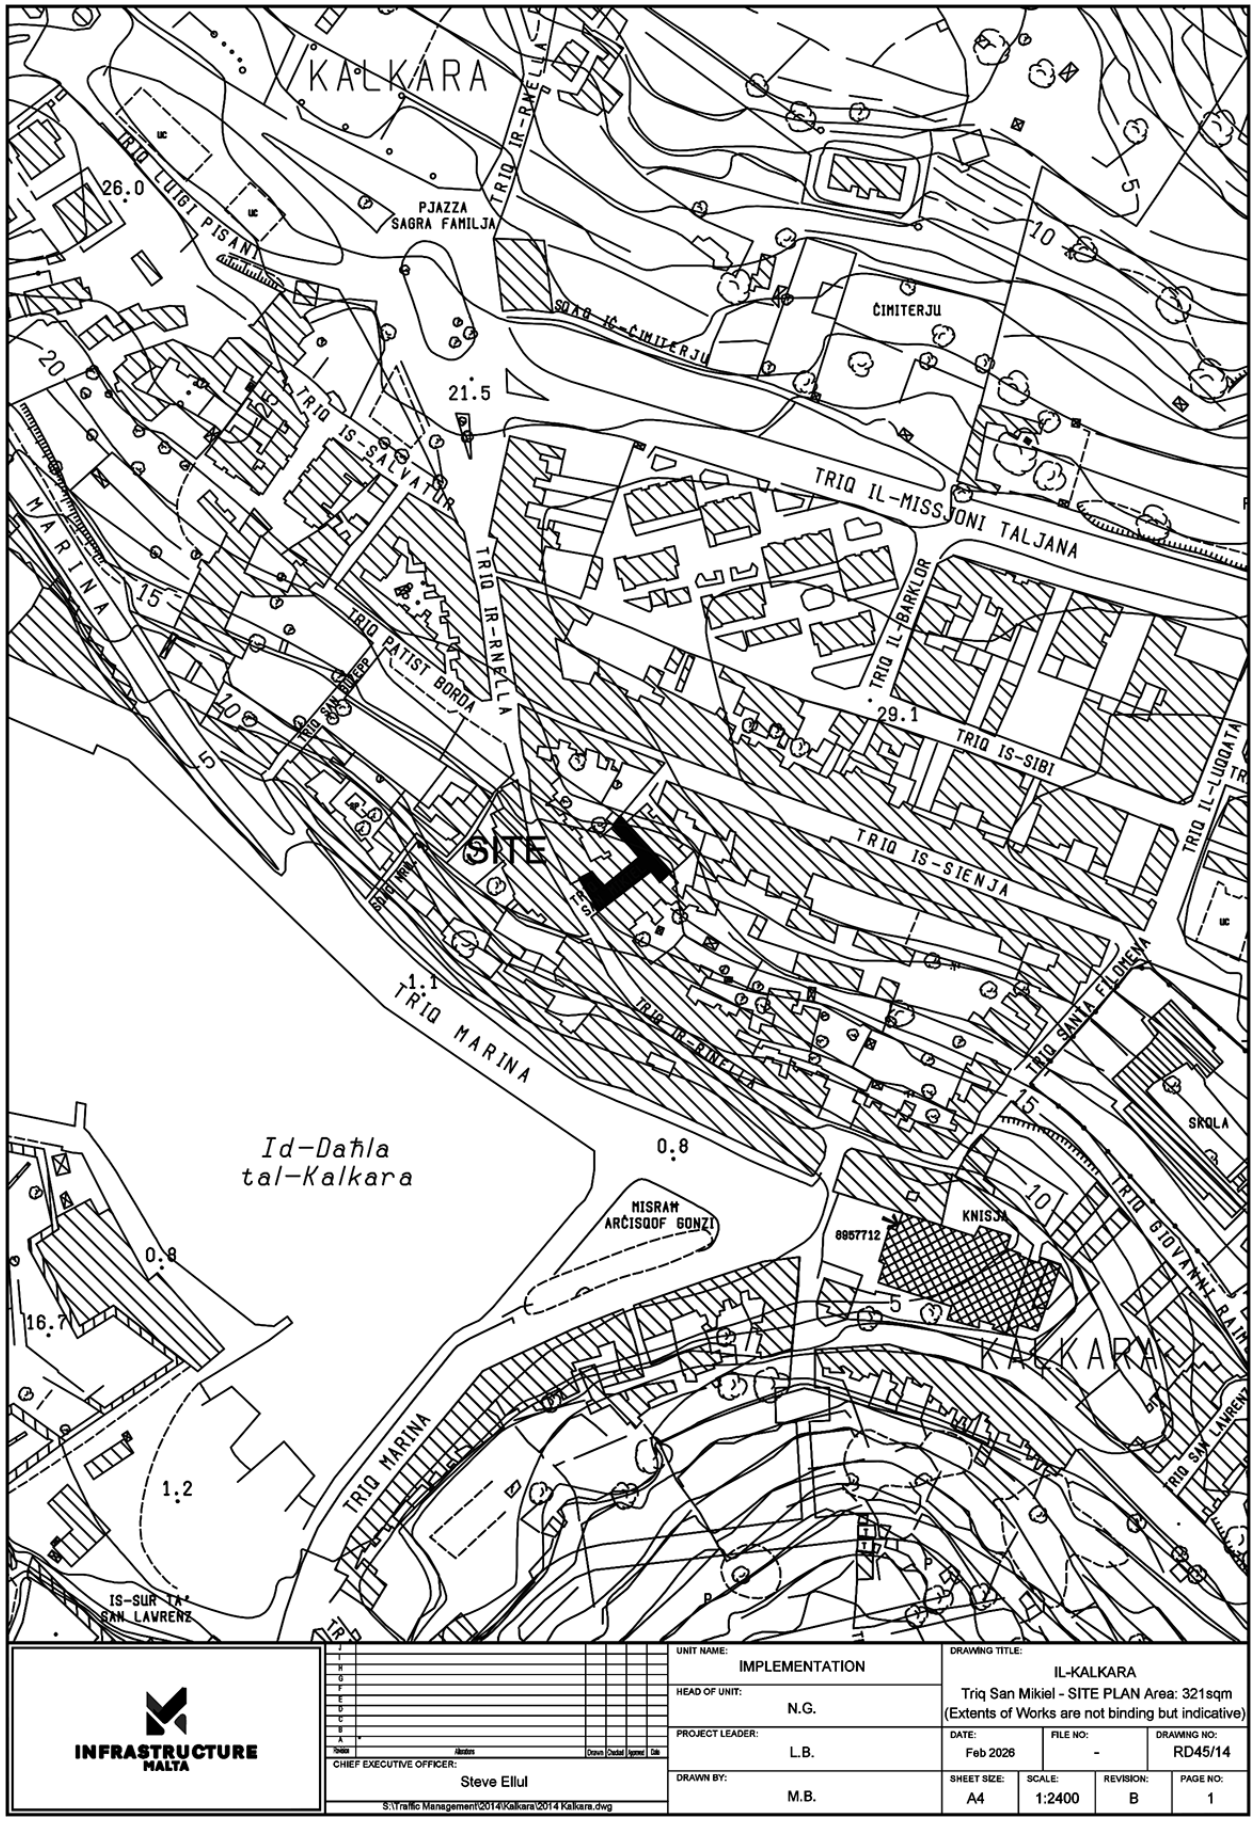
DRAWING TITLE: ĦAŻ-ŻEBBUĠ

Junction upgrading at Triq Filippu Grech c/w Triq il-Kandlora - Site Plan. Area: 2165 sqm (Extents of works aren't binding but Indicative)

DATE:	FILE NO:	DRAWING NO:
July 2026	-	IMD192/24-3

SHEET SIZE:	SCALE:	REVISION:	PAGE NO:
A4	1:2500	A	9-3


SITE
BIRŻEBBUĠA
TRIQ IL-KURAT FENECH
TRIQ IL-BIRŻEBBUĠA
TRIQ IL-KOSTITUZZJONI
TRIQ IL-31 TA' MARZU
TRIQ SAN TUMAS
TRIQ SANTA RITA
TRIQ IX-XBIEKI
TRIQ SAN VINCENZ
TRIQ SAN ĠWANN
TRIQ SAN EDWARDU
TRIQ IL-KARTAĠINIZI
TRIQ SAN FRANĠISK SAVERJU
IL-BAJJA S-SABIHA
MISRAM IS-'SUMMIT'
SKOLA
INFRASTRUCTURE MALTA
UNIT NAME: ROADWORKS
HEAD OF UNIT: N.G.
PROJECT LEADER: -
DRAWN BY: M.B.
CHIEF EXECUTIVE OFFICER: Steve Ellul
DRAWING TITLE: BIRŻEBBUĠA Triq iz-Zurrieq - SITE PLAN (Extents of Works are not binding but indicative)
DATE: June 2026
FILE NO: -
DRAWING NO: IMD139/25
SHEET SIZE: A4
SCALE: 1:2500
REVISION: B
PAGE NO: 7
S:\Traffic Management\2025\Birzebbuga\2025 Birzebbuga.dwg


KALKARA
TRIQ LUIGI PISANI
PJAZZA SAGRA FAMILJA
TRIQ IR-RMELLA
ĊIMITERJU
SQAQ IĊ-ĊIMITERJU
TRIQ IS-SALVATOR
TRIQ IL-MISSJONI TALJANA
TRIQ IL-BARKLOR
TRIQ IS-SIBI
TRIQ IL-LUQATA
TRIQ PATTIST BORDA
TRIQ SAN DIEGU
MARINA
SITE
TRIQ IS-SIENJA
TRIQ SANTA FILOMENA
TRIQ MARINA
Id-Daħla tal-Kalkara
MISRAM ARĊISQOF GONZI
SKOLA
KNISJA
8957712
TRIQ GIOVANNI RAIMONDO
TRIQ SAN LAWRENZ
IS-SUR TA' SAN LAWRENZ
26.0
21.5
29.1
16.7
1.2
1.1
0.8
INFRASTRUCTURE MALTA
CHIEF EXECUTIVE OFFICER:
Steve Ellul
S:\Traffic Management\2014\Kalkara\2014 Kalkara.dwg
UNIT NAME:
IMPLEMENTATION
HEAD OF UNIT:
N.G.
PROJECT LEADER:
L.B.
DRAWN BY:
M.B.
DRAWING TITLE:
IL-KALKARA
Triq San Mikiel - SITE PLAN Area: 321sqm
(Extents of Works are not binding but indicative)
DATE: Feb 2026
FILE NO: -
DRAWING NO: RD45/14
SHEET SIZE: A4
SCALE: 1:2400
REVISION: B
PAGE NO: 1