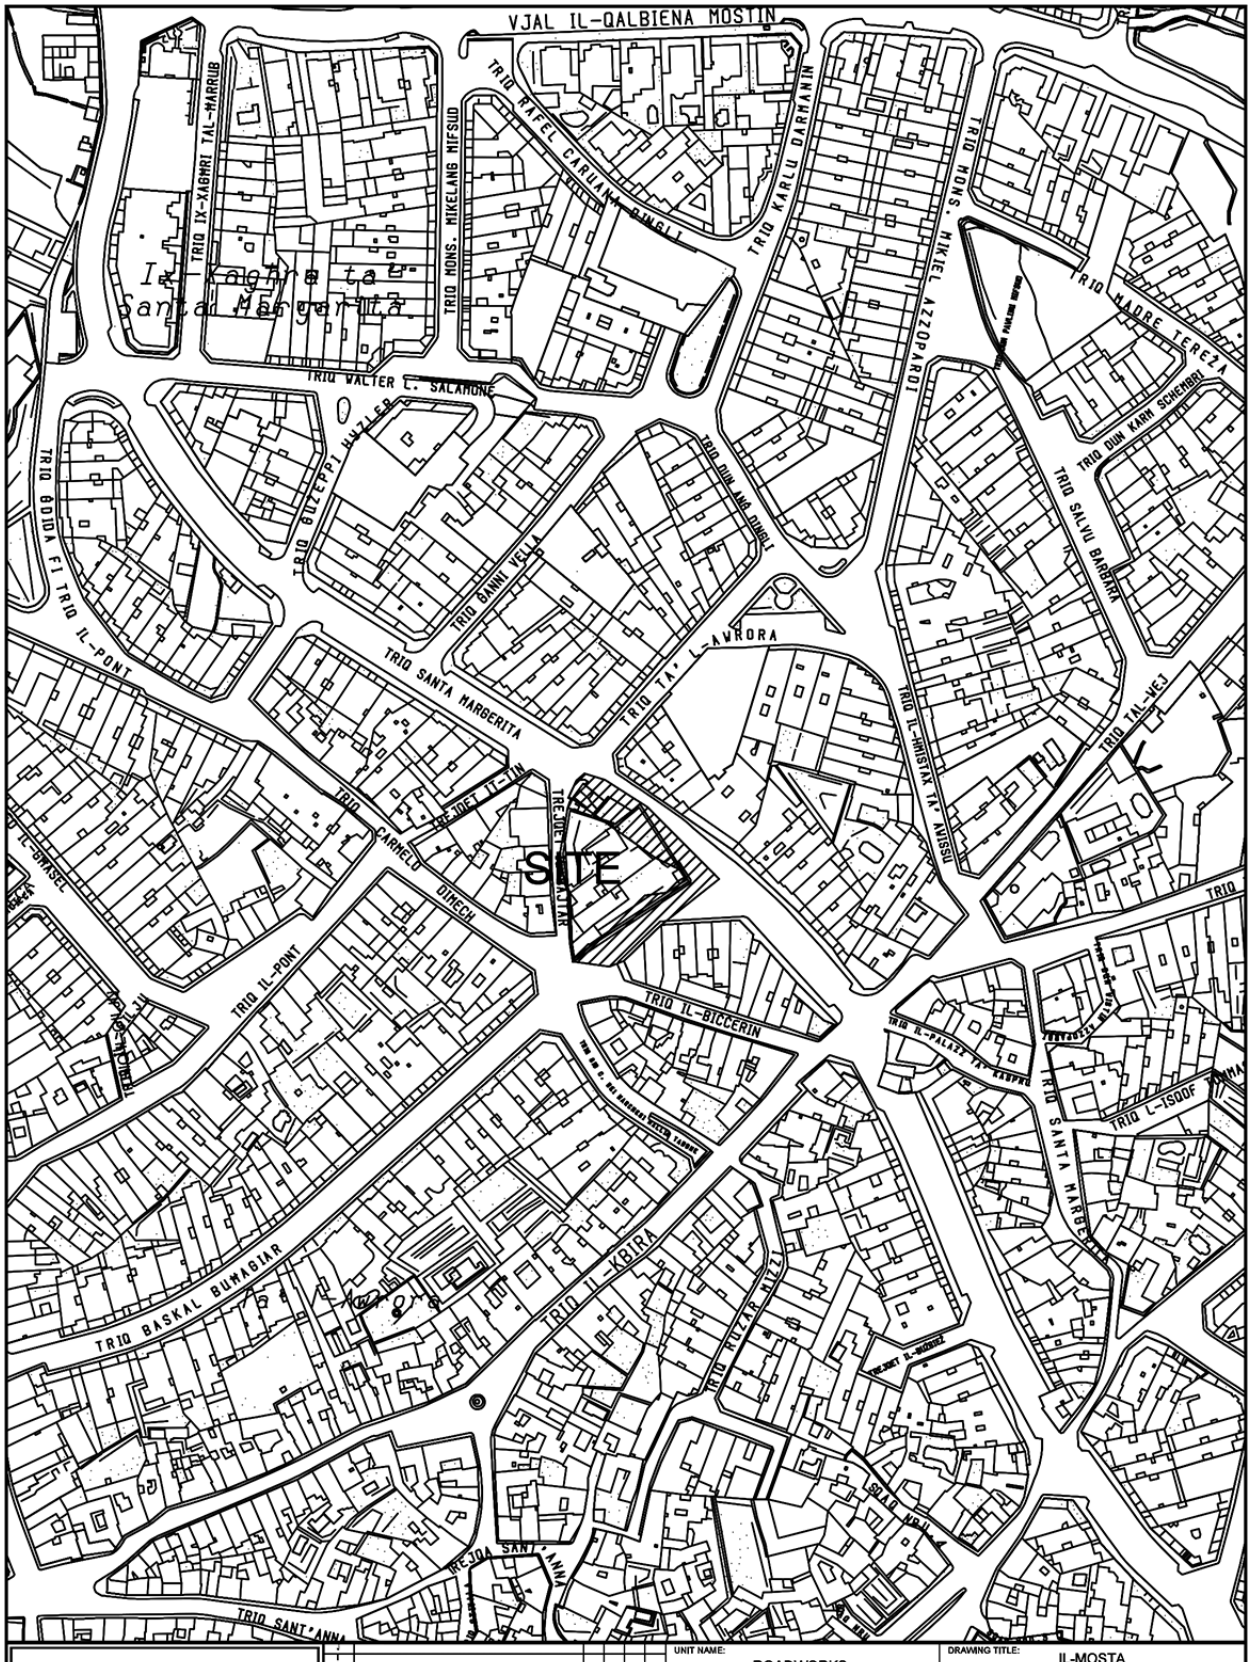


INFRASTRUCTURE MALTA

Revision	Alterations	Drawn	Checked	Approved	Date

CHIEF EXECUTIVE OFFICER: Steve Ellul

S:\Traffic Management\2026\Mosta\2026 Mosta.dwg

UNIT NAME: ROADWORKS	DRAWING TITLE: IL-MOSTA po Triq il-Htajriet - po Triq Baskal Buhagiar - Site Plan Area of Site: 1245sqm (Extents of works aren't binding but Indicative)			
HEAD OF UNIT: N.G.				
PROJECT LEADER: -	DATE: May 2026	FILE NO: -		DRAWING NO: IMD111/26
DRAWN BY: M.B.	SHEET SIZE: A4	SCALE: 1:2500	REVISION: -	PAGE NO: 4