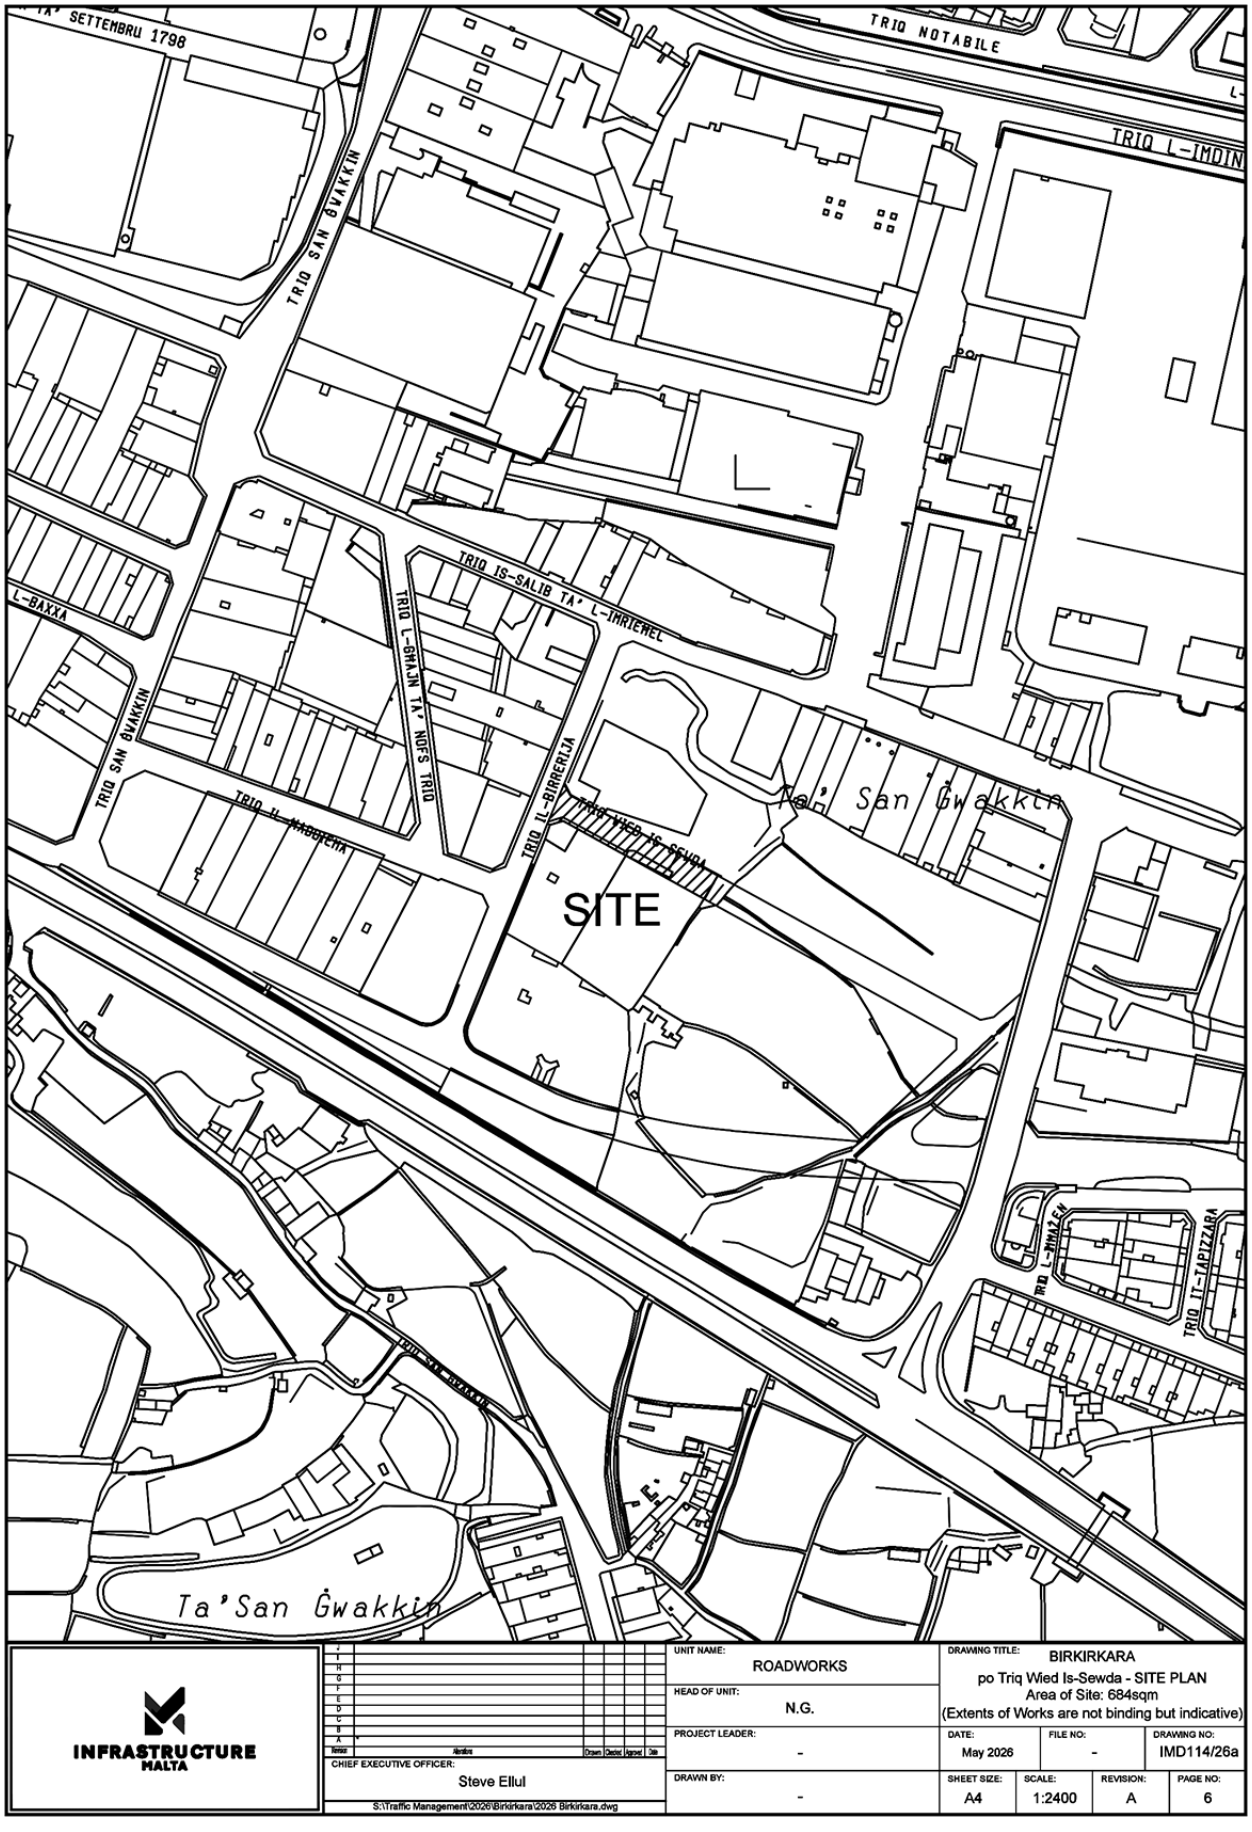
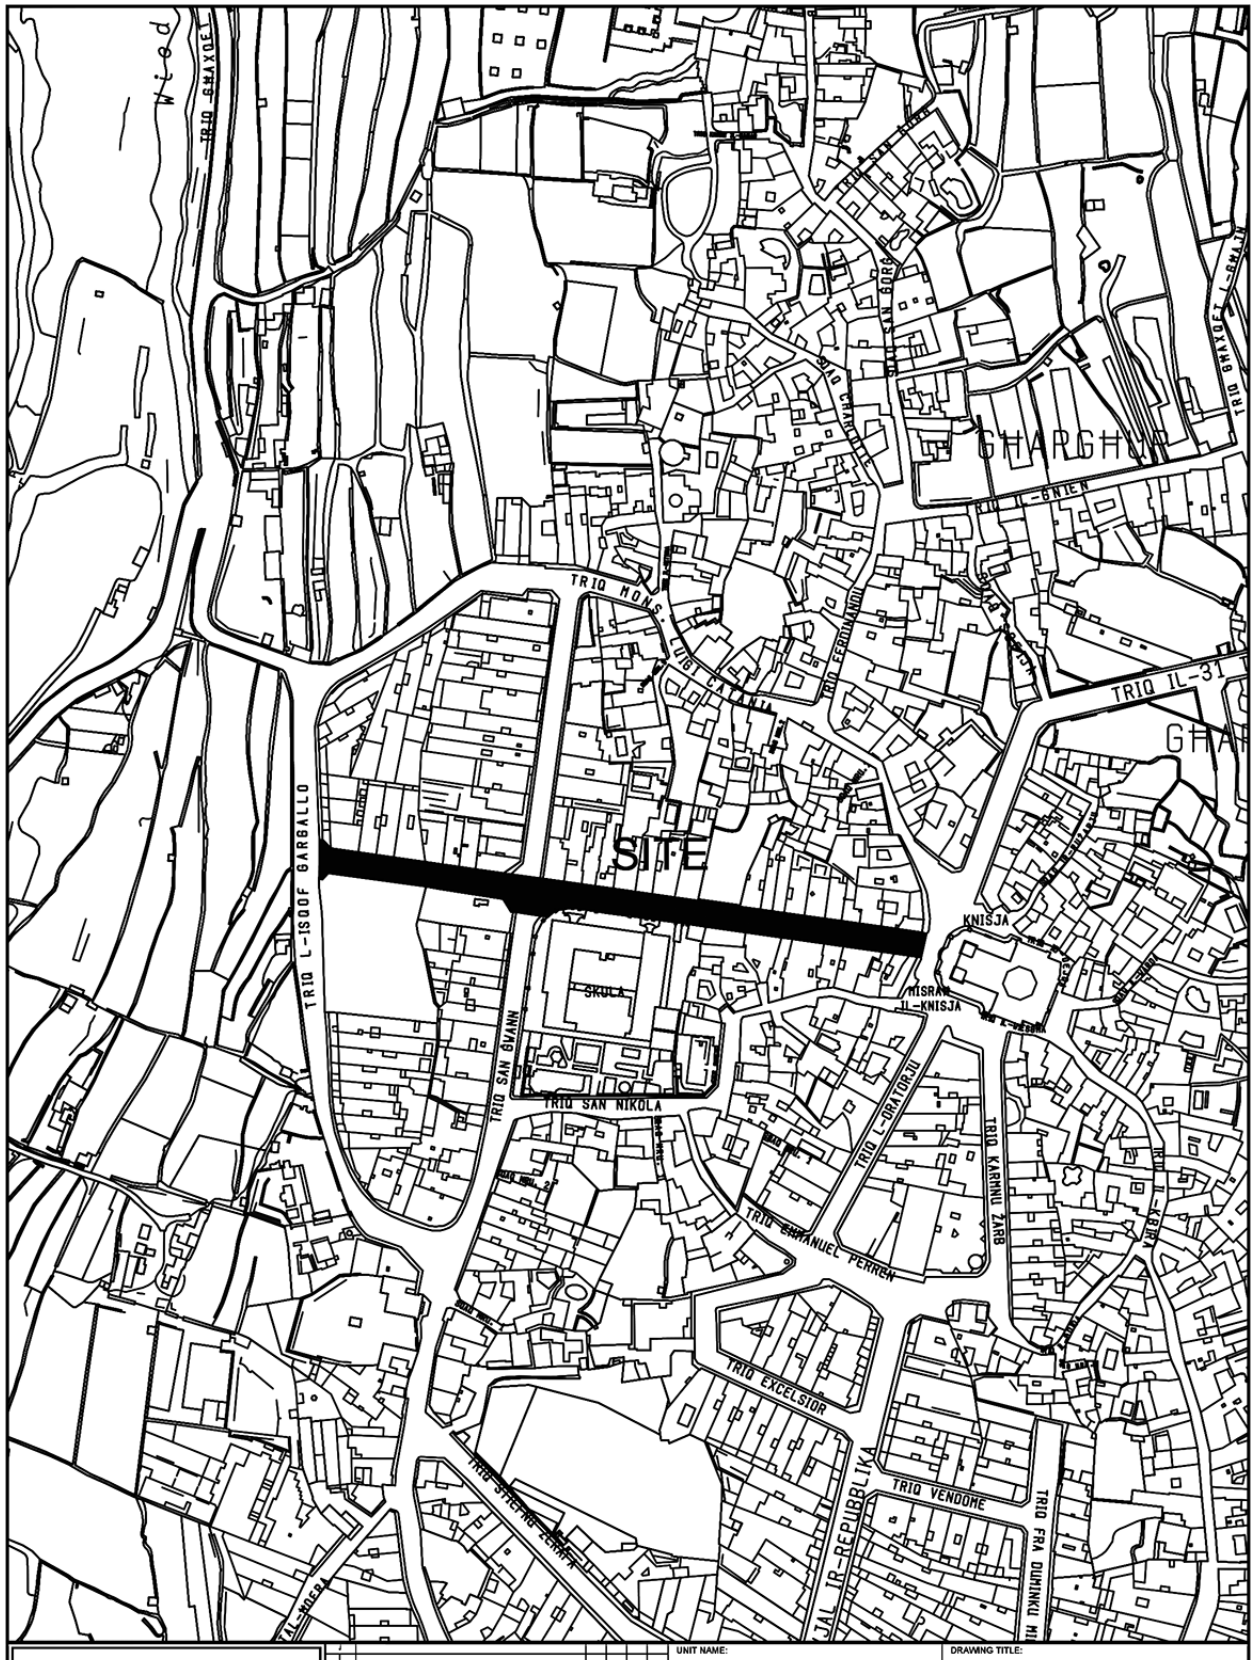

TRIQ NOTABILE
TRIQ L-IMDIN
TRIQ SAN ĠWAKKIN
TRIQ IS-SALIB TA' L-IMRIEMEL
TRIQ L-ĦAJJN TA' NOFS TRIQ
TRIQ IL-BIRRERIJA
TRIQ IL-MASGERNA
TRIQ IL-ĦAMMAM
TRIQ IL-ĦAMMAM
TRIQ IL-PAPIZZARA
Ta' San Ġwakkin
SITE
Ta'San Ġwakkin
INFRASTRUCTURE MALTA
CHIEF EXECUTIVE OFFICER:
Steve Ellul
S:\Traffic Management\2026\Birkirkara\2026 Birkirkara.dwg
UNIT NAME:
ROADWORKS
HEAD OF UNIT:
N.G.
PROJECT LEADER:
-
DRAWN BY:
-
DRAWING TITLE:
BIRKIRKARA
po Triq Wied Is-Sewda - SITE PLAN
Area of Site: 684sqm
(Extents of Works are not binding but indicative)
DATE:
May 2026
FILE NO:
-
DRAWING NO:
IMD114/26a
SHEET SIZE:
A4
SCALE:
1:2400
REVISION:
A
PAGE NO:
6




INFRASTRUCTURE MALTA

| | | | | |
|---|---|---|---|---|
| Revision | Alterations | Drawn | Checked | Approved | Date |

CHIEF EXECUTIVE OFFICER: Steve Ellul

S:\Traffic Management\2025\Gharghur\2025 Gharghur.dwg

UNIT NAME: IMPLEMENTATION

HEAD OF UNIT: N.G.

PROJECT LEADER: R.M.

DRAWN BY: M.B.

DRAWING TITLE: ĦAL-GĦARGĦUR
Triq San Bartolomew - SITE PLAN
(Extents of Works are not binding but indicative)

| DATE: | FILE NO: | DRAWING NO: |
|---|---|---|
| Nov 2025 | - | IMD249/25 |

| SHEET SIZE: | SCALE: | REVISION: | PAGE NO: |
|---|---|---|---|
| A4 | 1:2500 | A | 4 |