


TRIQ TAL-ĦOFRA
TRIQ IX-XGĦAJRA
TRIQ WIED IL-GĦAJN
MISRAĦ SAN NIKOLA
INFRASTRUCTURE MALTA
UNIT NAME: ROADWORKS
HEAD OF UNIT: N.G.
PROJECT LEADER: -
DRAWN BY: M.B.
CHIEF EXECUTIVE OFFICER: Steve Ellul
S:\Traffic Management\2026\Zabbar\2026 Zabbar.dwg
DRAWING TITLE: ĦAŻ-ŻABBAR
Proposed LV Bursett - SITE PLAN
Extends of works aren't binding but indicative
DATE: Sep 2026
FILE NO: -
DRAWING NO: IMD184/26
SHEET SIZE: A4
SCALE: N.T.S.
REVISION: A
PAGE NO: 8

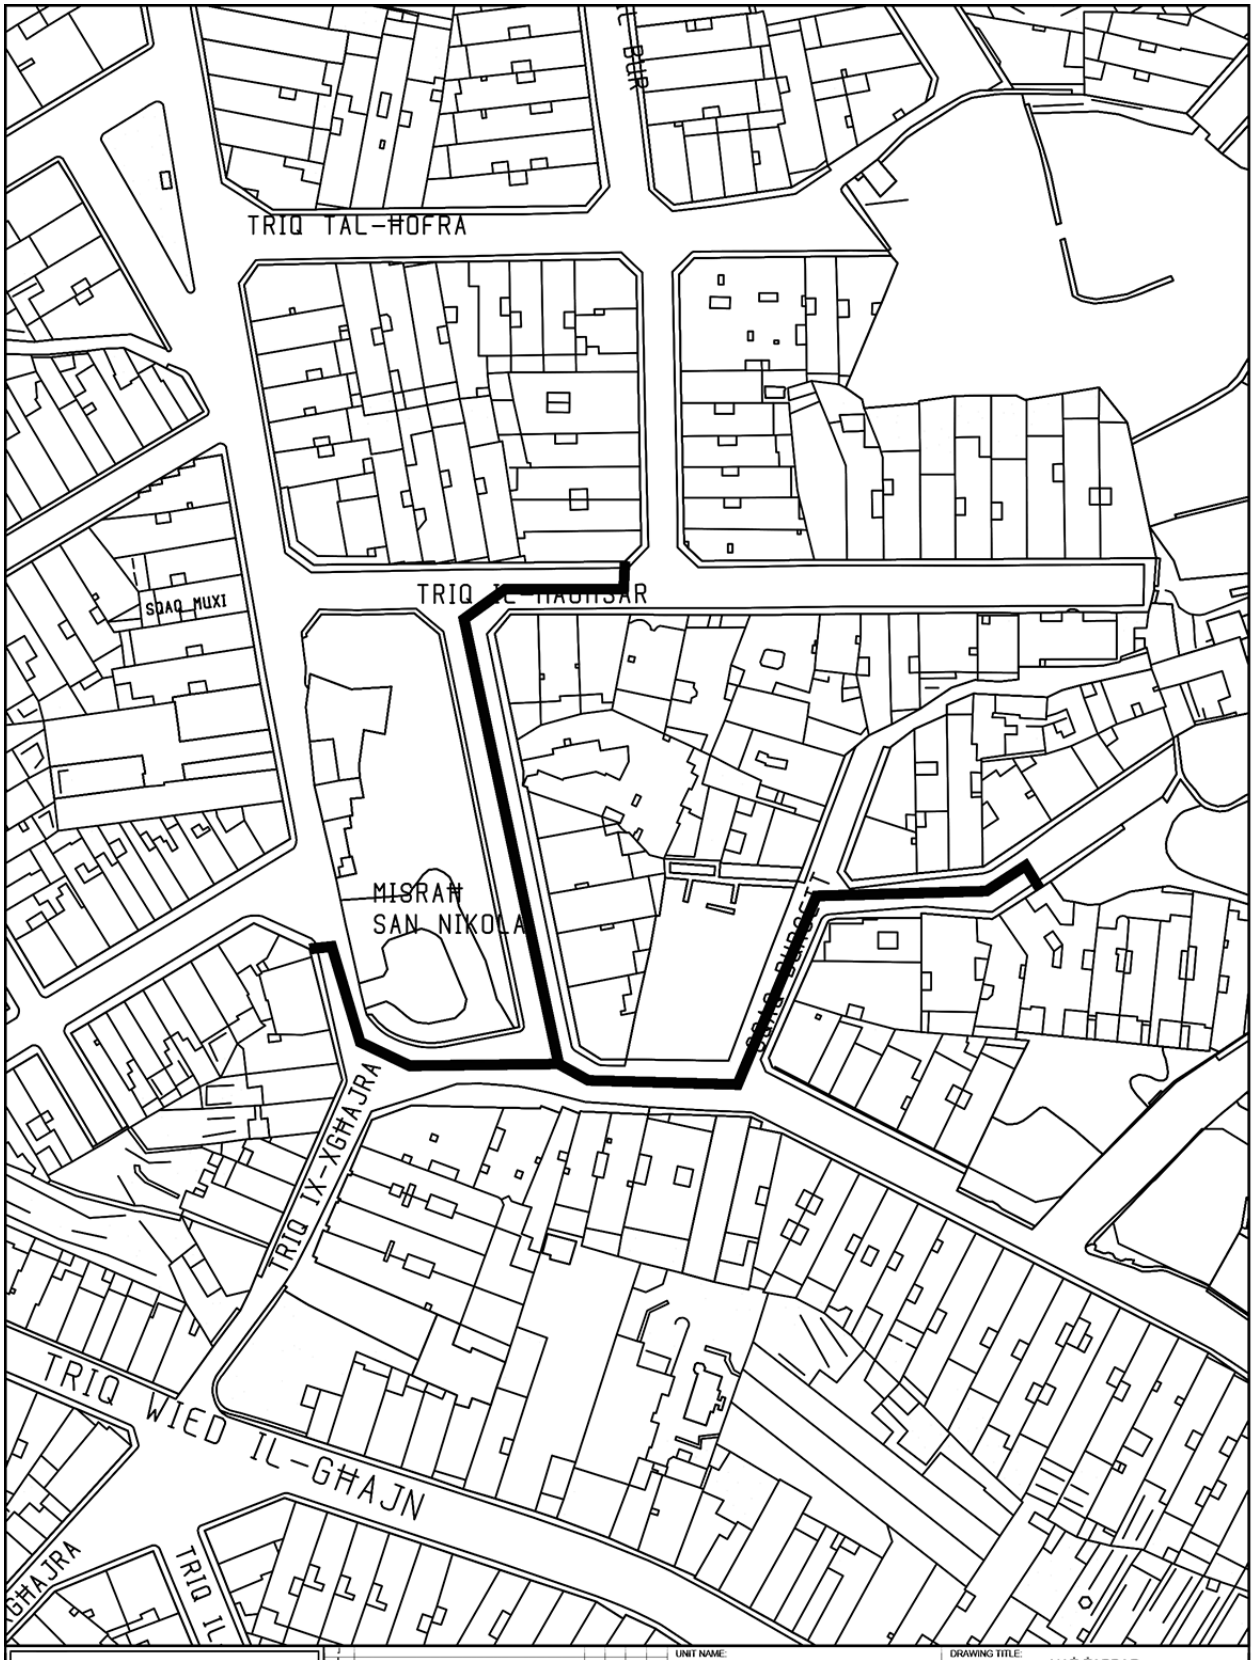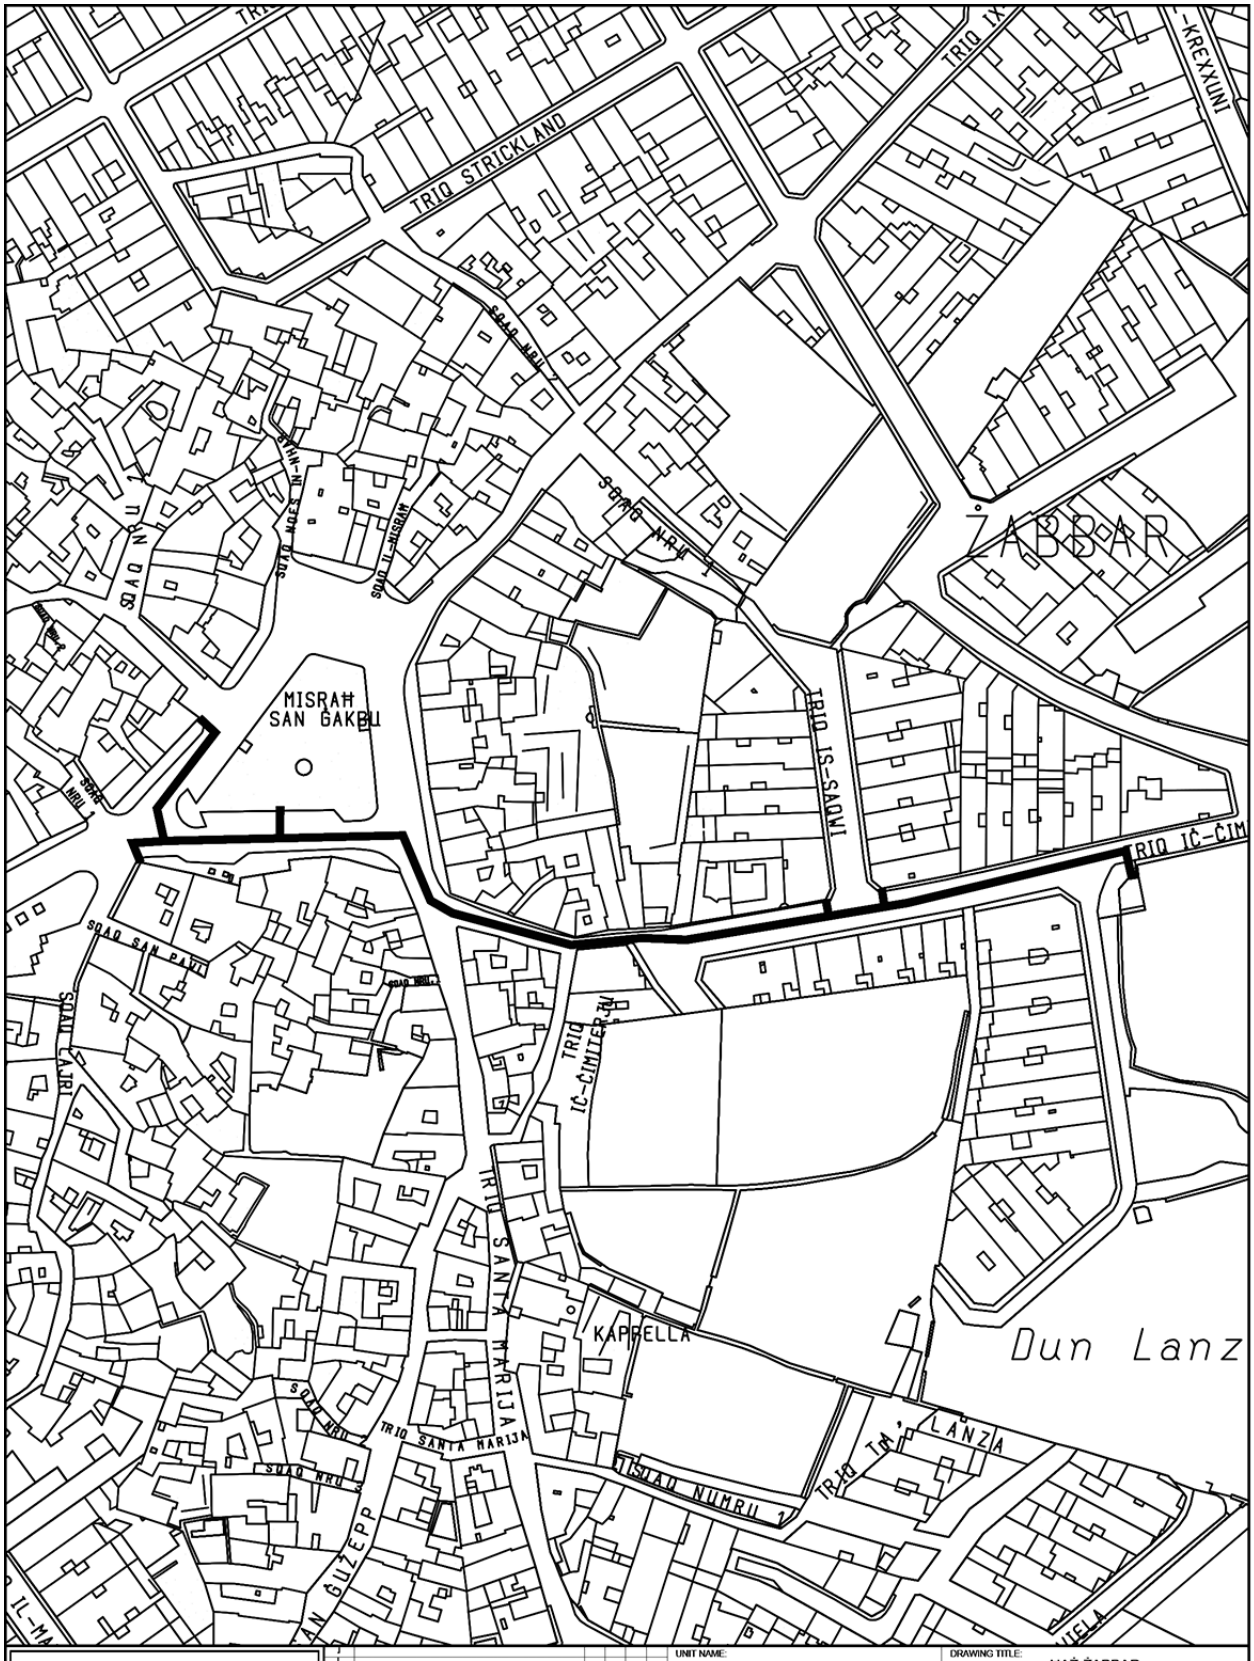



INFRASTRUCTURE MALTA

CHIEF EXECUTIVE OFFICER: Steve Ellul

S:\Traffic Management\2026\Zabbar\2026 Zabbar.dwg

UNIT NAME: ROADWORKS	DRAWING TITLE: ĦAŻ-ŻABBAR Proposed LV Cimiterju - SITE PLAN Extends of works aren't binding but indicative		
HEAD OF UNIT: N.G.			
PROJECT LEADER: -	DATE: Sep 2026	FILE NO: -	DRAWING NO: IMD182/26
DRAWN BY: M.B.	SHEET SIZE: A4	SCALE: N.T.S.	REVISION: A / PAGE NO: 6

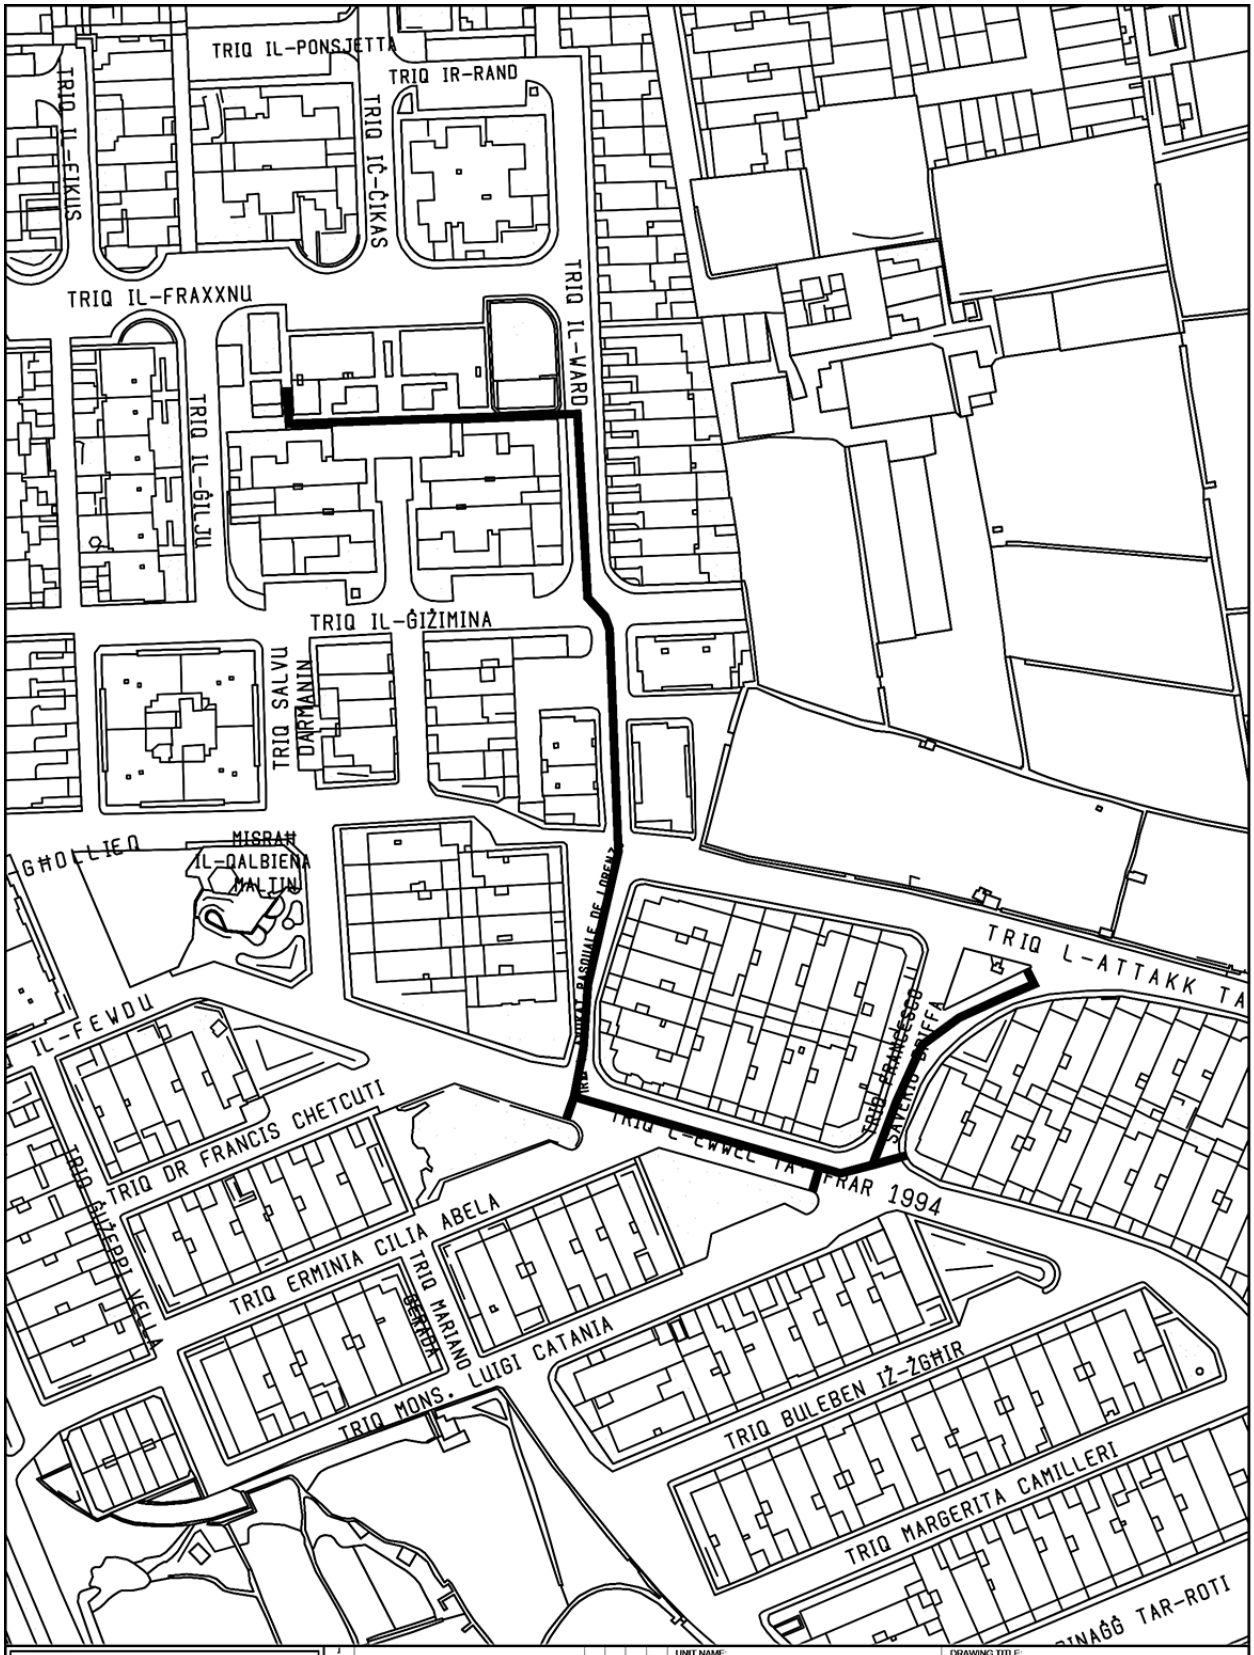
TRIQ IL-PONSJETTA
TRIQ IR-RAND
TRIQ IL-FIKUS
TRIQ IĊ-ĊIKAS
TRIQ IL-FRAXXNU
TRIQ IL-WARD
TRIQ IL-ĠILJU
TRIQ IL-ĠIŻIMINA
TRIQ SALVU DARMANIN
MISRAĦ IL-QALBIENA MALTIN
GĦOLLIEQ
IL-FEWDU
TRIQ DR FRANCIS CHETCUTI
TRIQ ERMINIA CILIA ABELA
TRIQ MARIANO BERRUK
TRIQ MONS. LUIGI CATANIA
TRIQ BULEBEN IŻ-ŻGĦIR
TRIQ MARGERITA CAMILLERI
TRIQ L-ATTAKK TA
FRAR 1994
INFRASTRUCTURE MALTA
CHIEF EXECUTIVE OFFICER:
Steve Ellul
S:\Traffic Management\2026\Zabbar\2026 Zabbar.dwg
UNIT NAME: ROADWORKS
HEAD OF UNIT: N.G.
PROJECT LEADER: -
DRAWN BY: M.B.
DRAWING TITLE: ĦAŻ-ŻABBAR
Proposed LV Housing Estate - SITE PLAN
Extends of works aren't binding but indicative
DATE: Sep 2026
FILE NO: -
DRAWING NO: IMD185/26
SHEET SIZE: A4
SCALE: N.T.S.
REVISION: A
PAGE NO: 9

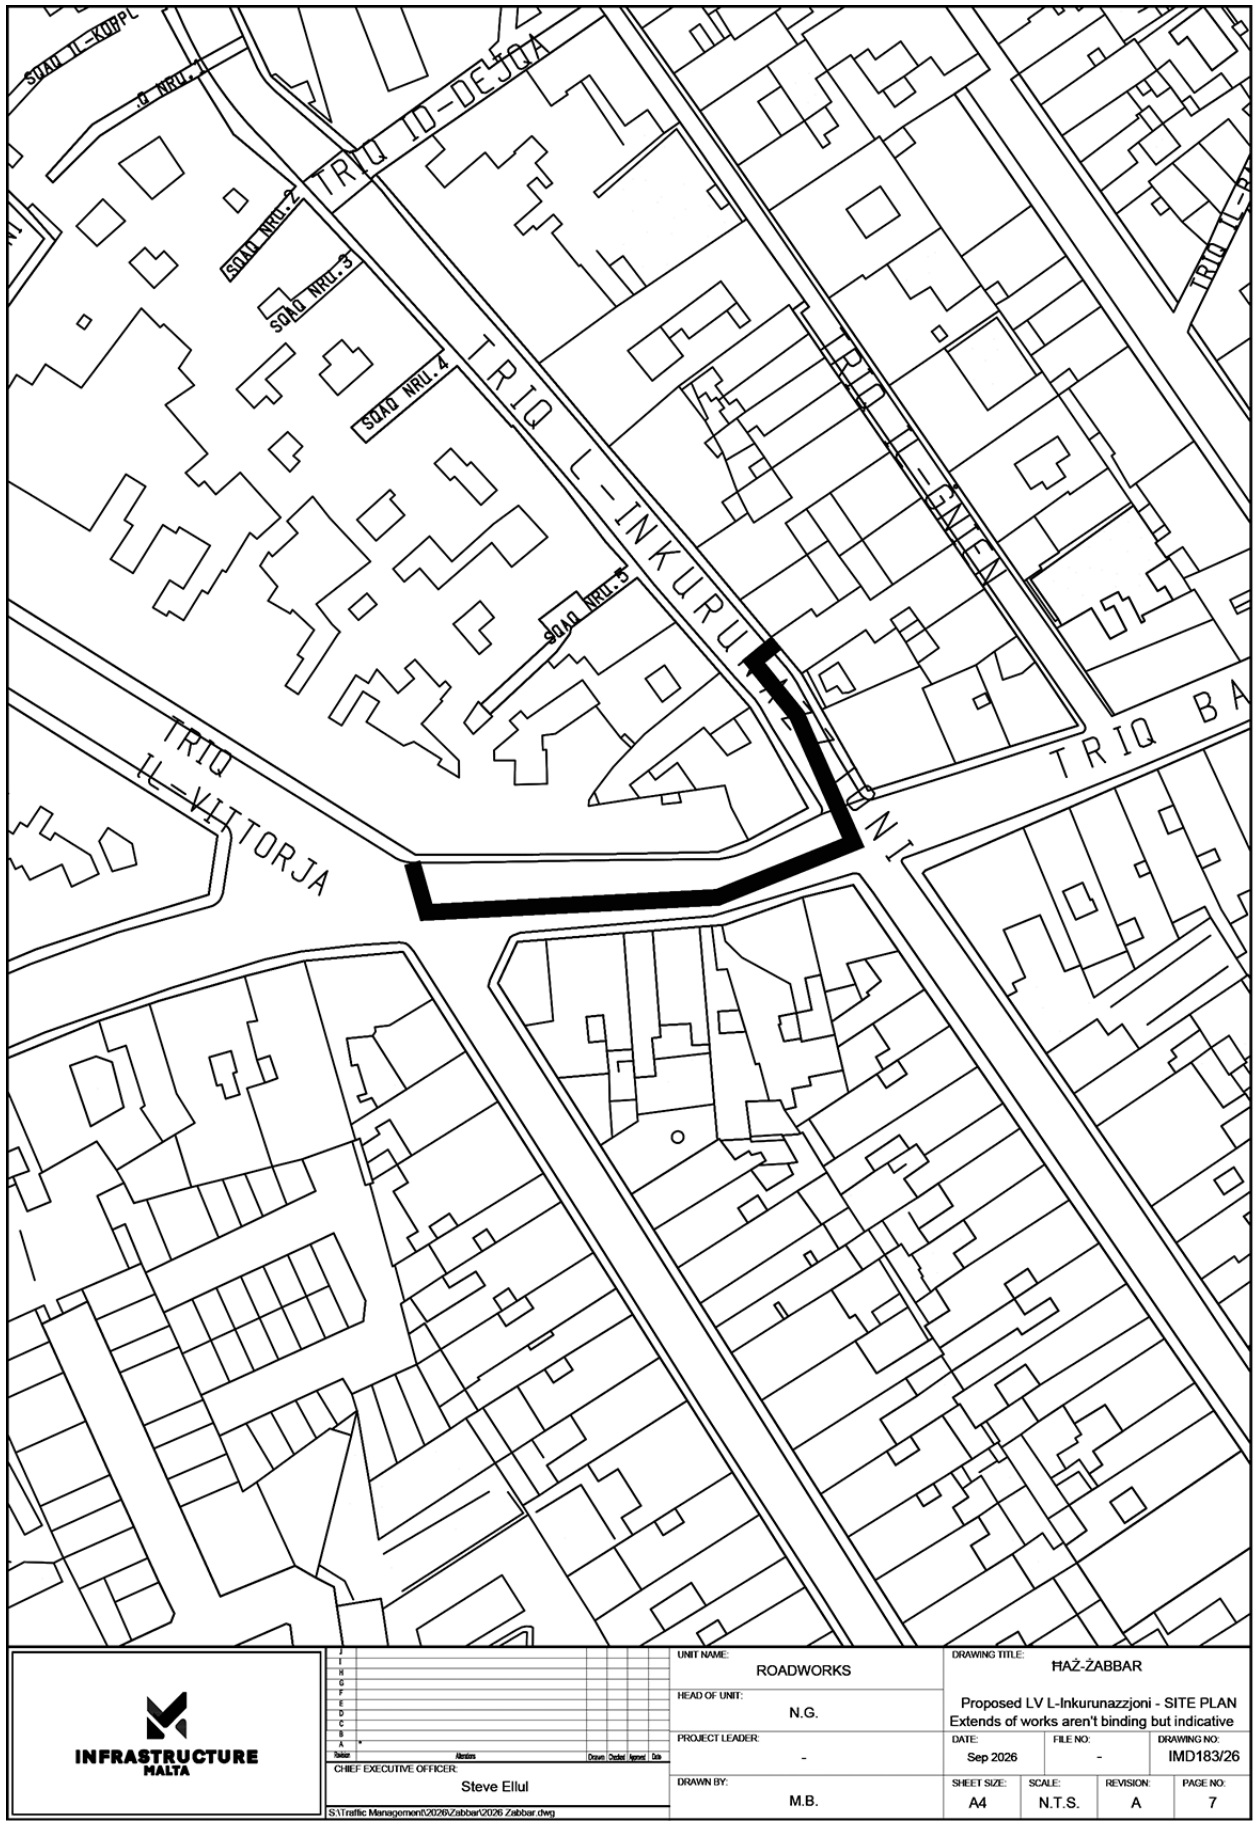
SQAQ IL-KUPPL
TRIQ ID-DEJQA
SQAQ NRU. 2
SQAQ NRU. 3
SQAQ NRU. 4
SQAQ NRU. 5
TRIQ L-INKURUNAZZJONI
TRIQ IL-GNIEN
TRIQ BA
TRIQ IL-VITTORJA
INFRASTRUCTURE MALTA
CHIEF EXECUTIVE OFFICER:
Steve Ellul
S:\Traffic Management\2026\Zabbar\2026 Zabbar.dwg
UNIT NAME:
ROADWORKS
HEAD OF UNIT:
N.G.
PROJECT LEADER:
-
DRAWN BY:
M.B.
DRAWING TITLE:
ĦAŻ-ŻABBAR
Proposed LV L-Inkurunazzjoni - SITE PLAN
Extends of works aren't binding but indicative
DATE:
Sep 2026
FILE NO:
-
DRAWING NO:
IMD183/26
SHEET SIZE:
A4
SCALE:
N.T.S.
REVISION:
A
PAGE NO:
7